


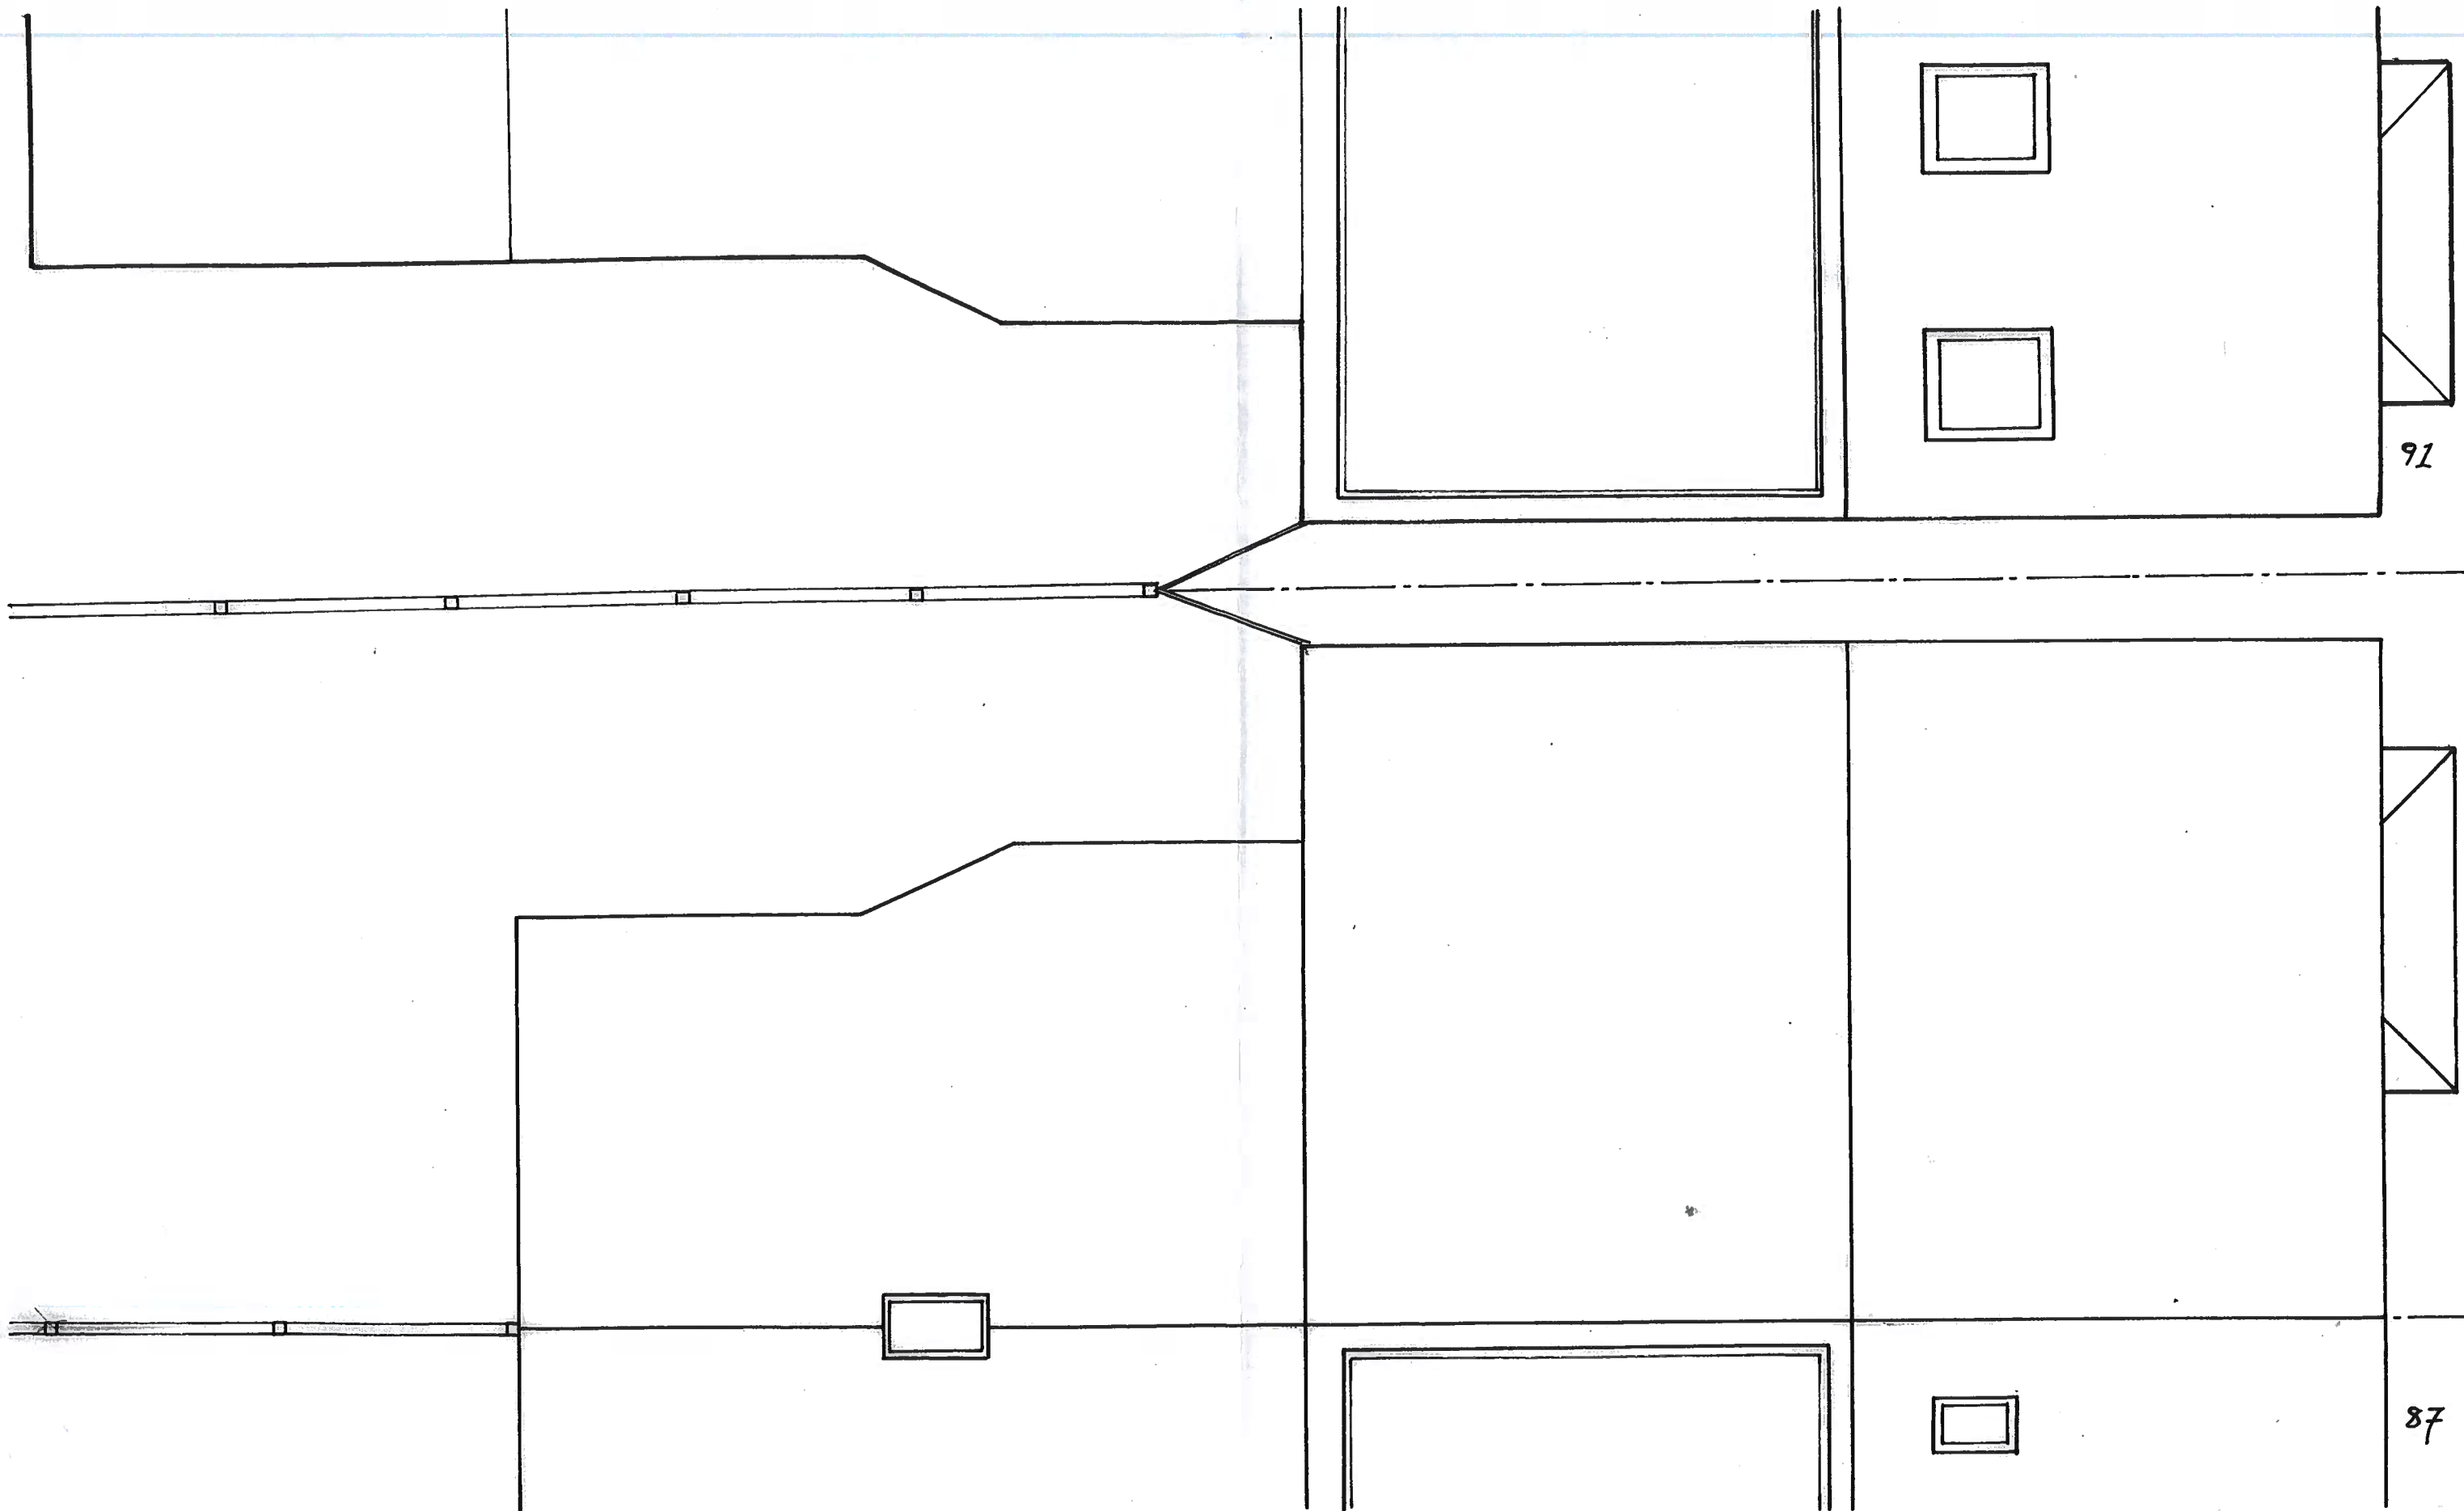

PLAN: EXISTING ROOF PLAN

SITE: 89 WHITTINGTON ROAD, LONDON. N.22 8YR

LPA LB HARINGEY

DATE SEPTEMBER 2023

SCALE:
1:50

DRG NO.:
A3 89/WRD/E/003