


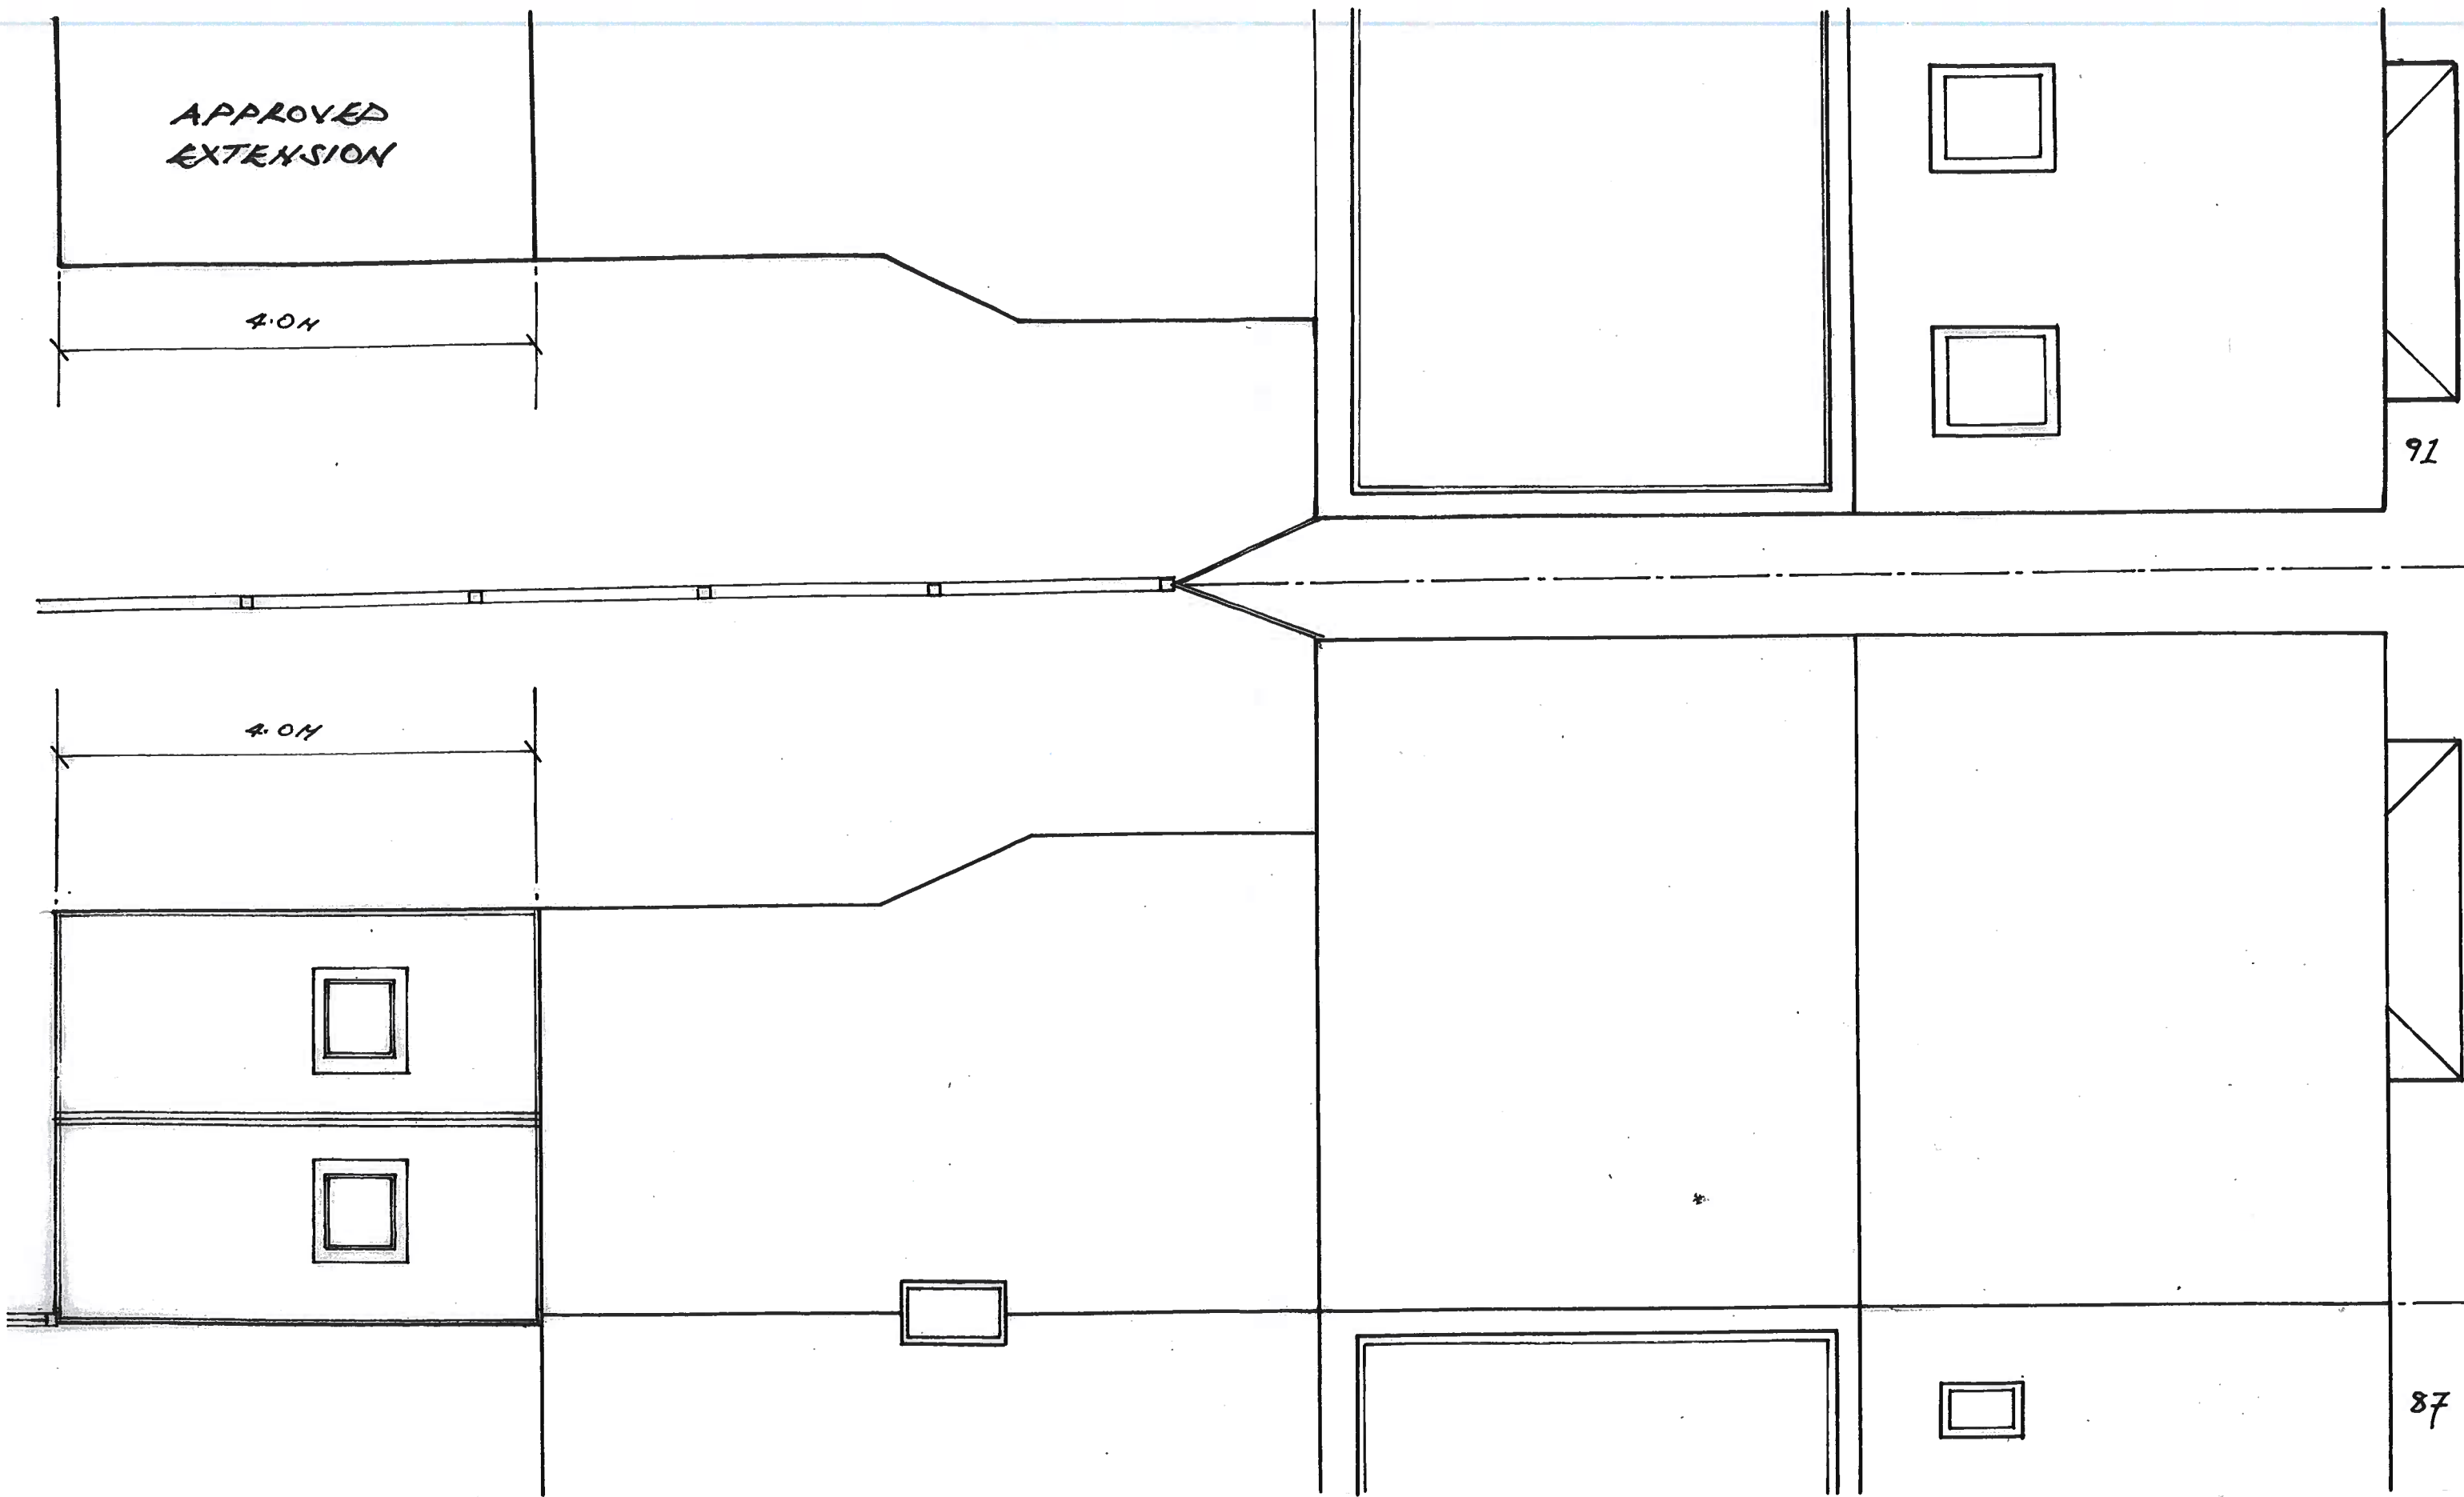

NORTH

PLAN: PROPOSED - ROOF PLAN

SITE: 89 WHITTINGTON ROAD, LONDON. N.22 8YR

LPA LB HARINGEY

DATE SEPTEMBER 2023

SCALE: 1:50

DWG NO: A3 89/WRD/E/009