


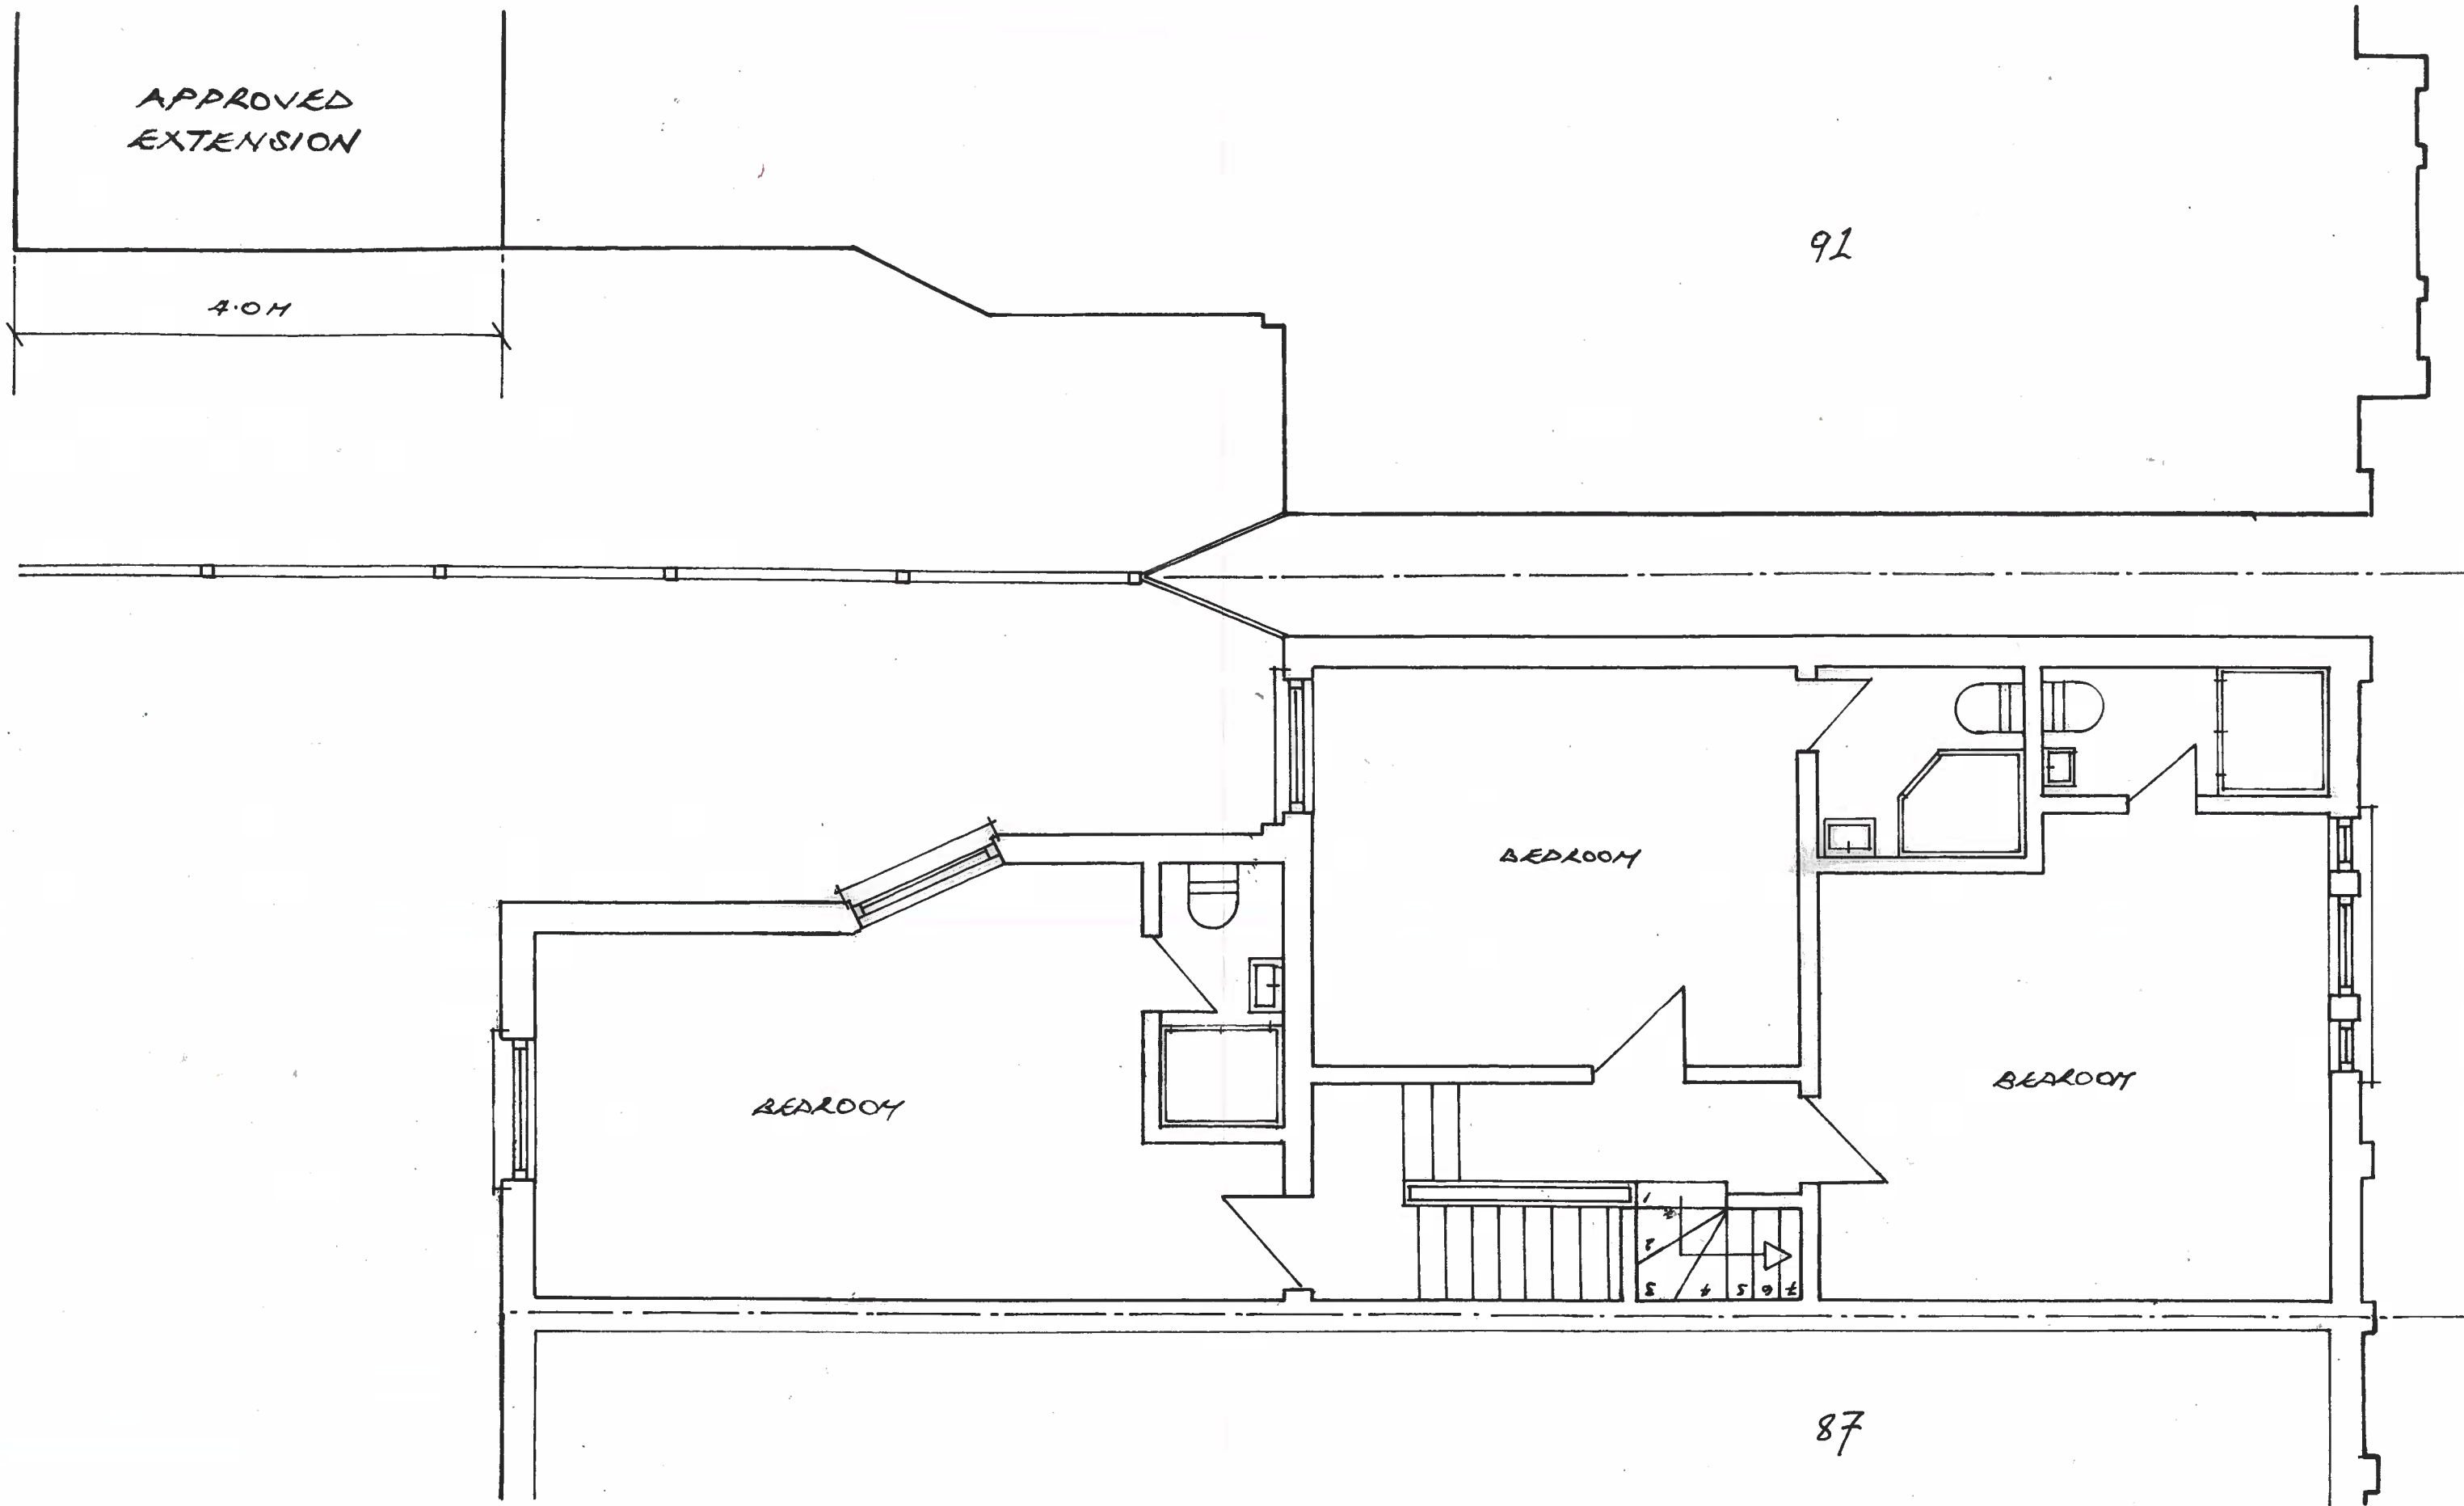

PLAN: PROPOSED - FIRST FLOOR PLAN

SITE: 89 WHITTINGTON ROAD, LONDON. N.22 8YR

LPA LB HARINGEY

DATE SEPTEMBER 2023

SCALE: 1:50

DRG NO: A3 89/WRP/D/013