


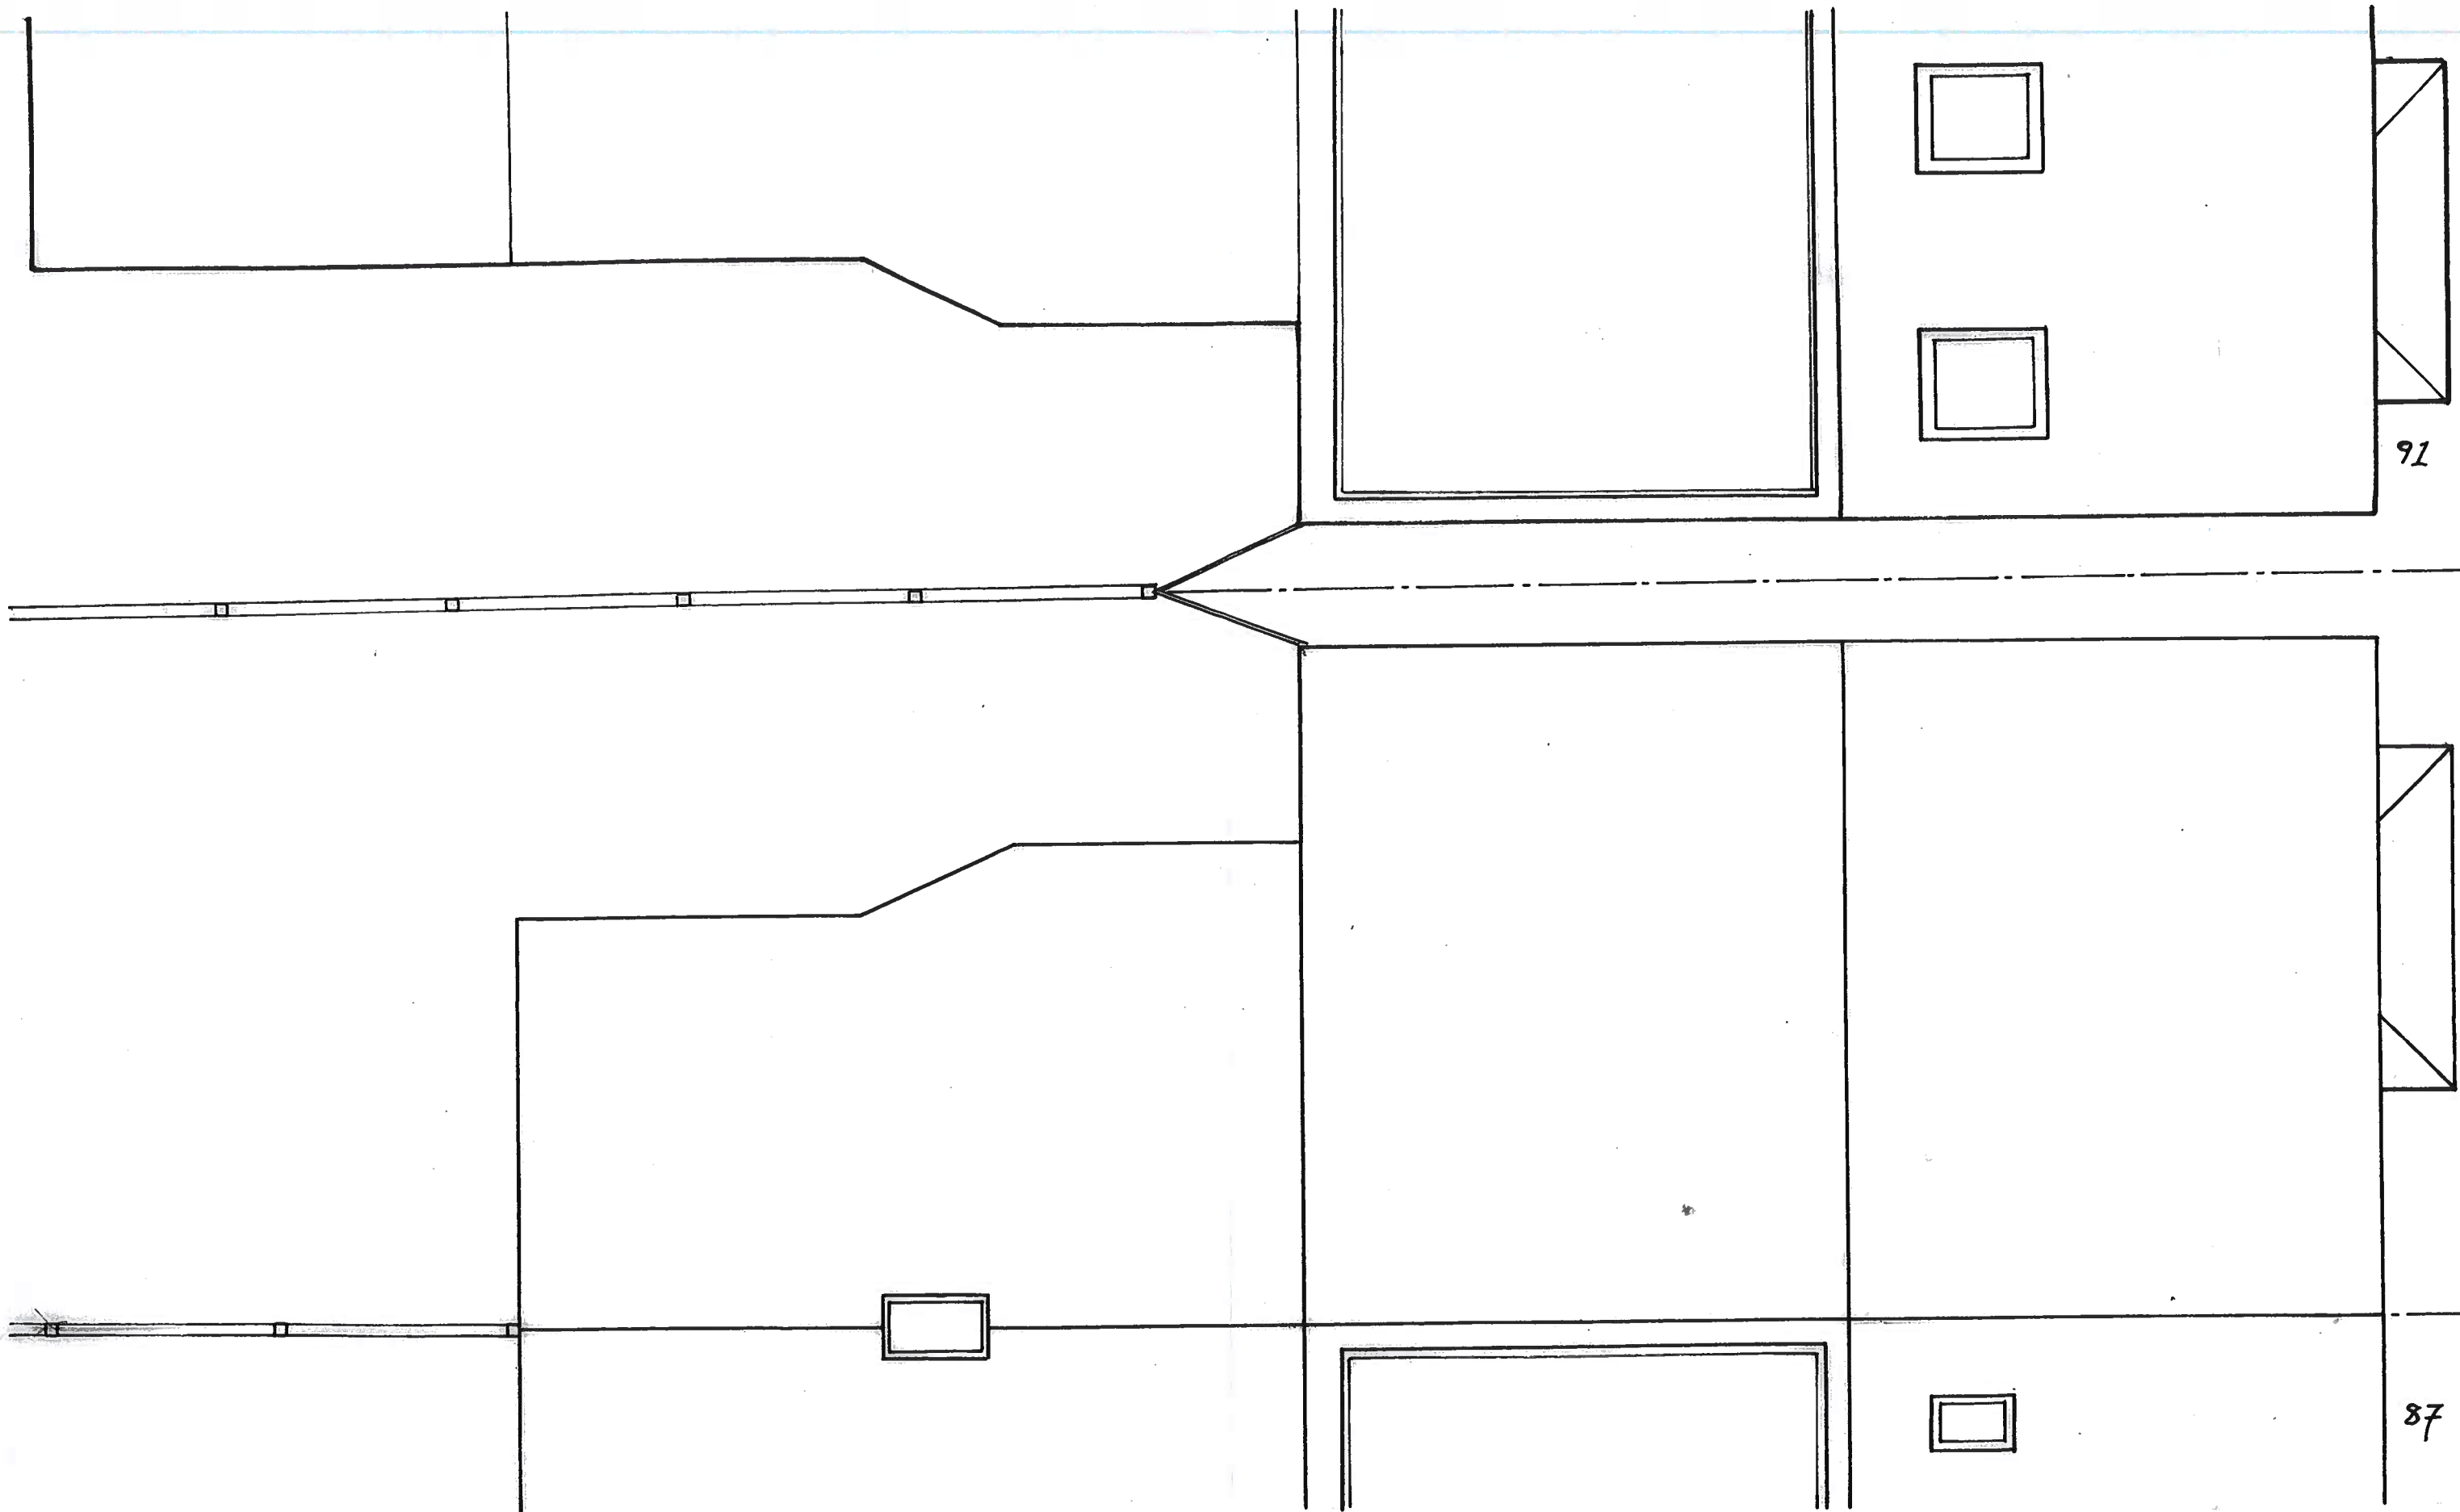

PLAN: EXISTING ROOF PLAN

SITE: 89 WHITTINGTON ROAD, LONDON. N.22 8YR

LPA LB HARINGEY

DATE SEPTEMBER 2023

SCALE: 1 = 50

DRG NO.: A3 89/WRD/A/003