


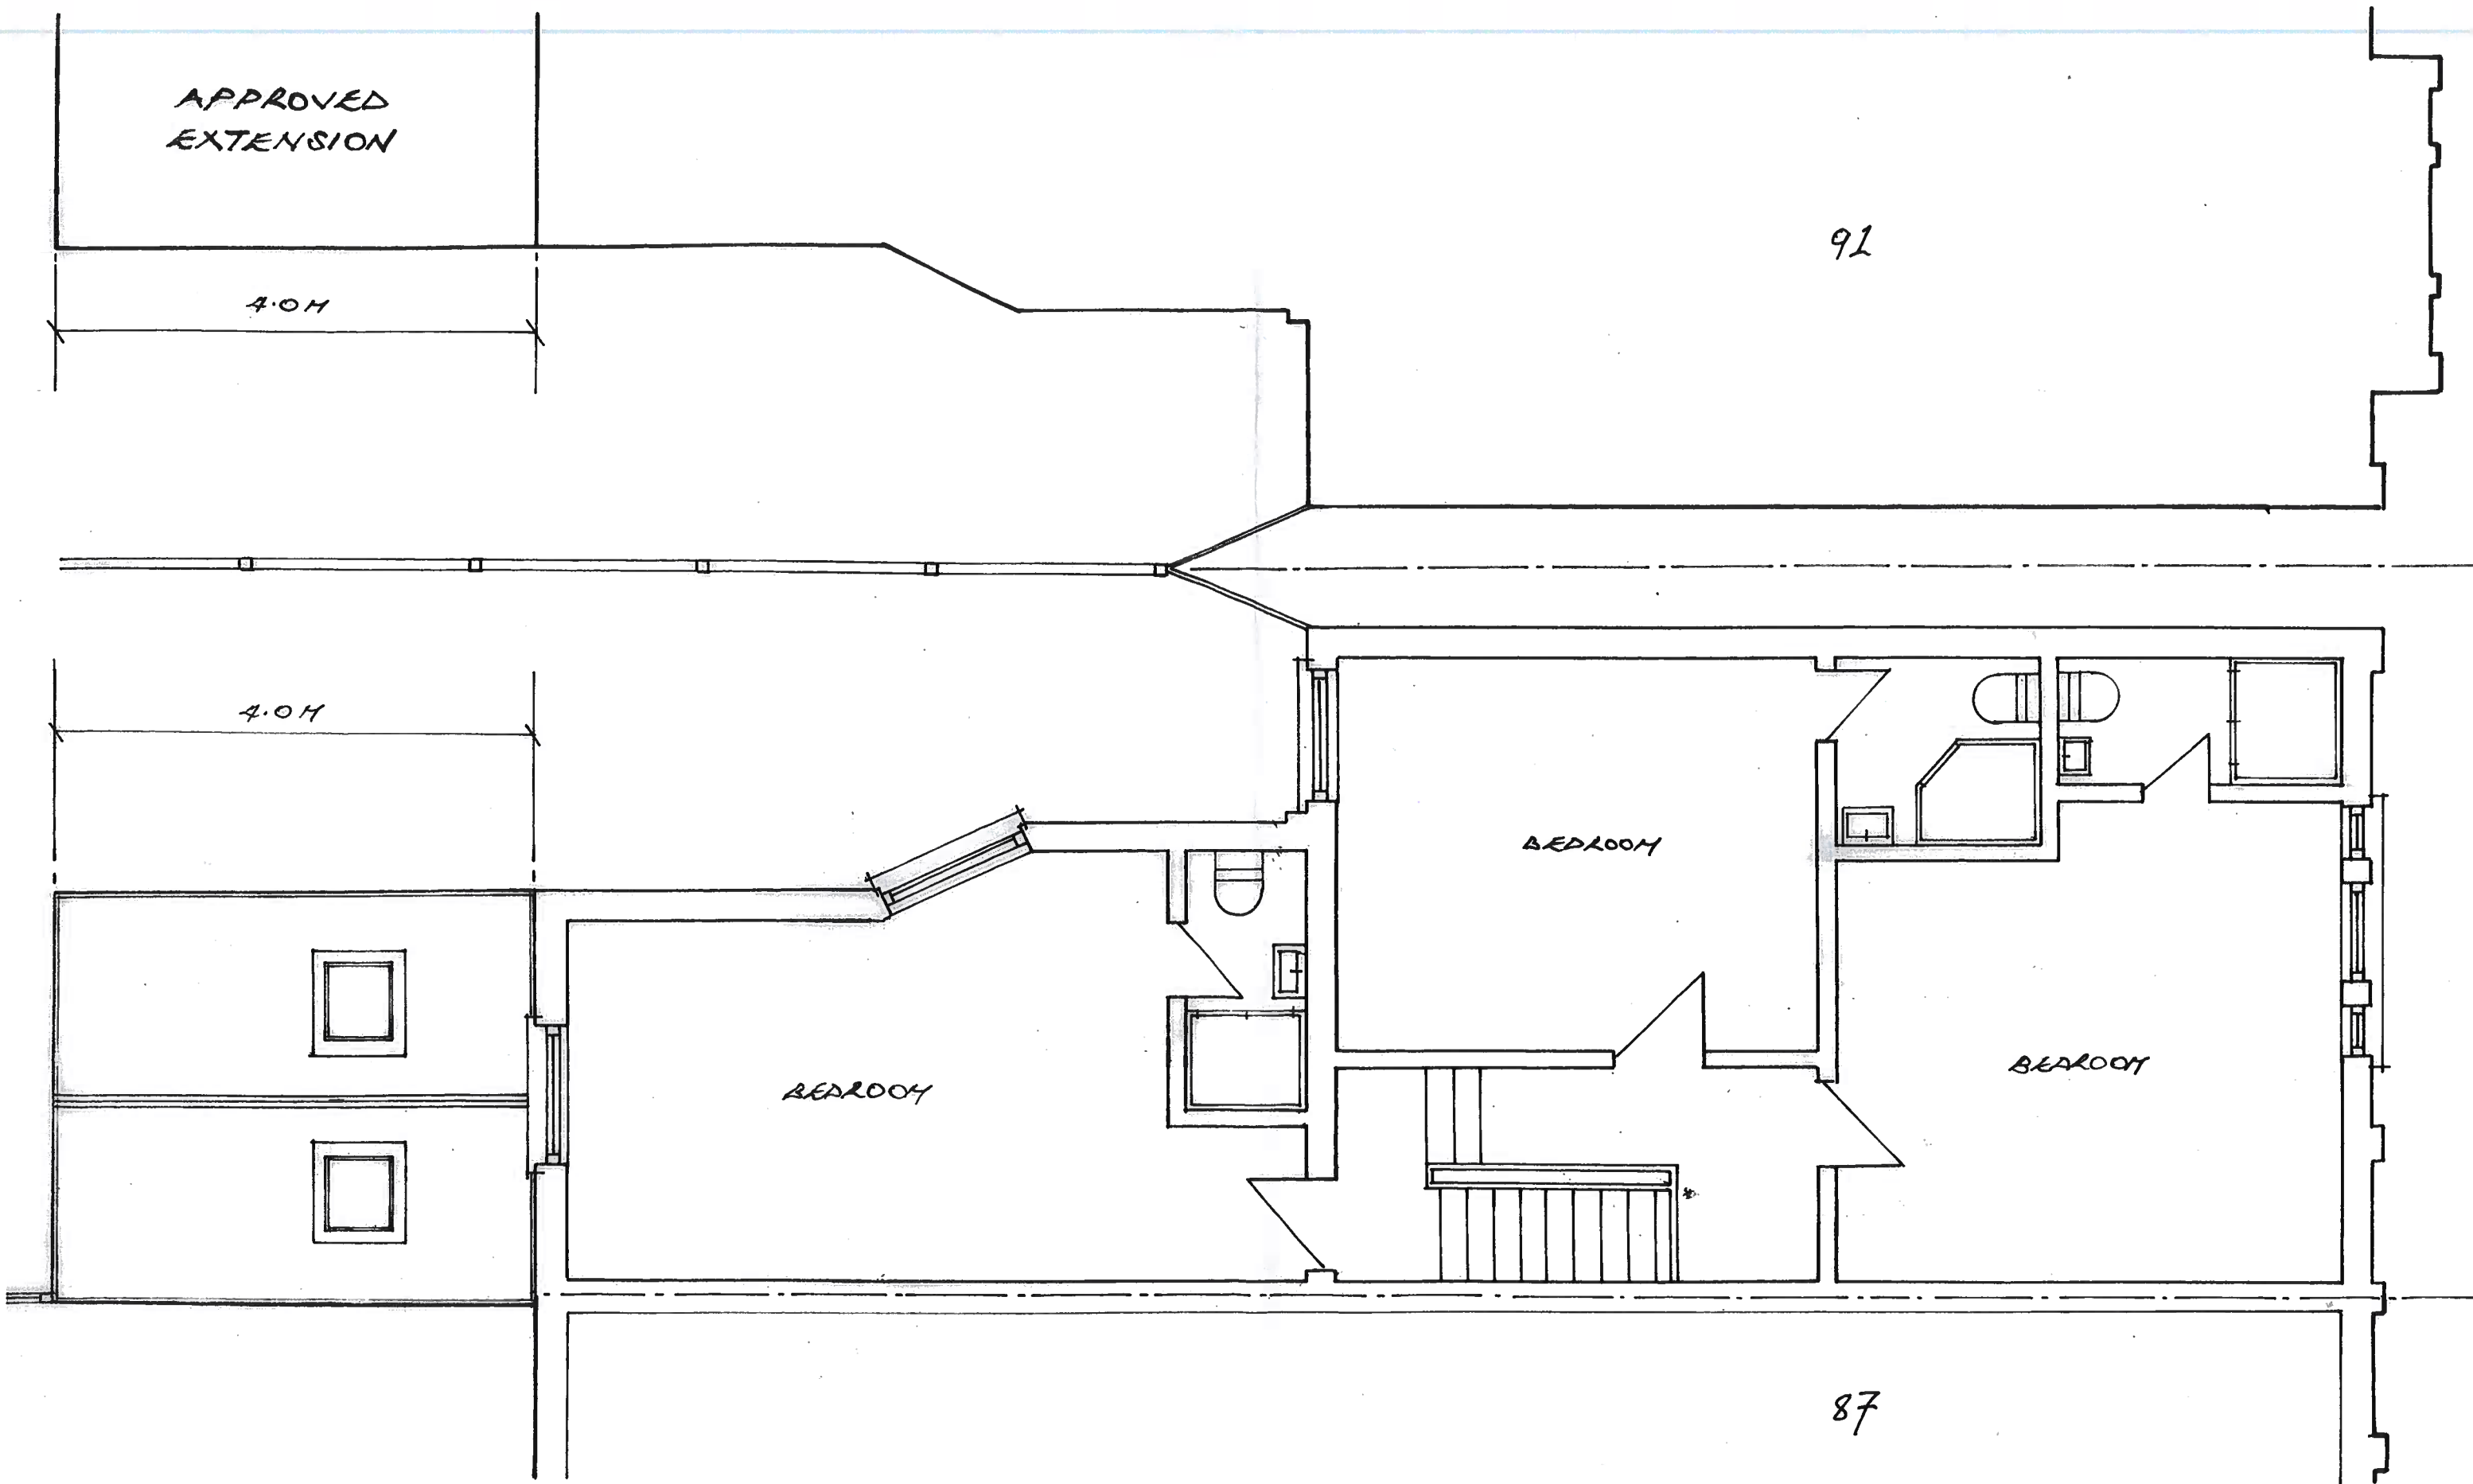

PLAN: PROPOSED - FIRST FLOOR PLAN

SITE: 89 WHITTINGTON ROAD, LONDON. N.22 8YR

LPA LB HARINGEY

DATE SEPTEMBER 2023

SCALE:
1 = 50

DRG NO:
A3 89/WRD/E/008