


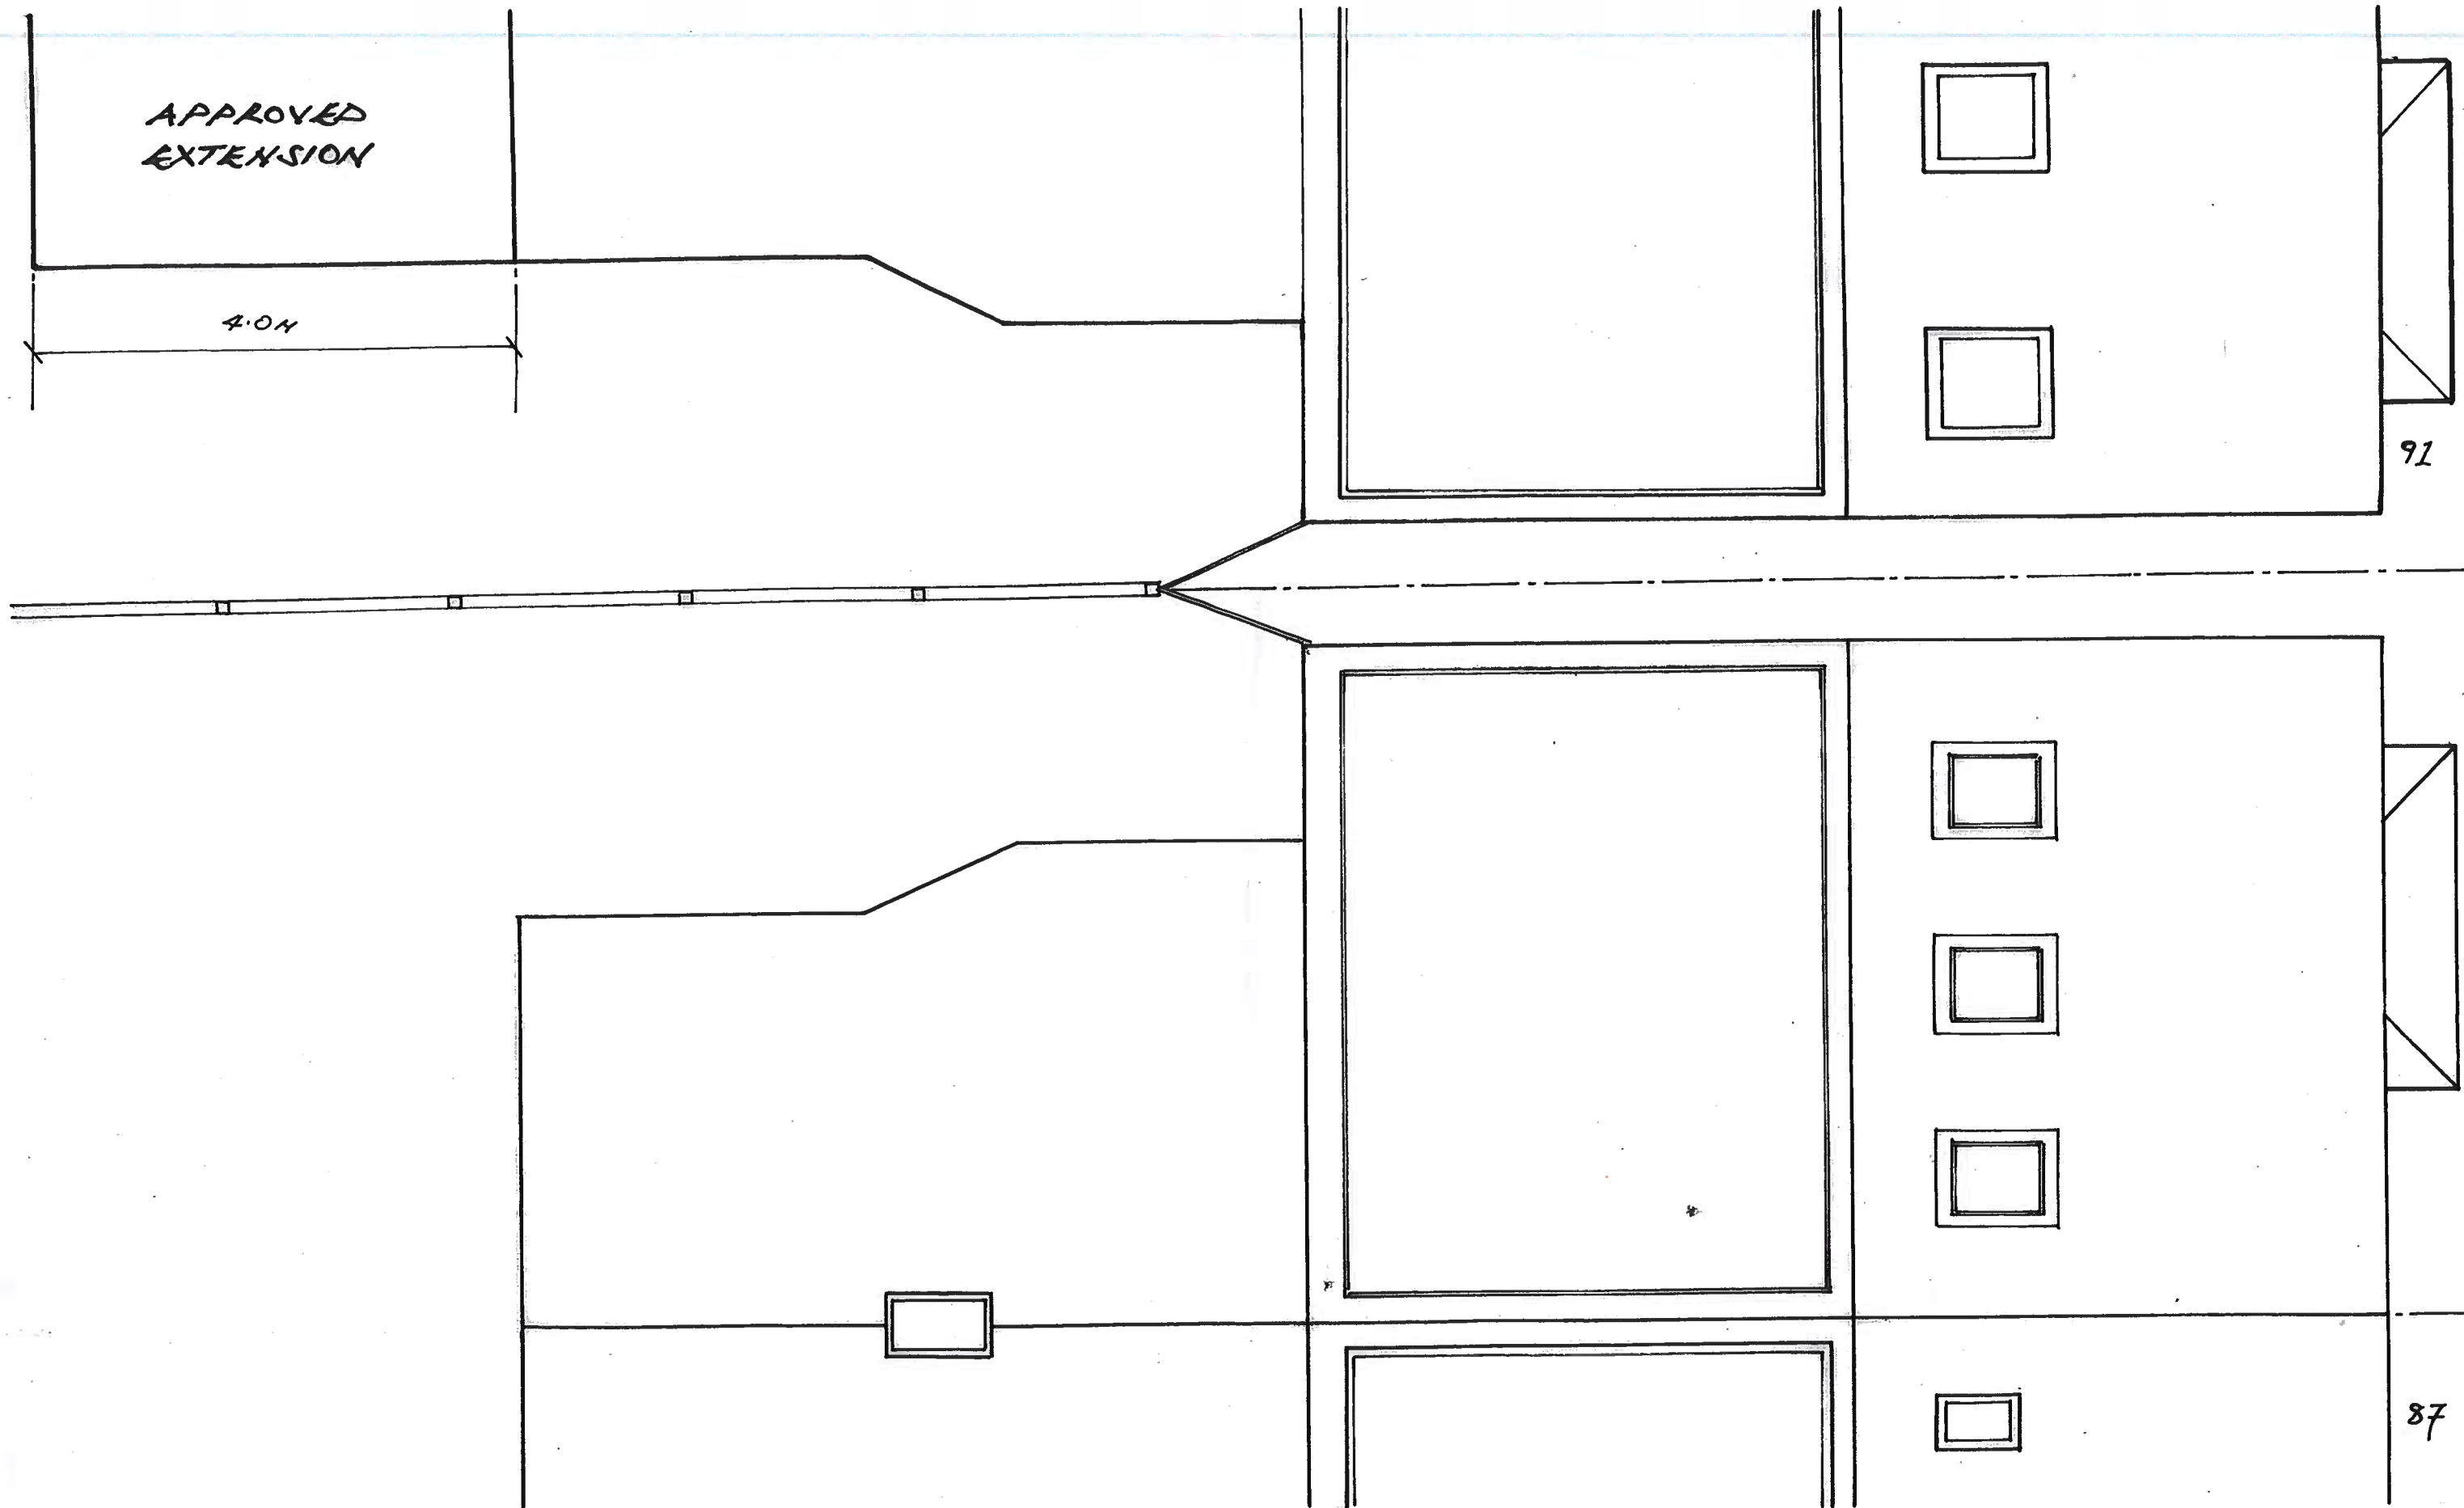

PLAN: PROPOSED - ROOF PLAN

SITE: 89 WHITTINGTON ROAD, LONDON. N.22 8YR

LPA LB HARINGEY

DATE SEPTEMBER 2023

SCALE:
1 = 50

DRG NO:
13 89/WRD/D/015