



40 WISE LANE
MILL HILL
LONDON NW7 2RE
MOB: 07946 872537

www.homesdesignltd.co.uk

title PROPOSED 1st FLOOR, LOFT AND ROOF PLAN

project 24 GRANGE ROAD LONDON N6 4AP

drawing no ABC324/2008 rev A

drawn by R. L

contract no. ABC324


scale 1:100 @ A3

date 05/2024

h:● HEAT DETECTORS TO ALL KITCHEN AREAS & CONNECTED TO SMOKE DETECTOR'S CIRCUIT


s:● SMOKE DETECTOR SYSTEM CONNECTED TO INDEPENDENT CIRCUIT & BRITISH STANDARDS

● MECHANICAL EXTRACT FANS. KITCHEN WITH (30L/s) & BATH AREAS TO BE 15L/s EXTRACT FAN FITTED TO LIGHT SWITCH WITH 15MINUTES OVER RUN IN ACCORDANCE TO APPROVED DOC-F

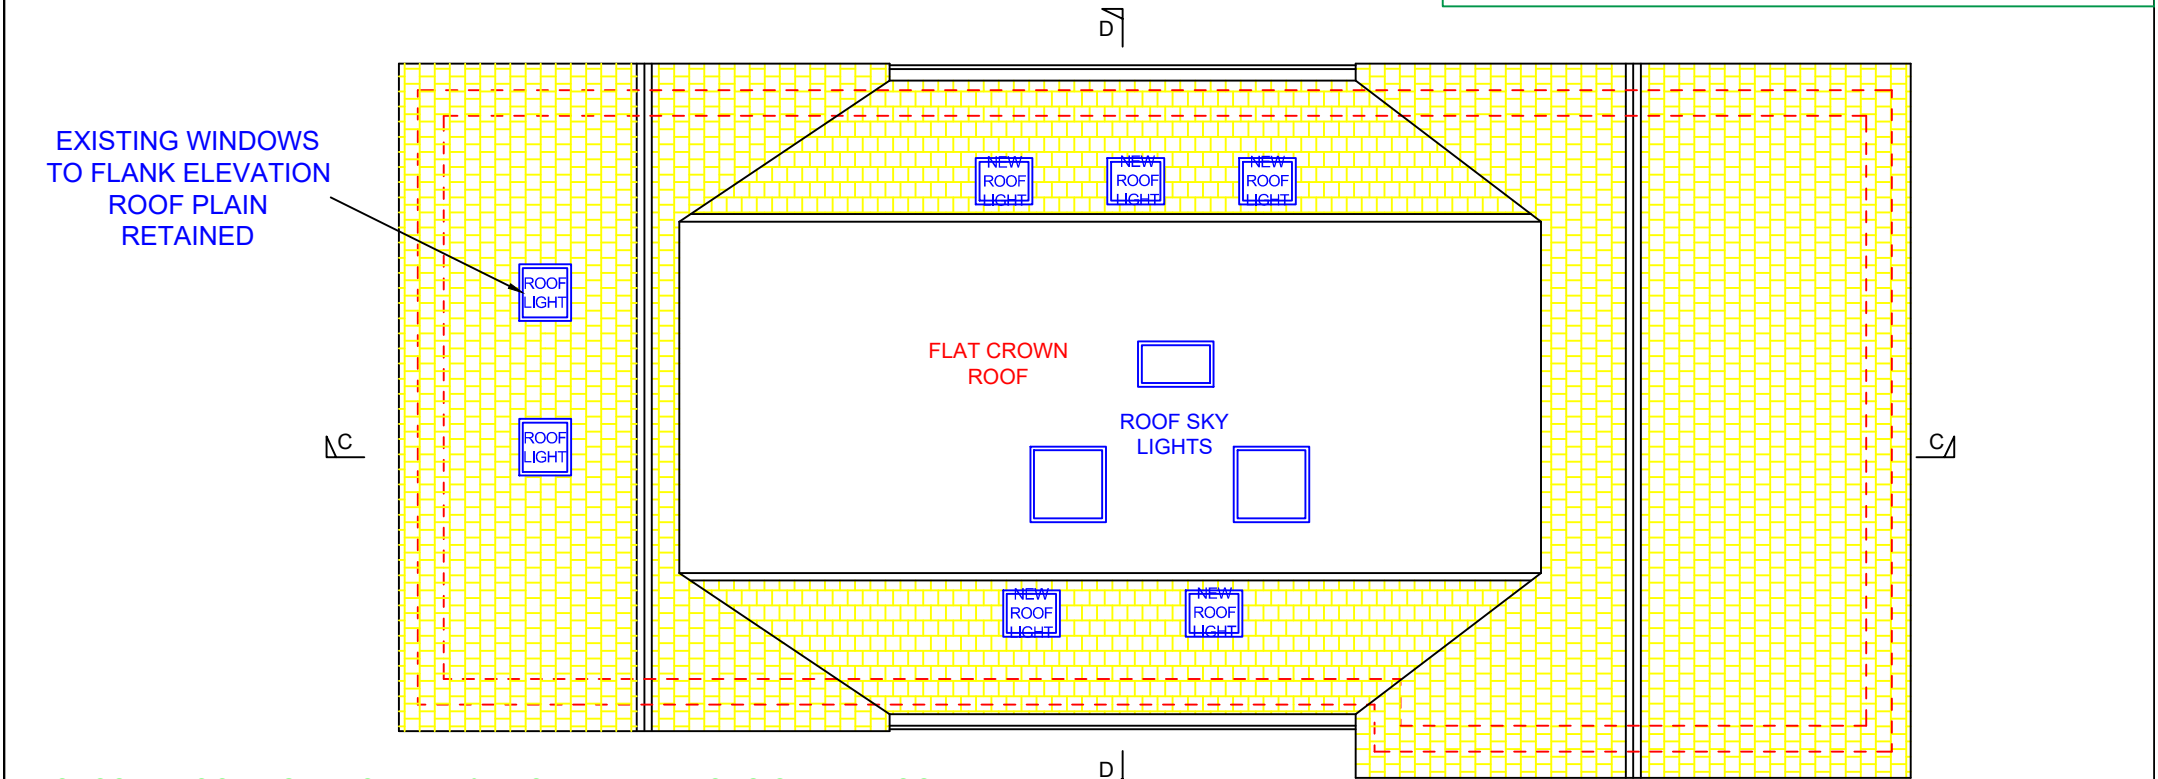


PROPOSED ROOF LIGHT TO REAR & FRONT ELEVATIONS OF THE ROOF
FINISH TO BE IN CONSERVATION AREA DESIGN PARAMETERS AND SET
FLUSHED TO ROOF PLAIN TO MEET PLANNING POLICIES

PROPOSED ROOF PLAN

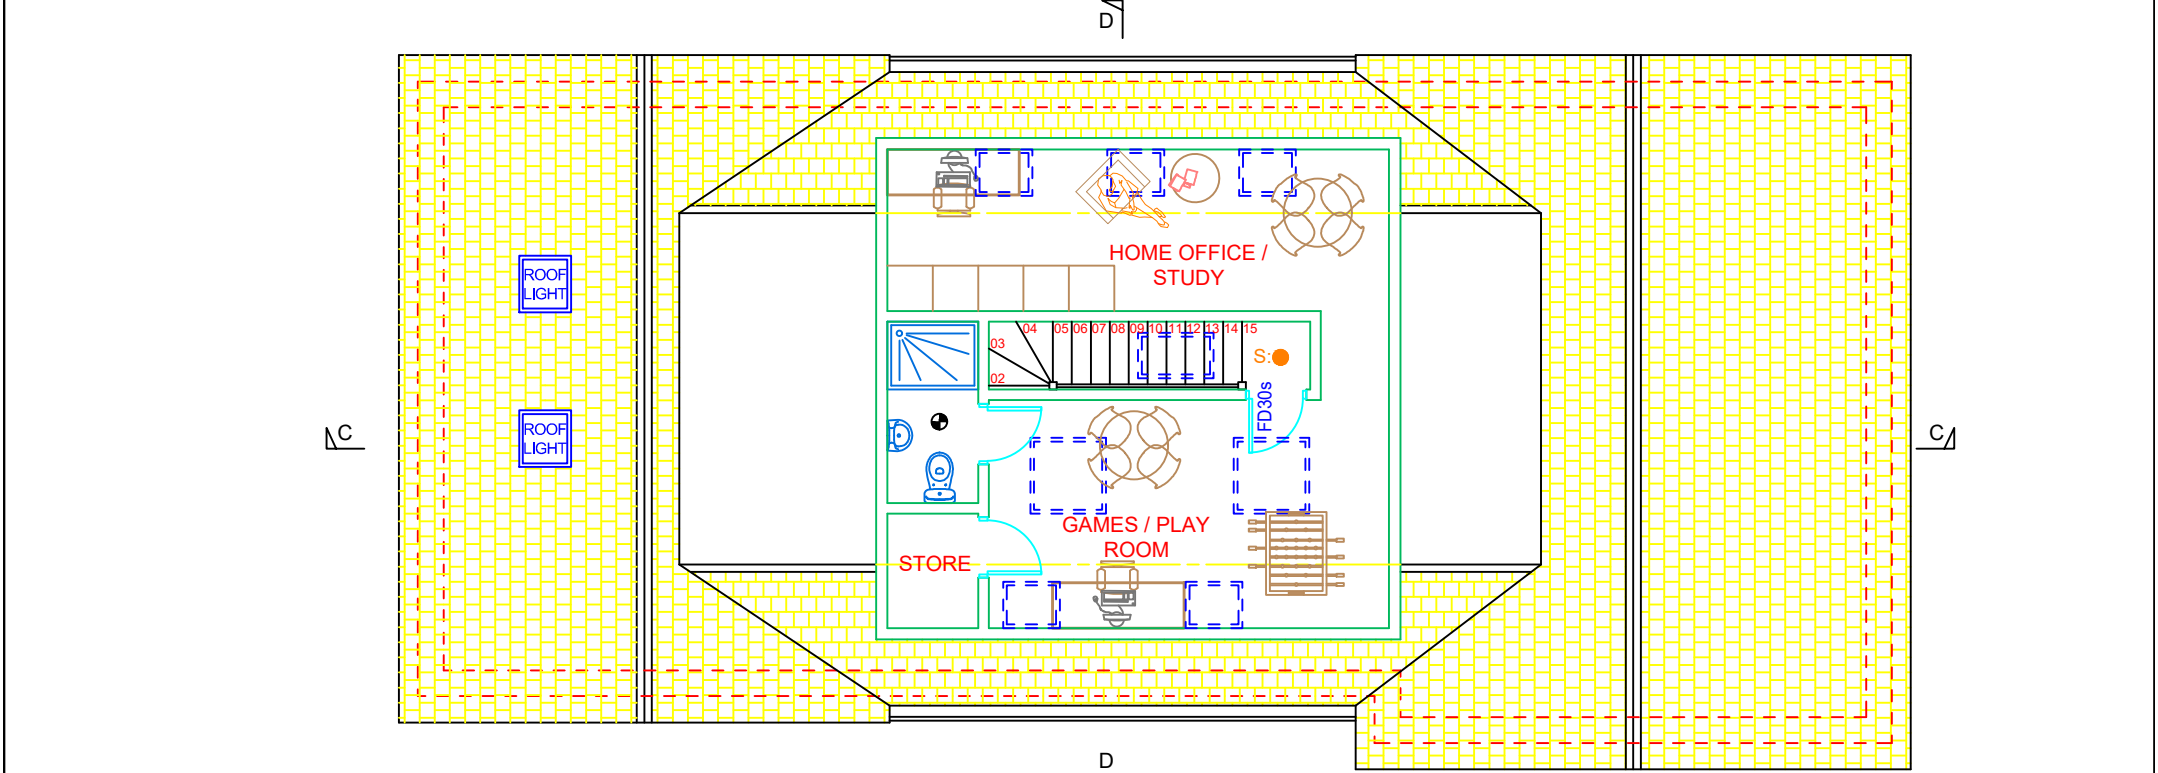

PROPOSED LOFT PLAN

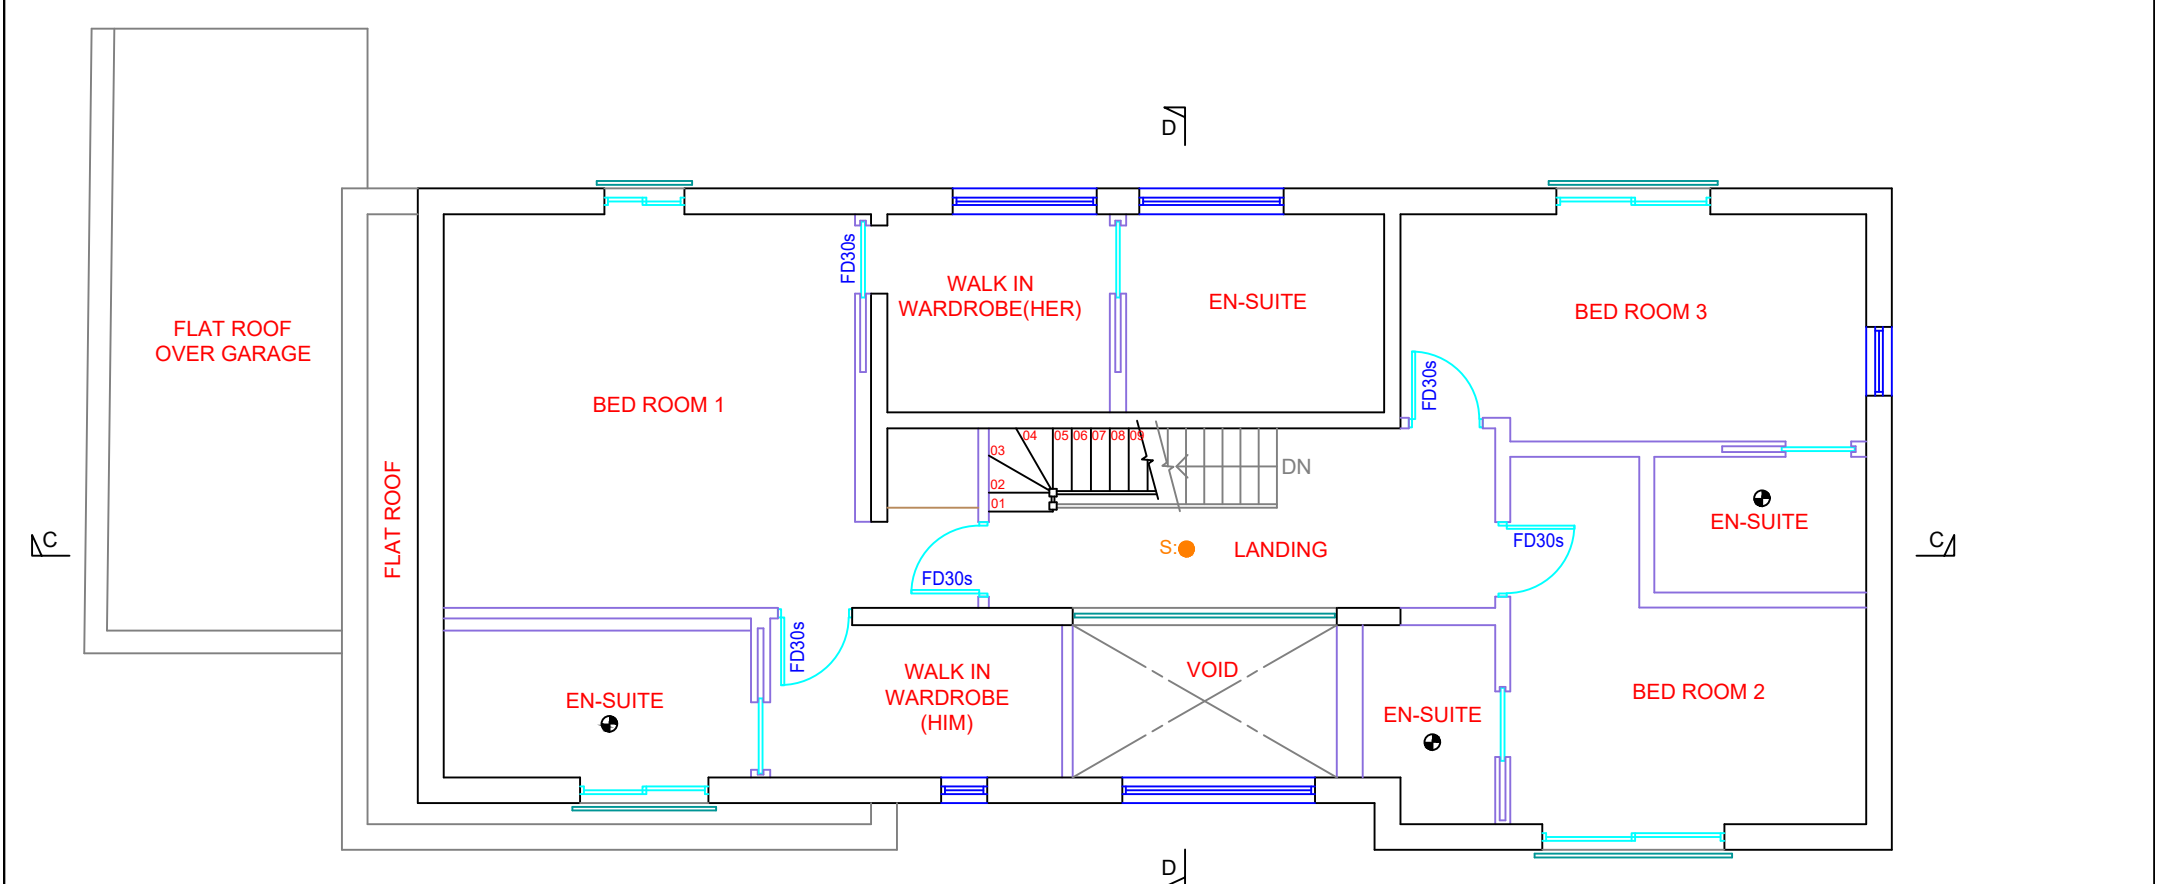

PROPOSED FIRST FLOOR PLAN

