


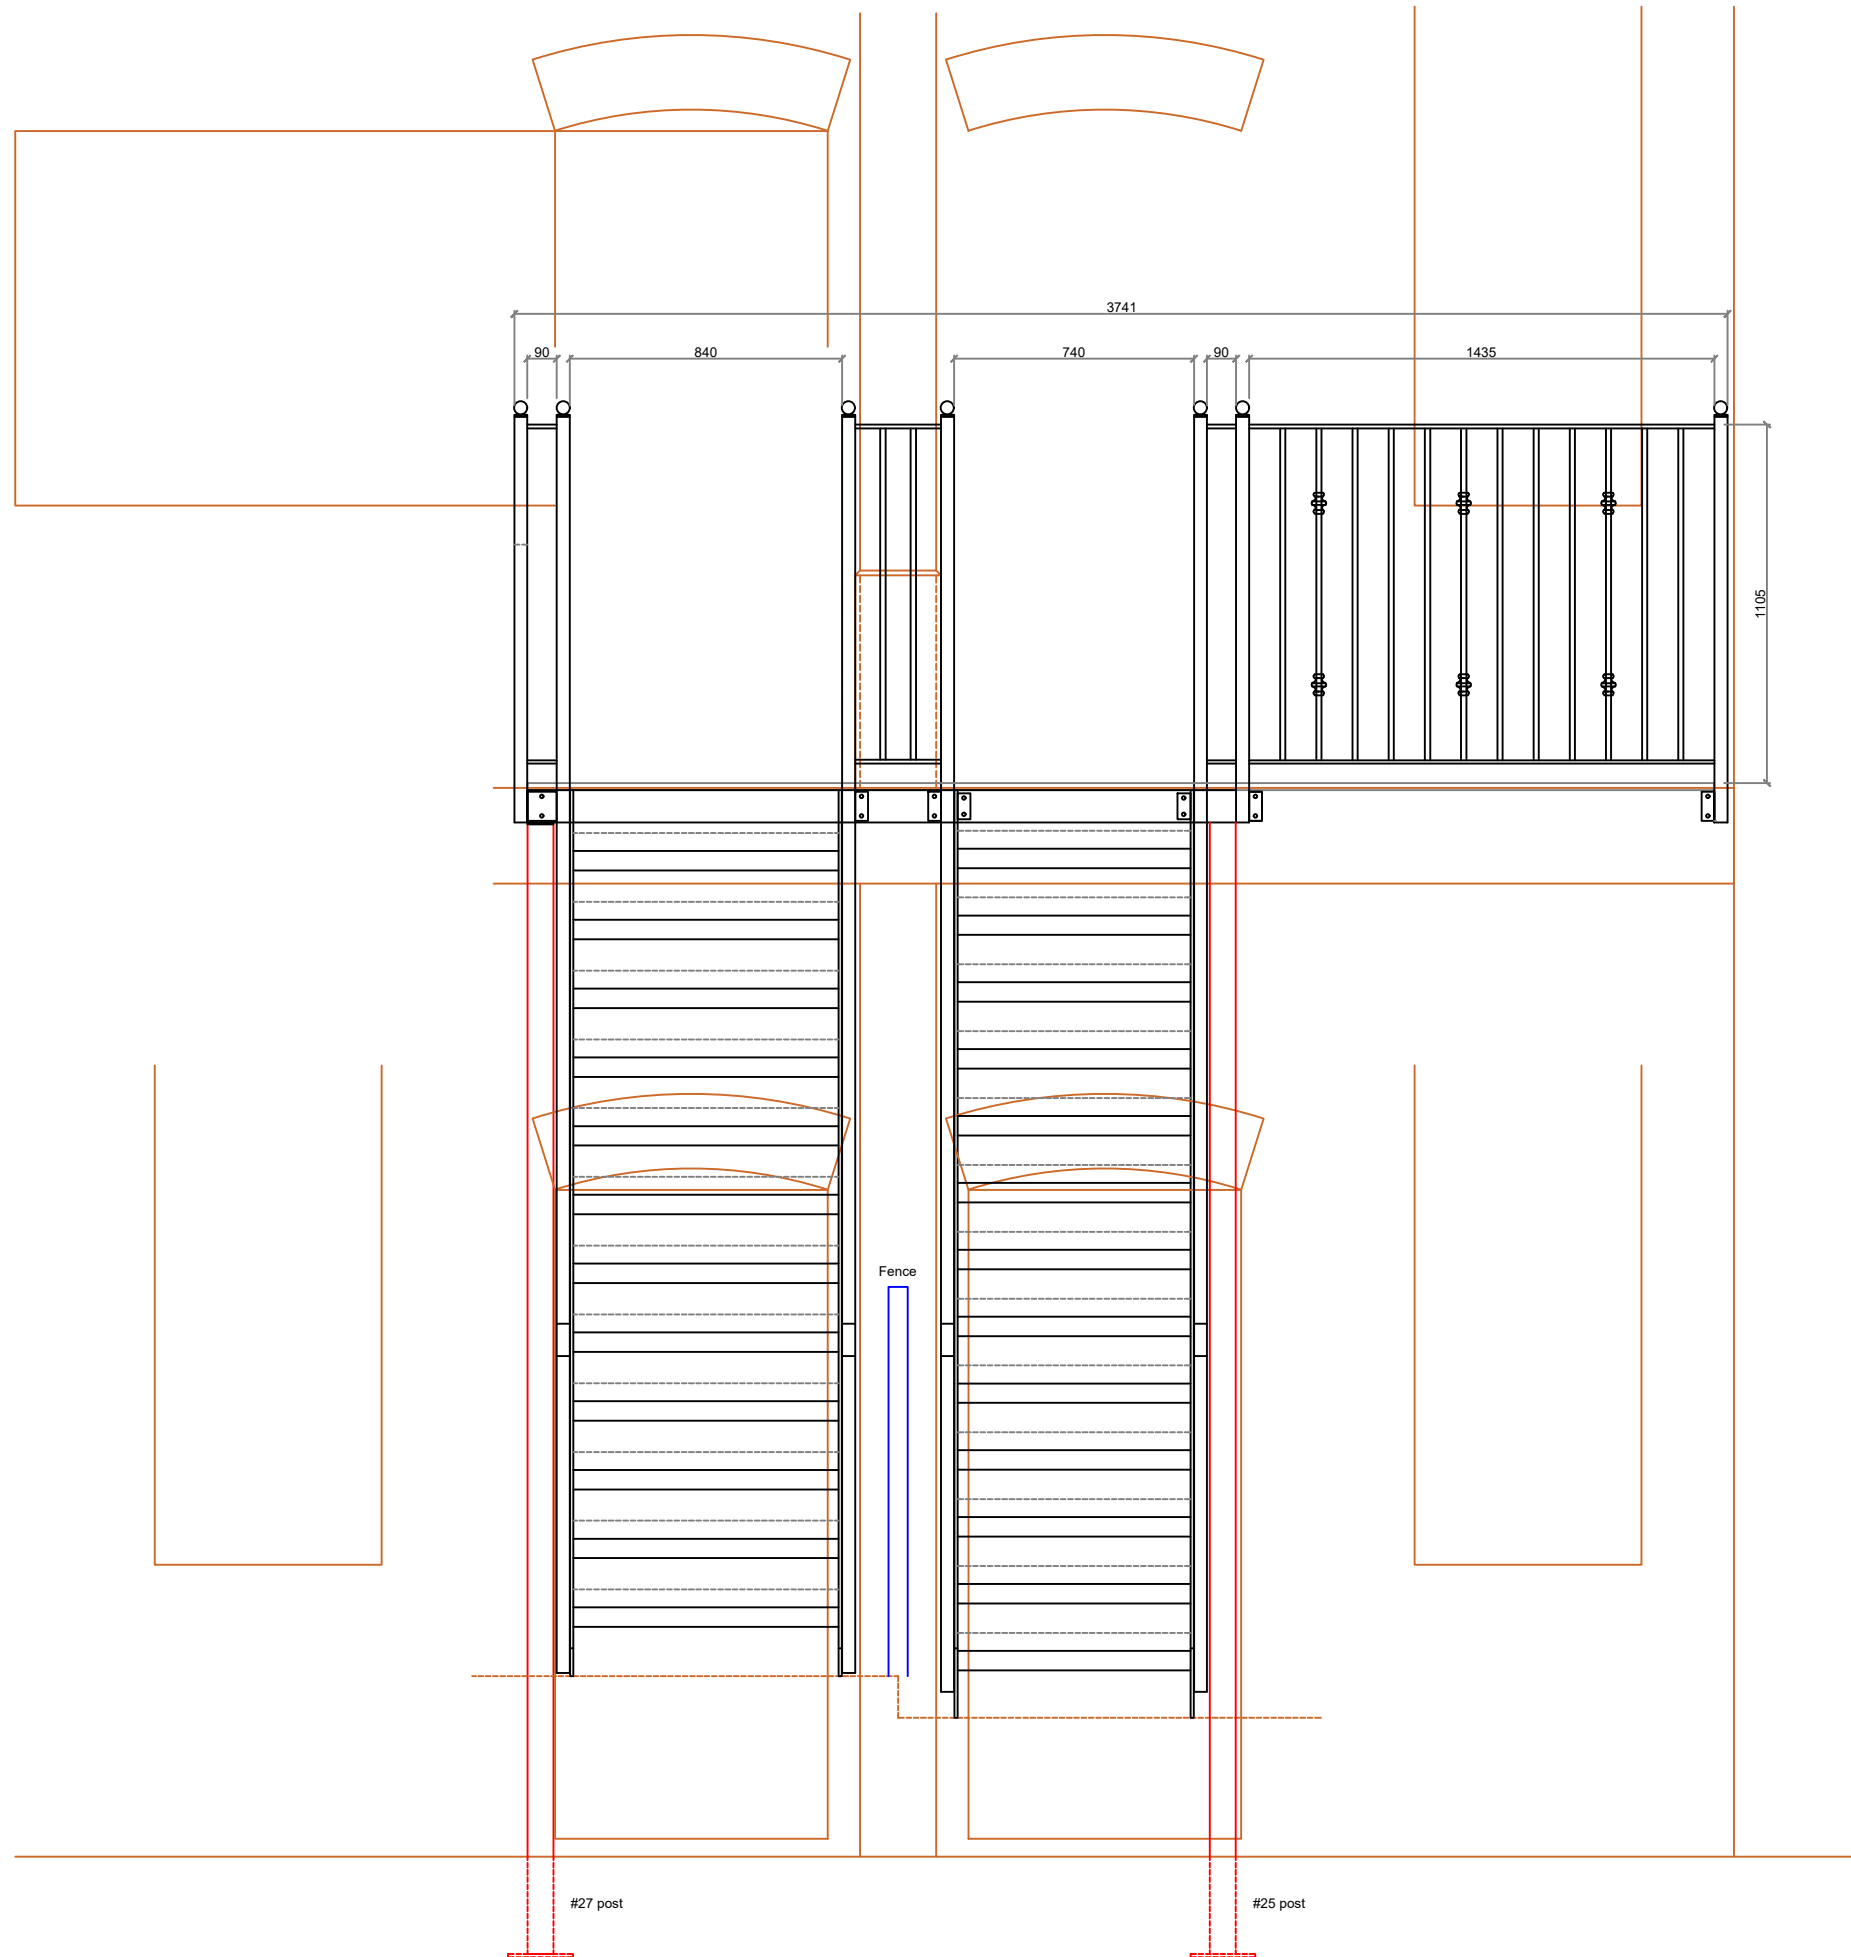

PROPOSED REAR ELEVATION - WITH #25 COLUMN SUPPORT

DRG No GML 24 4951 2

SCALE 1:20 WHEN PRINTED A3

