


DO NOT SCALE THIS DRAWING

Contractors are to check all dimensions prior to commencement on site and notify the architect of any errors, omissions, or discrepancies.

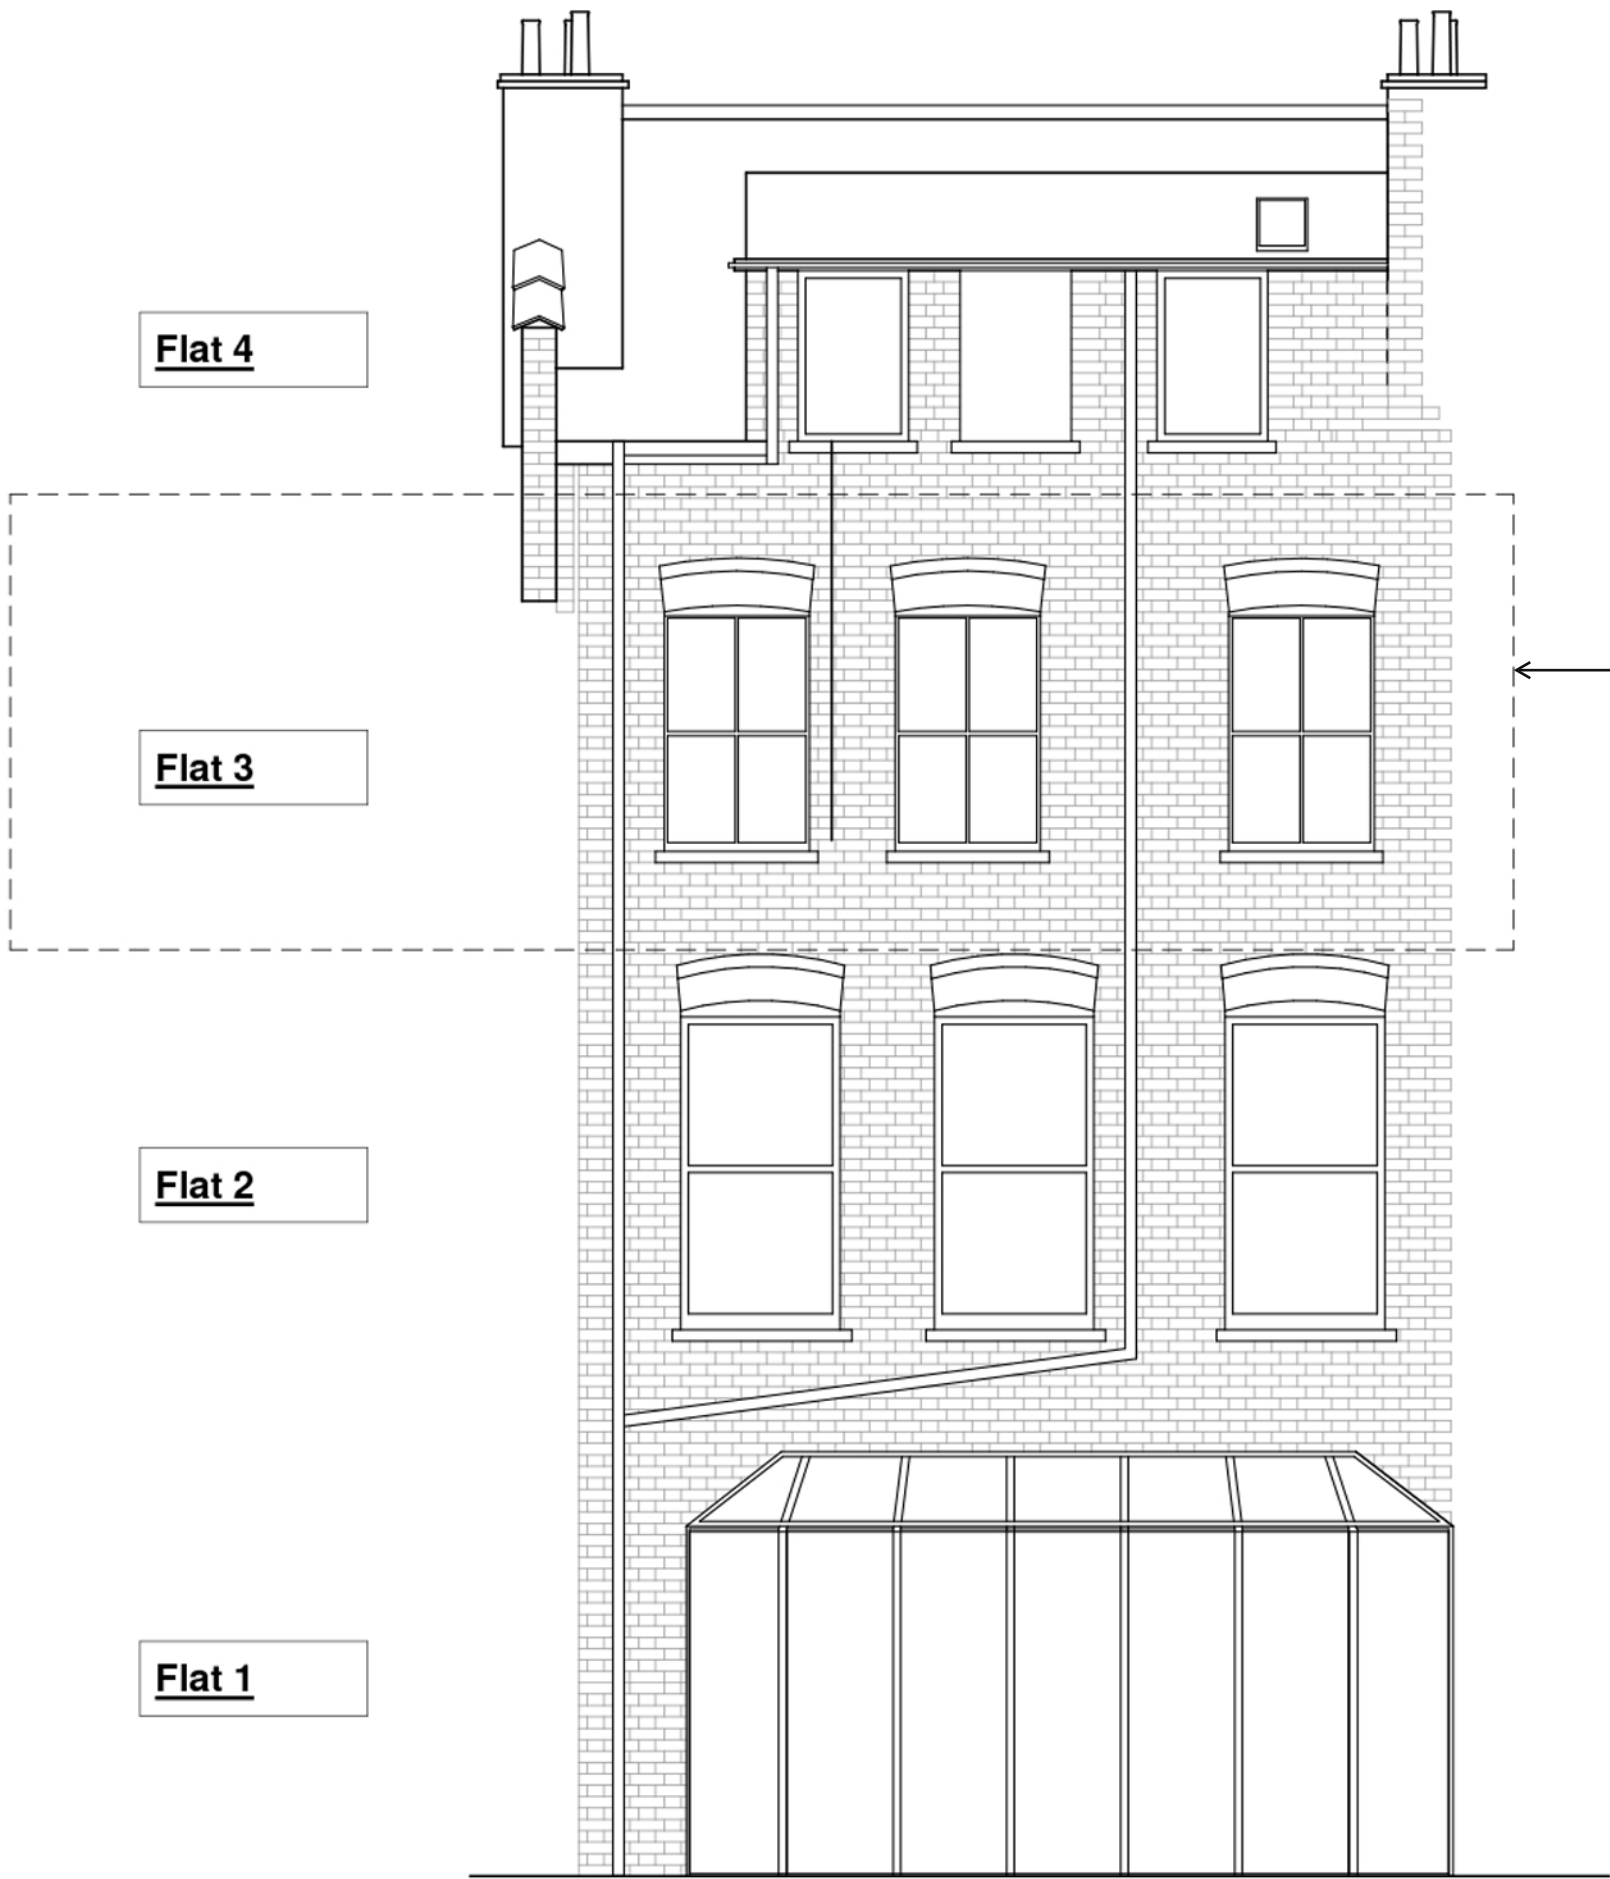

A	Annotation Added	15/05/2024	
Rev	Description	Date	Checked

Status
Planning

Client
de Beaumont

Project
Flat 3, 84 Hillfield Avenue N8 7DN

Drawing
Existing and Proposed Rear Elevation

Project no.	Scale	Drawn	Checked	North
84_H	1 : 50 @ A3	CSH	/	

Drg	Revision
A-A100	A