


PROPOSED Rear Elevation
scale 1:50

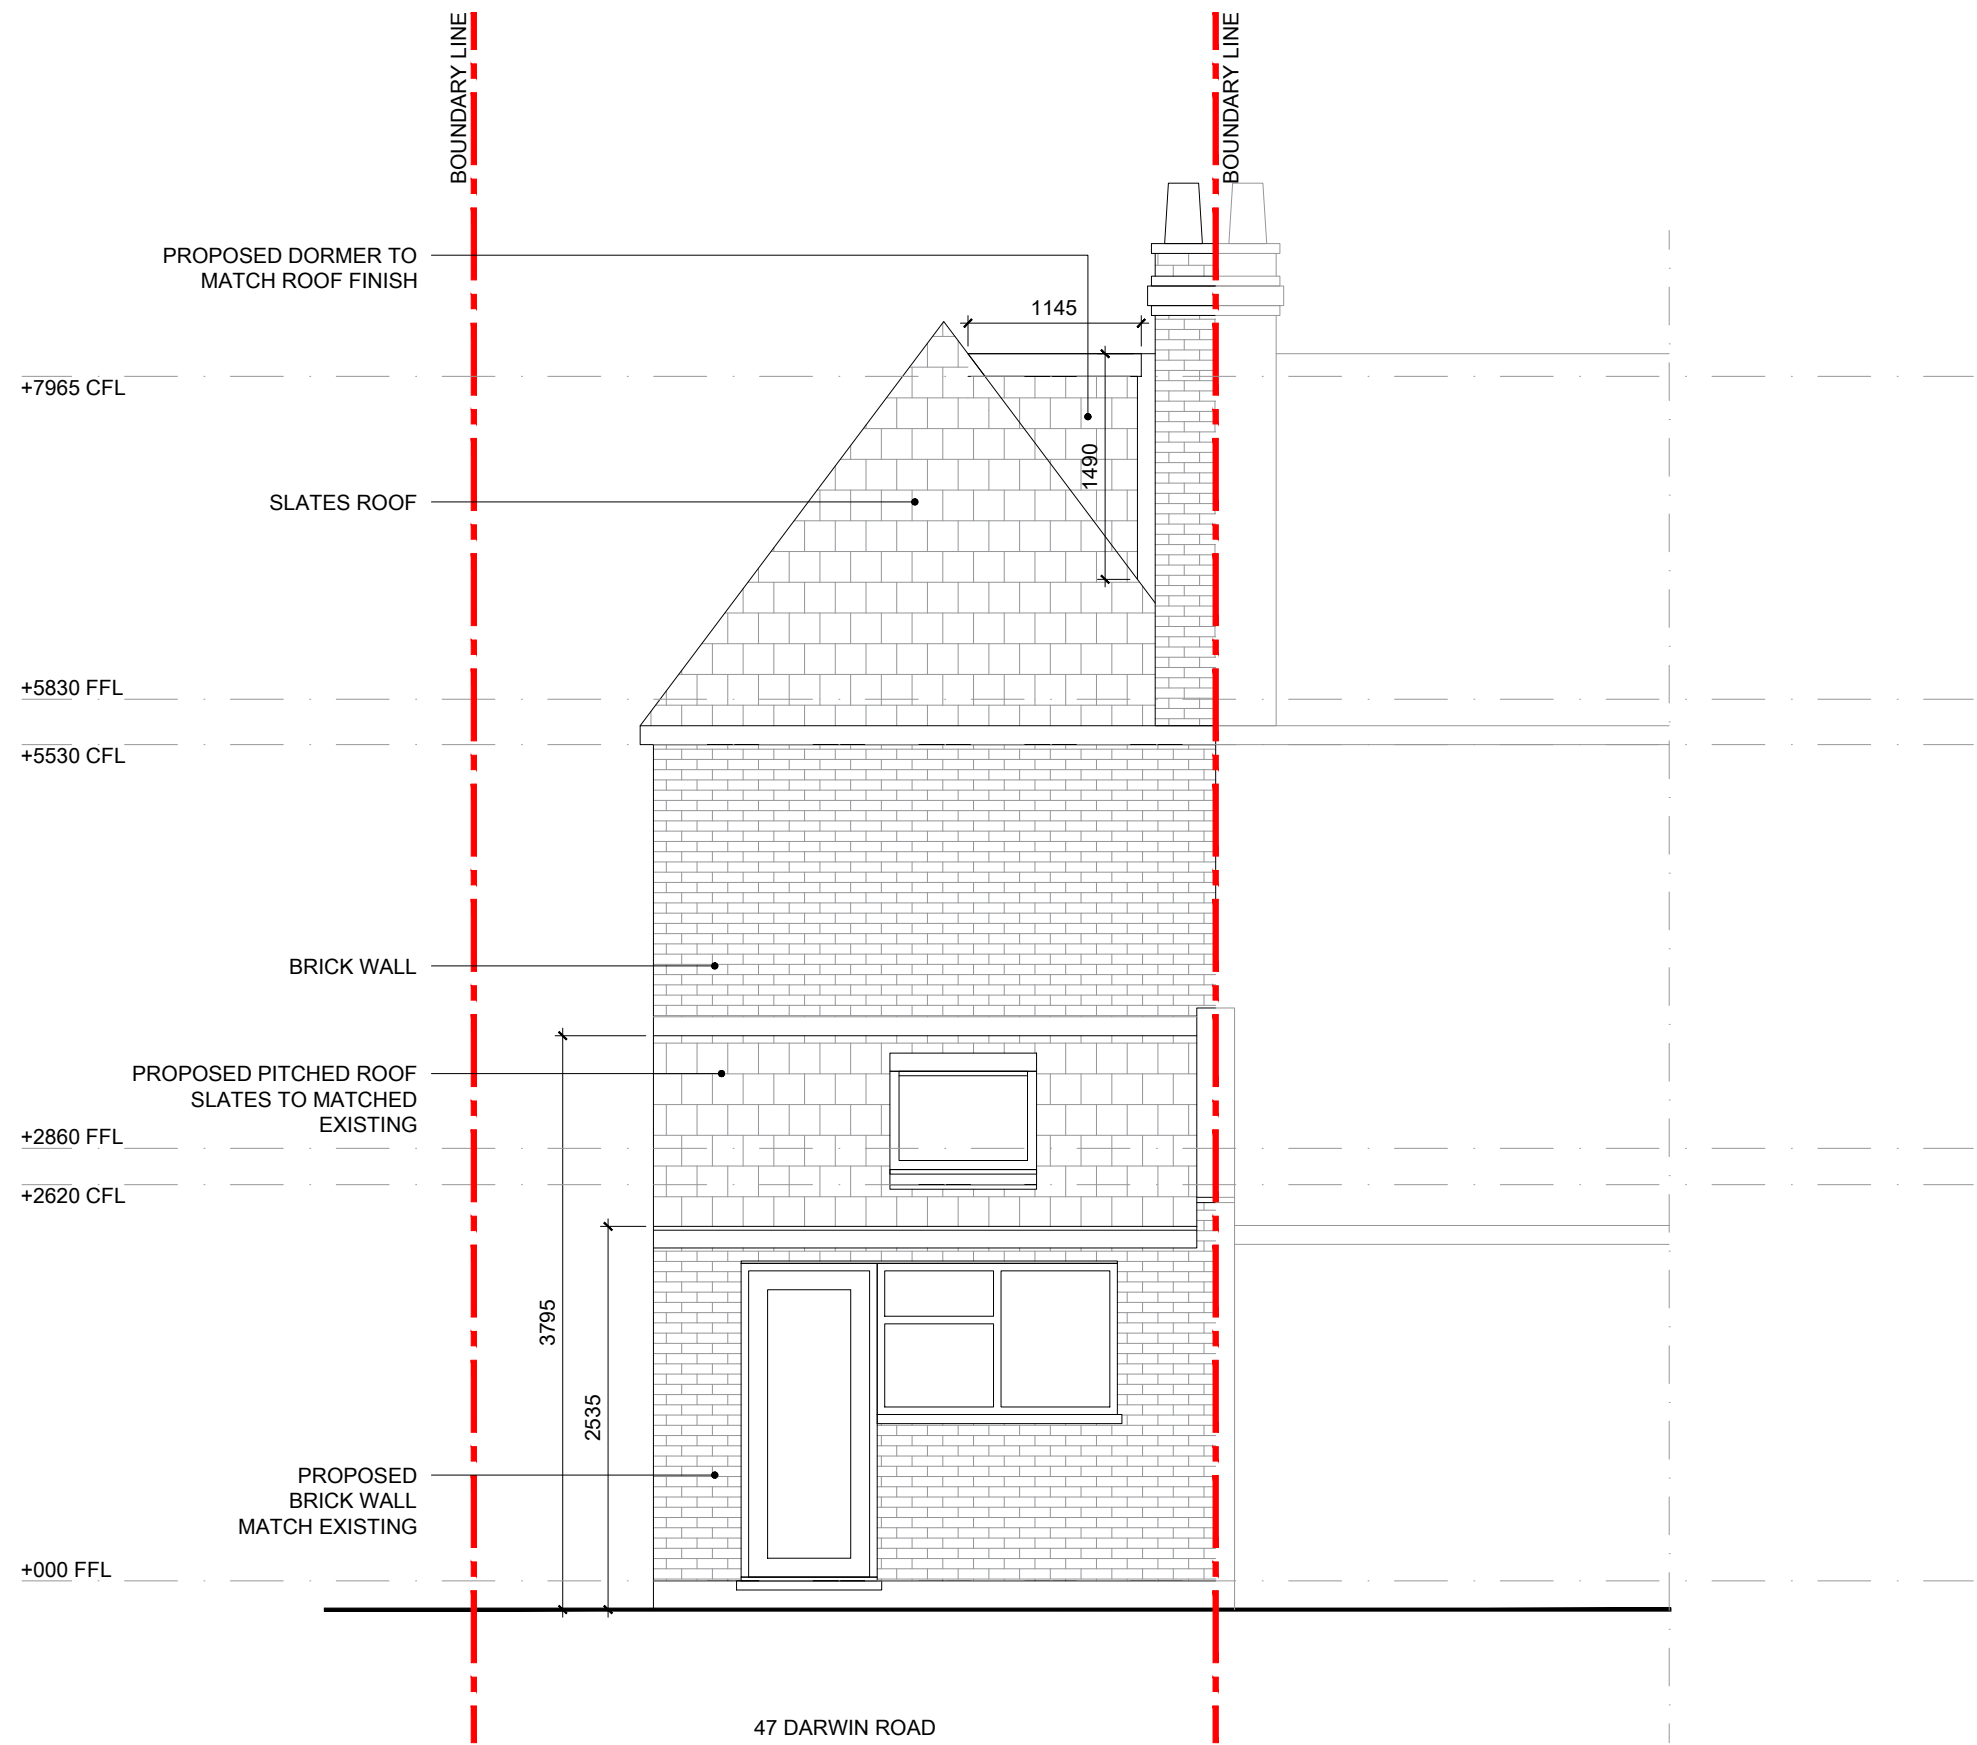

DO NOT SCALE

NOTES:
This drawing is prepared solely for design and planning submission purposes. It is not intended or suitable for either Building Regulations or Construction purposes and should not be used for such.

A	10.04.24	Revised dormer size based on planner comments	RJ
Rev	Date	Details Of Issue	Initials

Status

Planning



Tel: 020 8508 2001
Email: info@ROC-haus.co.uk Web: www.ROC-haus.co.uk

This document and all information herein is confidential and the intellectual property of ROC haus. It is disclosed in confidence on terms that it will not be disclosed to any third party, used, sold, loaned, licensed, or reproduced in whole or in any part in any manner or form for manufacturing, tendering or for any other purpose without the written permission of ROC haus. The copyright is retained by ROC haus.

© ROC haus		
Client	Sean Roche	
Project	47 Darwin Raod Noel Park, London N22 6PH	
Title	PROPOSED Rear Elevation	
Drawn	Date:	Scale @ A3
RJ	March 2024	1:50
Drg no.	Revision No.	
3613-PL07	A	