

1. Sandtoft 2451100110 Concrete Plain Tile Brown
SKU 10221724
Manufactured By ROOFSTORES express



6.7ft Steel Bike Shed Lockable Garden Storage Shed
By Living and Home
Dimensions: 210cm L x 105cm W x 130cm H (6.9ft)

Material: Steel




2. Traditional Black Gutter

3. Black Aluminium Frame Window, Crittall Style,
Top Opener in Bespoke sizes
Manufactured By Bramley Window
systemW1,W2,W3,W4



4. White Render Finish

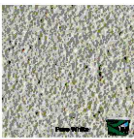

5. BLACK ALUMINIUM SINGLE DOOR -
Crittall style ,DOUBLE GLAZED
BY martindalewindows
D1: 800 x 2100 mm



8. 1.5 m high brick fencing wall-same as
existing




Window Schedule

No.	Image	Specification
W1		Black Aluminium Frame Window, Crittall Style, Top Opener- Double Glazed
W2		Black Aluminium Frame Window, Crittall Style, Top Opener- Double Glazed
W3		Black Aluminium Frame Window, Crittall Style, Top Opener- Double Glazed
W4		Black Aluminium Frame Window, Crittall Style, Top Opener- Double Glazed

Front Elevation
Scale 1:100

Rear Elevation
Scale 1:100

Side Elevation
Scale 1:100

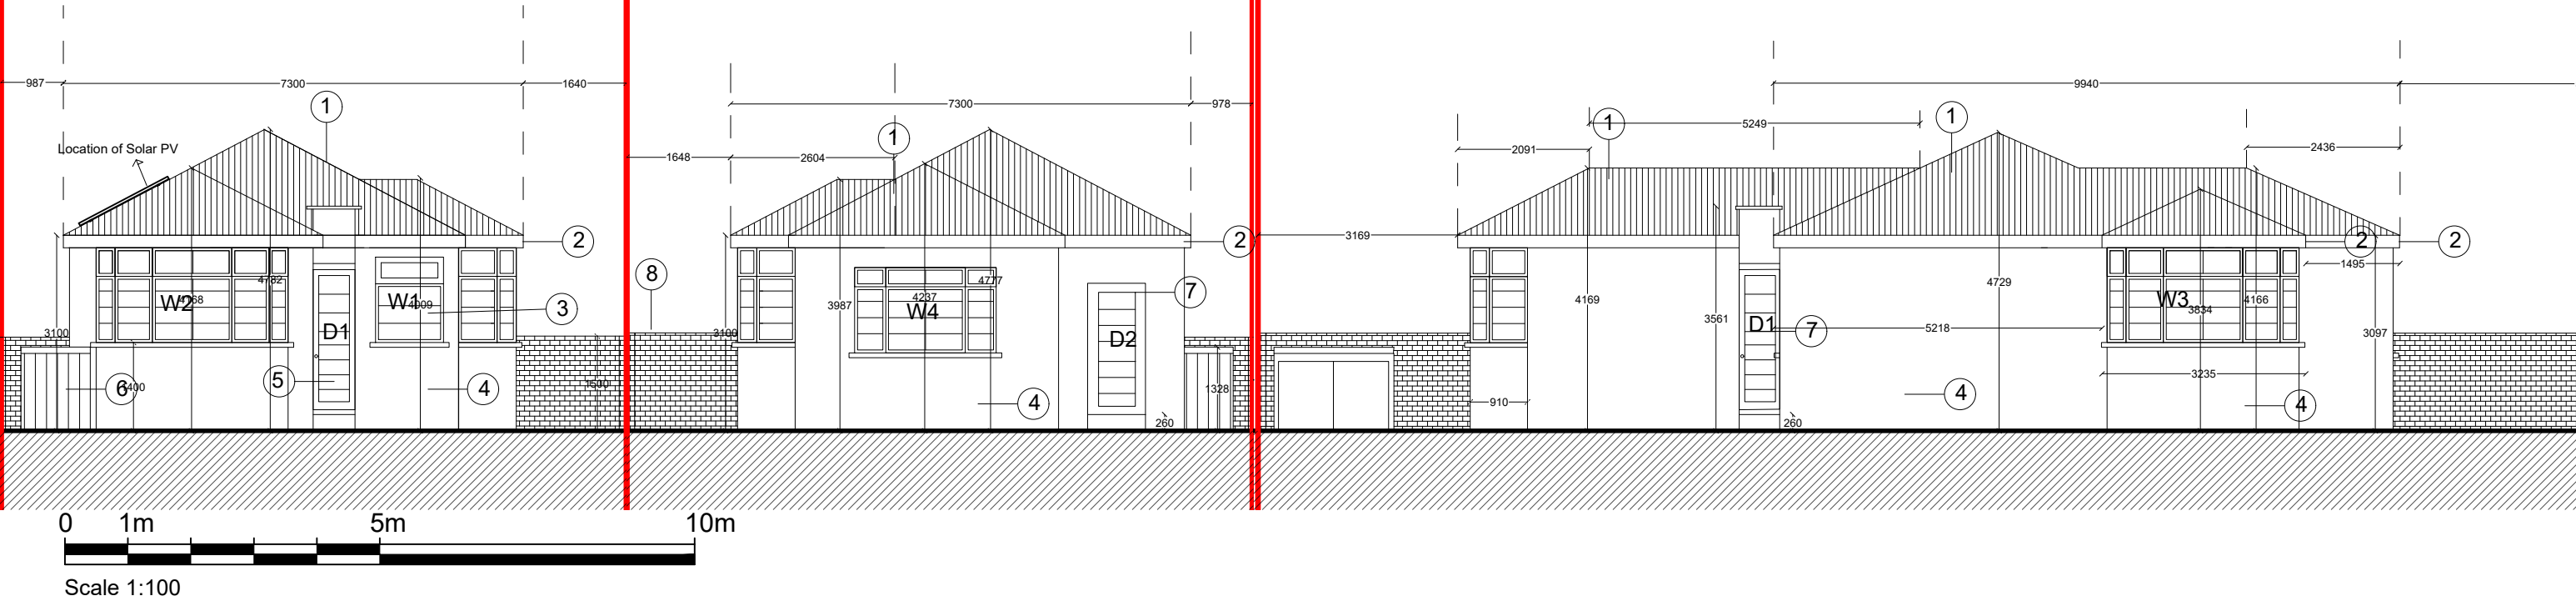

Notes.
Contractors must verify all dimensions at the site before commencing any work.
No construction work before Building Control approval and structural engineer confirmation.
Any discrepancies to be reported to Gridline.
All drawings are to be read in conjunction with all relevant drawings and specifications.

Project No.S

REV	DATE	DESCRIPTION	BY	CH
A	April '24			
B	May '24			

PROJECT TITLE
Land Next to 60, Beaufoy Road,
N17 8BU


DATE June 2023	Project No. 7219
-------------------	---------------------

DRAWING TITLE
DOC-Material Schedule/Elevation Treatment


CLIENT Mr Pobratí	DRAWING No. DOC3-P002	SCALE @ A3 As indicated	Drawn by: Niloufar
----------------------	--------------------------	----------------------------	-----------------------



Typical Section detail drawings-Scale 1:20

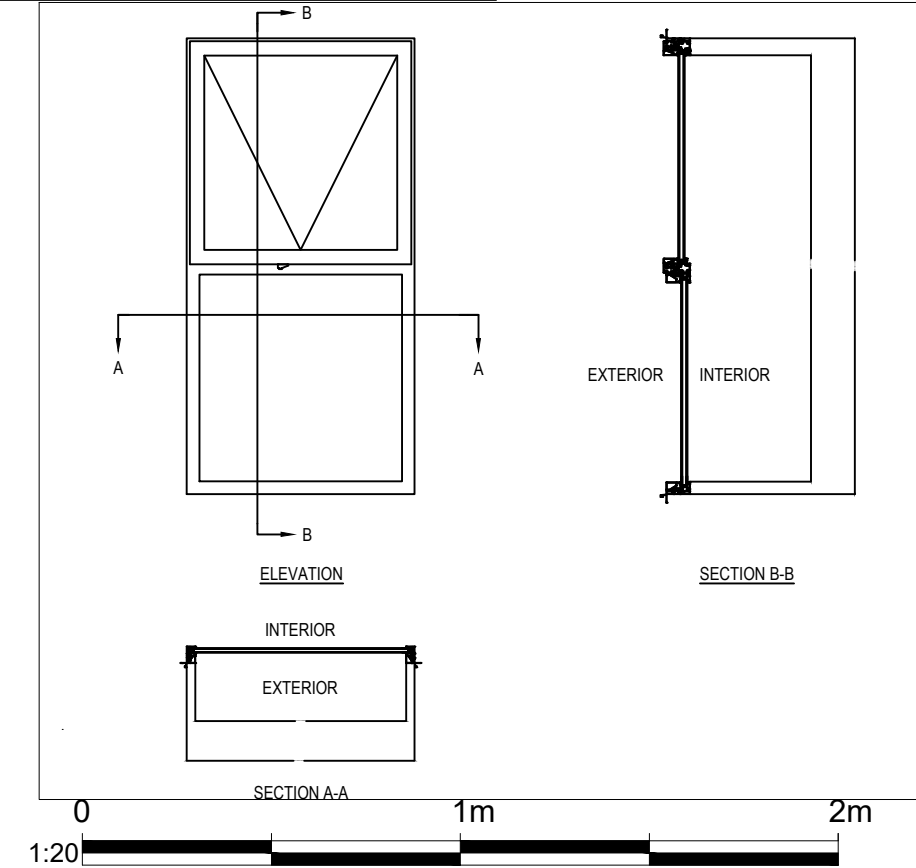



Typical Section detail drawings-Scale 1:5

 


Window Schedule Scale 1:100

No.	Image	Specification
W1		Black Aluminium Frame Window, Crittall Style, Top Opener- Double Glazed
W2		Black Aluminium Frame Window, Crittall Style, Top Opener- Double Glazed
W3		Black Aluminium Frame Window, Crittall Style, Top Opener- Double Glazed
W4		Black Aluminium Frame Window, Crittall Style, Top Opener- Double Glazed

Typical Section detail drawings-Scale 1:50

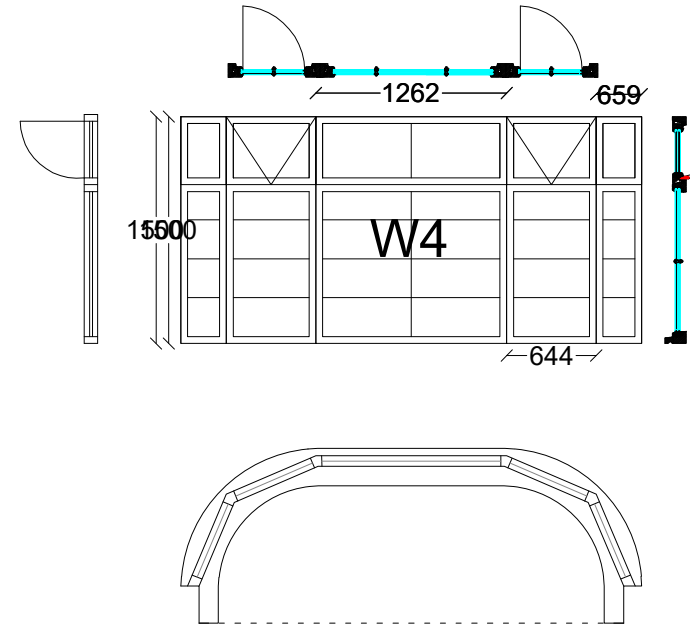 

Typical Section detail drawings-Scale 1:50

 

Notes.
Contractors must verify all dimensions at the site before commencing any work.
No construction work before Building Control approval and structural engineer confirmation.
Any discrepancies to be reported to Gridline.
All drawings are to be read in conjunction with all relevant drawings and specifications.

Project No.S

REV	DATE	DESCRIPTION	BY	CH
A	April '24			
B	May '24			

PROJECT TITLE

Land Next to 60, Beaufoy Road, N17 8BU

DATE

June 2023

Project No.

7219

DRAWING TITLE

DOC-Window detail

CLIENT

Mr Pobratí

DRAWING No.

DOC3-P003

SCALE @ A3

As indicated

Drawn by:

Niloufar

