
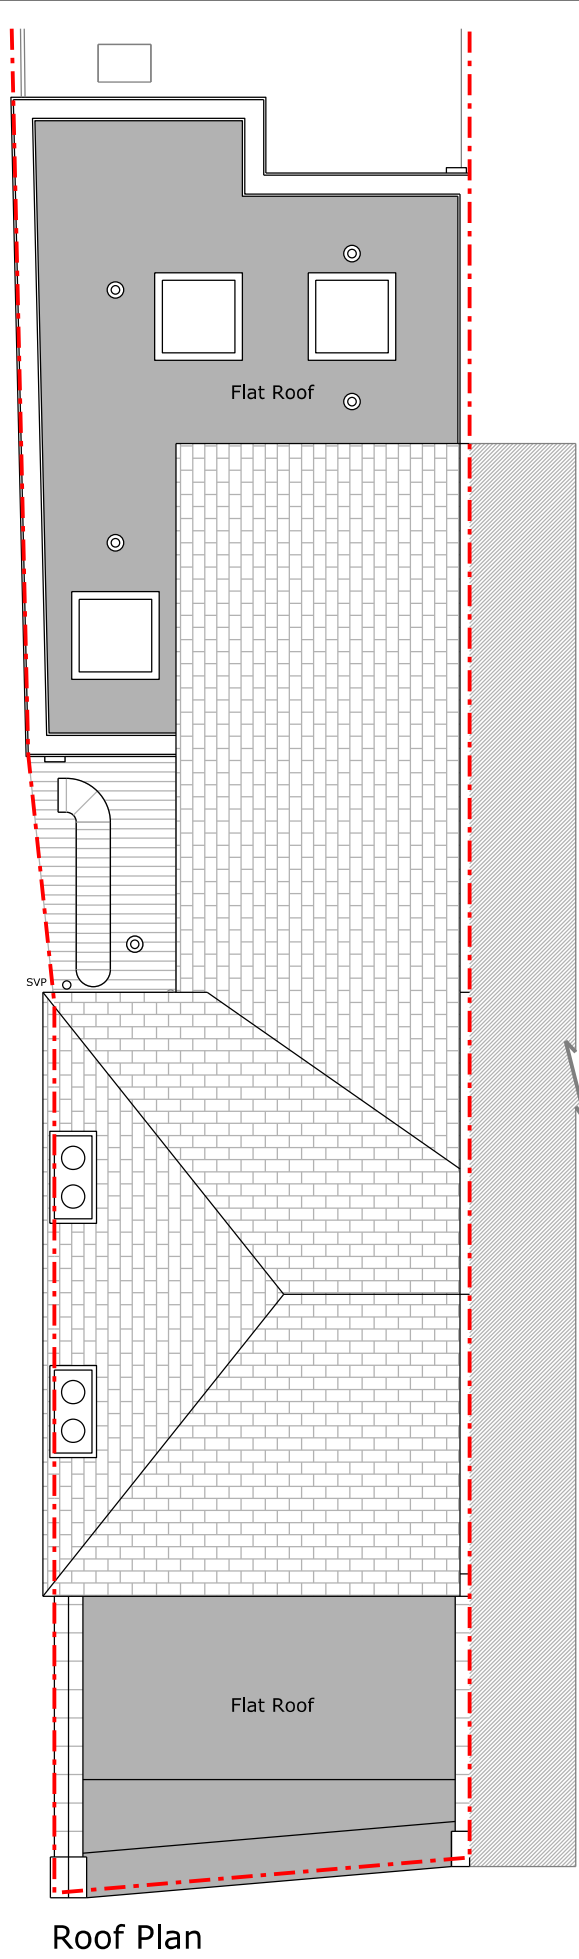


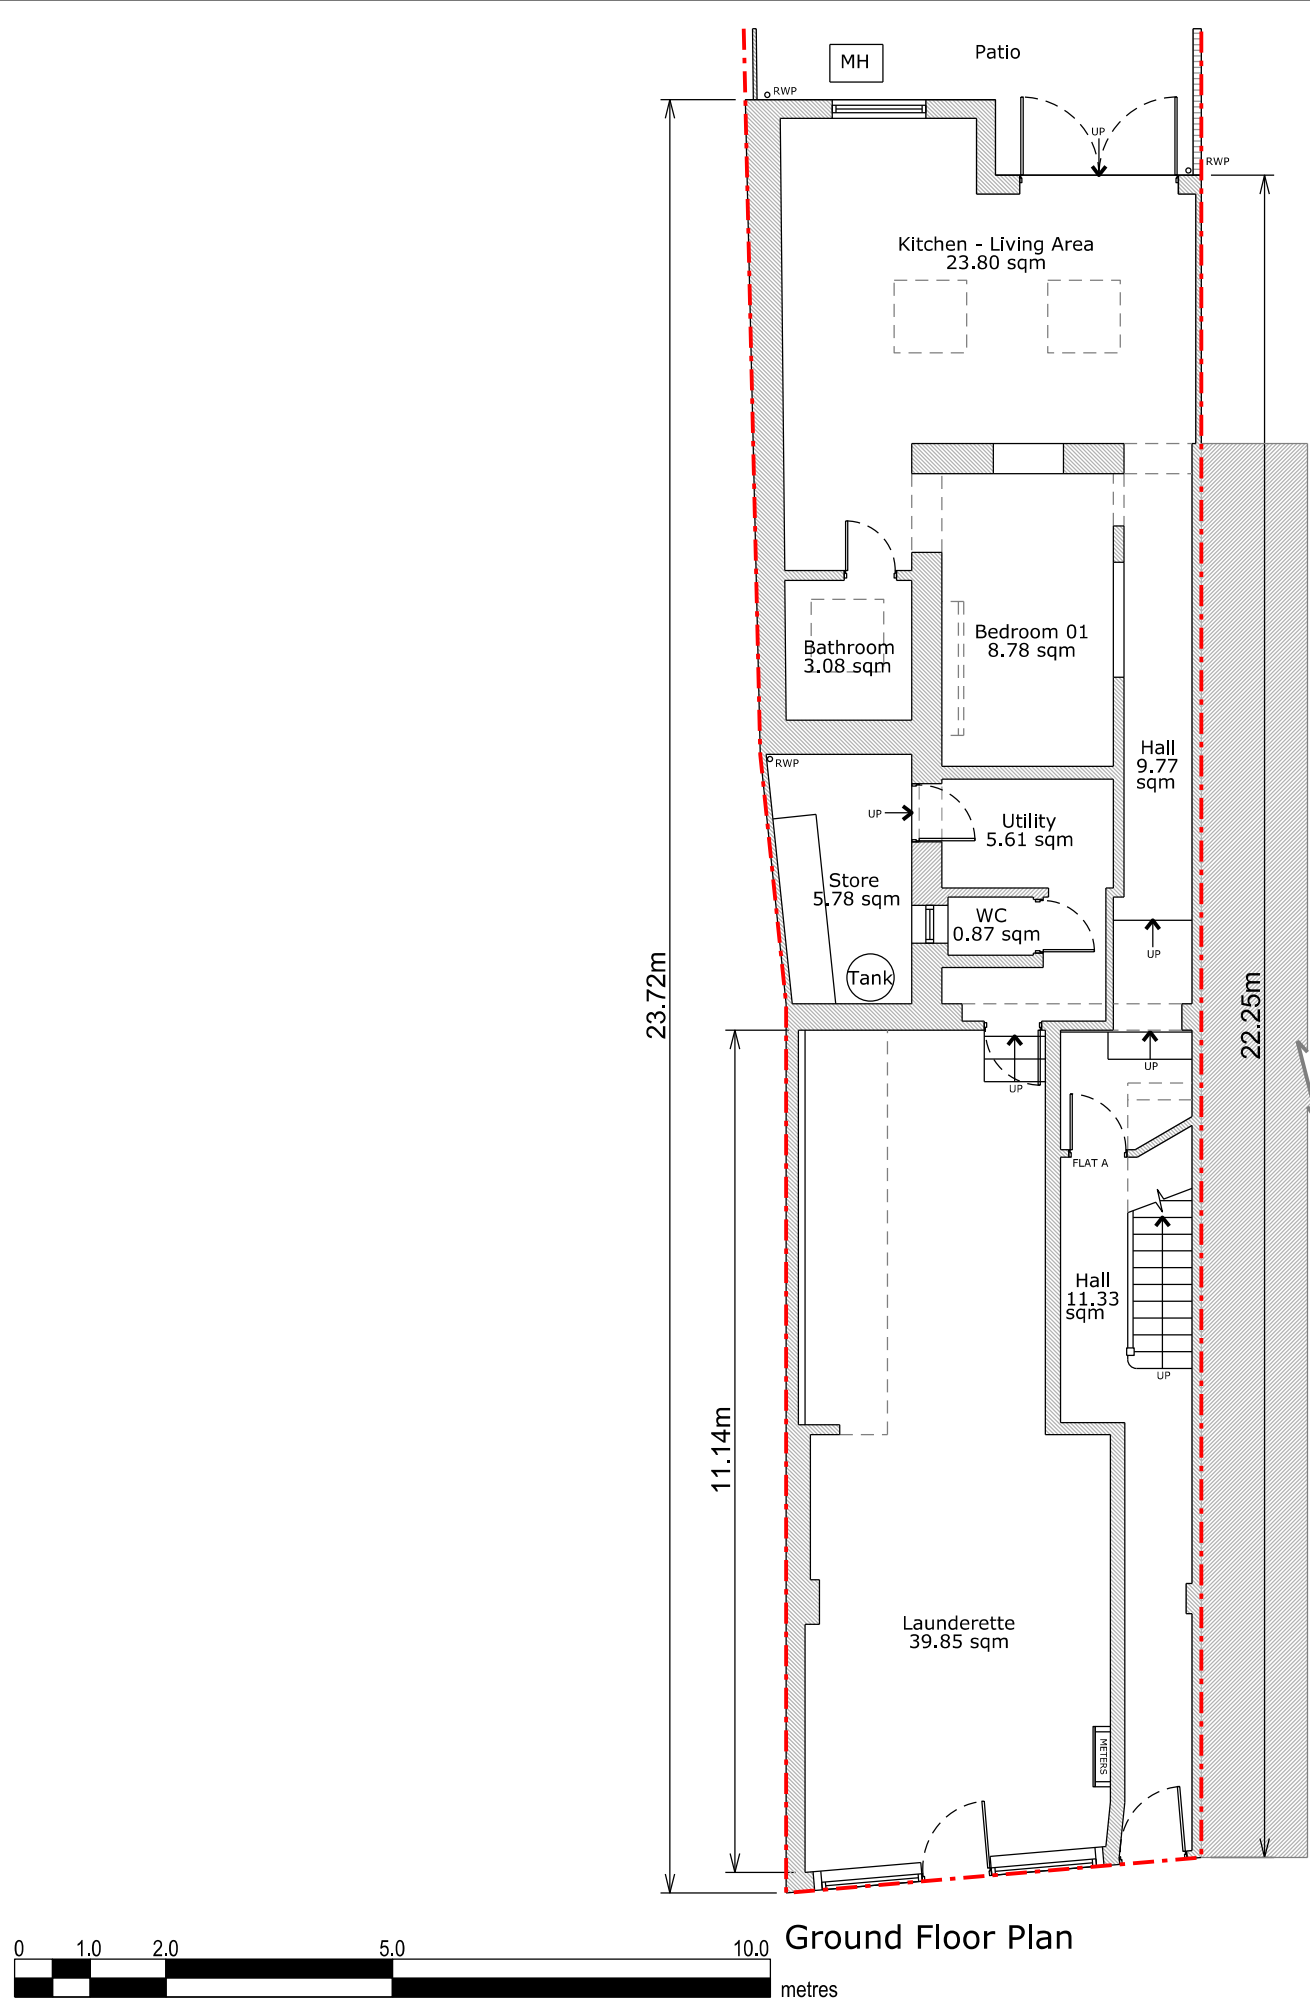

Copyright in design and this drawing is the property of Resi.

Reproduction in whole or in part is forbidden without written sanction of Resi.

All dimensions to be cross-checked on site prior to completing a Building Regulations package, structural engineering, the party wall process and construction.

Print to scale (as actual size)

NOTES

Revision		
Rev	Notes	Date
-	Preliminary Issue	26/03/2024
A	Planning Issue	12/04/2024
B	Planning Issue	21/05/2024

KEY

Existing walls Boundary lines

JOB TITLE
Proposed side infill extension, facade alterations and all associated works at 80a White Hart Lane, N17 8HP


STATUS
Planning

DRAWING TITLE
Existing Floor Plans


CLIENT
Brian Maguire

SCALE 1:100 at A3	DRAWN HD
DATE May 2024	CHECKED NS


DRAWING NO. 171963 - 02 - 101B

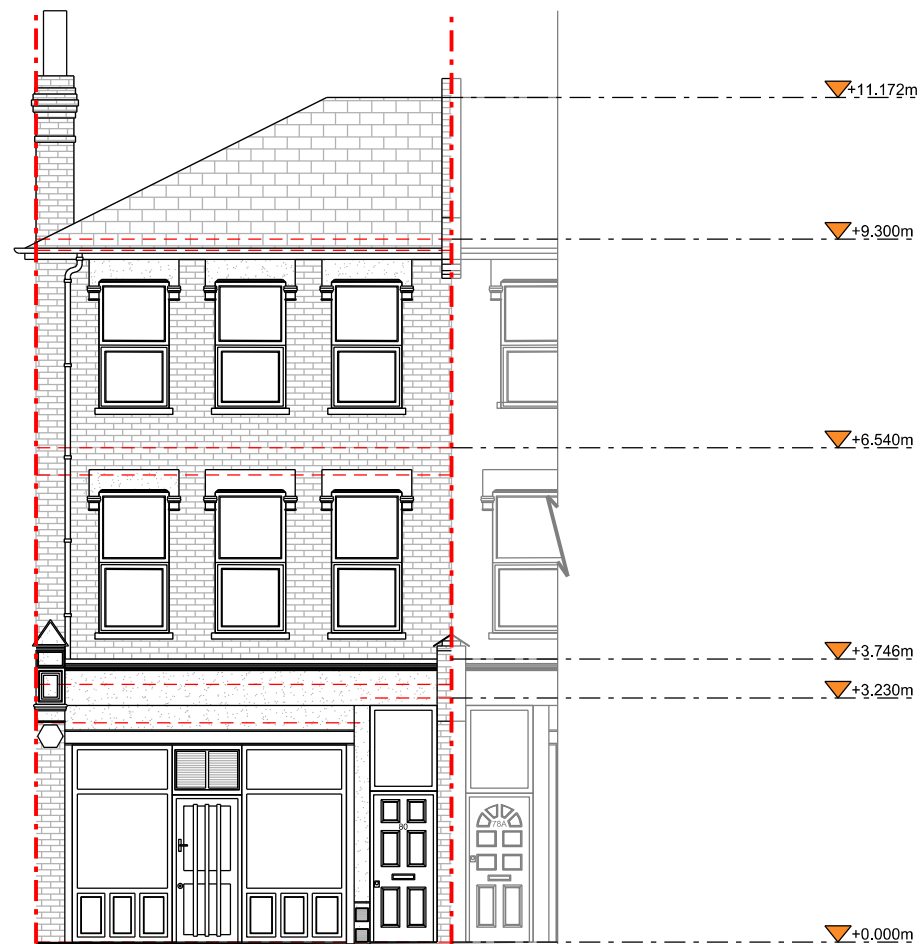

Front Elevation

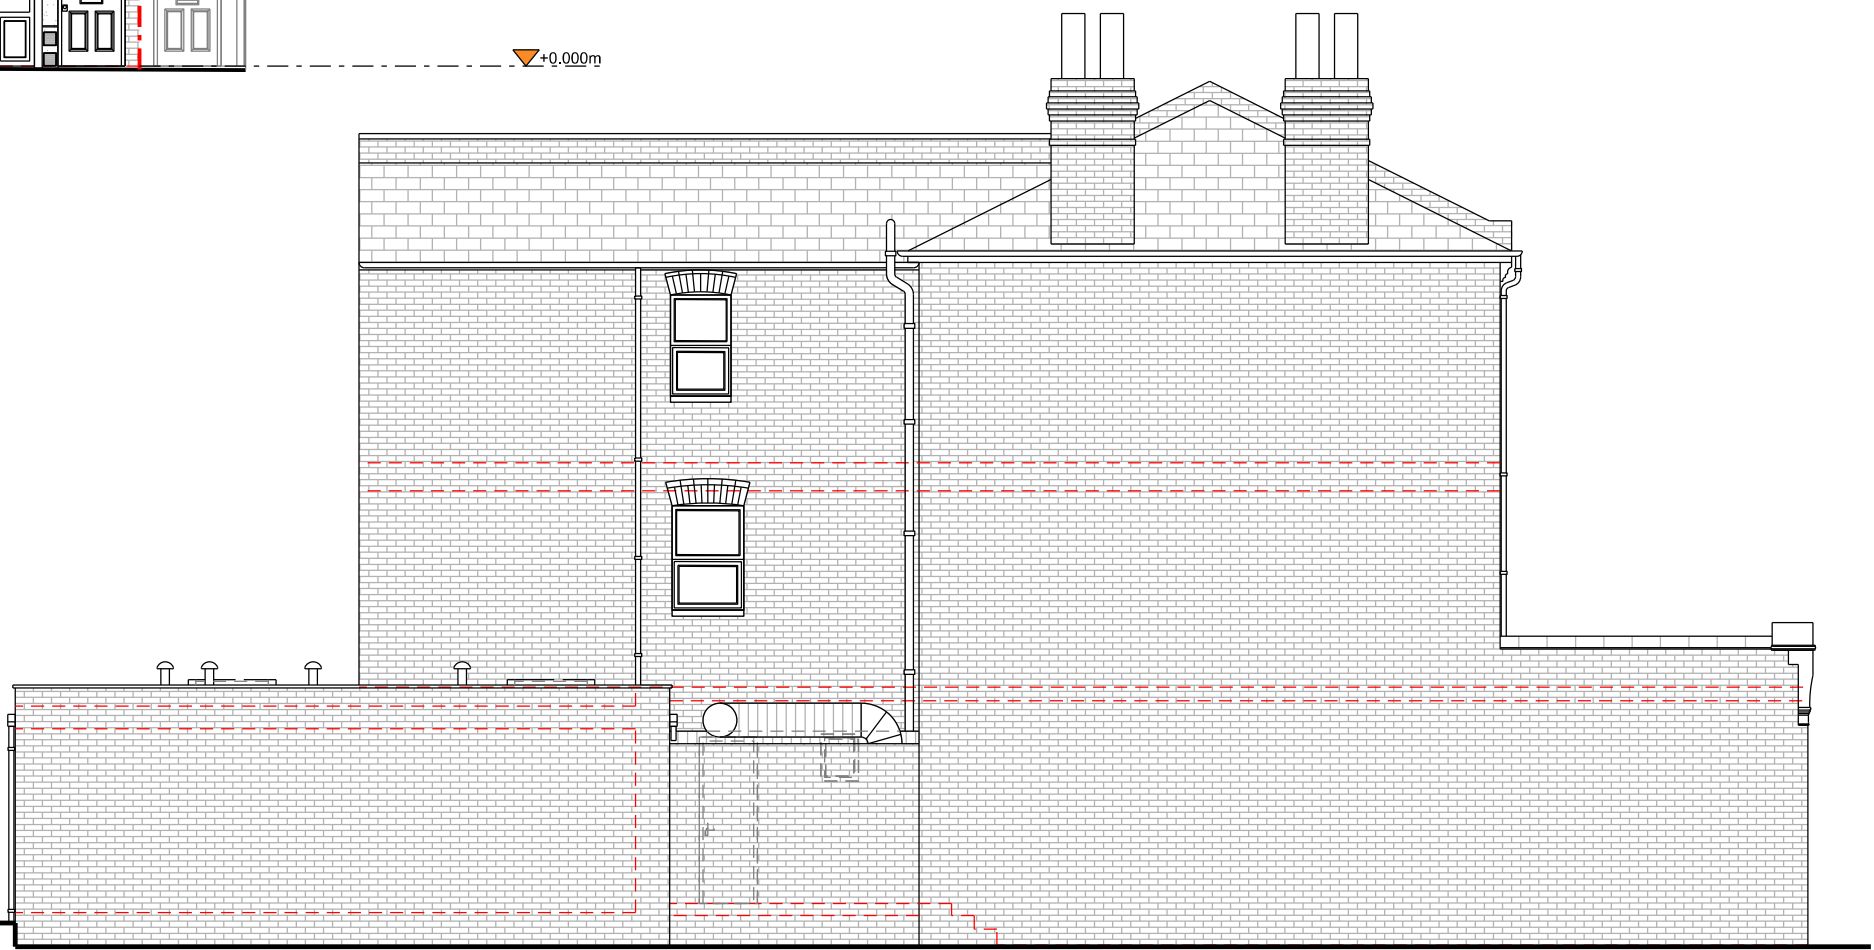

Left Side Elevation

 

Copyright in design and this drawing is the property of Resi.

Reproduction in whole or in part is forbidden without written sanction of Resi.

All dimensions to be cross-checked on site prior to completing a Building Regulations package, structural engineering, the party wall process and construction.

Print to scale (as actual size)

NOTES

- Materials:
- Brickwork / Walls - Red brick and London stock brick
 - Pitched Roof - Slate tiles
 - Flat Roof - Felt
 - Windows - White uPVC casement windows
 - Doors - Green painted timber painted front entrance door, brown painted timber glazed single door to the shop front and white painted timber glazed single door
 - RWP / Gutters / Fascia - Black/white uPVC downpipes, guttering and black painted timber fascias

Revision

Rev	Notes	Date
-	Preliminary Issue	26/03/2024
A	Planning Issue	12/04/2024
B	Planning Issue	21/05/2024

KEY

- Existing walls
- Boundary lines

JOB TITLE
Proposed side infill extension, facade alterations and all associated works at 80a White Hart Lane, N17 8HP

STATUS
Planning

DRAWING TITLE
Existing Elevations

CLIENT
Brian Maguire



SCALE
1:100 at A3

DRAWN
HD

DATE
May 2024

CHECKED
NS

DRAWING NO. 171963 - 02 - 201B

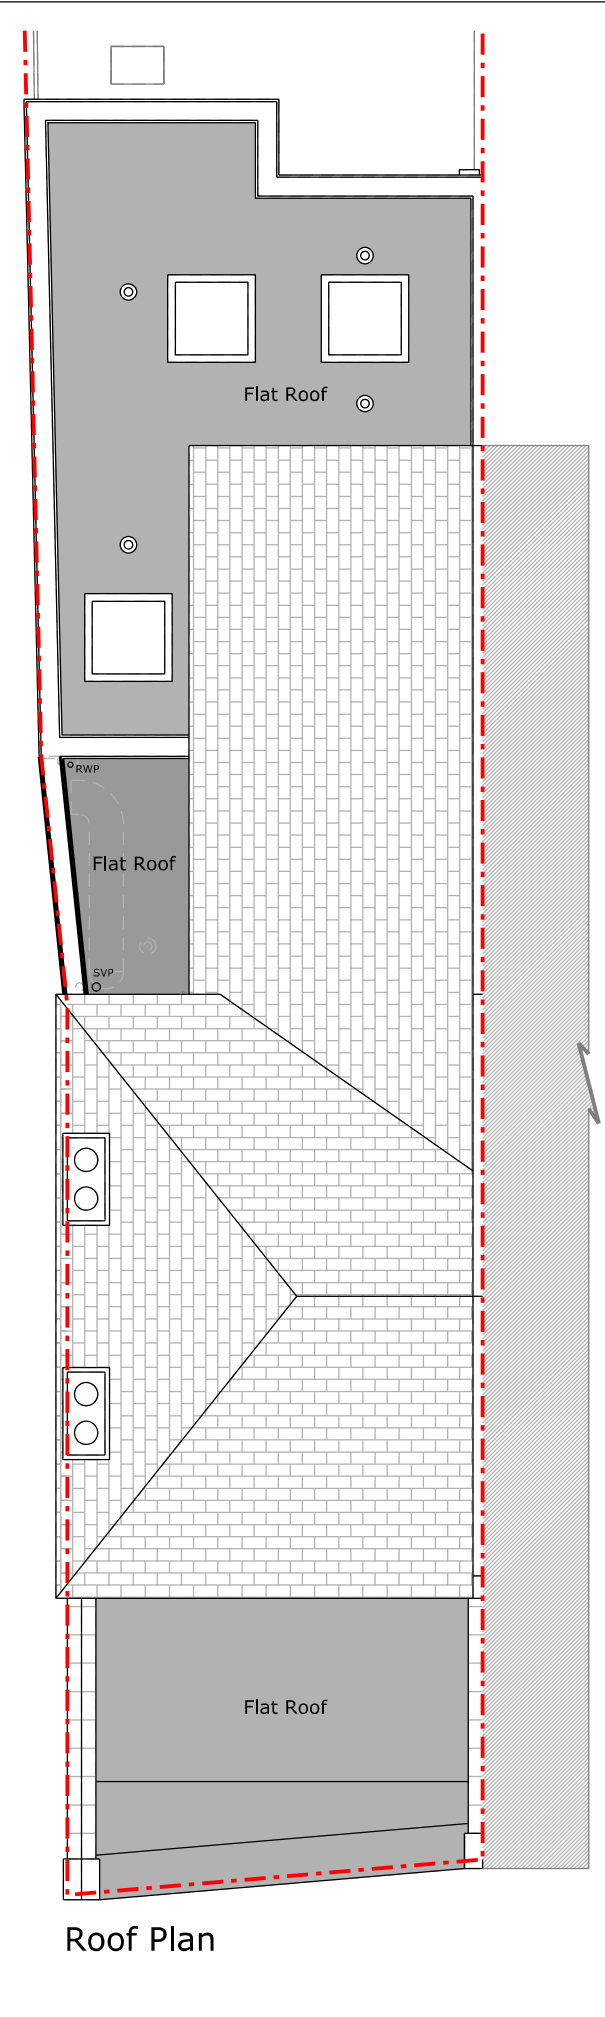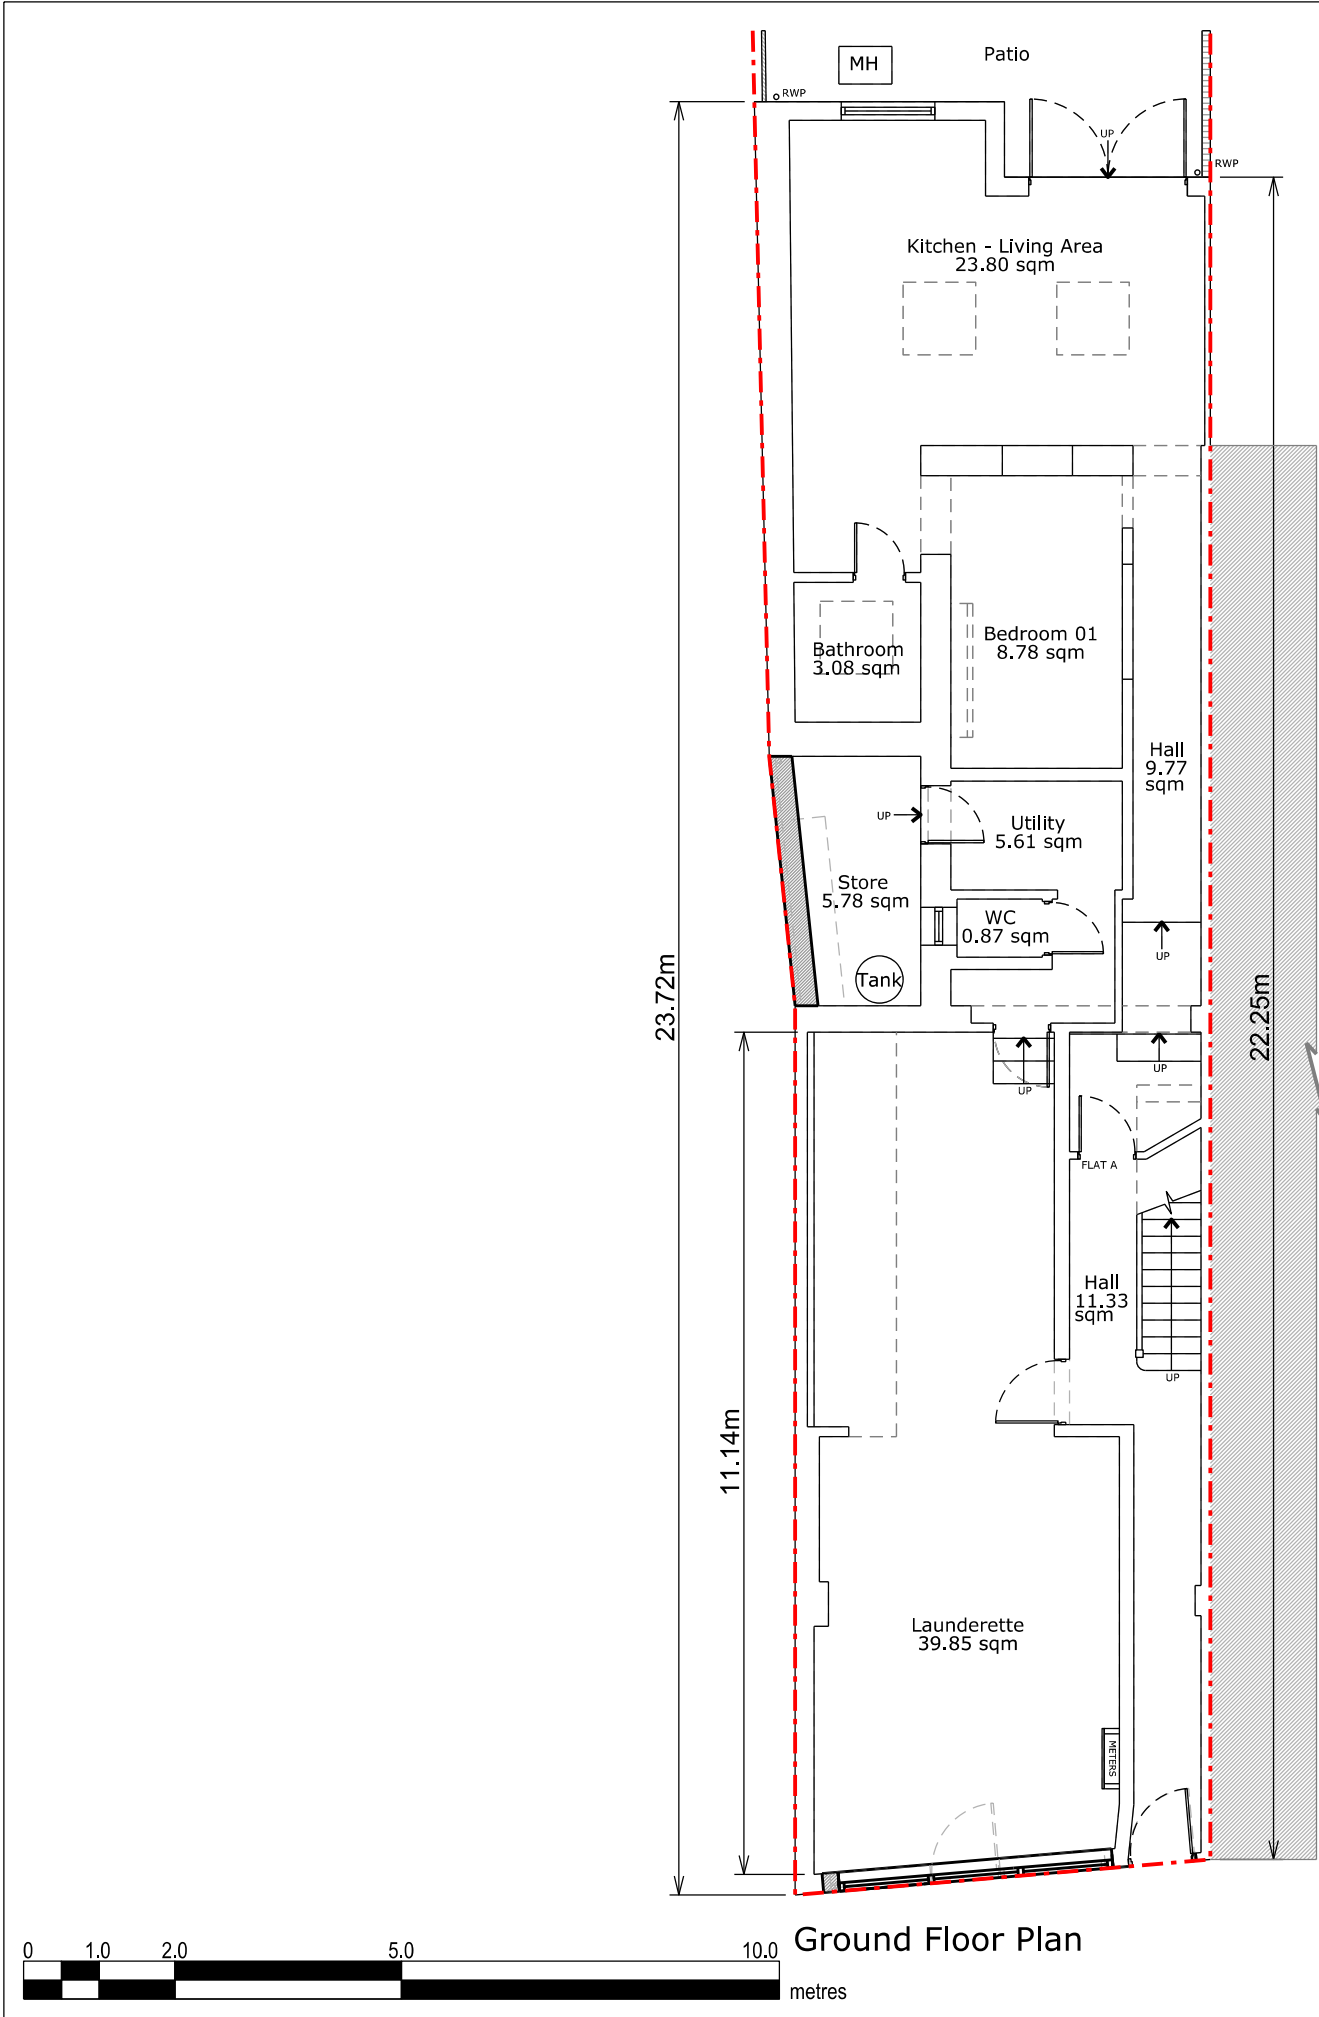

Copyright in design and this drawing is the property of Resi.

Reproduction in whole or in part is forbidden without written sanction of Resi.

All dimensions to be cross-checked on site prior to completing a Building Regulations package, structural engineering, the party wall process and construction.

Print to scale (as actual size)

NOTES

Revision		
Rev	Notes	Date
-	Preliminary Issue	26/03/2024
A	Planning Issue	12/04/2024
B	Planning Issue	21/05/2024

KEY

	Proposed walls		Boundary lines
	Existing removed		

JOB TITLE
Proposed side infill extension, facade alterations and all associated works at 80a White Hart Lane, N17 8HP

STATUS
Planning

DRAWING TITLE
Proposed Floor Plans


CLIENT
Brian Maguire

SCALE 1:100 at A3	DRAWN CZ
DATE May 2024	CHECKED NS

DRAWING NO. 171963 - 02 - 102B



Front Elevation

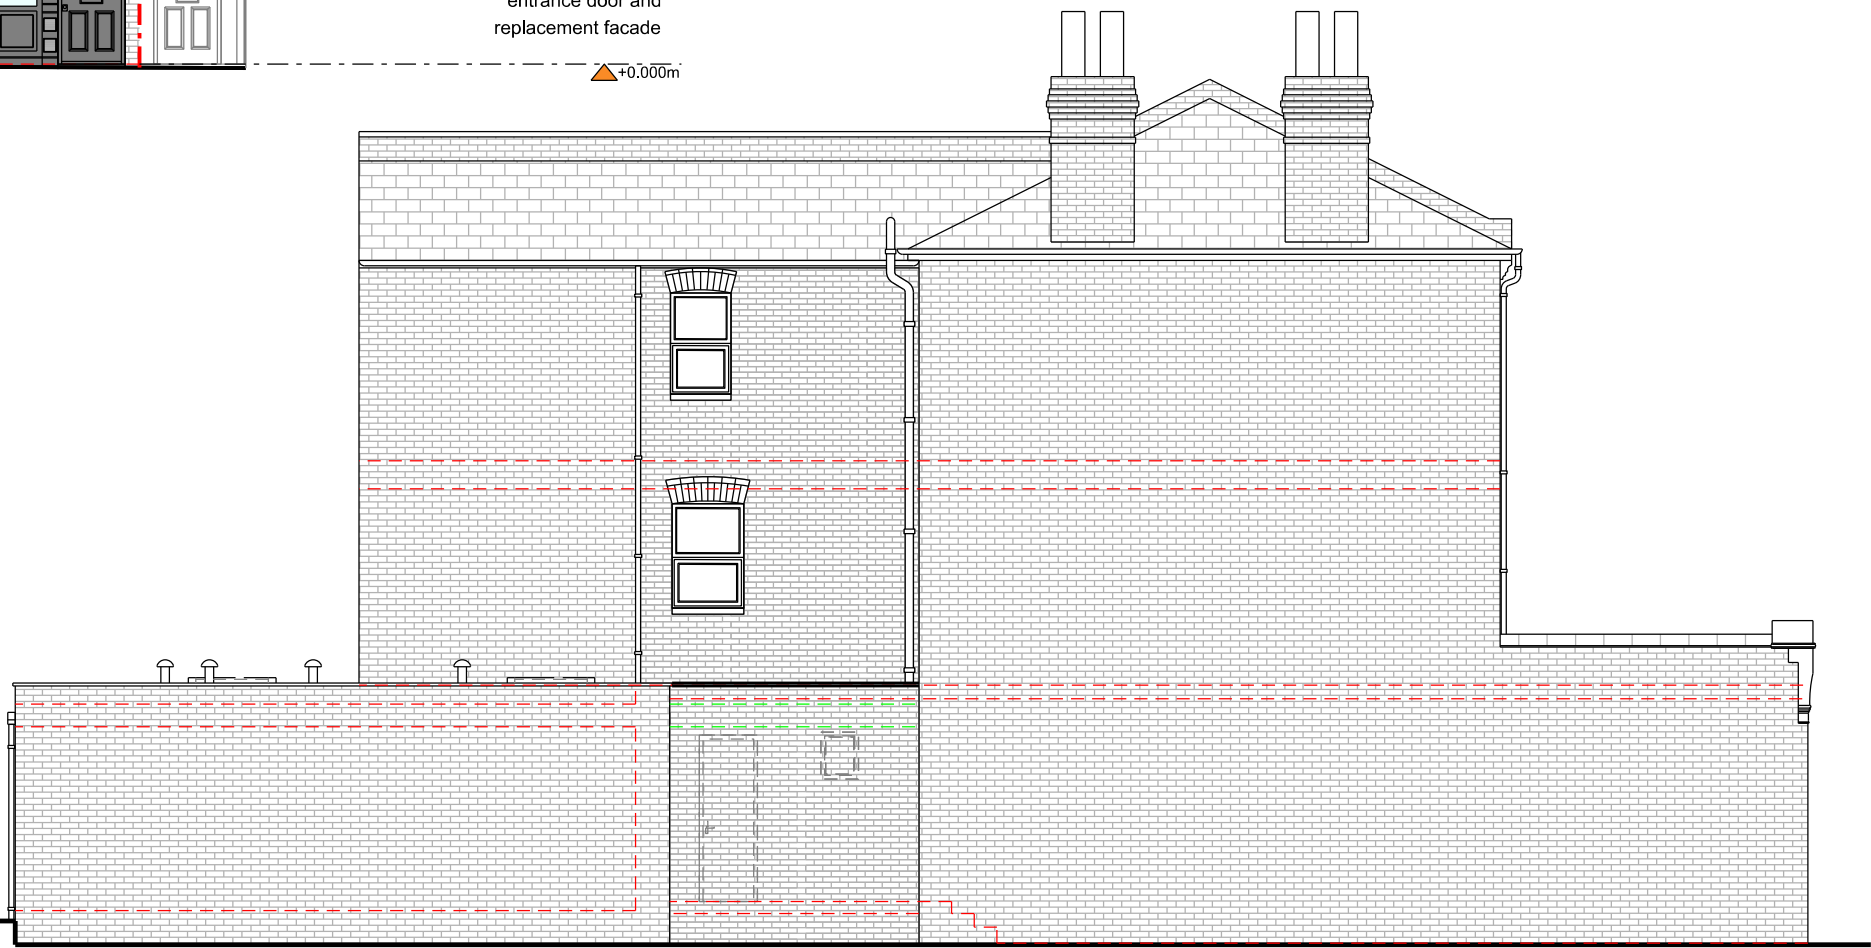

Left Side Elevation



Copyright in design and this drawing is the property of Resi.

Reproduction in whole or in part is forbidden without written sanction of Resi.

All dimensions to be cross-checked on site prior to completing a Building Regulations package, structural engineering, the party wall process and construction.

Print to scale (as actual size)

NOTES

Materials:

Brickwork / Walls - Timber / composite and London stock brick to match existing

Flat Roof - GRP (fibreglass)

Windows - Grey timber / composite with clear glazing and fixed windows with opaque glazing

Doors - Grey painted timber / composite for front entrance door

Fascia - Grey timber / composite painted timber fascias

Revision

Rev	Notes	Date
-	Preliminary Issue	26/03/2024
A	Planning Issue	12/04/2024
B	Planning Issue	21/05/2024

KEY

	Proposed walls		Boundary lines
	Existing removed		

JOB TITLE
Proposed side infill extension, facade alterations and all associated works at 80a White Hart Lane, N17 8HP

STATUS
Planning

DRAWING TITLE
Proposed Elevations

CLIENT
Brian Maguire

SCALE
1:100 at A3

DRAWN
CZ

DATE
May 2024

CHECKED
NS

DRAWING NO. 171963 - 02 - 202B