




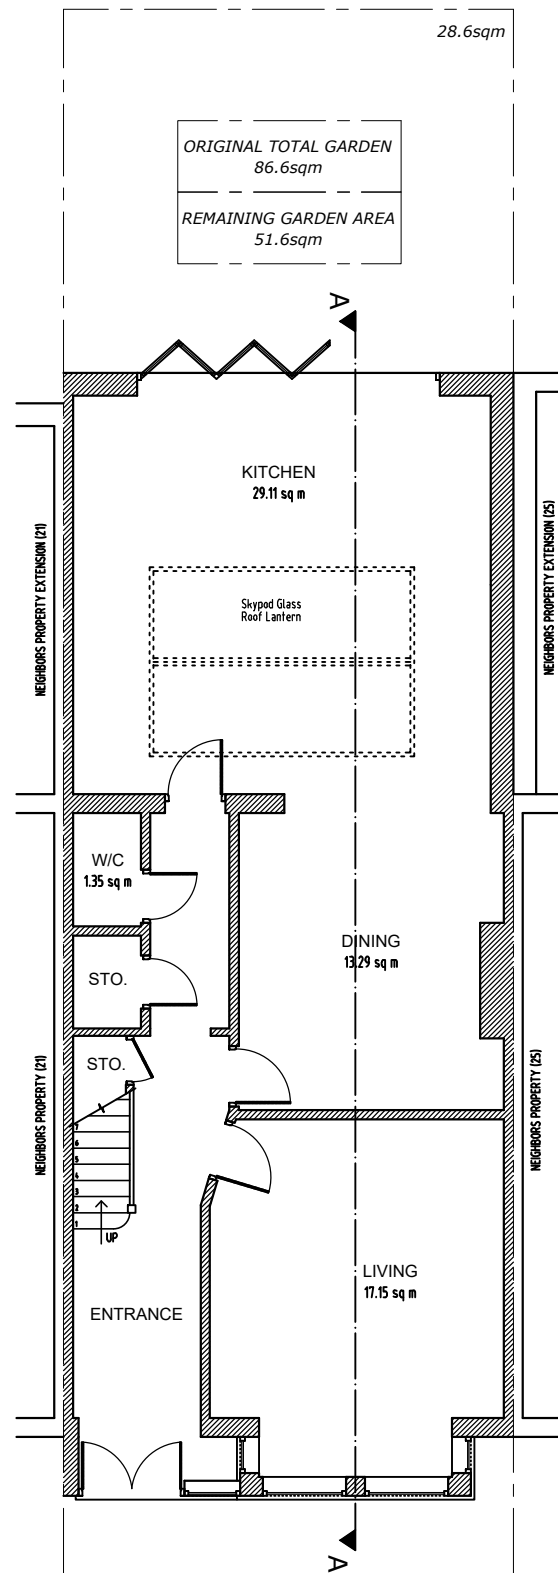


Proposed Ground Floor
Scale 1:100

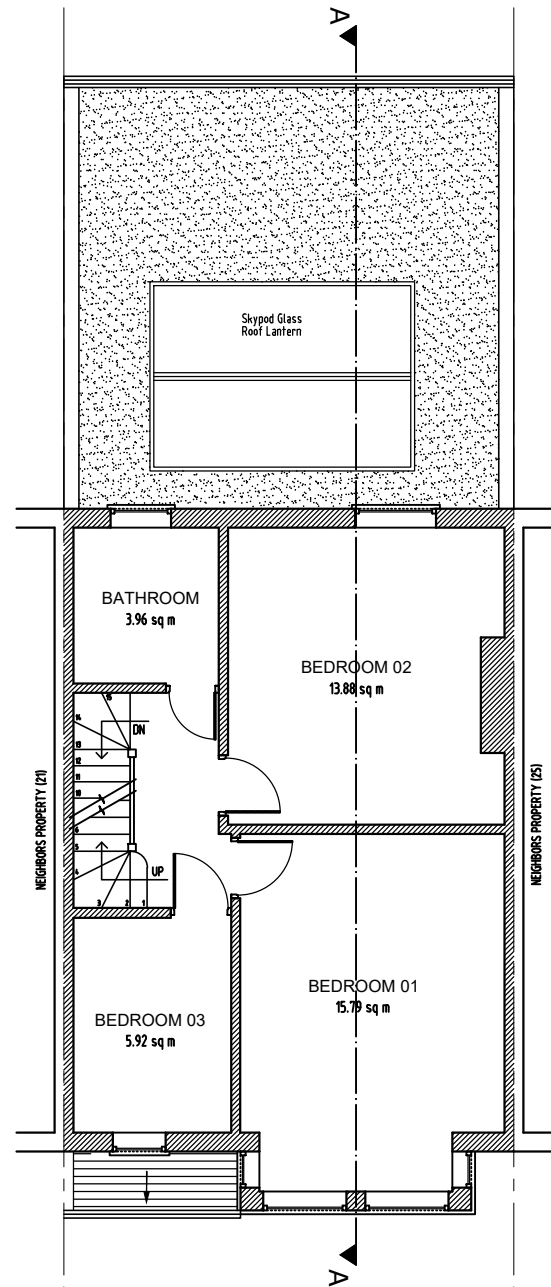


Proposed First Floor
Scale 1:100

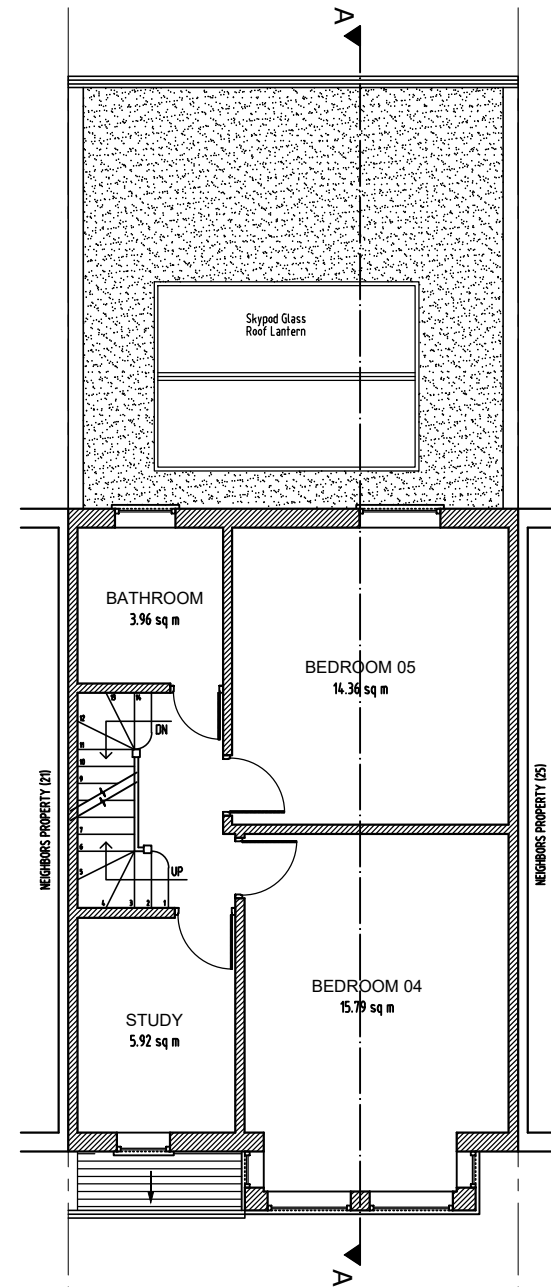


Proposed Second Floor
Scale 1:100

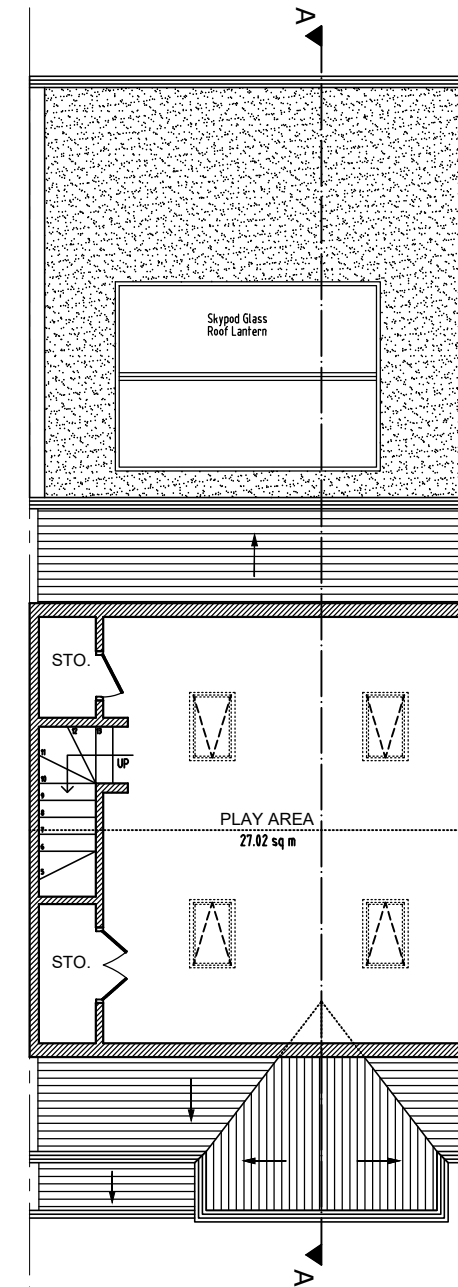

Proposed Loft Floor
Scale 1:100

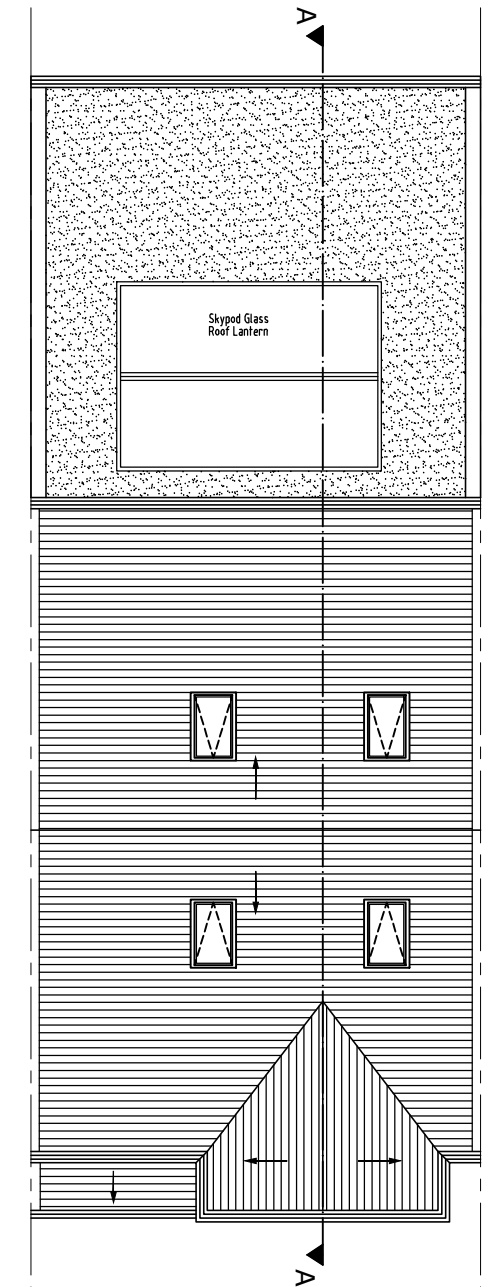


Proposed Roof Plan
Scale 1:100

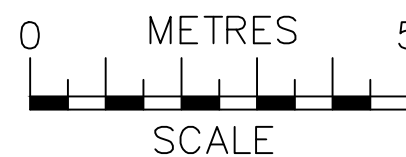


NOTES
The contractors are to check all the dimensions, levels, drain runs and general condition of the site before works commence.

All works are to be carried out in accordance with current Building Regulations, British Standards, Code of Practice and Local Authority Requirements.


Project: 23 Clifton Gardens, London N15 6AP		
Title: Proposed Floor Plans Ground; First; Second; Loft & Roof		
Date: 18.03.24	Scale: 1:100 @ A3	
Dwg. No. CG.23.PR.101		Rev: A

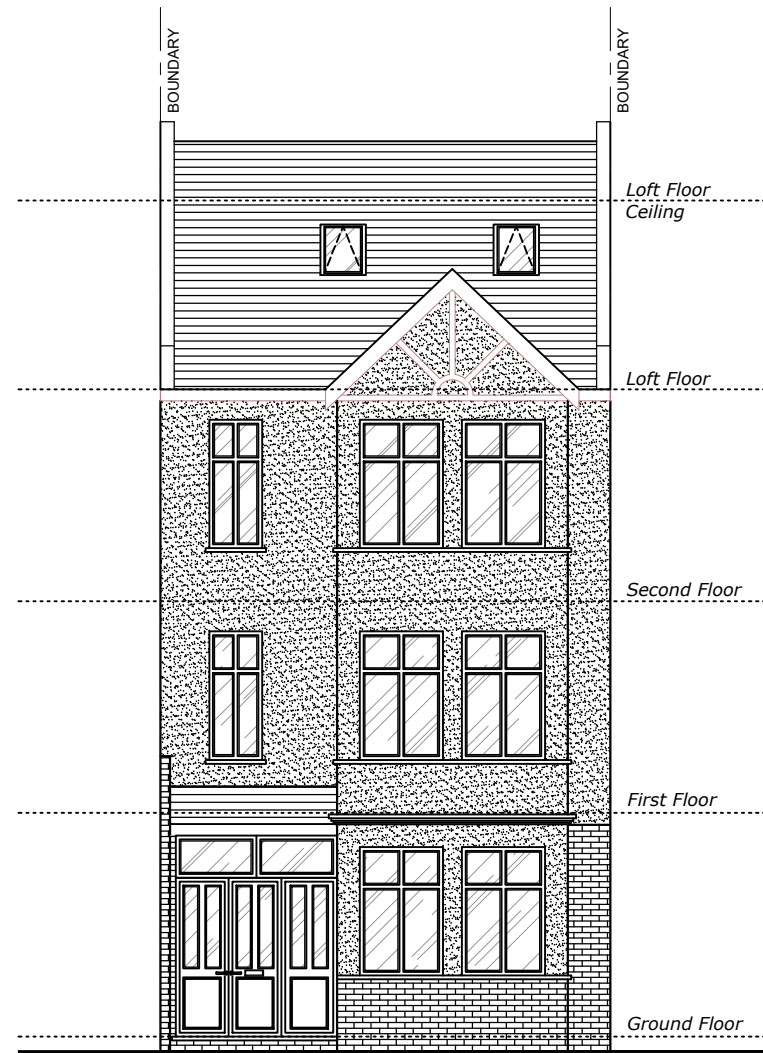


Proposed Front Elevation
Scale 1:100

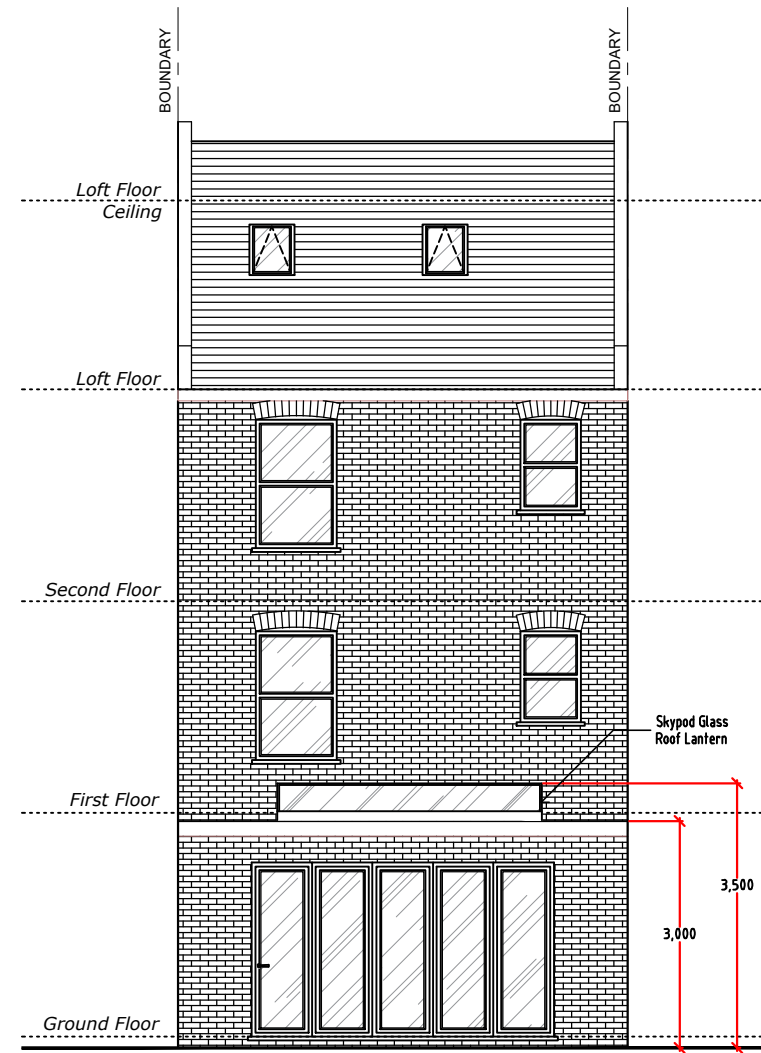


Proposed Rear Elevation
Scale 1:100

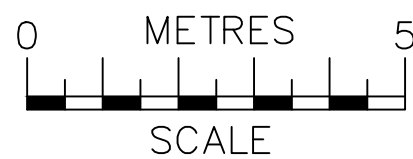


 ajs Planning info@ajsplanning.co.uk 020 81501820	NOTES The contractors are to check all the dimensions, levels, drain runs and general condition of the site before works commence. All works are to be carried out in accordance with current Building Regulations, British Standards, Code of Practice and Local Authority Requirements.	Project: 23 Clifton Gardens, London N15 6AP	
		Title: Proposed Front & Rear Elevations	
		Date: 18.03.24	Scale: 1:100 @ A3
		Dwg. No. CG.23.PR.102	Rev: A

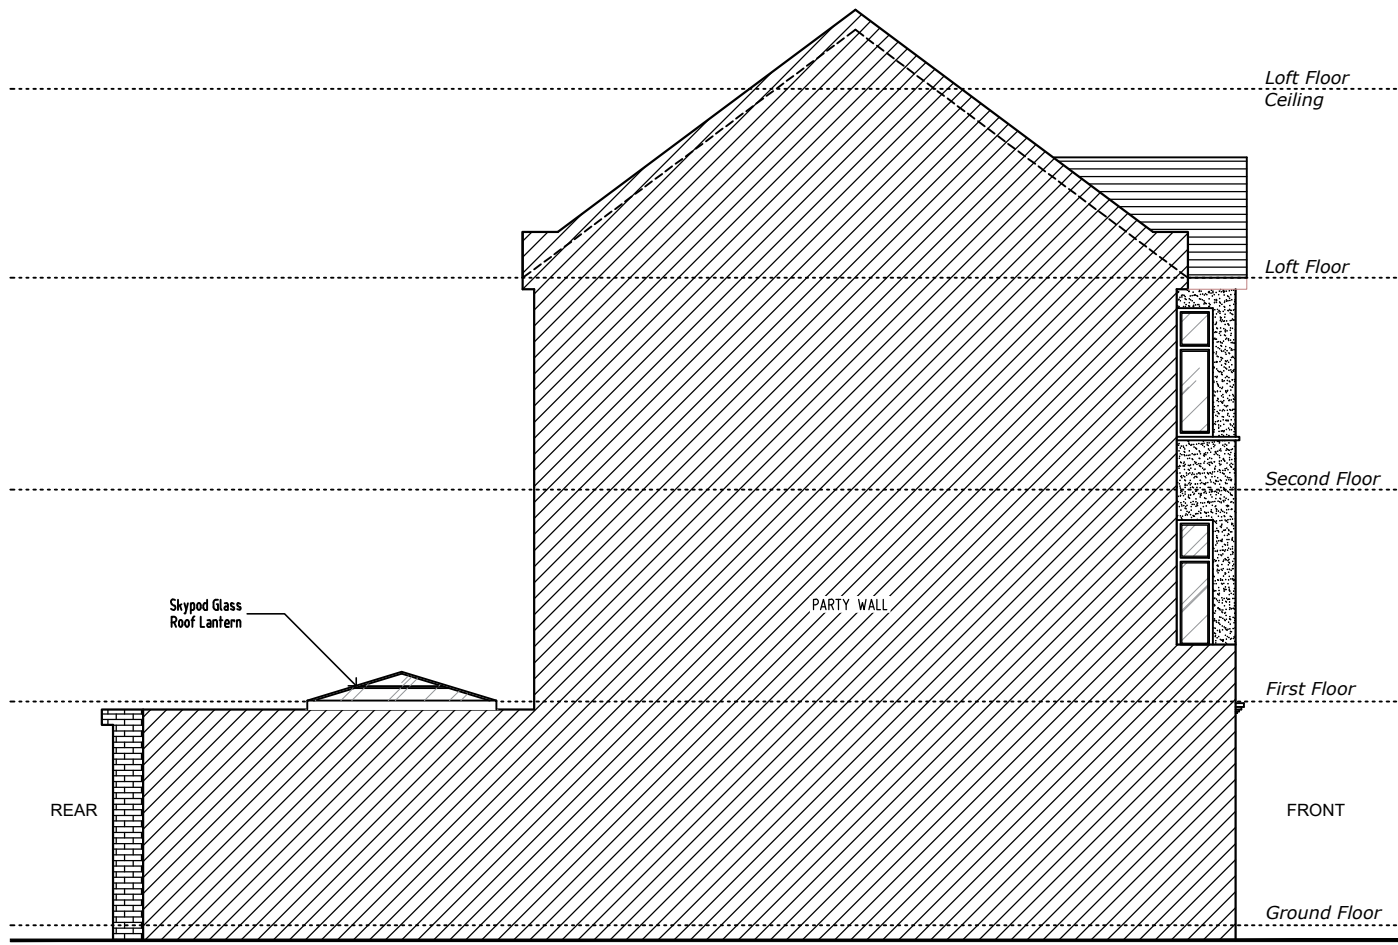


Proposed Side 1 Elevation
Scale 1:100

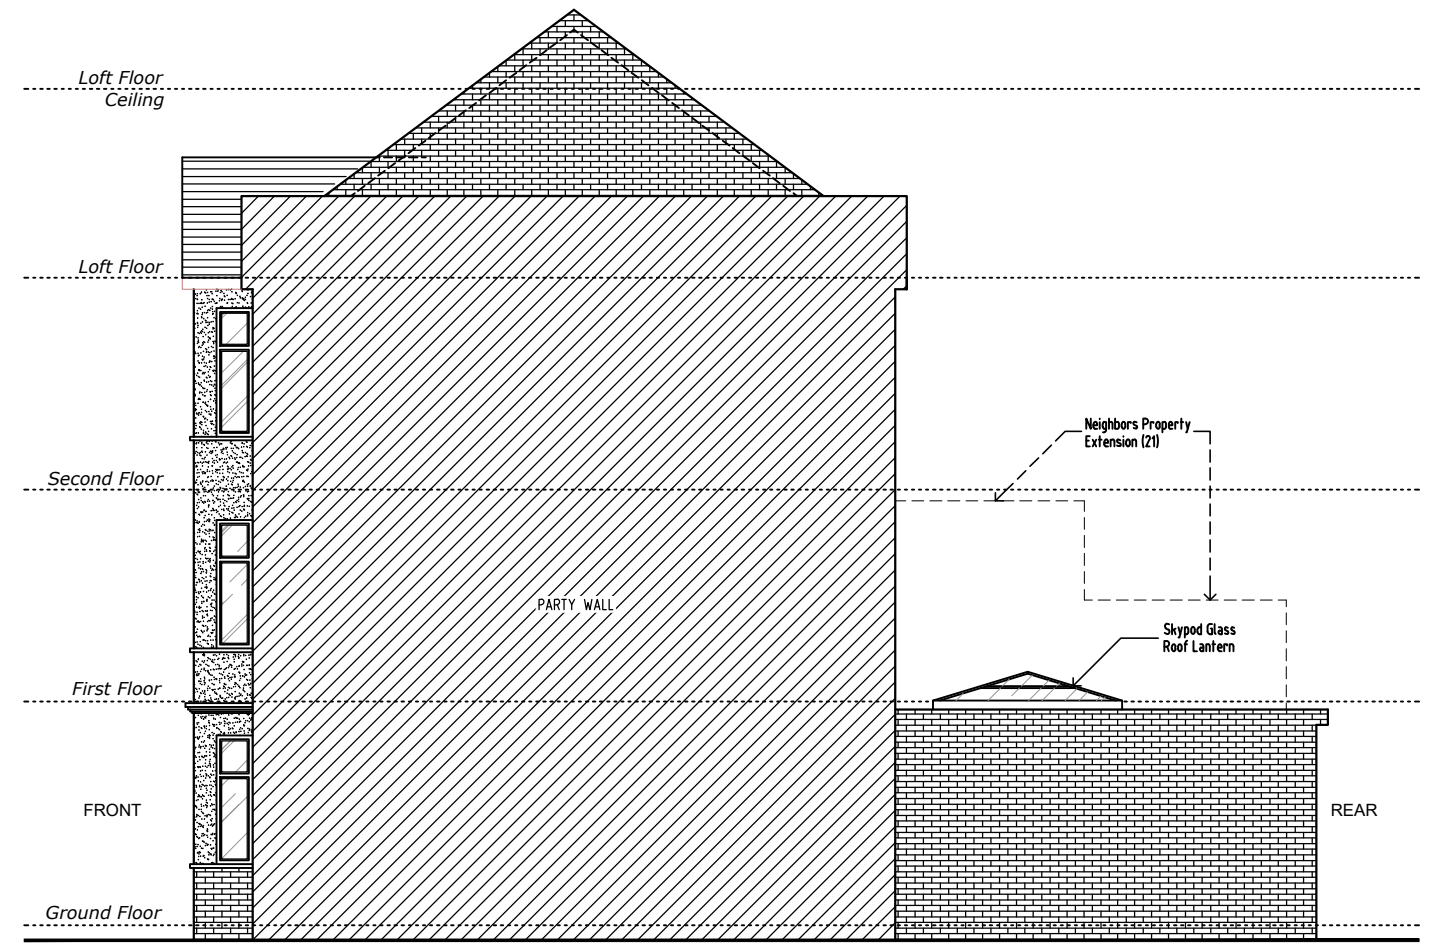

Proposed Side 2 Elevation
Scale 1:100

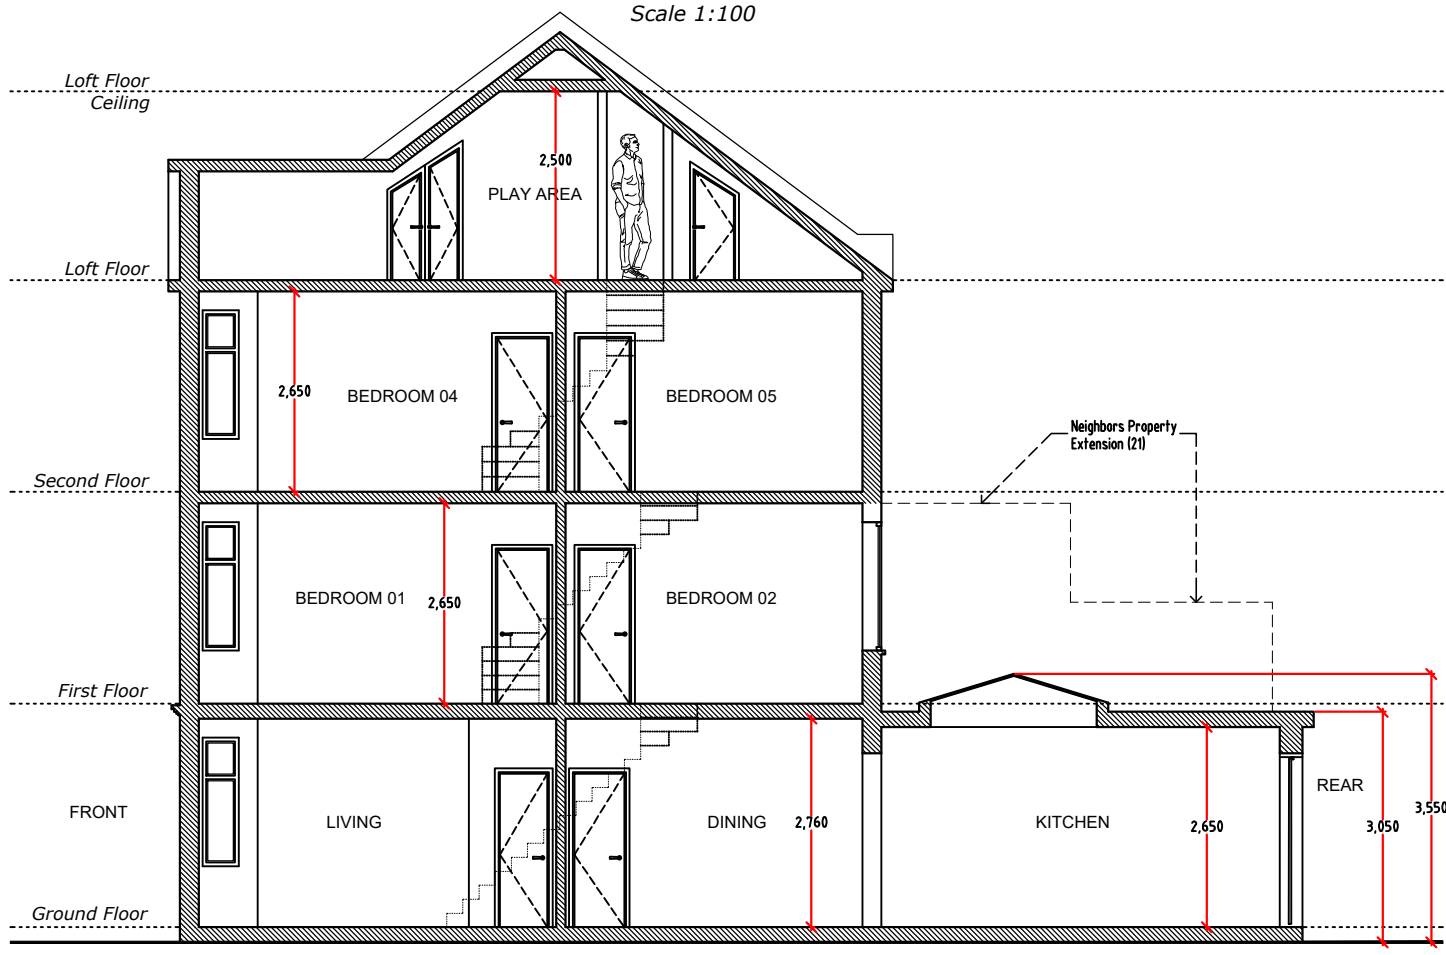

Proposed Section A-A
Scale 1:100

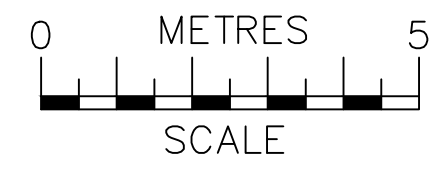



info@ajsplanning.co.uk
020 81501820

NOTES
The contractors are to check all the dimensions, levels, drain runs and general condition of the site before works commence.

All works are to be carried out in accordance with current Building Regulations, British Standards, Code of Practice and Local Authority Requirements.

Project:
**23 Clifton Gardens,
London N15 6AP**

Title: **Proposed
Side Elevations (1 & 2)
And Section A-A**

Date: 18.03.24 Scale: 1:100 @ A3

Dwg. No. **CG.23.PR.103** Rev: **A**