




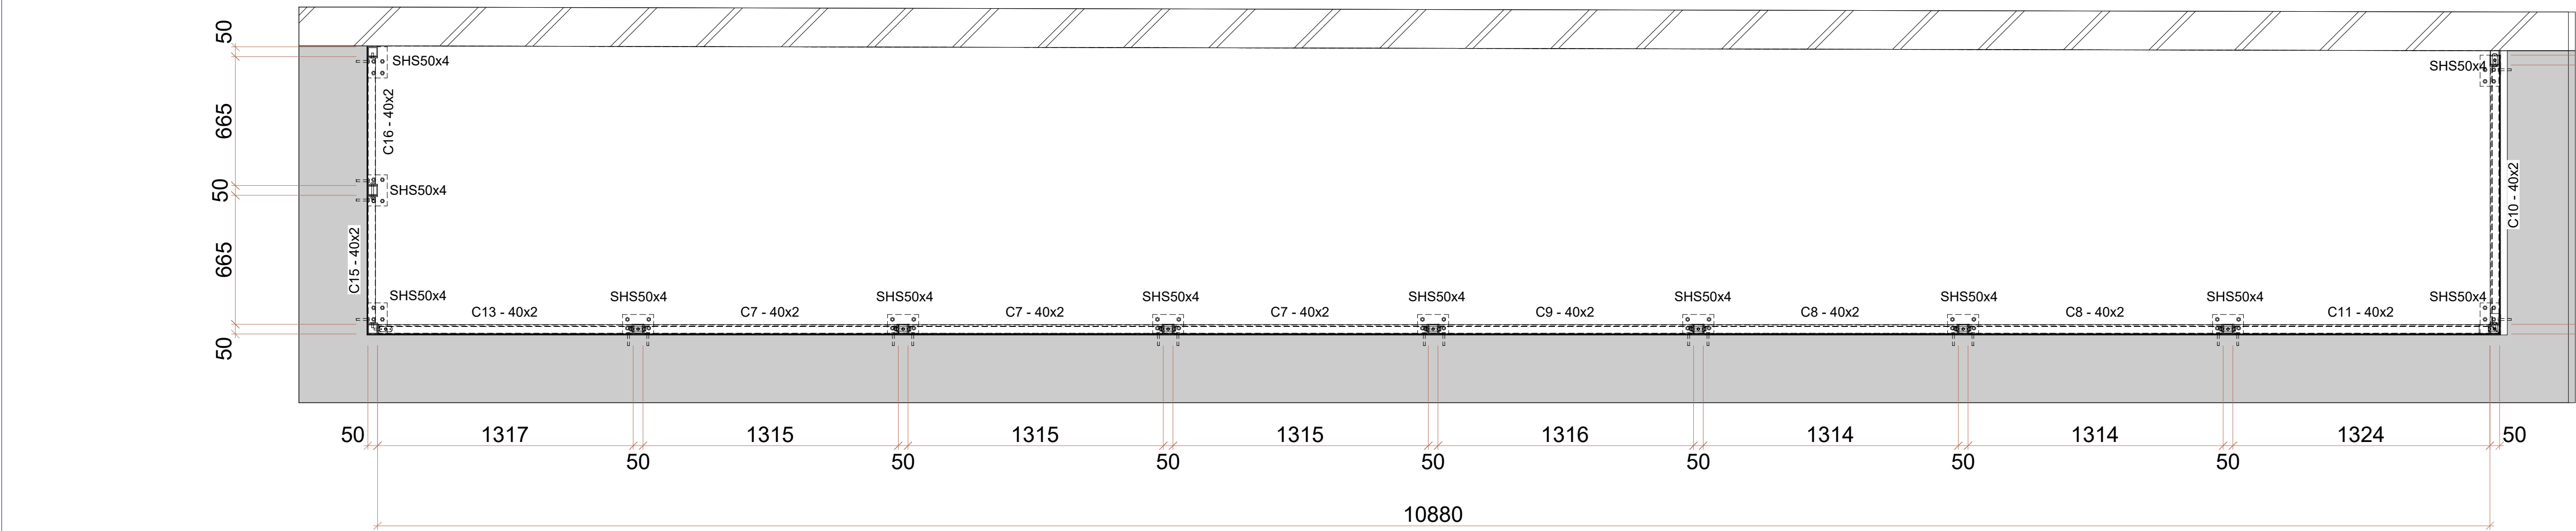

PLAN VIEW

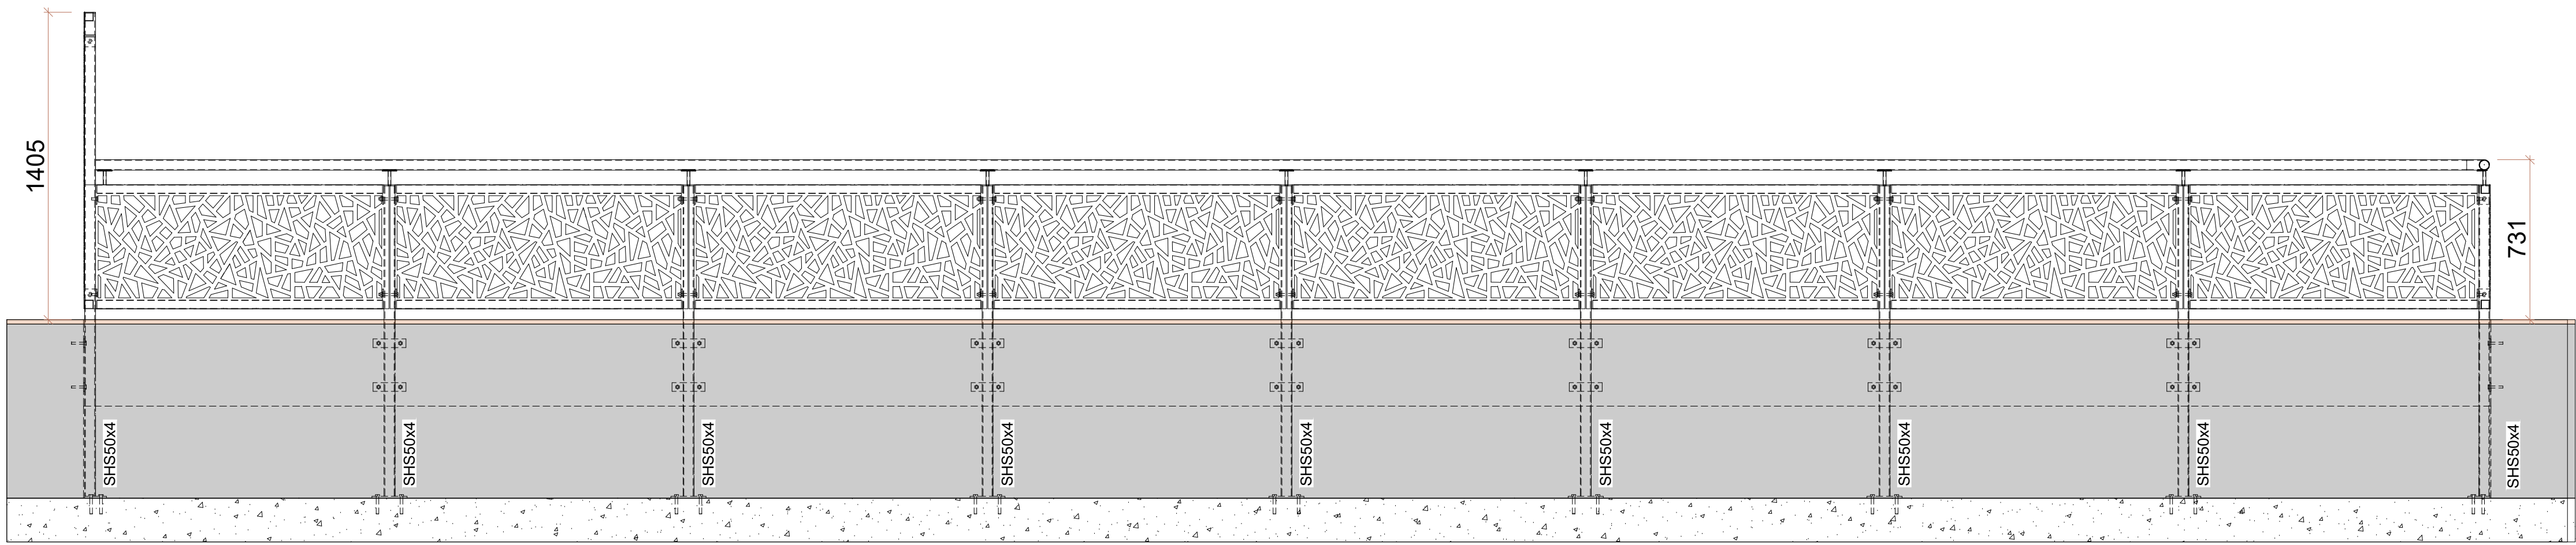

FRONT ELEVATION OF STAINLESS STEEL BALUSTRADE

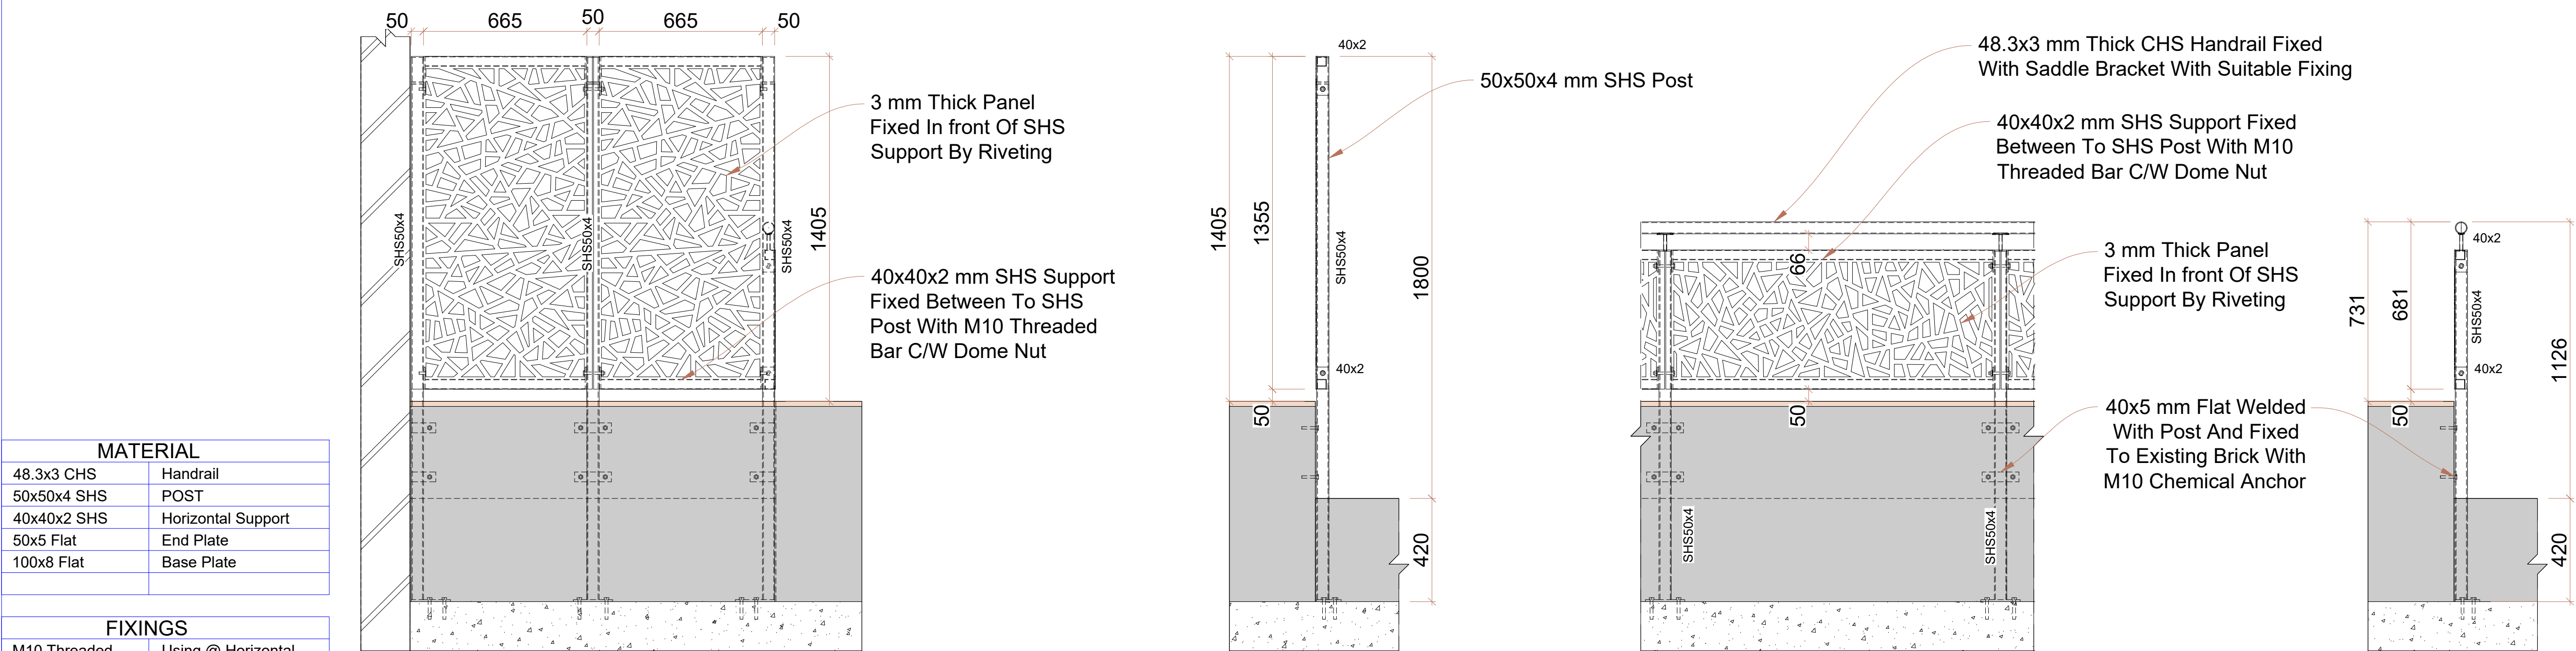

FRONT ELEVATION OF PRIVACY SCREEN

SECTION VIEW

DETAILED VIEW

SECTION VIEW

MATERIAL	
48.3x3 CHS	Handrail
50x50x4 SHS	POST
40x40x2 SHS	Horizontal Support
50x5 Flat	End Plate
100x8 Flat	Base Plate

FIXINGS	
M10 Threaded bar and Dome nut	Using @ Horizontal Support, post support
M12 Threaded bar,nut and washer	Using @ Post Base Fix
4.8 mm Rivet	Using @ Panel Fix

General Notes

1. THIS DRAWING MUST NOT BE SCALED
2. IF IN DOUBT ASK, DO NOT ASSUME OR SCALE ANY DIMENSIONS
3. FABRICATION TOLERANCE TO BE $\pm 3\text{mm}$ OF THE GIVEN DIMENSION
4. ERECTION TOLERANCE TO BE $\pm 6\text{mm}$ OF THE GIVEN DIMENSION
5. DRAWINGS TO BE READ IN CONJUNCTION WITH ARCHITECT'S & ENGINEER'S DETAILS

General Details

1. ALL WELDS 6mm FW UNO
2. ALL BOLTS TO BE GRADE 8.8

SITE IMAGE

HARDWARE IMAGE

FINISH	STAINLESS
SAMPLE REQUIRED	Y / N
SE CALC.	Y / N

B			
A	16/05/2024	Amended as per site survey	
Index	Date	Description	Author
			Valley House, NorthBridge Road Berkhamstead, Hertfordshire HP41TA Tel:01442 506390

CLIENT
ALEXANDER JAMES CONTRACTS LTD

PROJECT
STAINLESS STEEL BALUSTRADE

DRAWING TITLE
PLAN, ELEVATION & SECTION VIEW

SITE ADDRESS
TOTTENHAM LONDON - N17 8LA

DRAWING STATUS
FOR APPROVAL

DRAWN BY	CHECKED BY	DATE	SCALE
ATHUL	ATHUL	16/05/2024	As Noted

PROJECT No.	DRAWING No.	REV
5896	[G] - 100	A