




PRO FRONT ELEVATION





PRO SIDE ELEVATION




PRO REAR ELEVATION

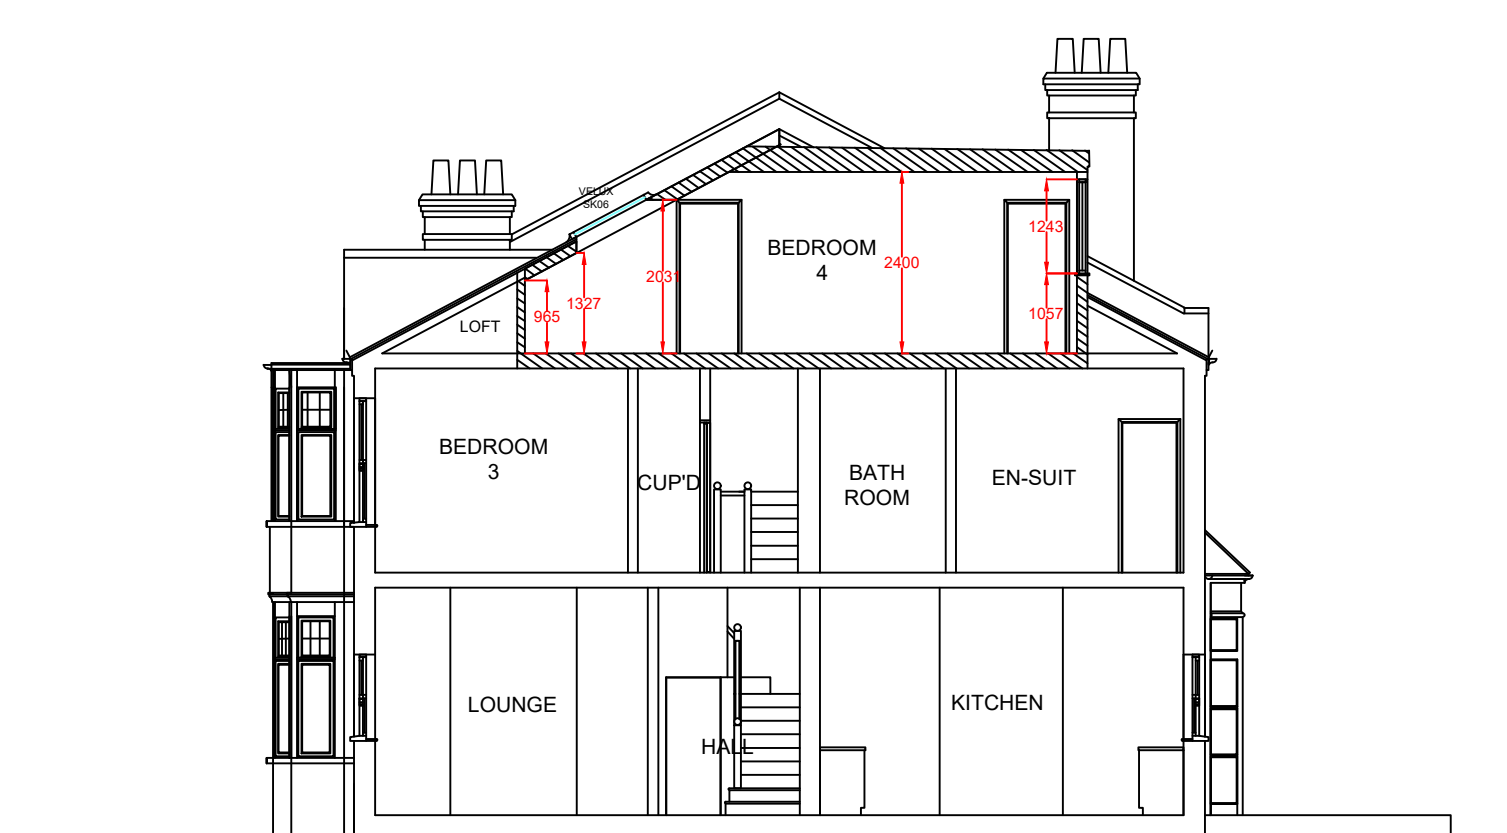


PRO SECTION VIEW A-A

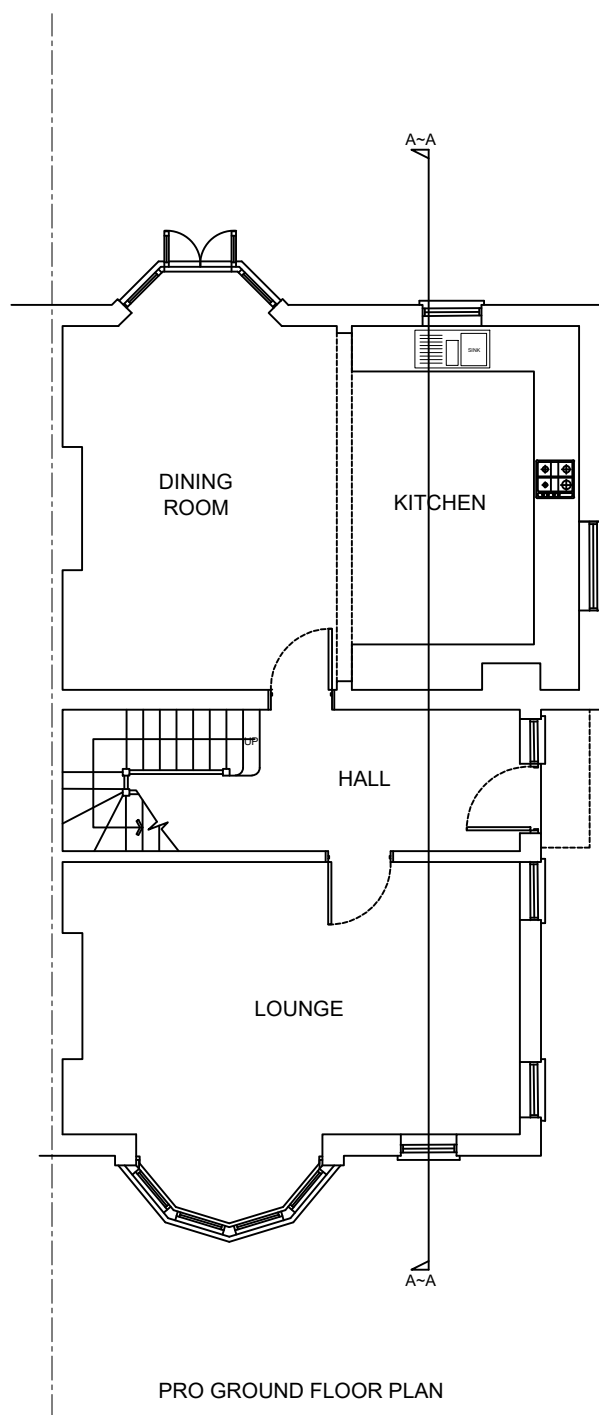 


PRO GROUND FLOOR PLAN

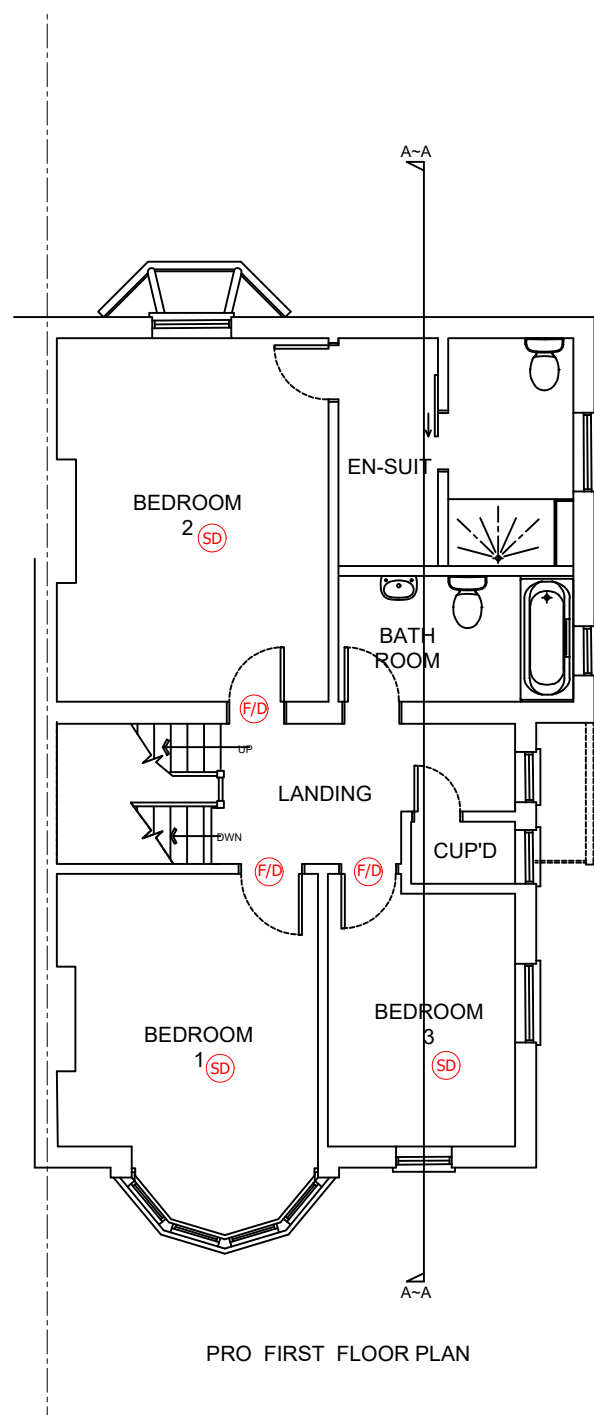

PRO FIRST FLOOR PLAN

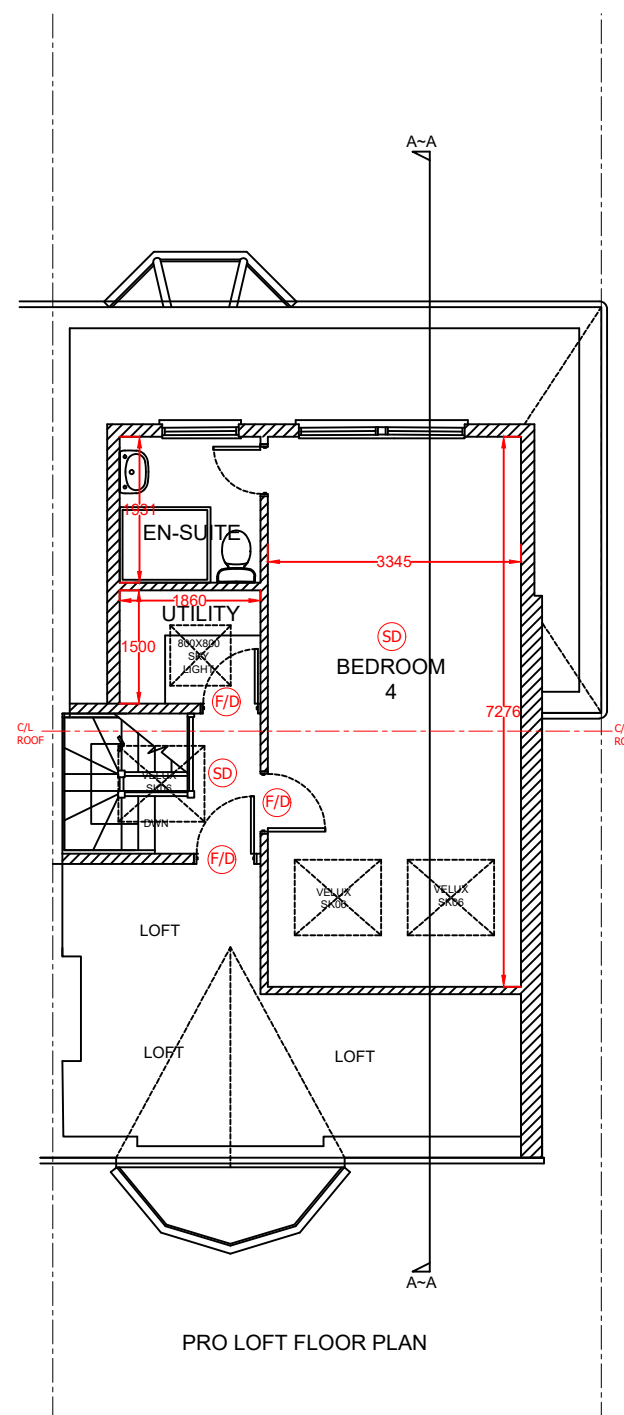

PRO LOFT FLOOR PLAN

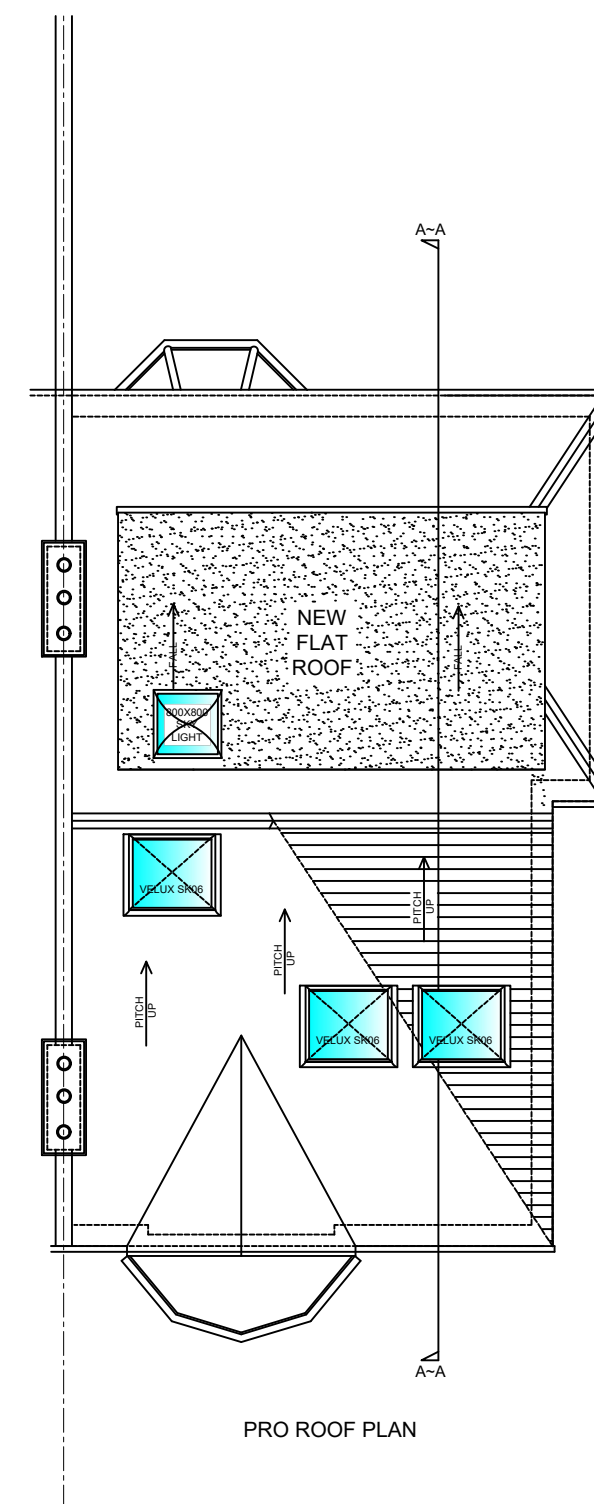

PRO ROOF PLAN

PERMITTED DEVELOPMENT VOLUME CALCULATION :	
HIP TO GABLE =	22.5277 m3
REAR DORMER =	17.193 m3
TOTAL =	39.7206 m3
THEREFORE, THIS IS WITHIN THE 40 m3 ALLOWANCE AND IS PERMITTED DEVELOPMENT.	

THIS DRAWING PRINTED ON A2 SIZE PAPER



Home Extension Designs

HOME PROENSION DESIGNS
HED HOUSE
60A BRIDGE ROAD EAST
WELWYN GARDEN CITY
HERTS AL7 1JU
tel : 01707 393971
e:info@hed.co.uk

Project: 17 Lynmouth Road,
Haringey, London,
N2 9LR

Drawing Title: **PLANS AND ELEVATIONS
AS PROPOSED**

Drawn By:	GMF	Scale:	1:100	Date:	FEB 2024
Dwg Status:	PROPOSED	Checked:			
Drawing No:	5930-P01	Revision:	B		

'Note'
MATERIALS TO MATCH EXISTING' AND 'ROOF
LIGHTS TO NOT PROTRUDE MORE THAN
150MM BEYOND THE PLANE OF THE ROOF
SLOPE



Abbey Partnership Ltd
1 Whaley Road
Potters Bar
EN6 2RA

www.abbeylofts.net
info@abbeylofts.net

Office: 0203 5810354

