




LOCATION PLAN
1:1250 @ A4

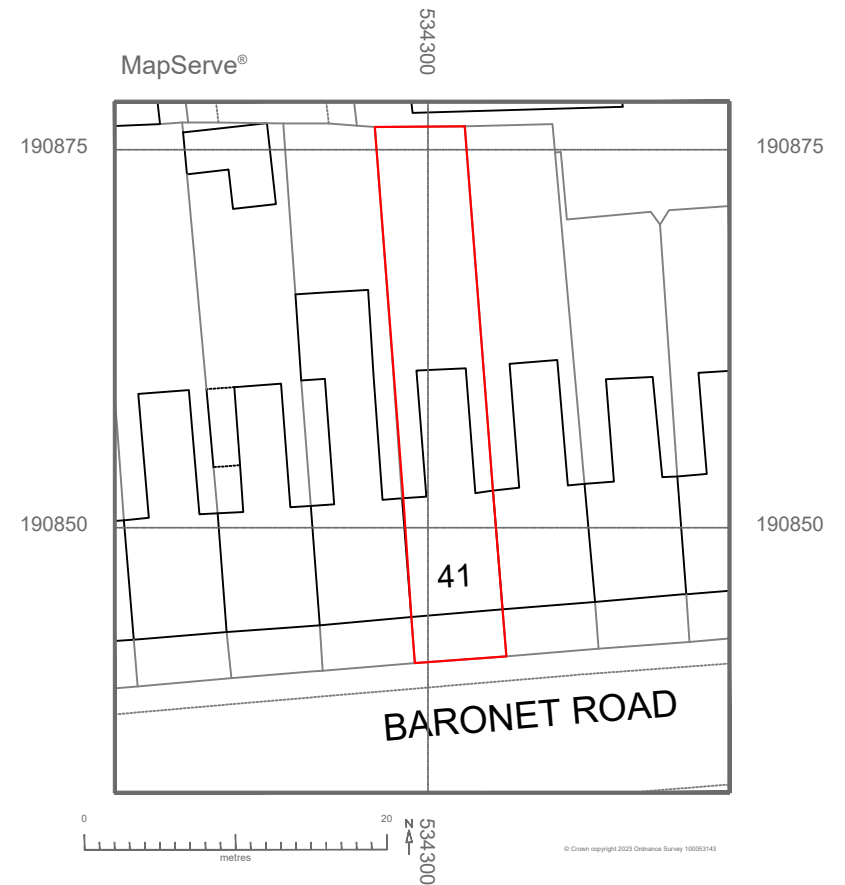

BLOCK PLAN
1:500 @ A4



Address - Unit 4, Grosvenor Way, London E5 9ND
Phone - 020 3781 8008
E-mail - office@redwoodsprojects.co.uk
Web - www.redwoodsprojects.co.uk

Any errors on Dimensions to be reported to the Architect prior to commencement of Works.
Dimensions and areas are based on survey information.
This drawing is copyright © Redwoods Projects
All dimensions to be checked on site Prior work.

REFERENCE: 41 BARONET ROAD, LONDON N17 0LY, UK

TITLE: LOCATION AND BLOCK PLANS

PROJECT No 2200 DATE: 15-05-2024


SHEET No **E 00**




NOTES:

DRAWN BY
RN


EDITED BY

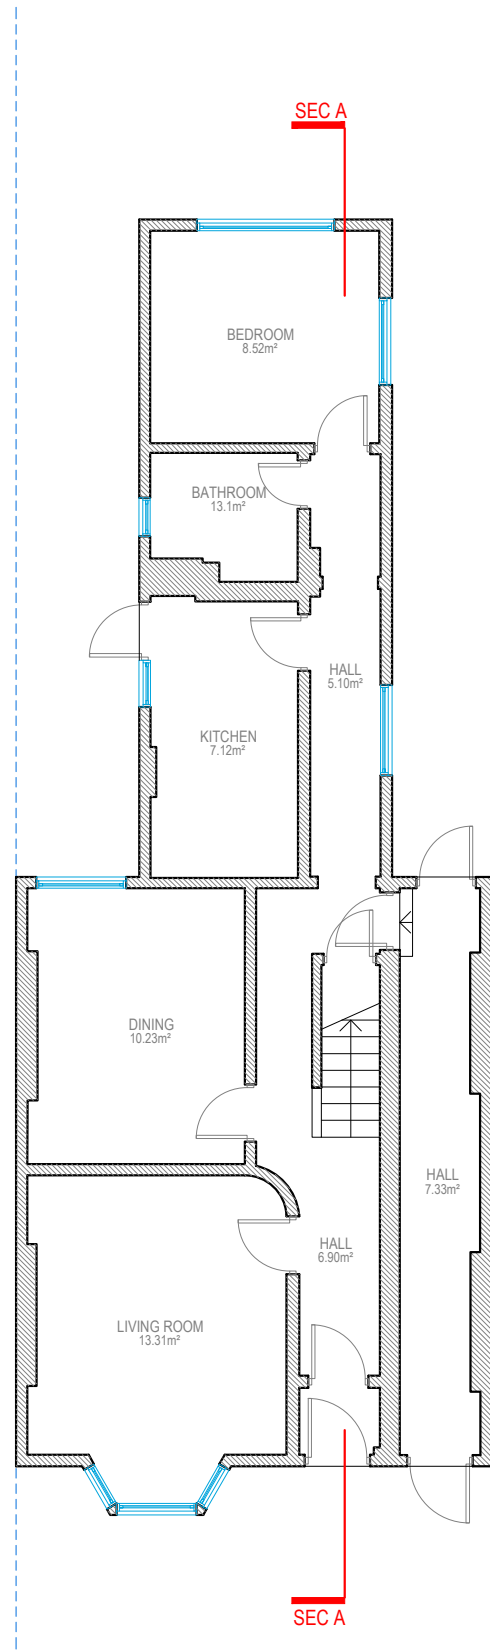

GROUND FLOOR
G.I.A. - 71.18 SQM.

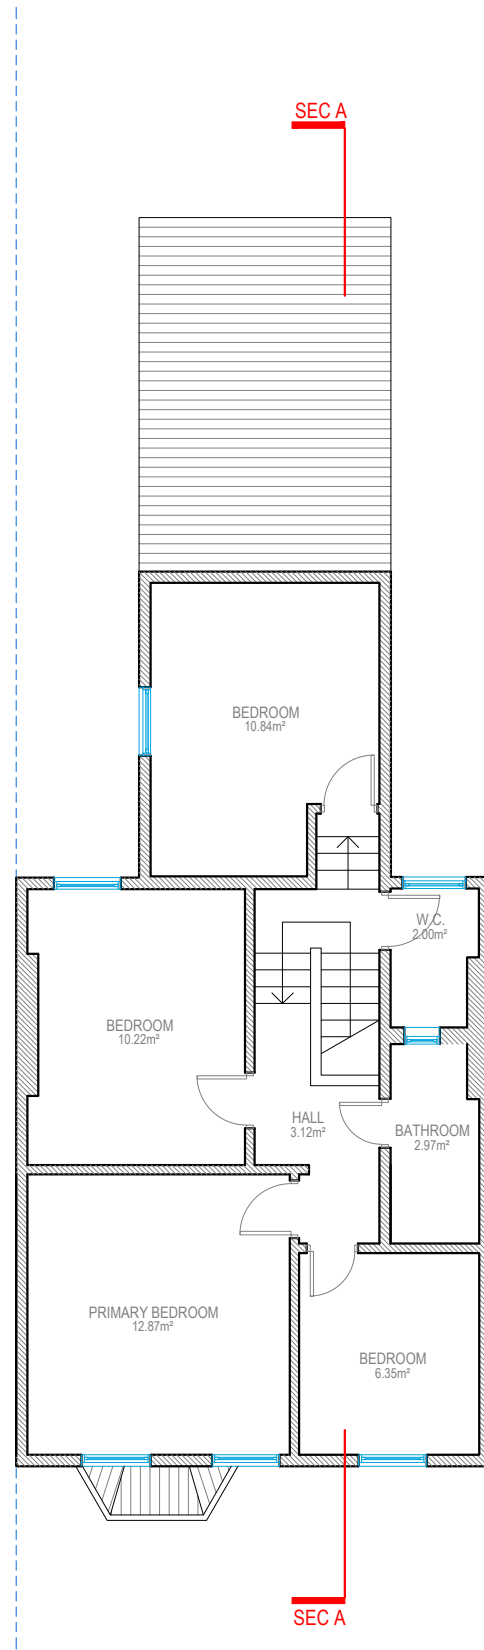

FIRST FLOOR
G.I.A. - 56.43 SQM.

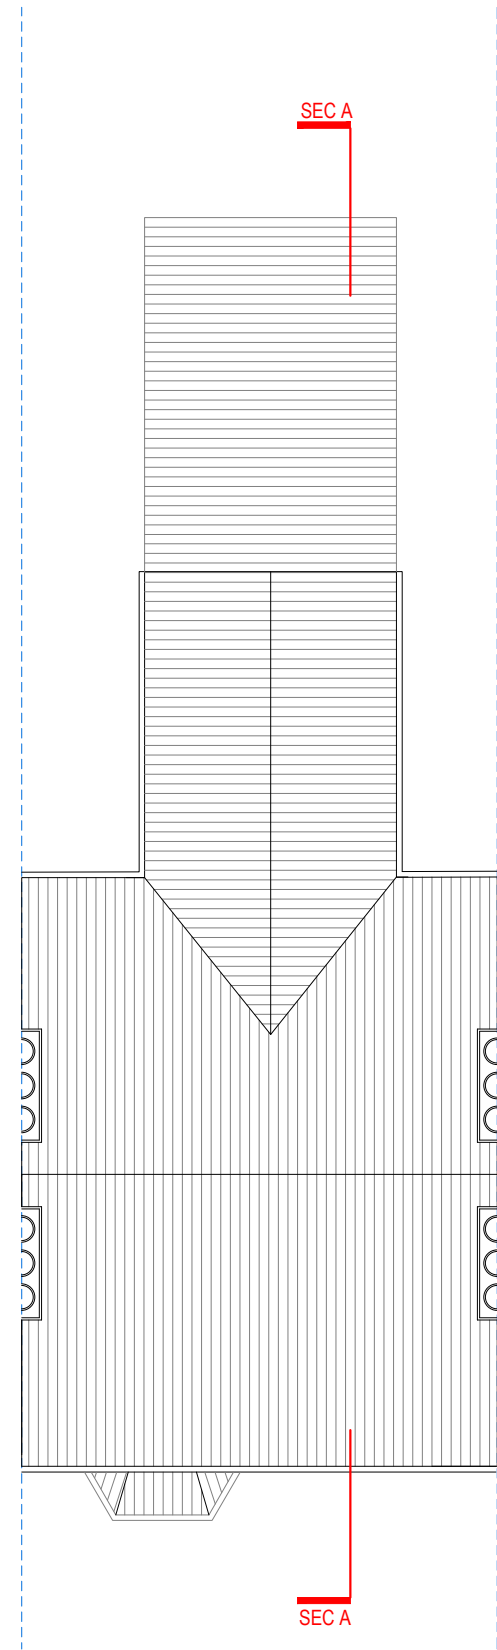

ROOF PLAN



Address - Unit 4, Grosvenor Way, London E5 9ND
Phone - 020 3781 8008
E-mail - office@redwoodsprojects.co.uk
Web - www.redwoodsprojects.co.uk
Any errors on Dimensions to be reported to the Architect prior to commencement of Works.
Dimensions and areas are based on survey information.
This drawing is copyright © Redwoods Projects.
All dimensions to be checked on site Prior work.

REFERENCE: 41 BARONET ROAD, LONDON N17 0LY, UK

TITLE: EXISTING DRAWINGS
FLOOR PLANS

PROJECT No 2200 DATE: 15-05-2024

SHEET No **E 01**



0 1 2 5m scale 1:100 @A3


NOTES:

DRAWN BY
RN

EDITED BY



FRONT ELEVATION

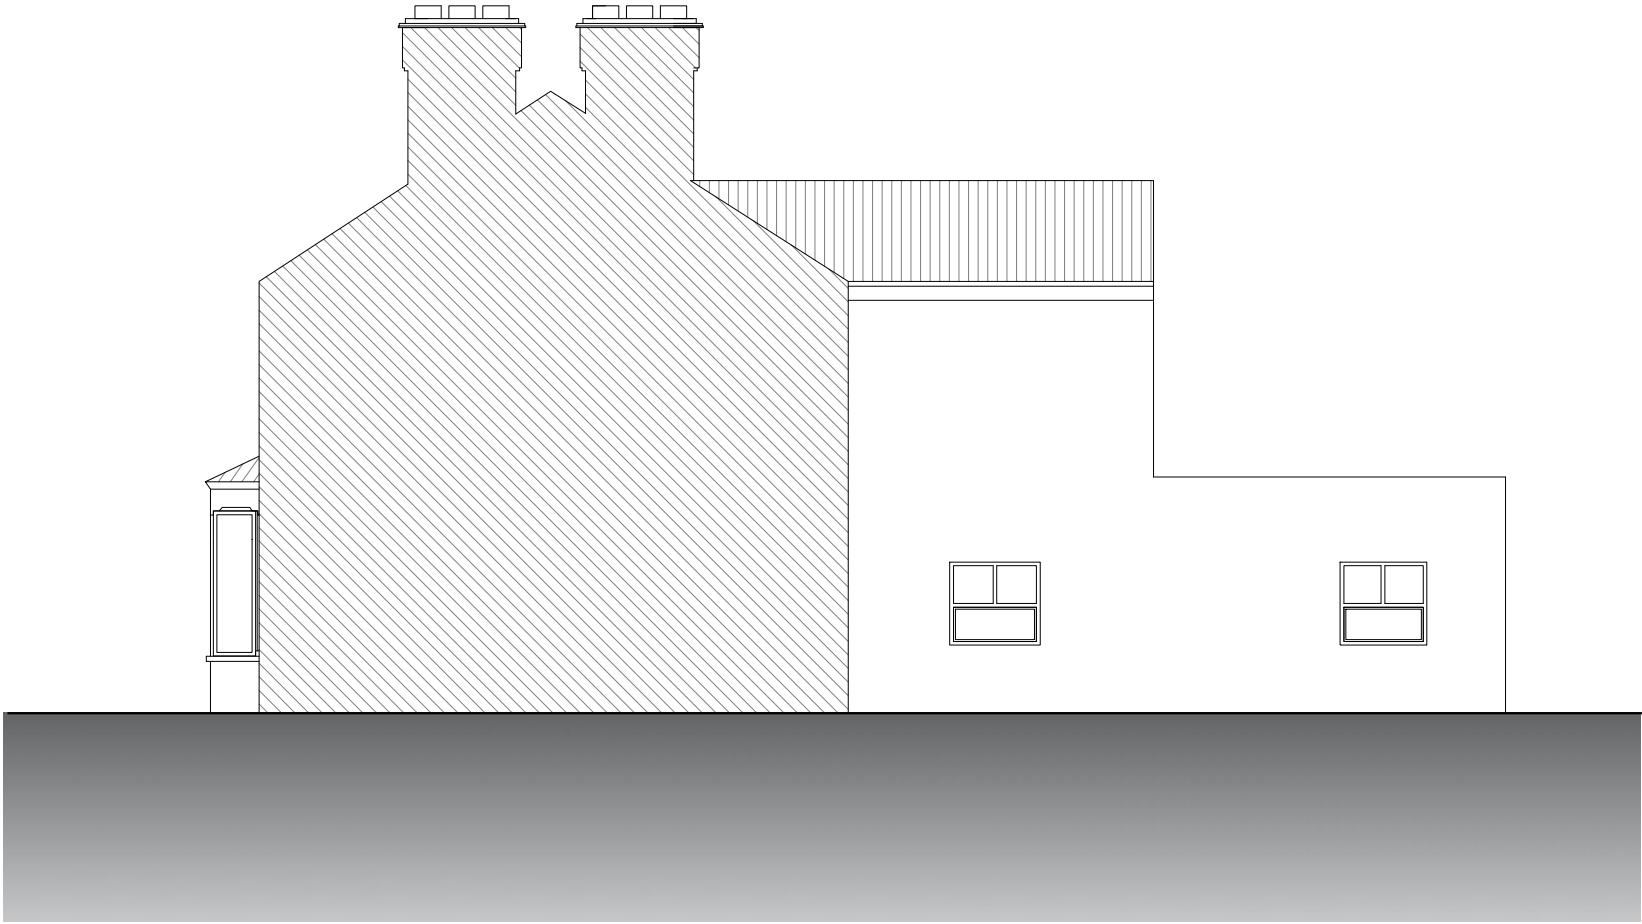


RIGHT SIDE ELEVATION




Address - Unit 4, Grosvenor Way, London E5 9ND
Phone - 020 3781 8008
E-mail - office@redwoodsprojects.co.uk
Web - www.redwoodsprojects.co.uk
Any errors on Dimensions to be reported to the Architect prior to commencement of Works.
Dimensions and areas are based on survey information.
This drawing is copyright © Redwoods Projects.
All dimensions to be checked on site Prior work.


REFERENCE: 41 BARONET ROAD, LONDON N17 0LY, UK	
TITLE: EXISTING DRAWINGS ELEVATIONS	
PROJECT No 2200	DATE: 15-05-2024
SHEET No E 02	

 

NOTES:	
DRAWN BY RN	EDITED BY

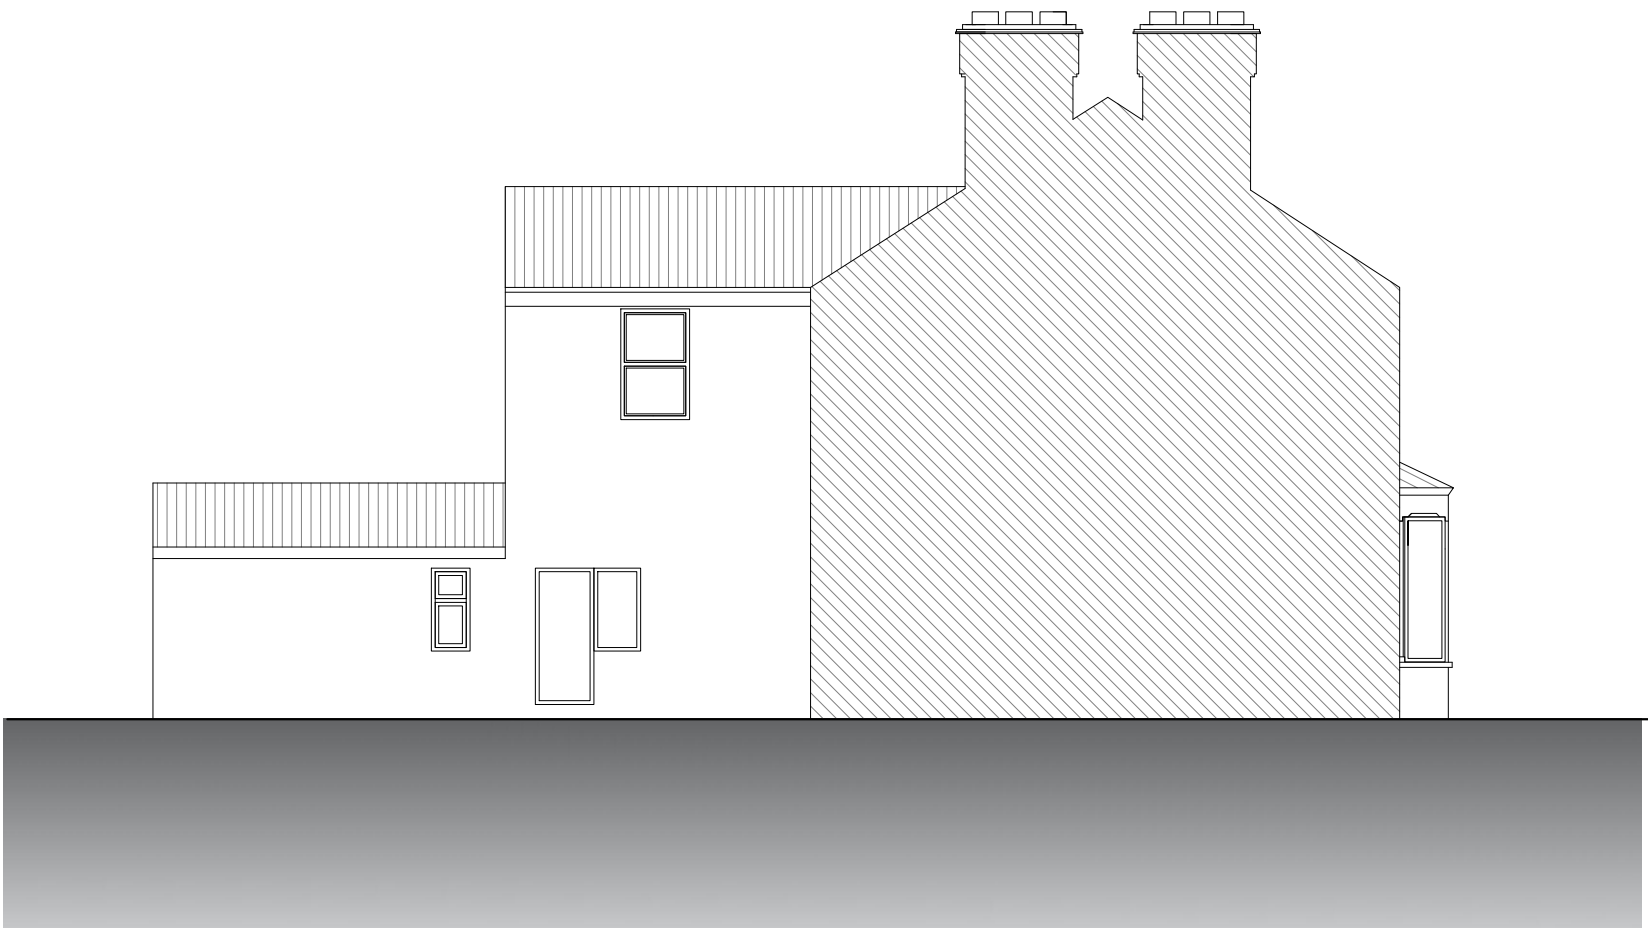

LEFT SIDE ELEVATION

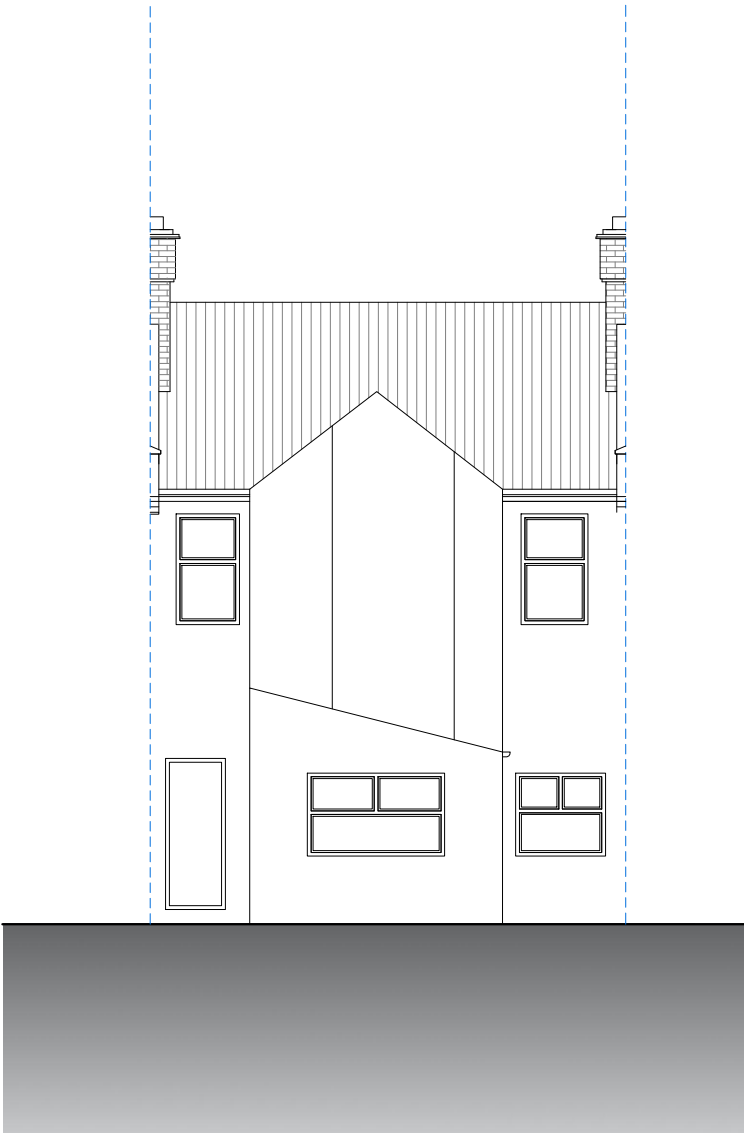


REAR ELEVATION



Address - Unit 4, Grosvenor Way, London E5 9ND
Phone - 020 3781 8008
E-mail - office@redwoodsprojects.co.uk
Web - www.redwoodsprojects.co.uk
Any errors on Dimensions to be reported to the Architect prior to commencement of Works.
Dimensions and areas are based on survey information.
This drawing is copyright © Redwoods Projects.
All dimensions to be checked on site Prior work.

REFERENCE: 41 BARONET ROAD, LONDON N17 0LY, UK	
TITLE: EXISTING DRAWINGS ELEVATIONS	
PROJECT No 2200	DATE: 15-05-2024
SHEET No E 03	

 

NOTES:	
DRAWN BY RN	EDITED BY



SECTION AA




Address - Unit 4, Grosvenor Way, London E5 9ND
Phone - 020 3781 8008
E-mail - office@redwoodsprojects.co.uk
Web - www.redwoodsprojects.co.uk
Any errors on Dimensions to be reported to the Architect prior to commencement of Works.
Dimensions and areas are based on survey information.
This drawing is copyright © Redwoods Projects.
All dimensions to be checked on site Prior work.


REFERENCE: 41 BARONET ROAD, LONDON N17 0LY, UK	
TITLE: EXISTING DRAWINGS SECTION	
PROJECT No 2200	DATE: 15-05-2024
SHEET No E 04	

0 1 2 5m scale 1:100 @A3


NOTES:	
DRAWN BY RN	EDITED BY

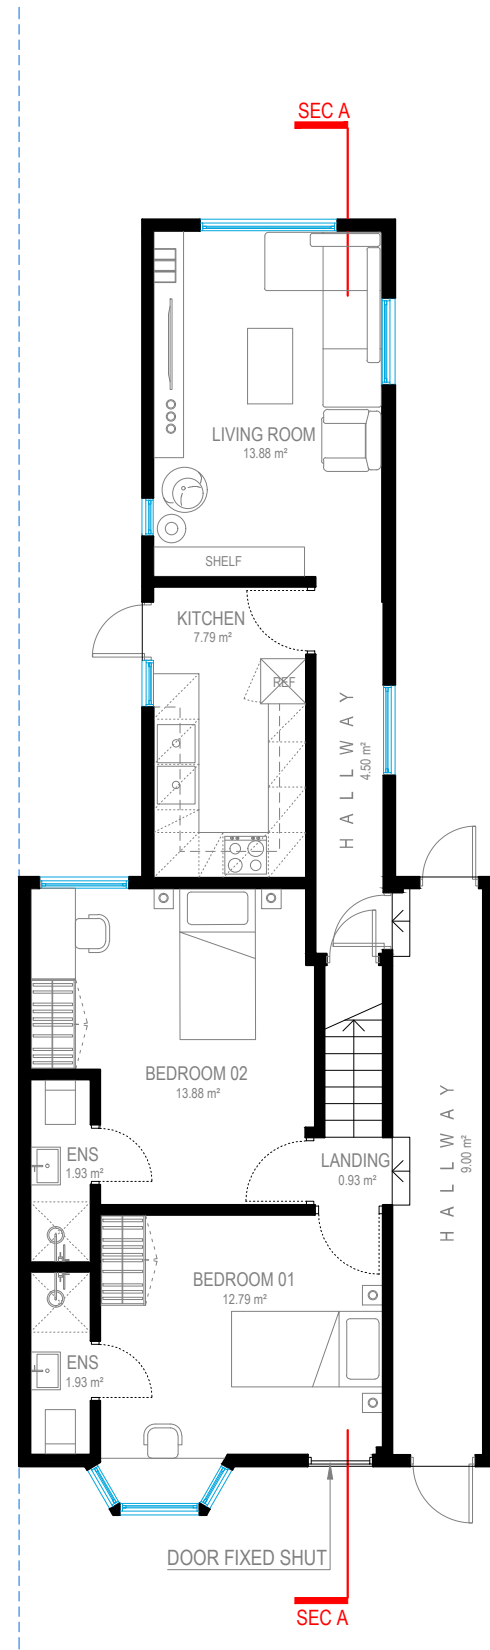

GROUND FLOOR
G.I.A. - 72.24 SQM.

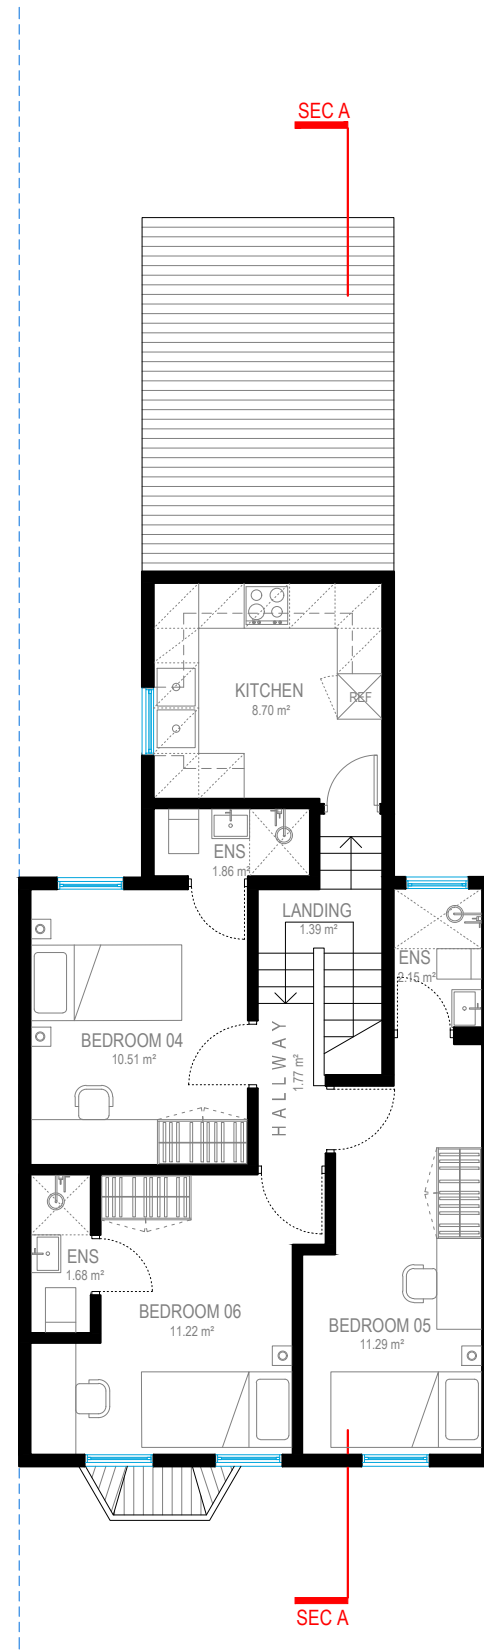

FIRST FLOOR
G.I.A. - 56.99 SQM.

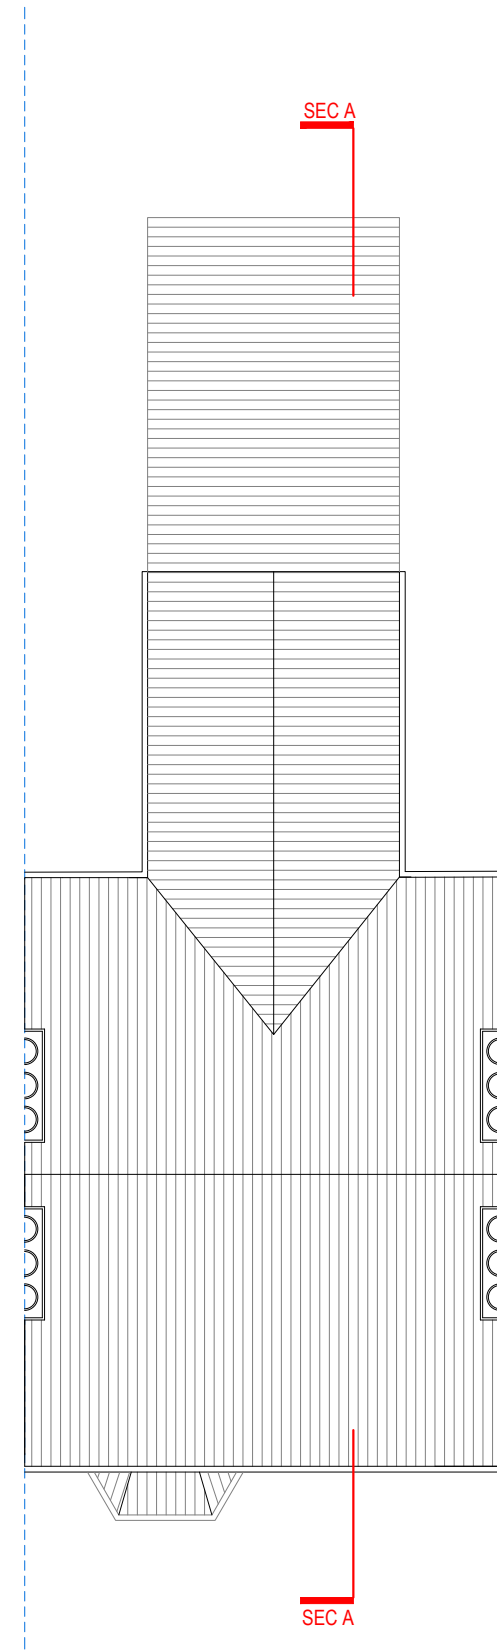


ROOF PLAN



Address - Unit 4, Grosvenor Way, London E5 9ND
Phone - 020 3781 8008
E-mail - office@redwoodsprojects.co.uk
Web - www.redwoodsprojects.co.uk
Any errors on Dimensions to be reported to the Architect prior to commencement of Works.
Dimensions and areas are based on survey information.
This drawing is copyright © Redwoods Projects.
All dimensions to be checked on site Prior work.


REFERENCE: 41 BARONET ROAD, LONDON N17 0LY, UK	
TITLE: PROPOSED DRAWINGS FLOOR PLANS	
PROJECT No 2200	DATE: 15-05-2024
SHEET No P 01	

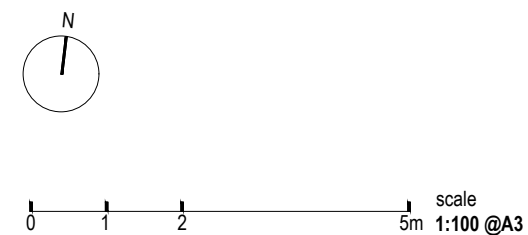

NOTES:	
DRAWN BY PJDV	EDITED BY



FRONT ELEVATION

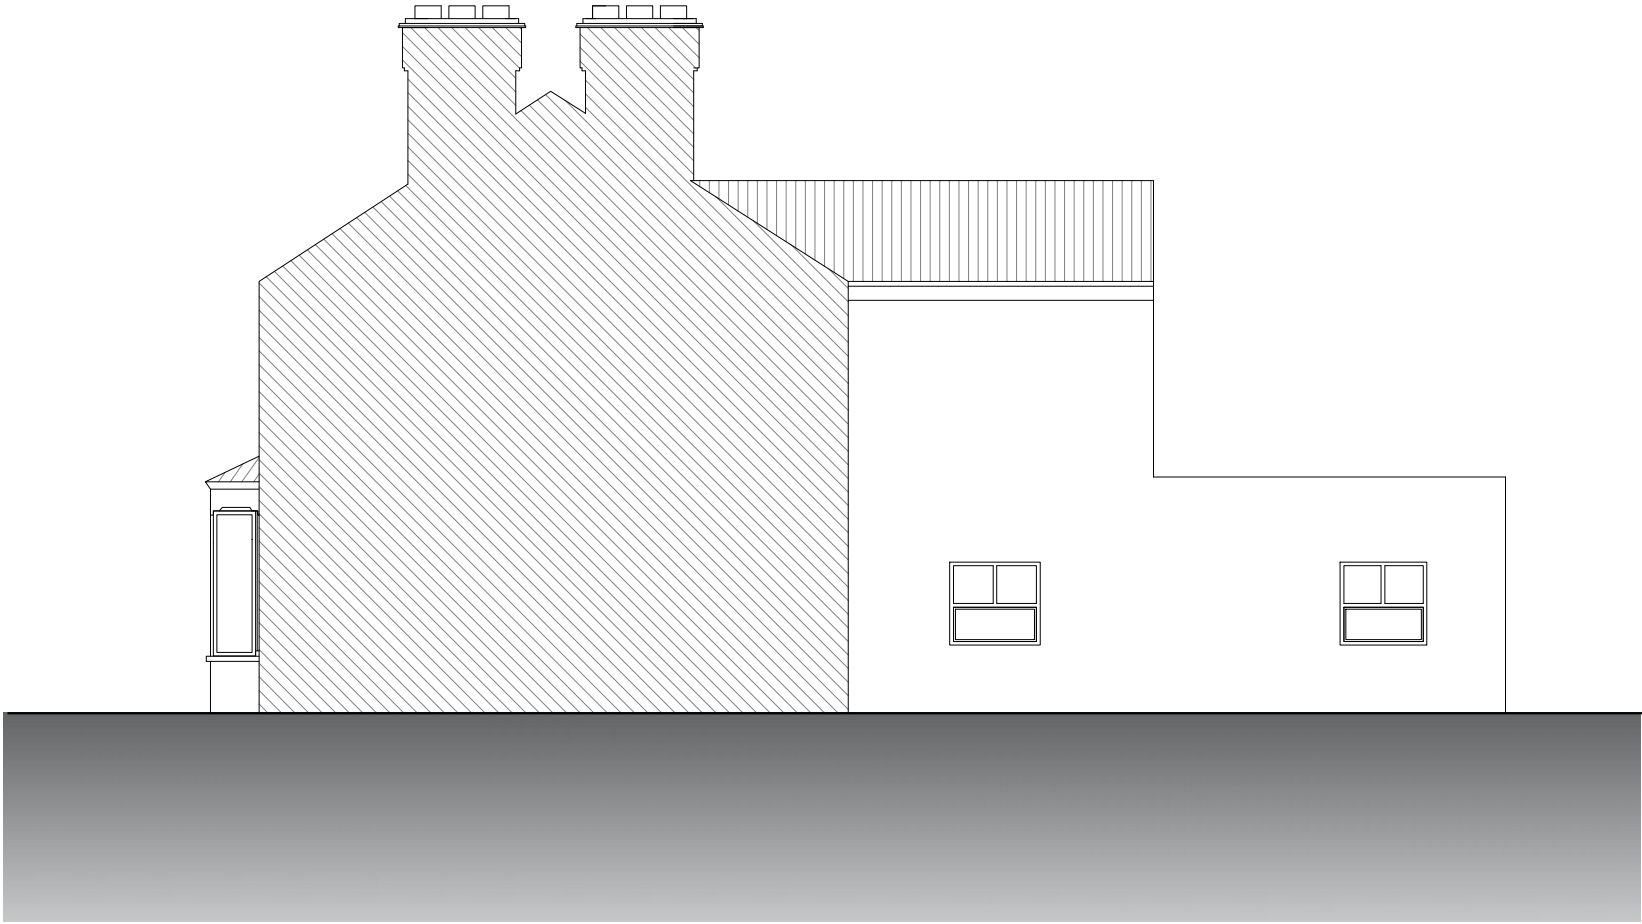


RIGHT SIDE ELEVATION




Address - Unit 4, Grosvenor Way, London E5 9ND
Phone - 020 3781 8008
E-mail - office@redwoodsprojects.co.uk
Web - www.redwoodsprojects.co.uk
Any errors on Dimensions to be reported to the Architect prior to commencement of Works.
Dimensions and areas are based on survey information.
This drawing is copyright © Redwoods Projects.
All dimensions to be checked on site Prior work.


REFERENCE: 41 BARONET ROAD, LONDON N17 0LY, UK	
TITLE: PROPOSED DRAWINGS ELEVATIONS	
PROJECT No 2200	DATE: 15-05-2024
SHEET No P 02	

 

NOTES:	
DRAWN BY PJDV	EDITED BY

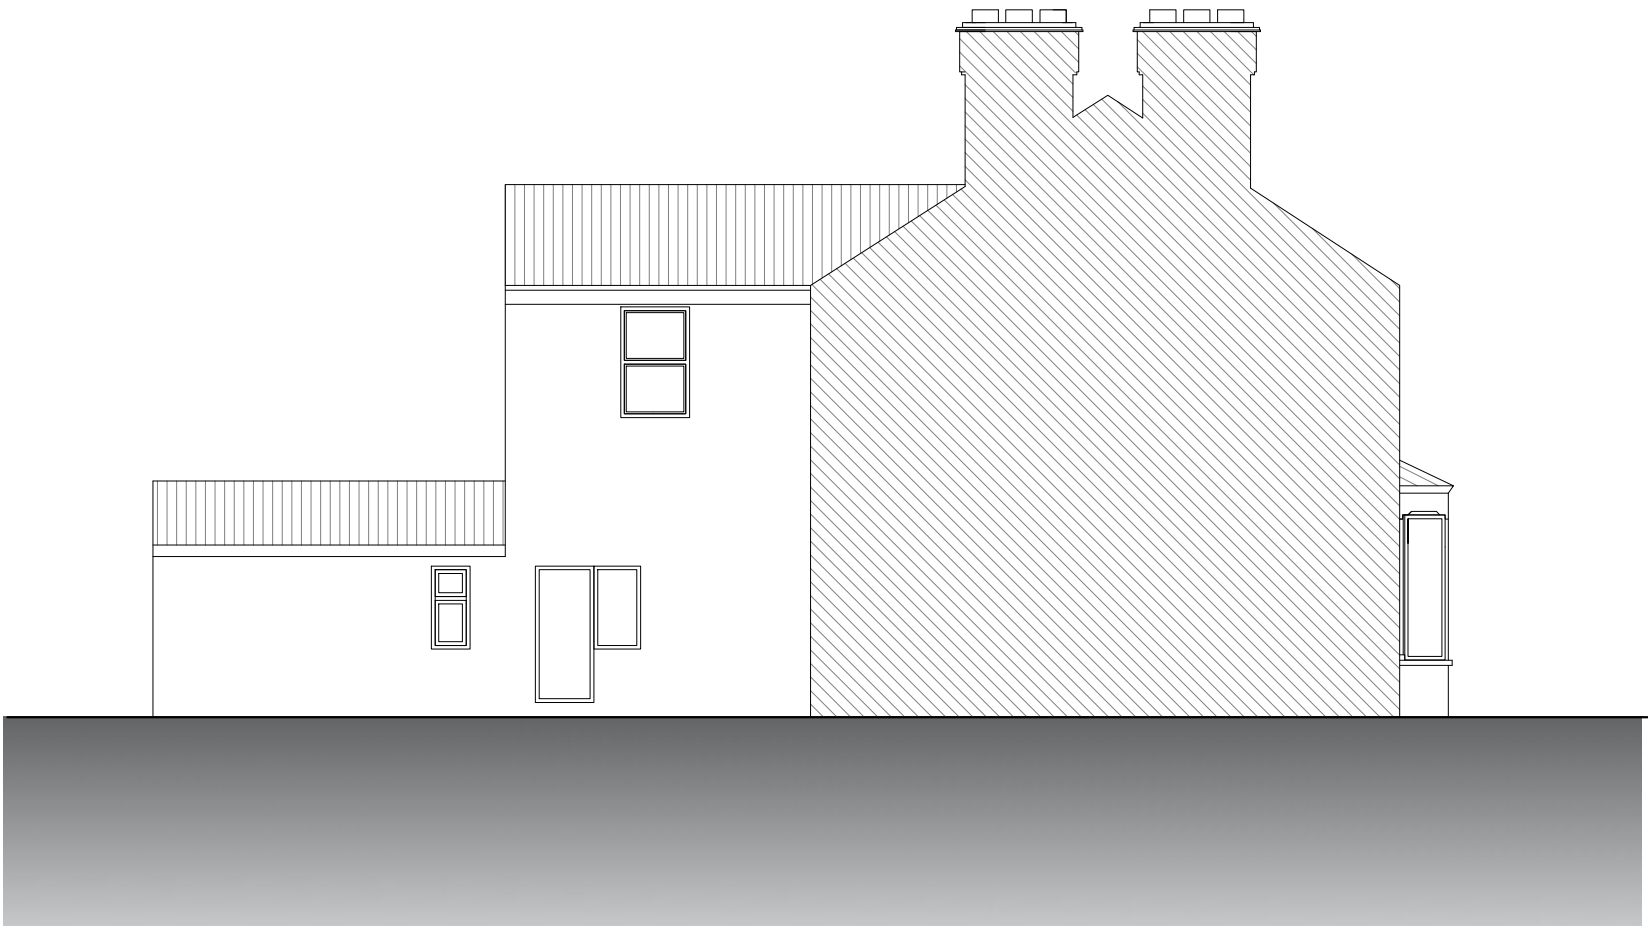

LEFT SIDE ELEVATION

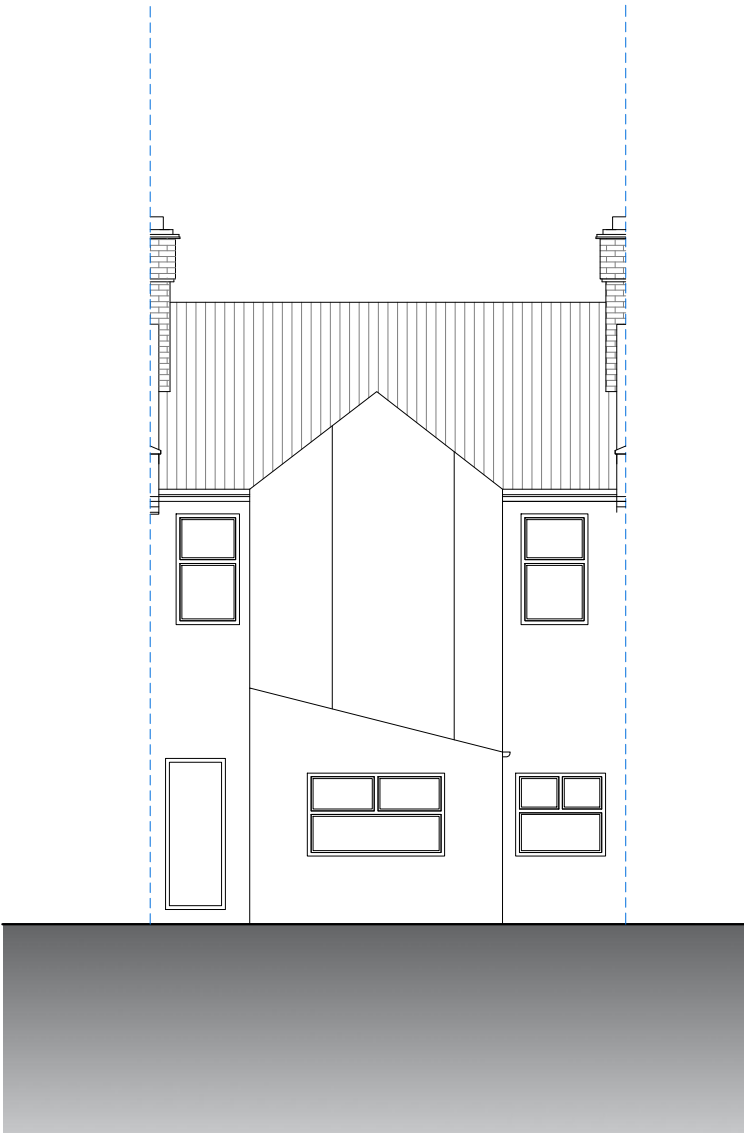


REAR ELEVATION



Address - Unit 4, Grosvenor Way, London E5 9ND
Phone - 020 3781 8008
E-mail - office@redwoodsprojects.co.uk
Web - www.redwoodsprojects.co.uk
Any errors on Dimensions to be reported to the Architect prior to commencement of Works.
Dimensions and areas are based on survey information.
This drawing is copyright © Redwoods Projects.
All dimensions to be checked on site Prior work.

REFERENCE: 41 BARONET ROAD, LONDON N17 0LY, UK	
TITLE: PROPOSED DRAWINGS ELEVATIONS	
PROJECT No 2200	DATE: 15-05-2024
SHEET No P 03	

 

NOTES:	
DRAWN BY PJDV	EDITED BY




SECTION AA




Address - Unit 4, Grosvenor Way, London E5 9ND
Phone - 020 3781 8008
E-mail - office@redwoodsprojects.co.uk
Web - www.redwoodsprojects.co.uk

Any errors on Dimensions to be reported to the Architect prior to commencement of Works.
Dimensions and areas are based on survey information.
This drawing is copyright © Redwoods Projects.
All dimensions to be checked on site Prior work.


REFERENCE: 41 BARONET ROAD, LONDON N17 0LY, UK	
TITLE: PROPOSED DRAWINGS SECTION	
PROJECT No 2200	DATE: 15-05-2024
SHEET No P 04	

 


NOTES:	
DRAWN BY PJDV	EDITED BY

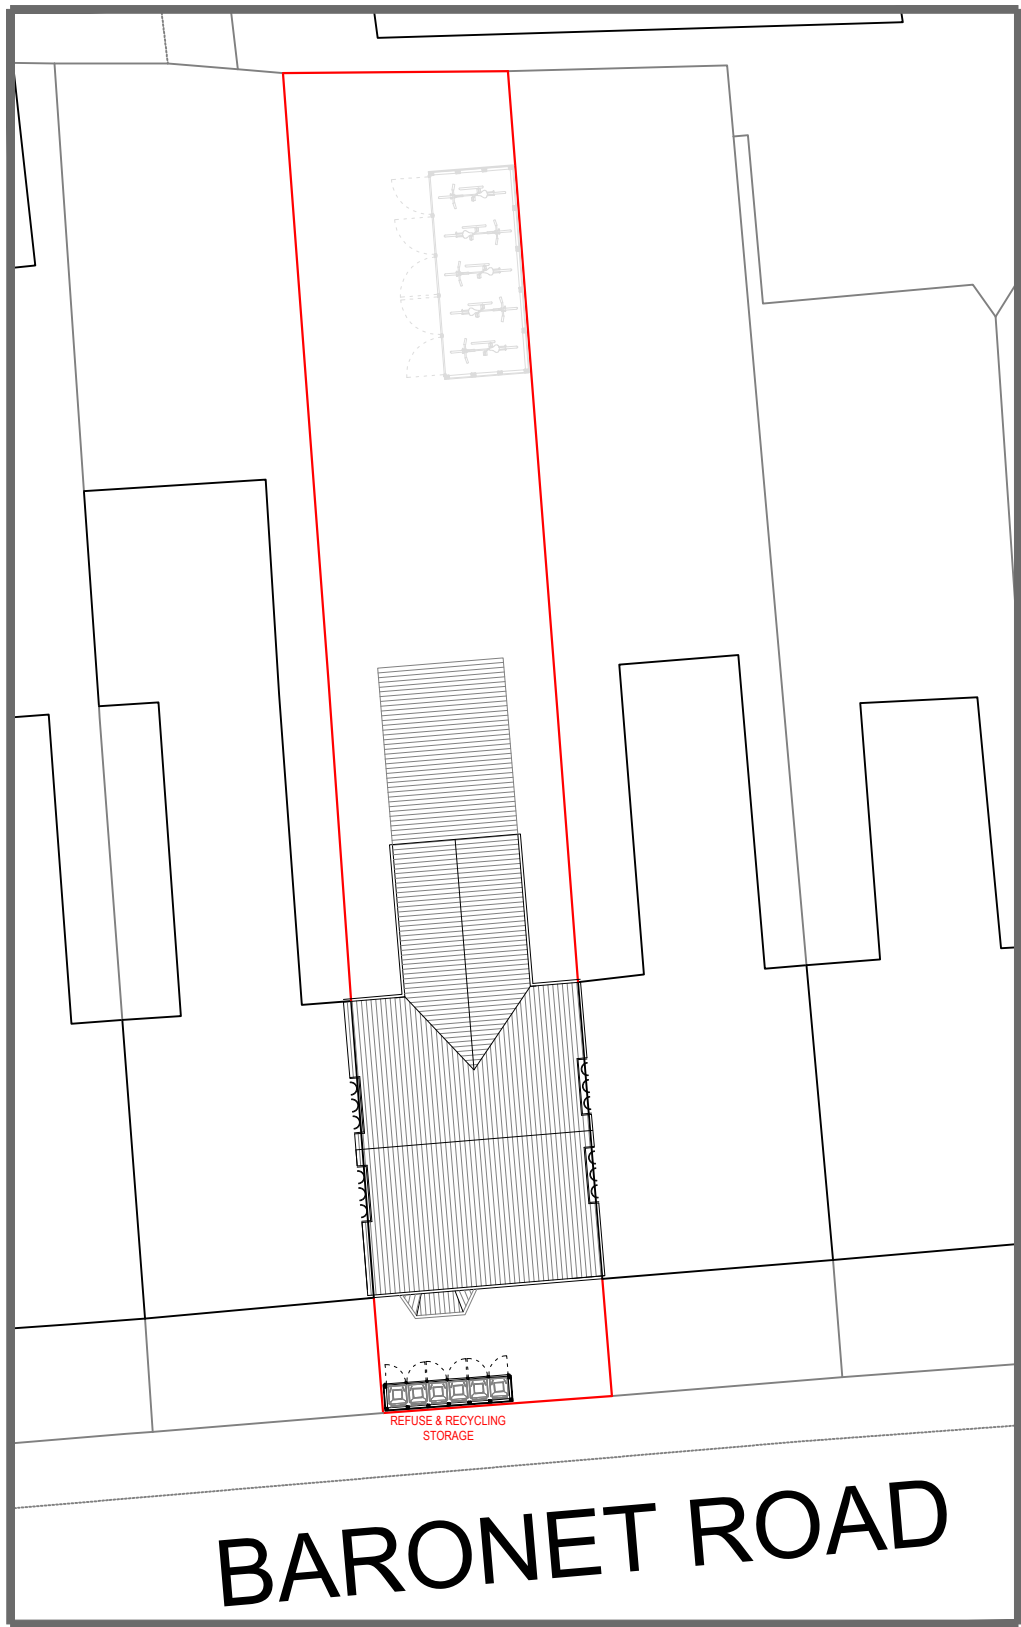

BLOCK PLAN
1:200 @ A3

 


REFUSE AND RECYCLING STORAGE DETAILS

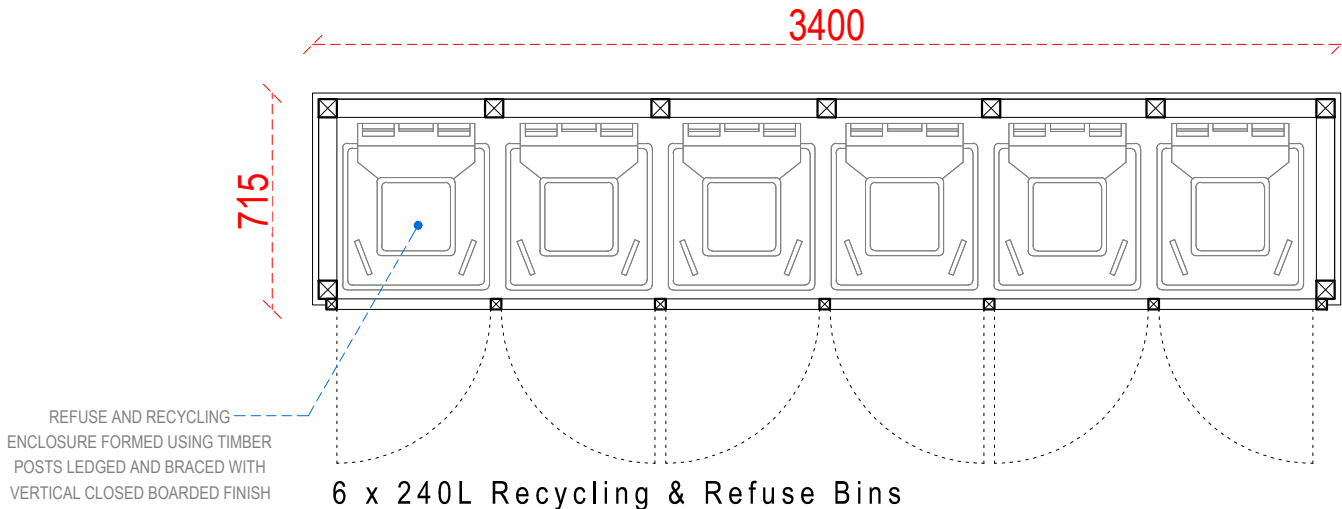

PLAN

0 0.25 0.50 1.25m scale 1:25 @A3

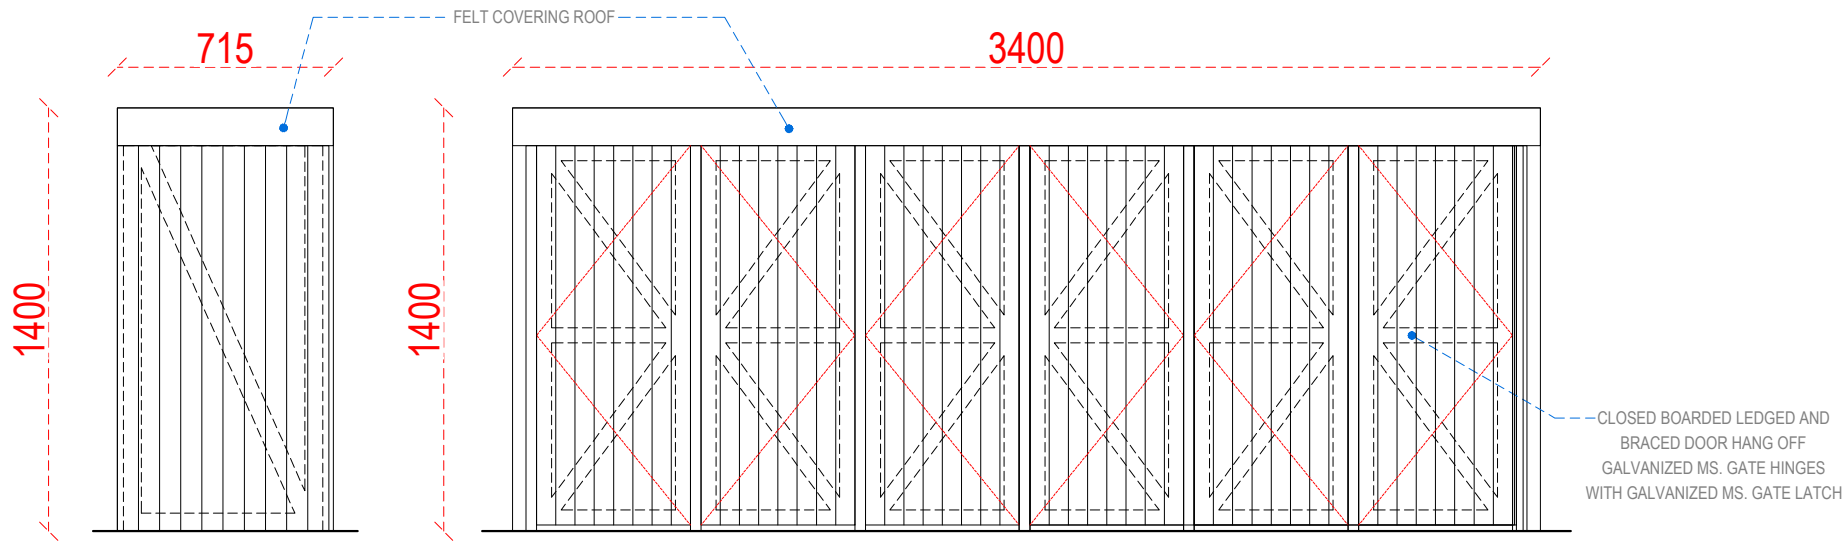

**SIDE
ELEVATION**

**FRONT
ELEVATION**



Address - Unit 4, Grosvenor Way, London E5 9ND
Phone - 020 3781 8008
E-mail - office@redwoodsprojects.co.uk
Web - www.redwoodsprojects.co.uk

Any errors on Dimensions to be reported to the
Architect prior to commencement of Works.
Dimensions and areas are based on survey information.
This drawing is copyright © Redwoods Projects.
All dimensions to be checked on site Prior work.

REFERENCE: 41 BARONET ROAD, LONDON N17 0LY, UK

TITLE: PROPOSED DRAWINGS
BIN STORAGE DETAILS


PROJECT No 2200 DATE: 29-02-2024

SHEET No **P 05**


NOTES:

DRAWN BY
MCDC


EDITED BY

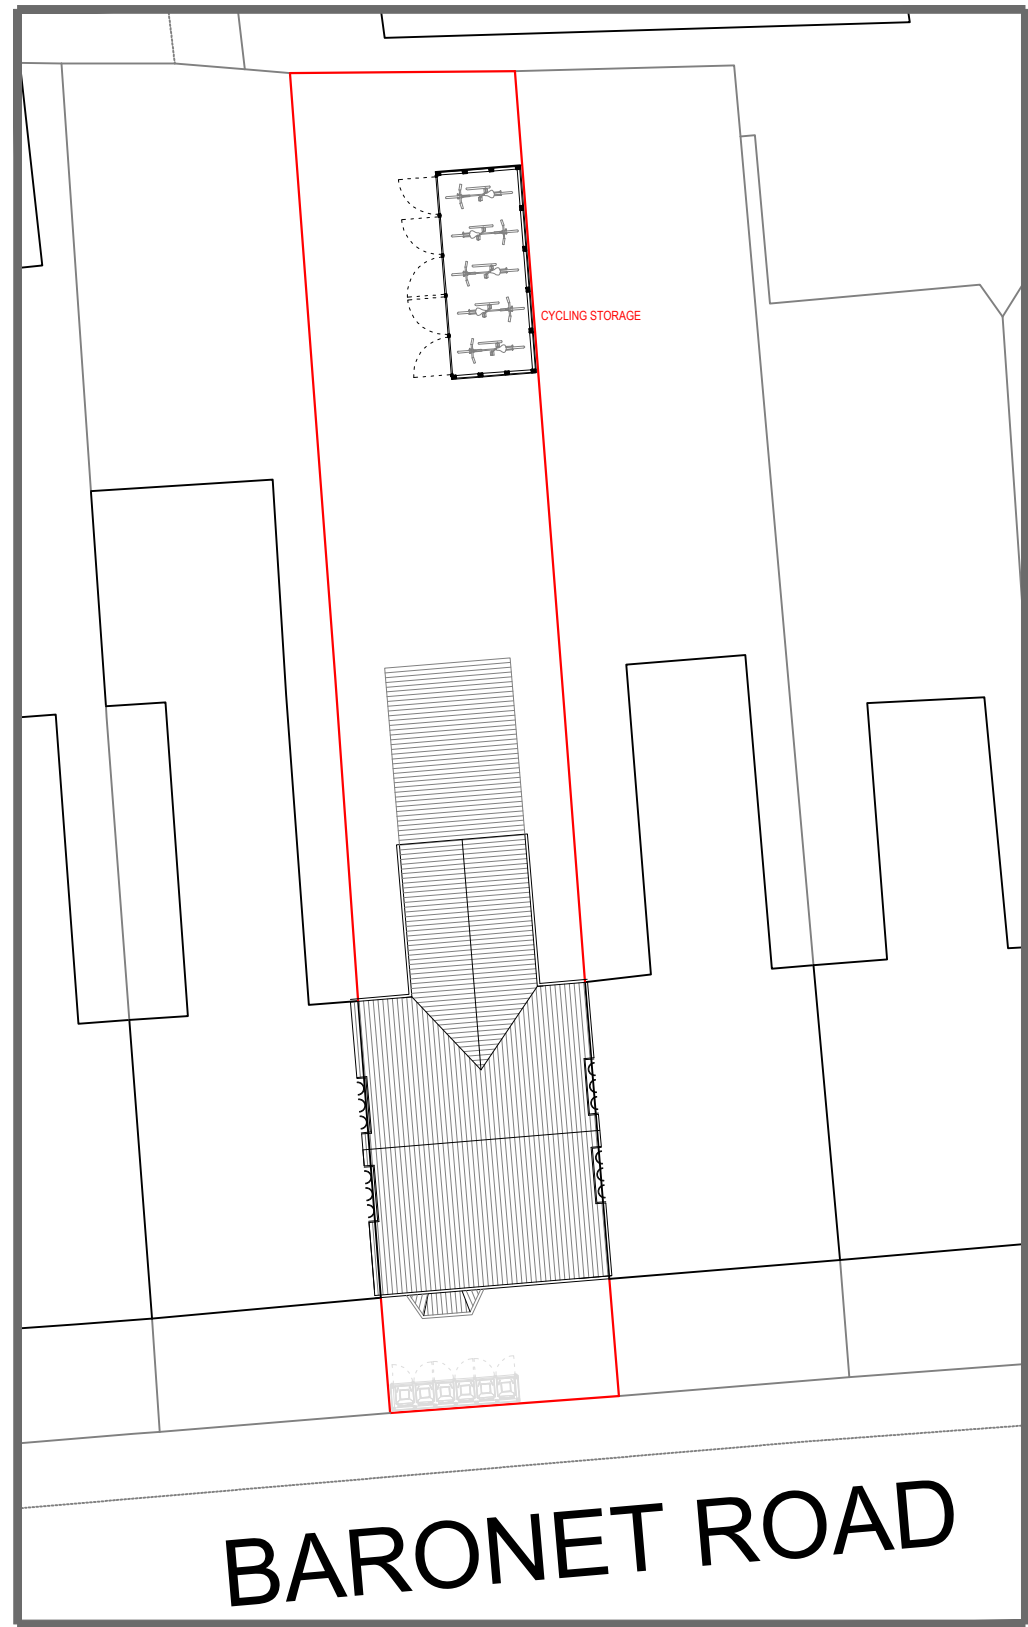


BLOCK PLAN
1:200 @ A3

 


TIMBER CYCLING STORAGE DETAILS

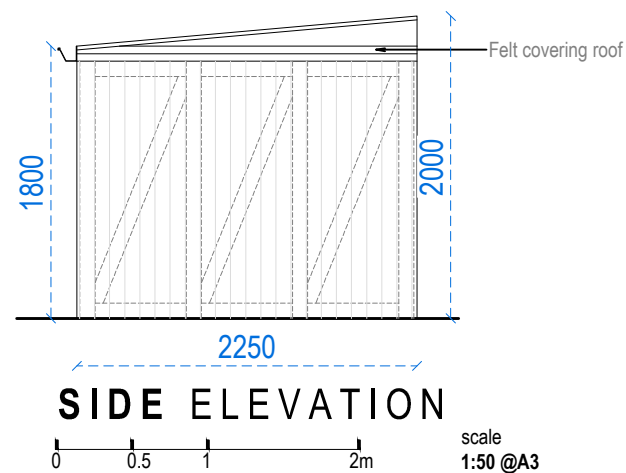


SECTION A.A

 


scale
1:50 @A3

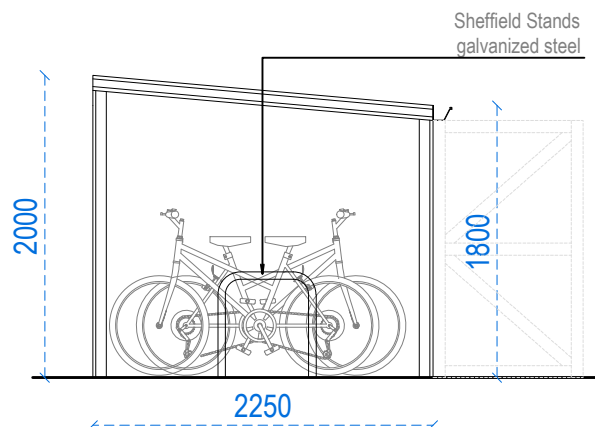


Sheffield Stands
galvanized steel

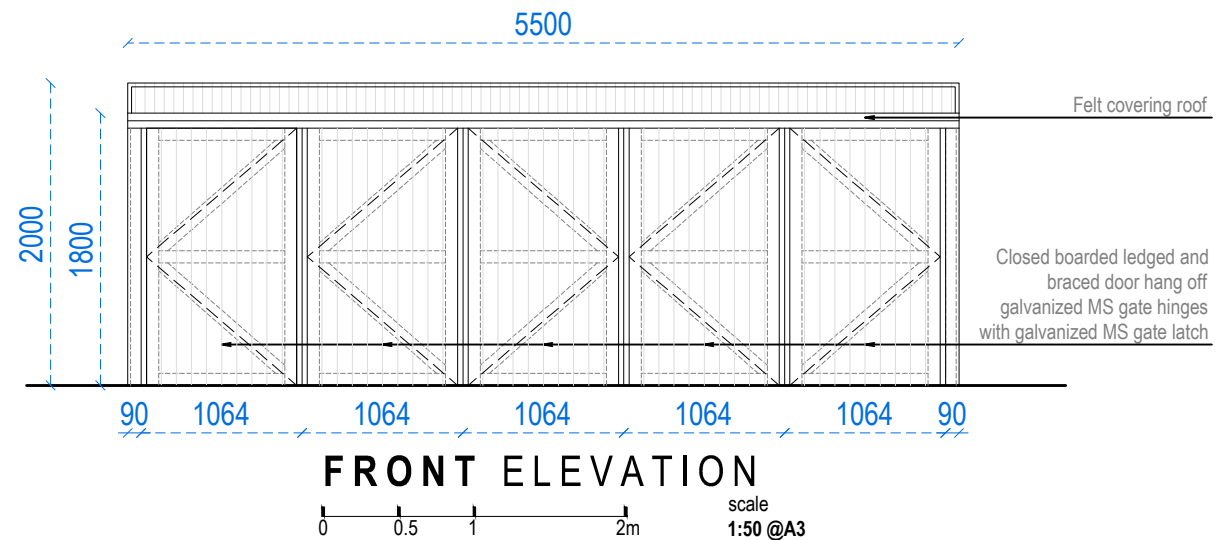


SECTION B.B

 

scale
1:50 @A3

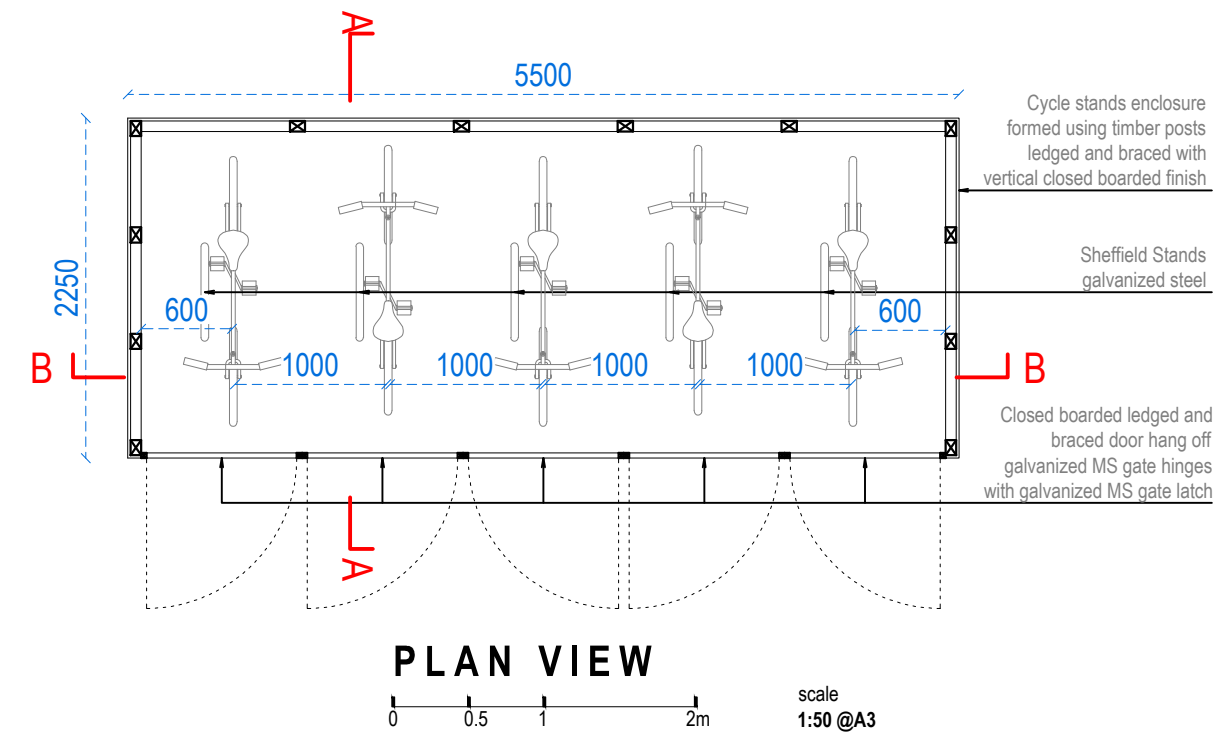

PLAN VIEW

 

scale
1:50 @A3

Cycle stands enclosure
formed using timber posts
ledged and braced with
vertical closed boarded finish

Sheffield Stands
galvanized steel

Closed boarded ledged and
braced door hang off
galvanized MS gate hinges
with galvanized MS gate latch

Closed boarded ledged and
braced door hang off
galvanized MS gate hinges
with galvanized MS gate latch

Cycle stands enclosure
formed using timber posts
ledged and braced with
vertical closed boarded finish

Sheffield Stands
galvanized steel