


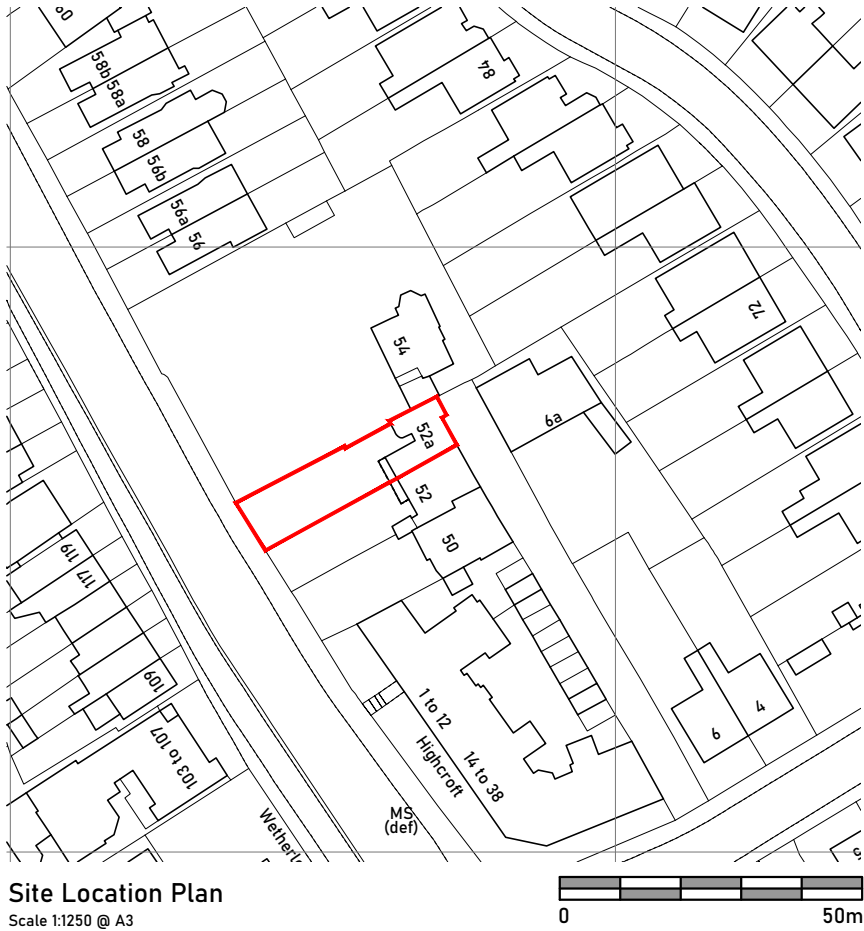

Issued For

PLANNING

General Notes:

THIS DRAWING HAS BEEN PREPARED BY MICHAEL EALES ARCHITECTS AND THE DATA CONTAINED HEREIN MAY BE USED OR REPRODUCED ONLY WITH MICHAEL EALES ARCHITECTS' APPROVAL.

Rev.	Description	Date	Signed	Checked

--

--

A3 Scale 1:100@A3	Date 14.09.23	Drawn by AL	Checked by ME
Drawing Title Site Location Plan			
Project 52a North Hill Highgate			

ME

ARCHITECTS

113 Fore Street, Hertford
Hertfordshire, SG14 1AS

T - 07764 496 345
E - info@me-architects.co.uk

Project no.
23/240

Drawing no.
001


Revision
00



Replace glass panes (1 broken)
with slim light single glazing

Existing Rear Elevation

Scale 1:100 @ A3

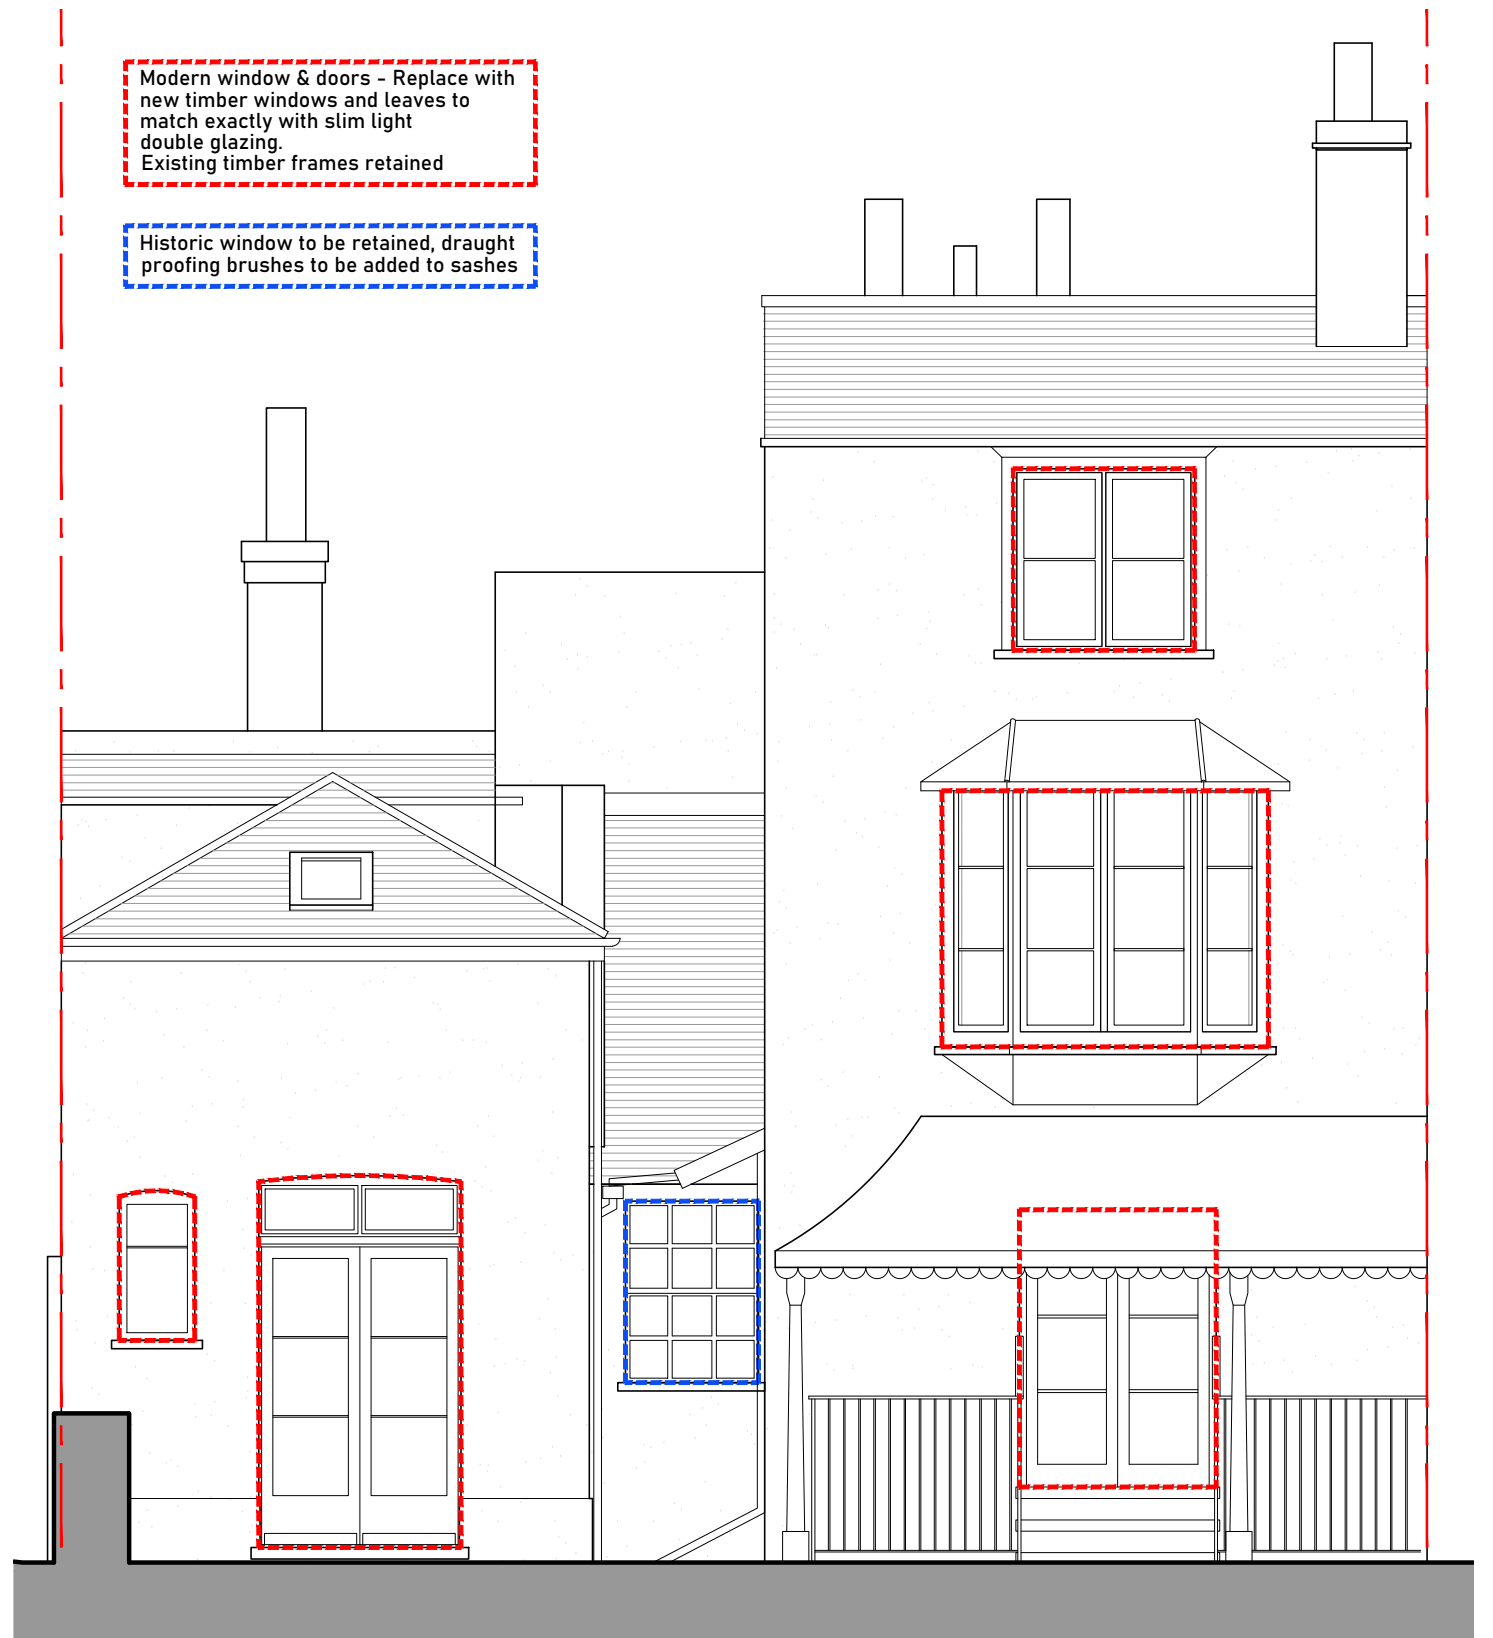

Existing Front Elevation

Scale 1:100 @ A3




Issued For PLANNING		Rev.	Description	Date	Signed	Checked					A3 Scale 1:50@A3	Date 19.04.24	Drawn by AL	Checked by ME	ME 113 Fore Street, Hertford Hertfordshire, SG14 1AS T - 07764 496 345 E - info@me-architects.co.uk ARCHITECTS		
General Notes: THIS DRAWING HAS BEEN PREPARED BY MICHAEL EALDES ARCHITECTS AND THE DATA CONTAINED HEREIN MAY BE USED OR REPRODUCED ONLY WITH MICHAEL EALDES ARCHITECTS' APPROVAL.											Drawing Title Existing Elevations						
											Project 52a North Hill Highgate			Project no. 23/240	Drawing no. 105	Revision 01	



All rainwater goods to be replaced with cast iron replicas.

Proposed Rear Elevation
Scale 1:100 @ A3

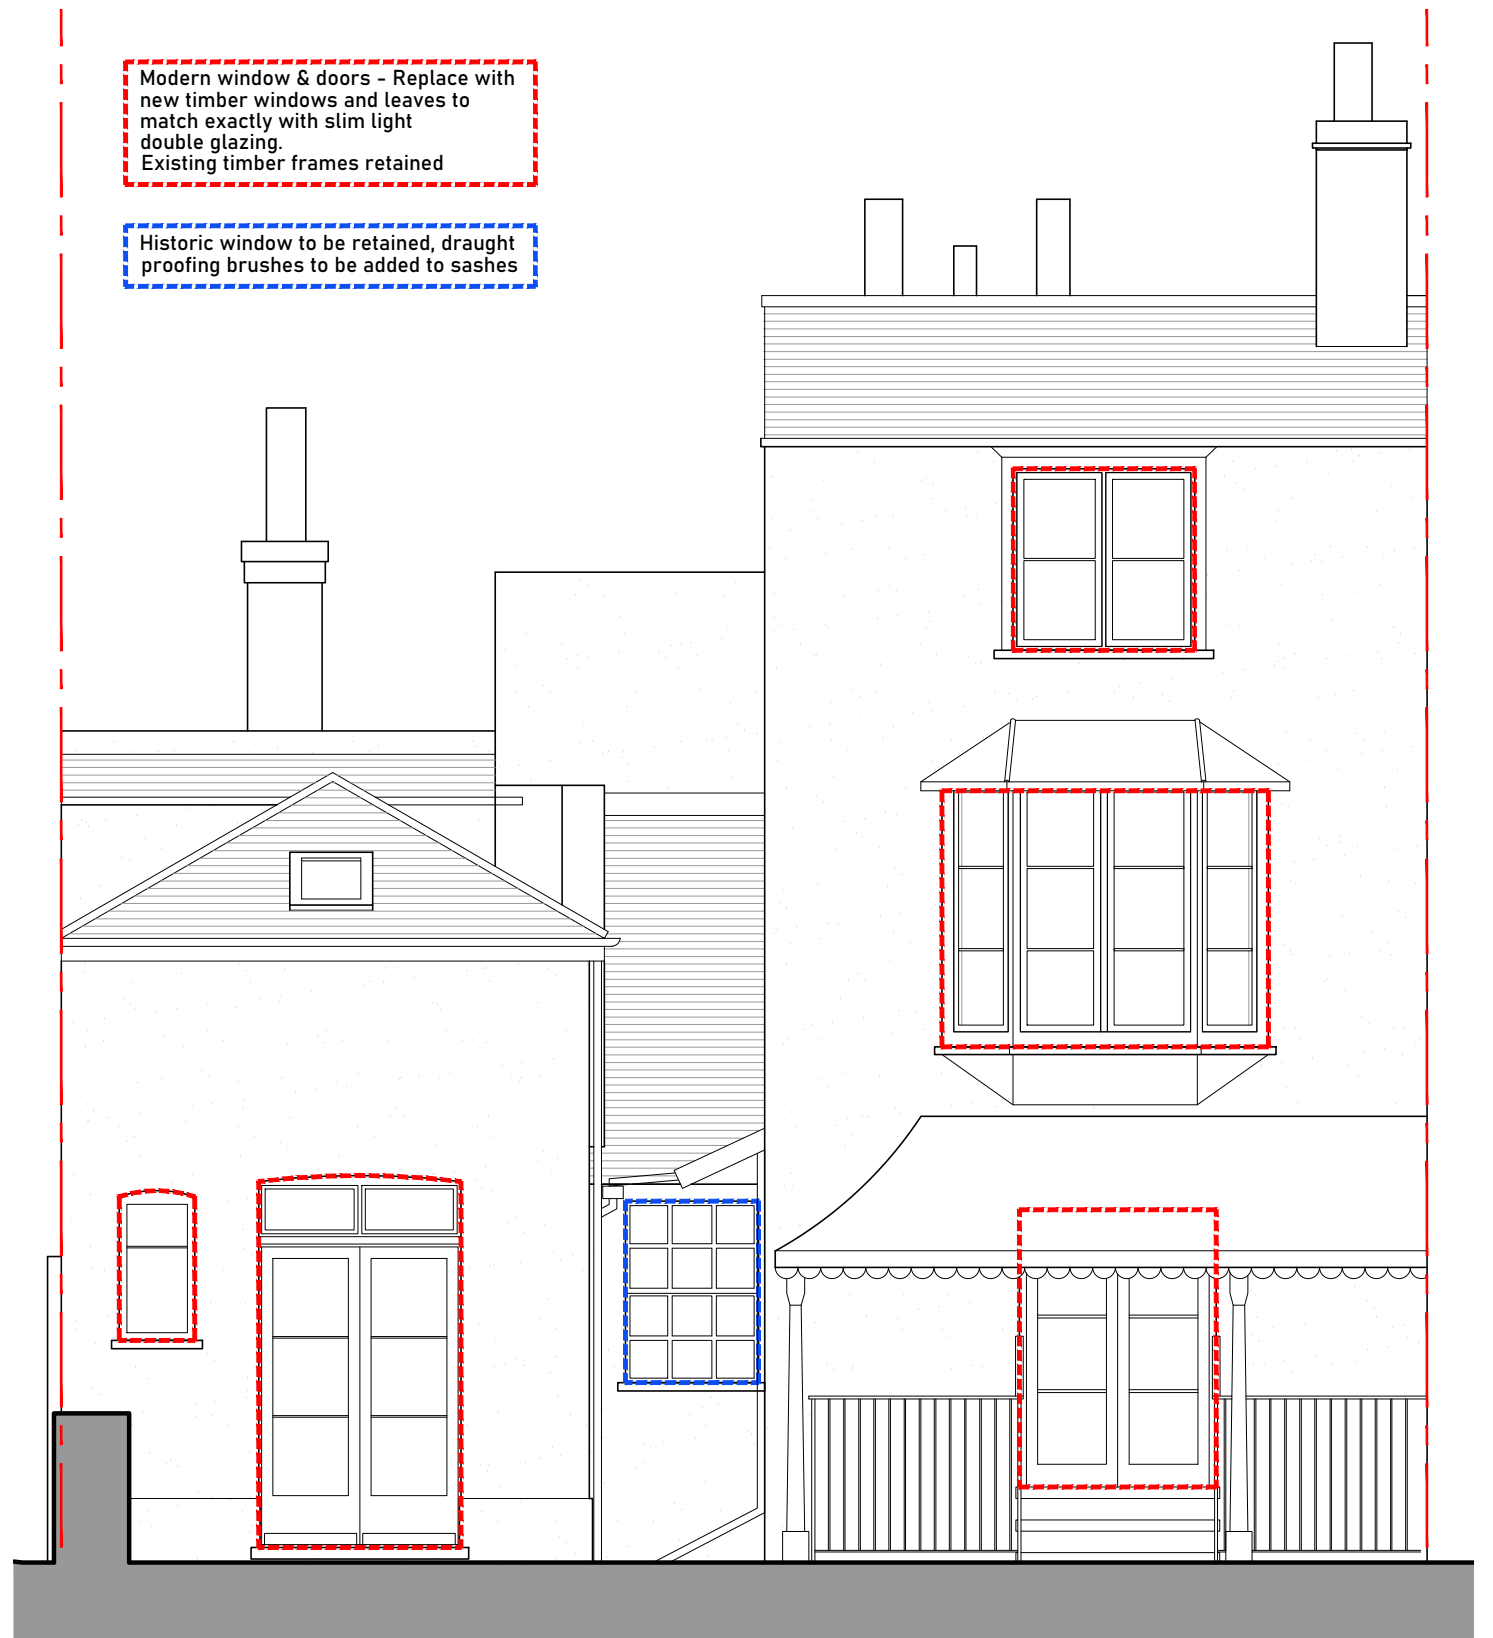

Modern window & doors - Replace with new timber windows and leaves to match exactly with slim light double glazing. Existing timber frames retained

Historic window to be retained, draught proofing brushes to be added to sashes

Proposed Front Elevation
Scale 1:100 @ A3



Issued For PLANNING		Rev.	Description	Date	Signed	Checked					A3 Scale 1:50@A3	Date 19.04.24	Drawn by AL	Checked by ME	M E ARCHITECTS 113 Fore Street, Hertford Hertfordshire, SG14 1AS T - 07764 496 345 E - info@me-architects.co.uk		
General Notes: THIS DRAWING HAS BEEN PREPARED BY MICHAEL EALES ARCHITECTS AND THE DATA CONTAINED HEREIN MAY BE USED OR REPRODUCED ONLY WITH MICHAEL EALES ARCHITECTS' APPROVAL.											Drawing Title Proposed						
												Project 52a North Hill Highgate			Project no. 23/240	Drawing no. 205	Revision 02



Existing Section A-A
Scale 1:50 @ A3



Issued For

PLANNING

General Notes:

THIS DRAWING HAS BEEN PREPARED BY MICHAEL EALES ARCHITECTS AND THE DATA CONTAINED HEREIN MAY BE USED OR REPRODUCED ONLY WITH MICHAEL EALES ARCHITECTS' APPROVAL.

Rev.	Description	Date	Signed	Checked

--

--

A3 Scale 1:50@A3	Date 14.09.23	Drawn by AL	Checked by ME
Drawing Title Existing Section A-A			
Project 52a North Hill Highgate			

ME

113 Fore Street, Hertford
Hertfordshire, SG14 1AS
T - 07764 496 345
E - info@me-architects.co.uk

ARCHITECTS

Project no.
23/240

Drawing no.
108

Revision
00



Modern window & doors - Replace with new timber windows and leaves to match exactly with slim light double glazing. Existing timber frames retained

Historic window to be retained, draught proofing brushes to be added to sashes

Proposed Section A-A
Scale 1:50 @ A3



Issued For

PLANNING

General Notes:

THIS DRAWING HAS BEEN PREPARED BY MICHAEL EALES ARCHITECTS AND THE DATA CONTAINED HEREIN MAY BE USED OR REPRODUCED ONLY WITH MICHAEL EALES ARCHITECTS' APPROVAL.

Rev.	Description	Date	Signed	Checked

--

--

A3 Scale 1:50@A3	Date 14.05.24	Drawn by AL	Checked by ME
Drawing Title Proposed Section A-A			
Project 52a North Hill Highgate			

ME


113 Fore Street, Hertford
Hertfordshire, SG14 1AS
T - 07764 496 345
E - info@me-architects.co.uk

ARCHITECTS


Project no.
23/240

Drawing no.
208

Revision
03

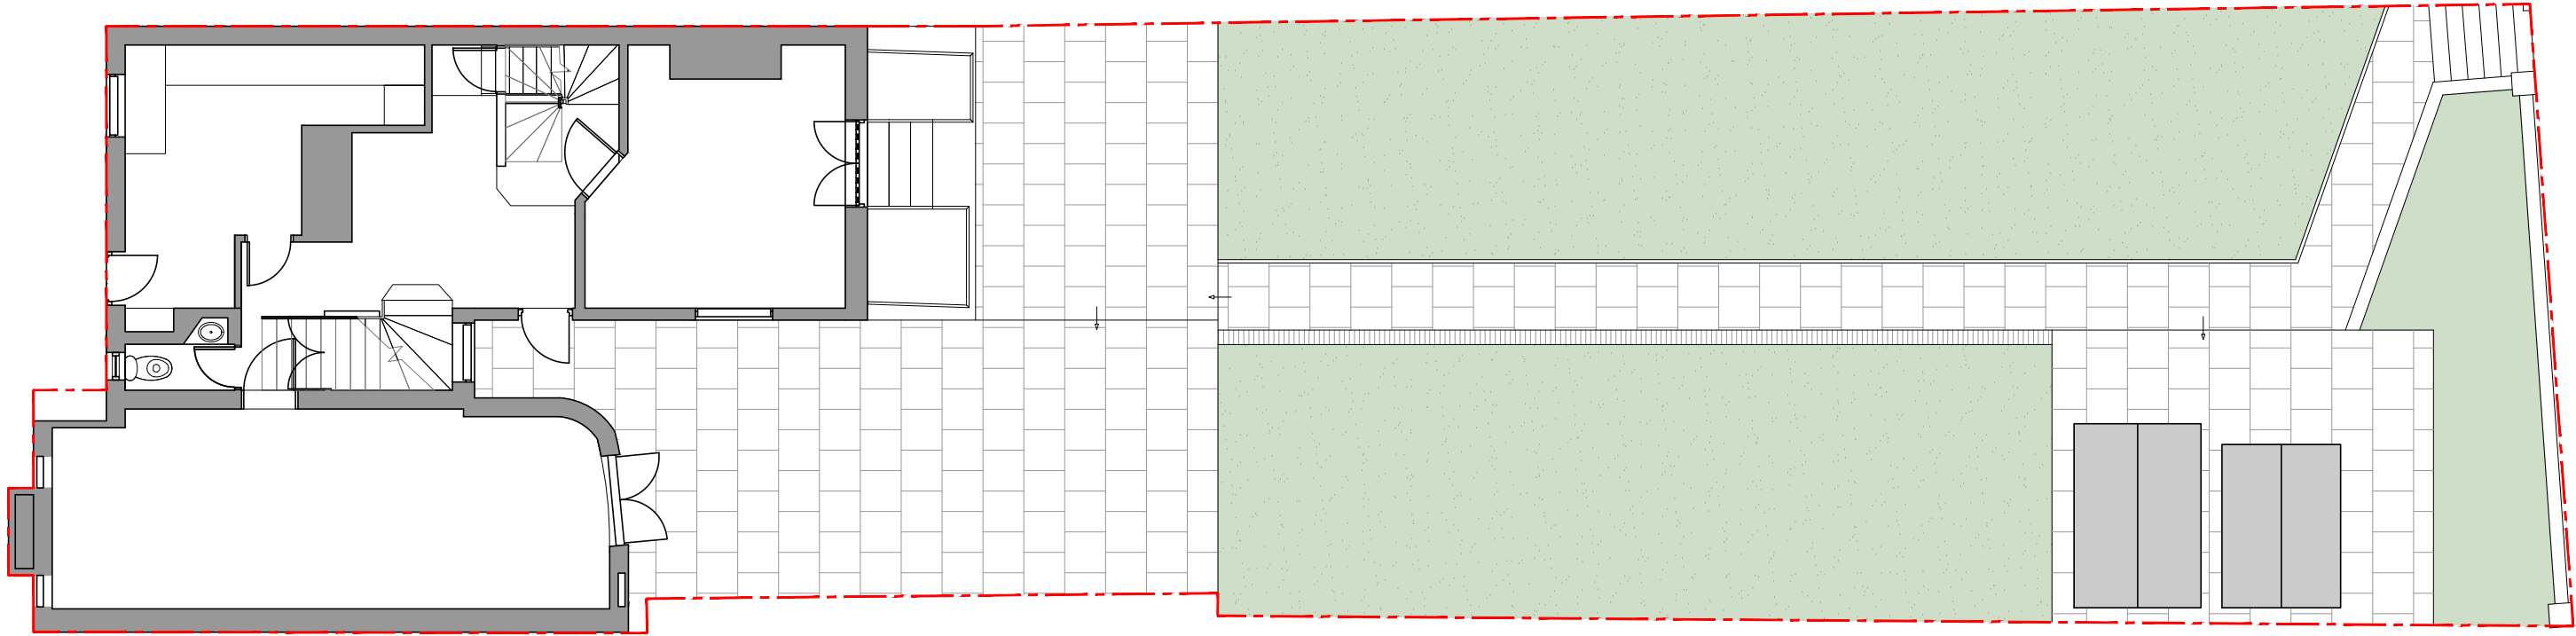

Existing Block Plan
Scale 1:100 @ A3

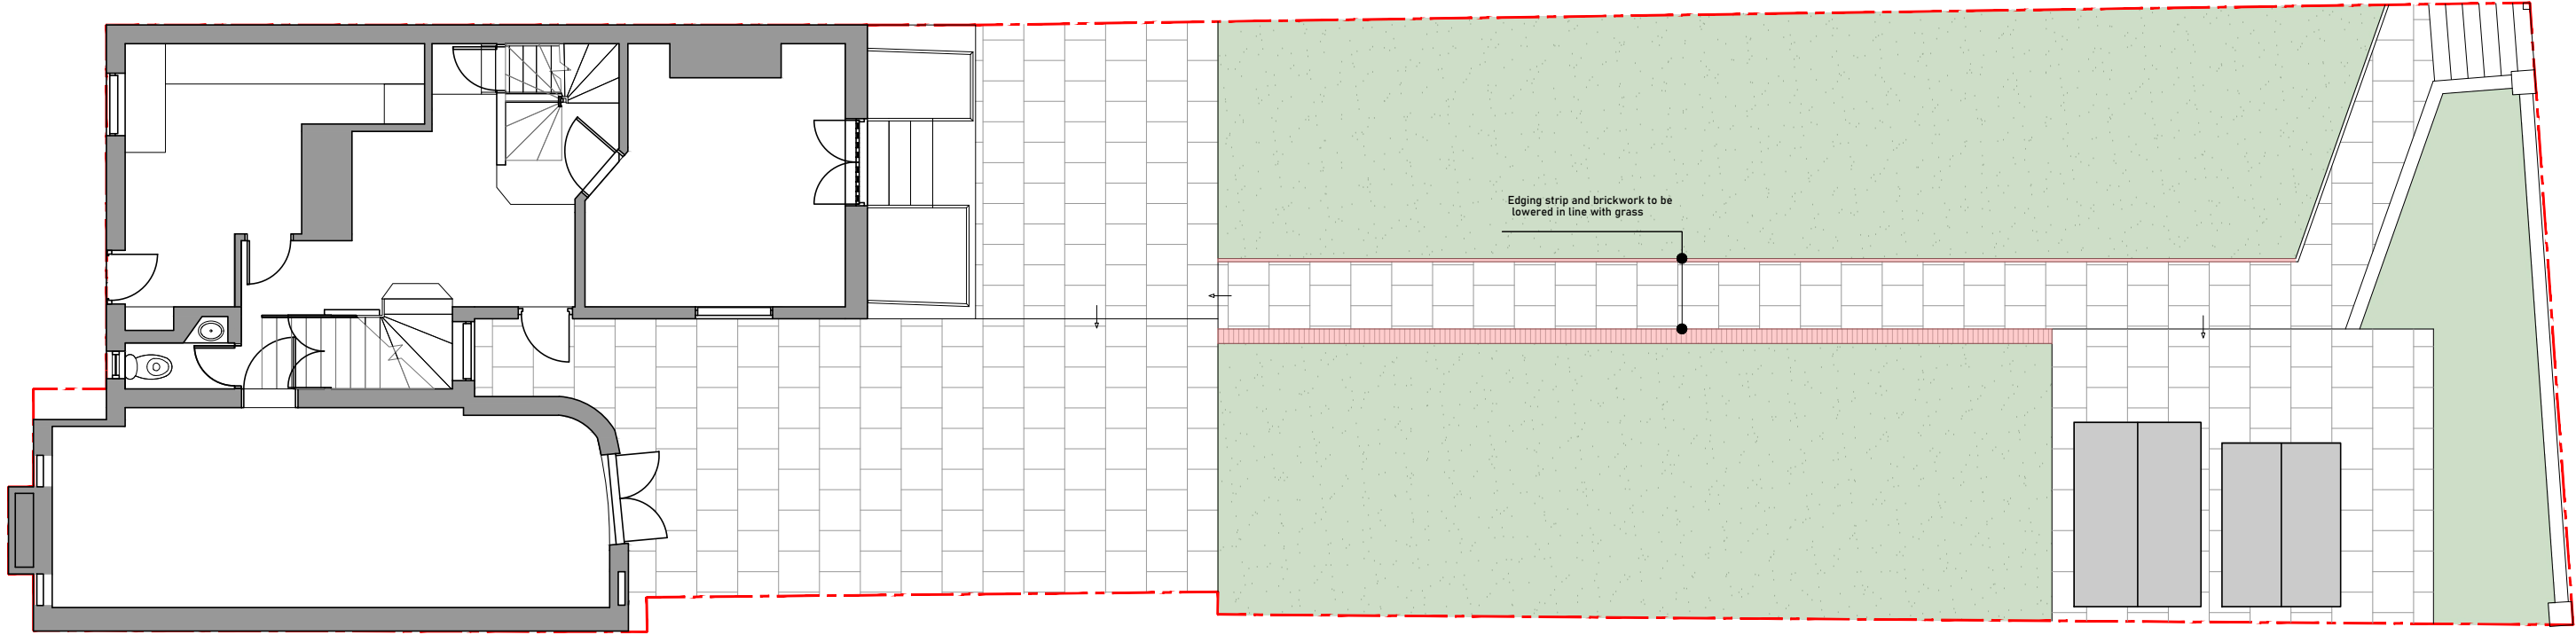

Proposed Block Plan
Scale 1:100 @ A3



Issued For

PLANNING

General Notes:

THIS DRAWING HAS BEEN PREPARED BY MICHAEL EALES ARCHITECTS AND THE DATA CONTAINED HEREIN MAY BE USED OR REPRODUCED ONLY WITH MICHAEL EALES ARCHITECTS' APPROVAL.

Rev.	Description	Date	Signed	Checked

--

--

A3 Scale 1:100@A3	Date 30.05.24	Drawn by AL	Checked by ME
Drawing Title Existing and Proposed Block Plan			
Project 52a North Hill Highgate			

ME

ARCHITECTS

113 Fore Street, Hertford
Hertfordshire, SG14 1AS

T - 07764 496 345
E - info@me-architects.co.uk

Project no.
23/240

Drawing no.
301

Revision
04