


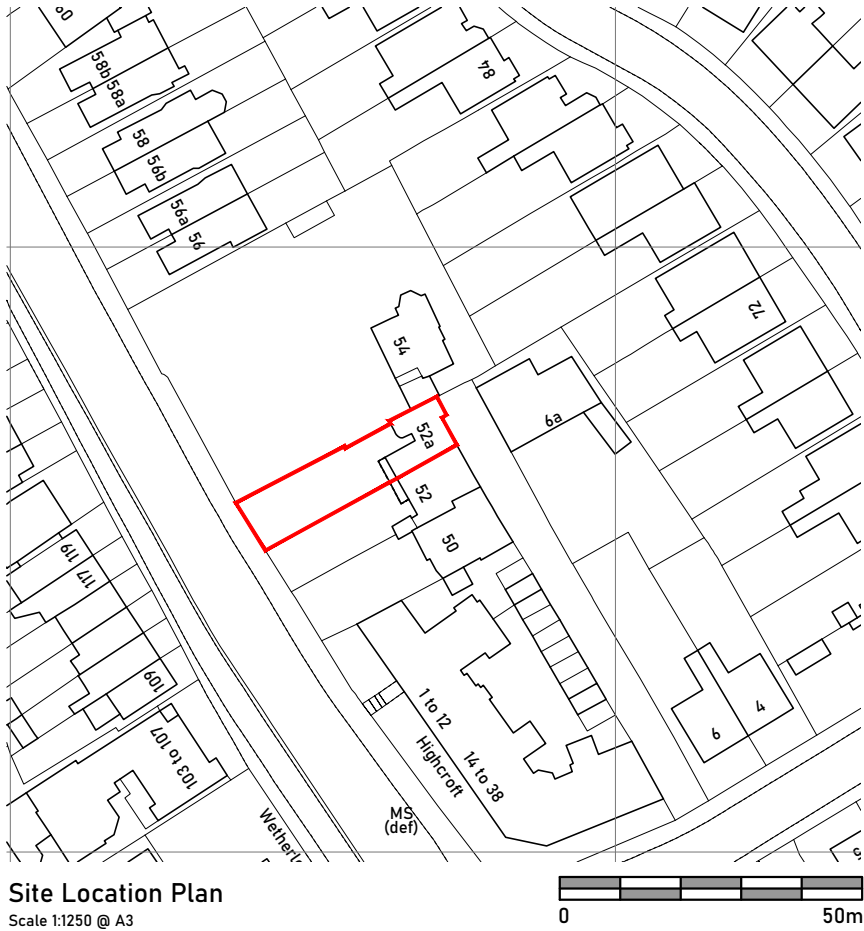



Issued For

PLANNING

General Notes:

THIS DRAWING HAS BEEN PREPARED BY MICHAEL EALES ARCHITECTS AND THE DATA CONTAINED HEREIN MAY BE USED OR REPRODUCED ONLY WITH MICHAEL EALES ARCHITECTS' APPROVAL.

Rev.	Description	Date	Signed	Checked

  

A3 Scale 1:100@A3	Date 14.09.23	Drawn by AL	Checked by ME
Drawing Title Site Location Plan			
Project 52a North Hill Highgate			

ME


ARCHITECTS

113 Fore Street, Hertford
Hertfordshire, SG14 1AS
T - 07764 496 345
E - info@me-architects.co.uk


Project no.
23/240

Drawing no.
001

Revision
00

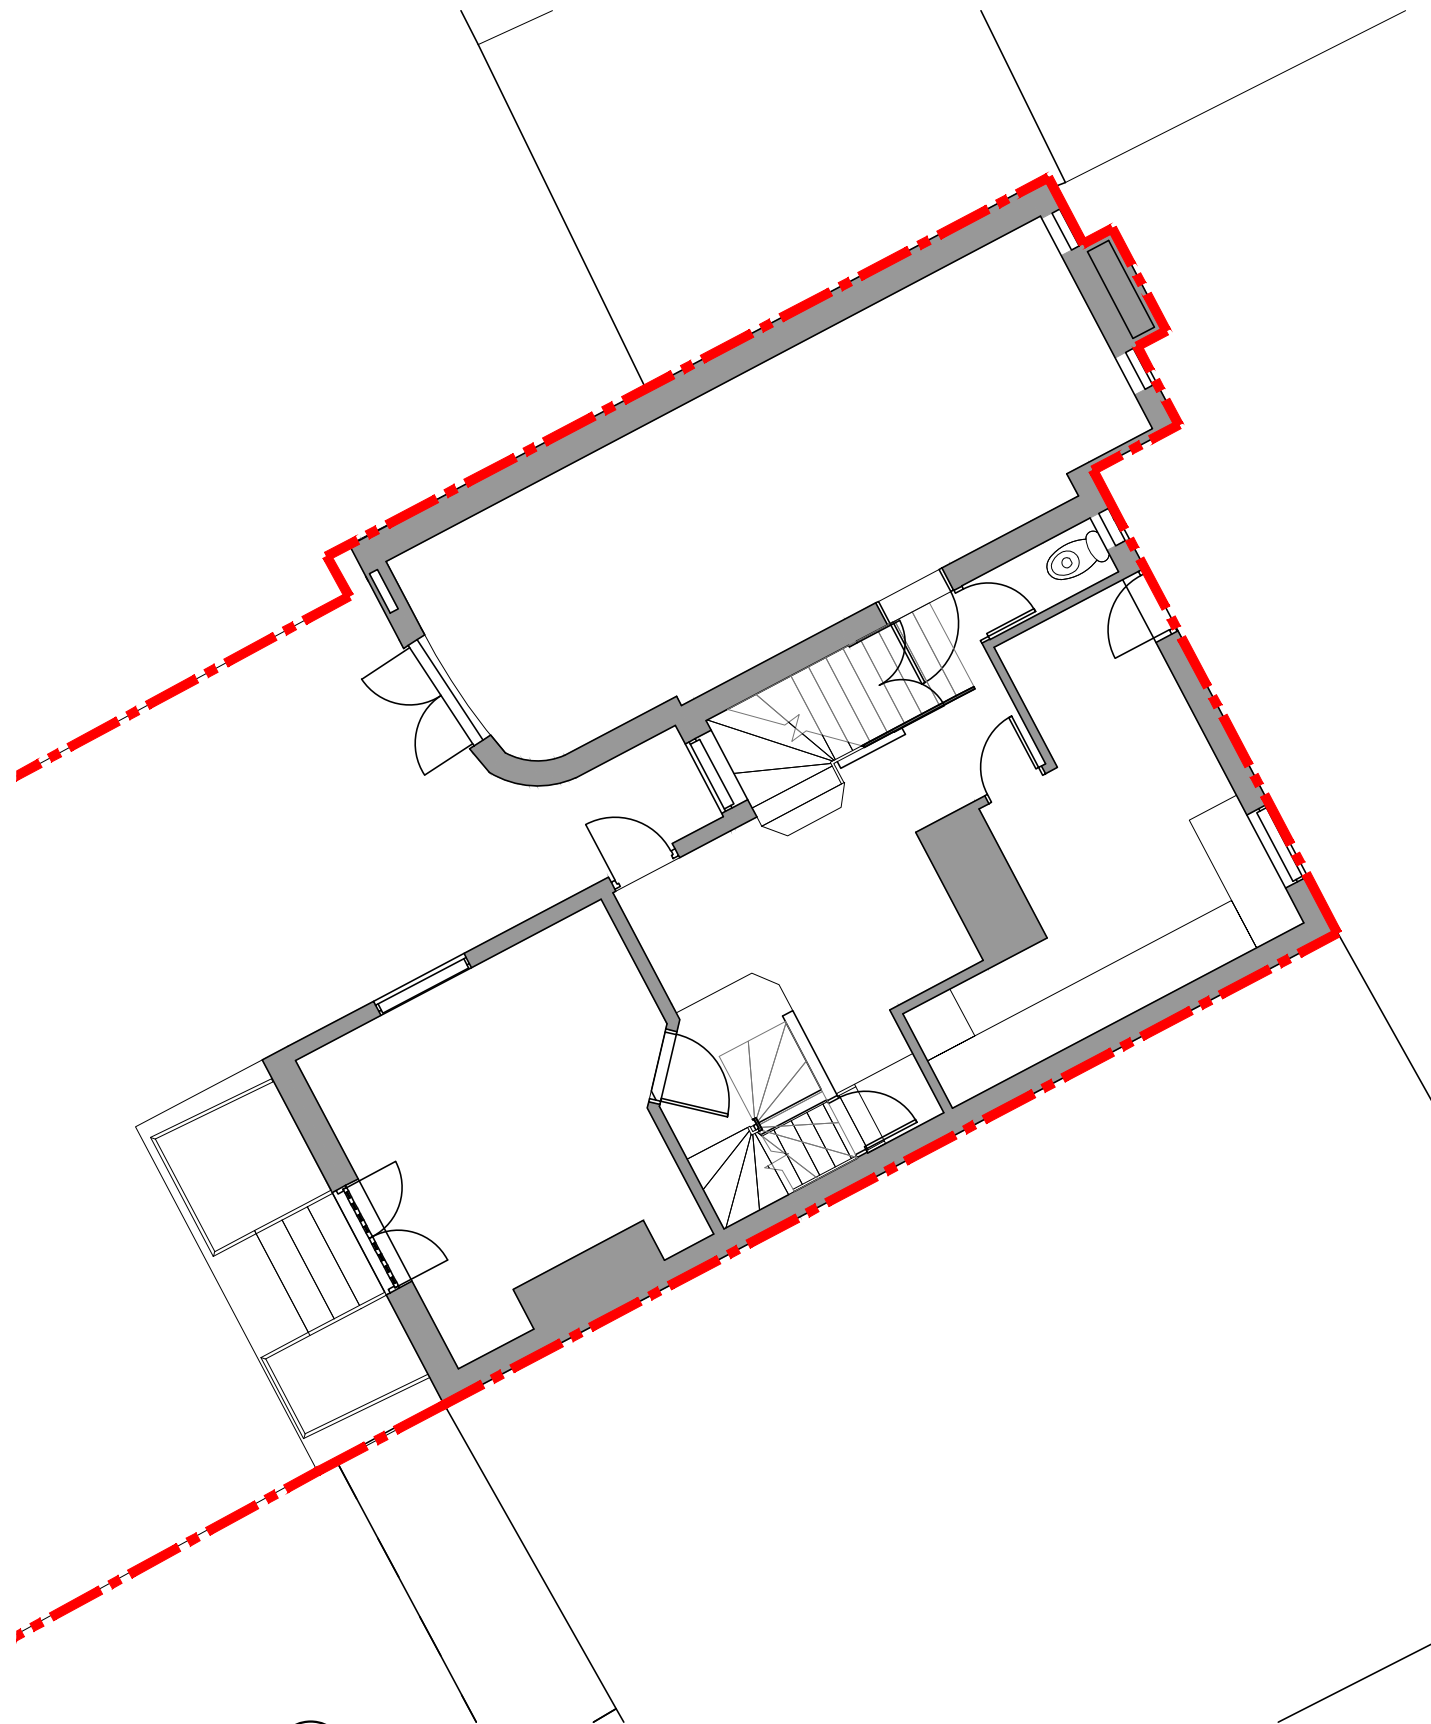

Existing Block Plan
Scale 1:200 @ A3

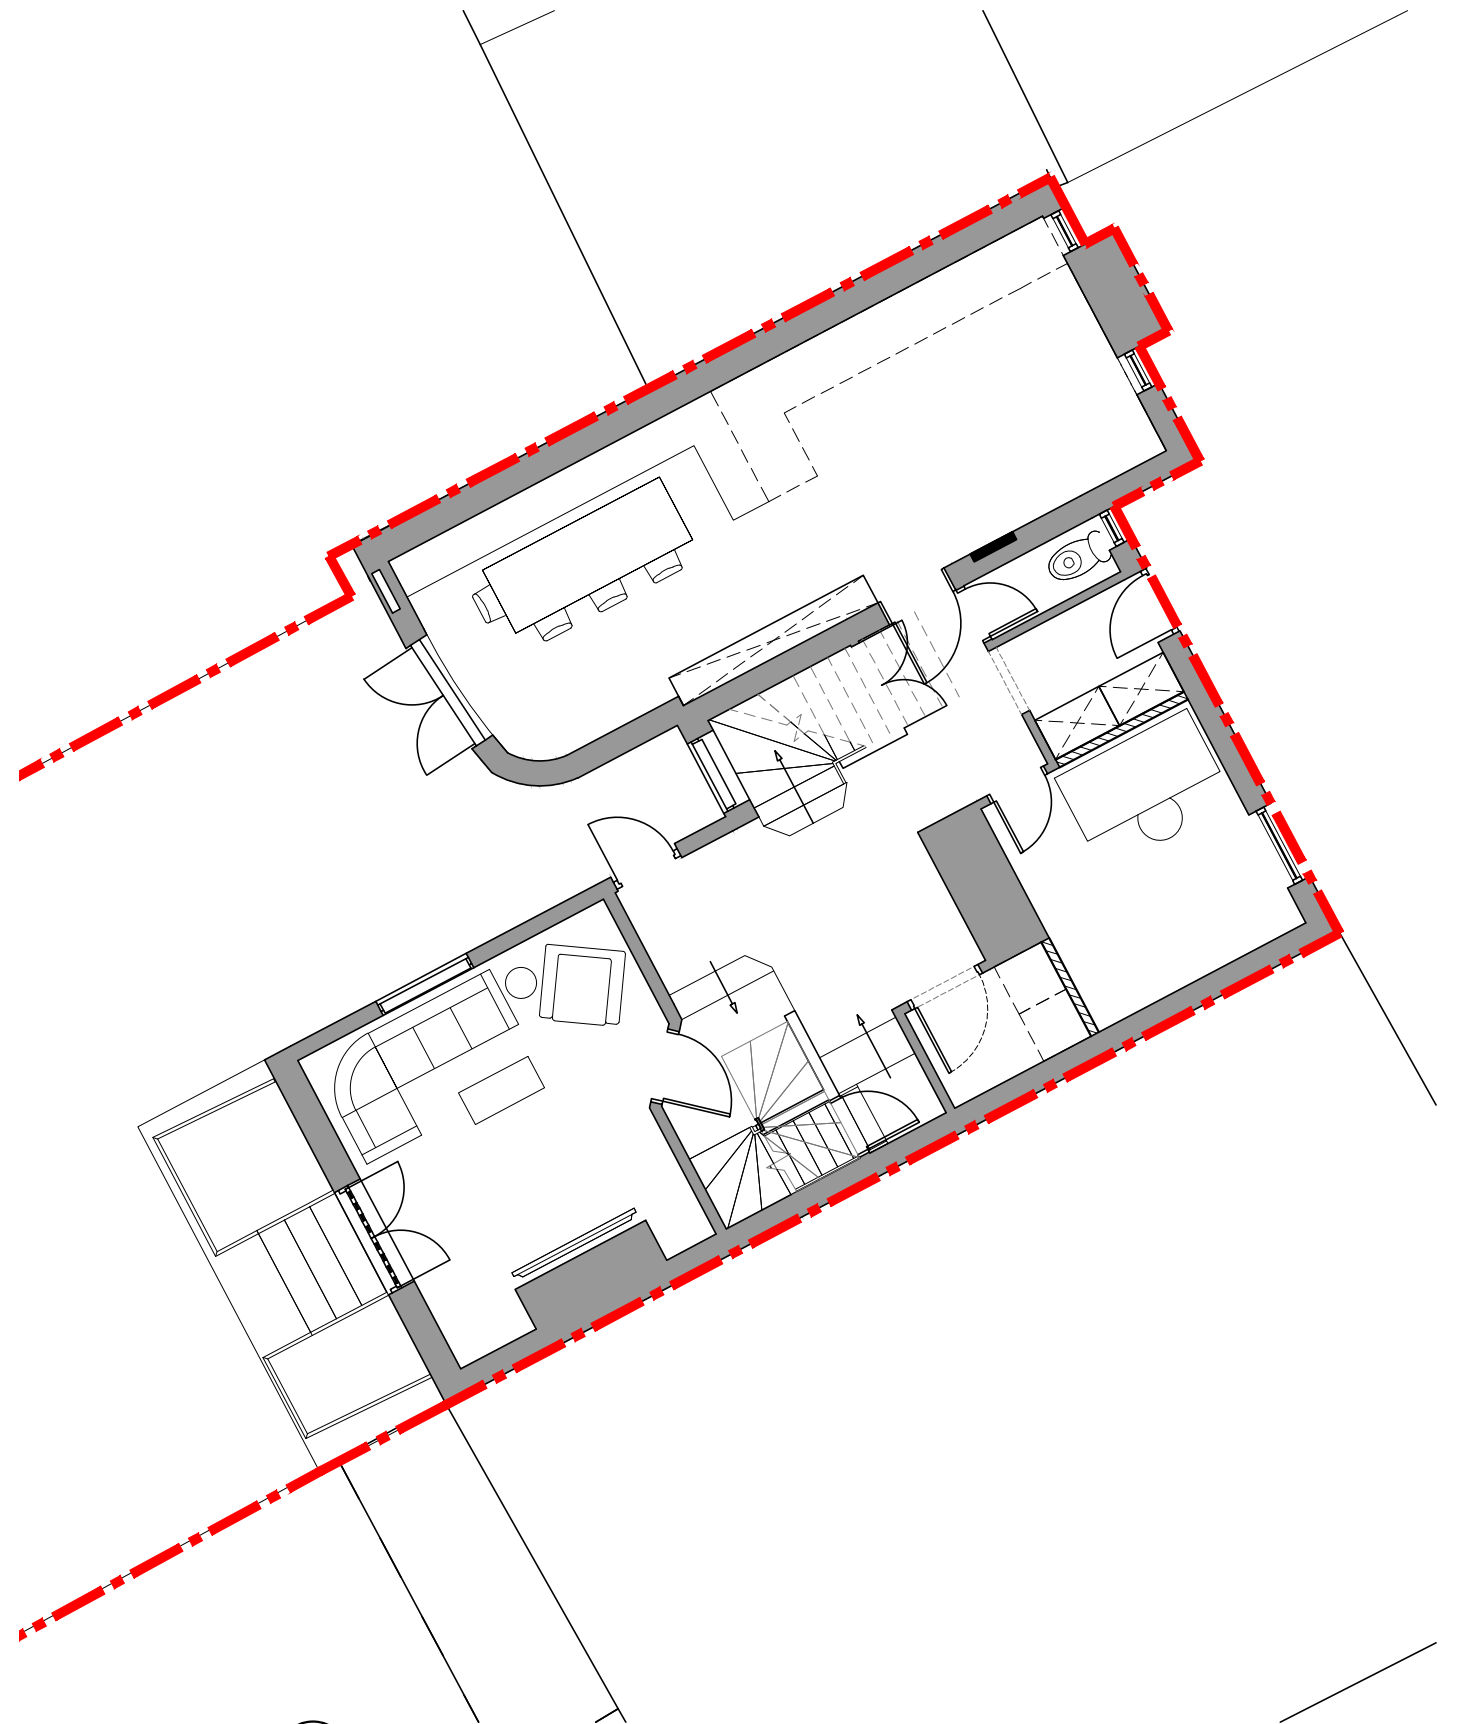

Proposed Block Plan
Scale 1:200 @ A3

Issued For
PLANNING

General Notes:
THIS DRAWING HAS BEEN PREPARED BY MICHAEL EALES ARCHITECTS AND THE DATA CONTAINED HEREIN MAY BE USED OR REPRODUCED ONLY WITH MICHAEL EALES ARCHITECTS' APPROVAL.

Rev.	Description	Date	Signed	Checked




A3 Scale 1:200@A3	Date 15.05.24	Drawn by AL	Checked by ME
Drawing Title Existing and Proposed Block Plan			
Project 52a North Hill Highgate			


ME
ARCHITECTS

113 Fore Street, Hertford
Hertfordshire, SG14 1AS
T - 07764 496 345
E - info@me-architects.co.uk


Project no. 23/240	Drawing no. 002	Revision 01
-----------------------	--------------------	----------------

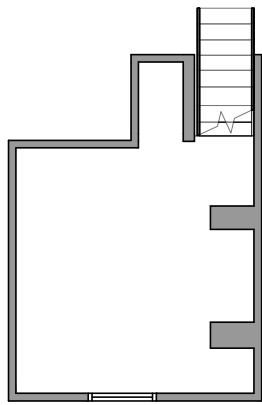


Existing Basement Floor Plan
Scale 1:100 @ A3

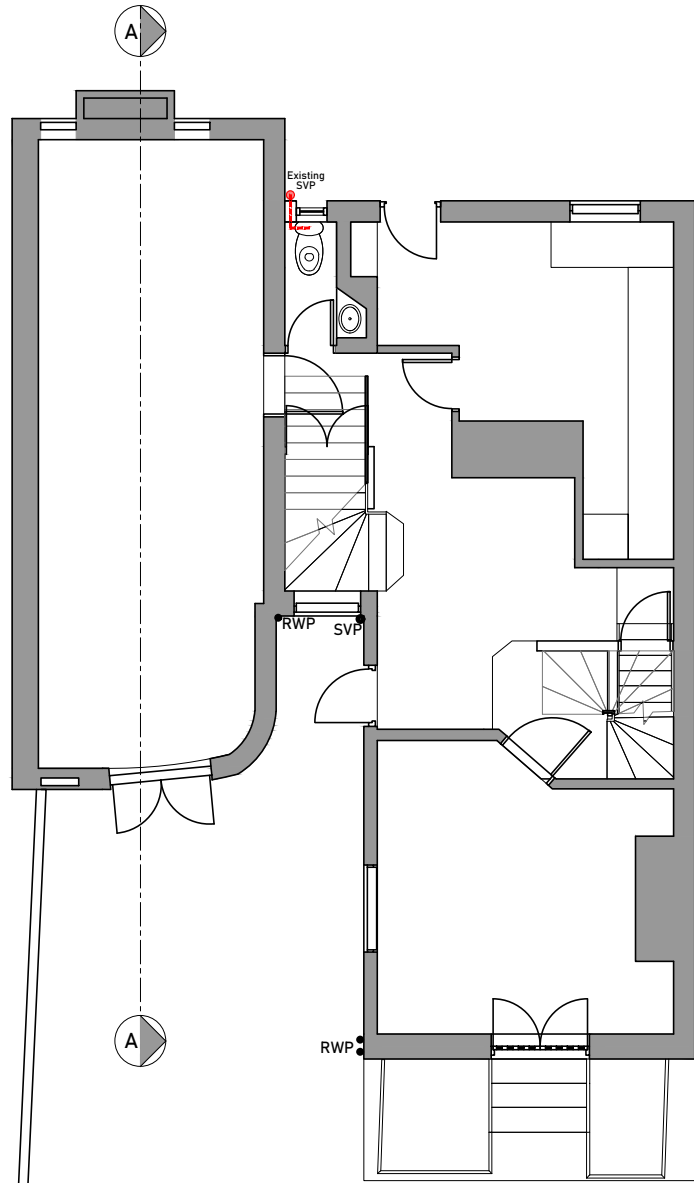

Existing Ground Floor Plan
Scale 1:100 @ A3

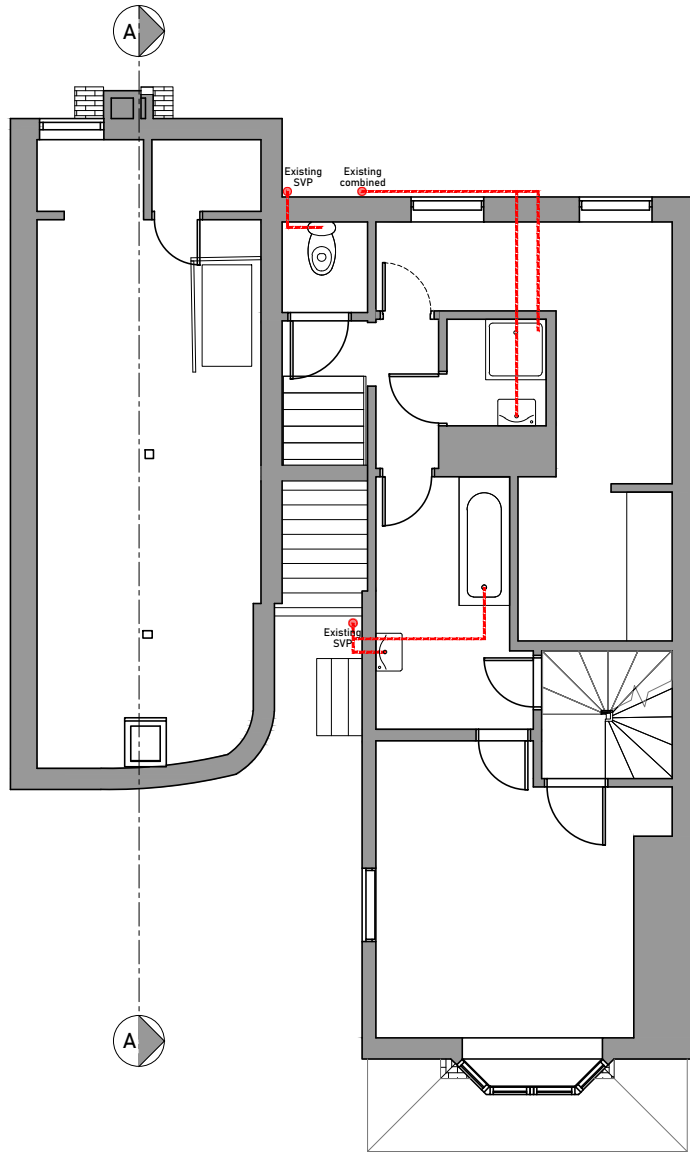

Existing First Floor Plan
Scale 1:100 @ A3

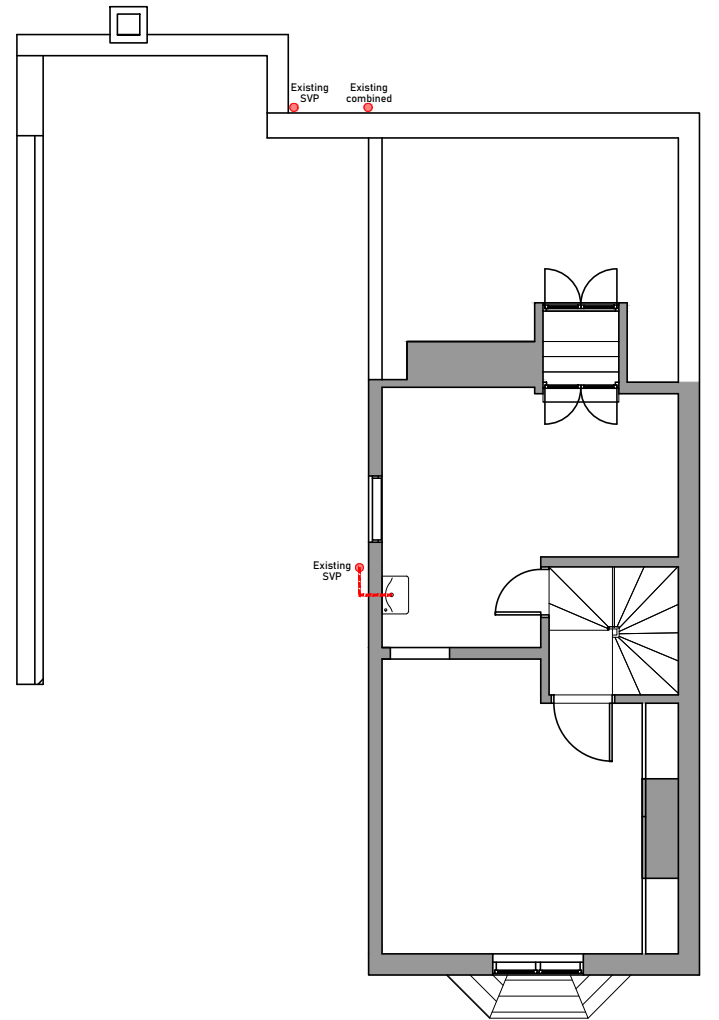

Existing Second Floor Plan
Scale 1:100 @ A3



Issued For	PLANNING
General Notes:	THIS DRAWING HAS BEEN PREPARED BY MICHAEL EALES ARCHITECTS AND THE DATA CONTAINED HEREIN MAY BE USED OR REPRODUCED ONLY WITH MICHAEL EALES ARCHITECTS' APPROVAL.

Rev.	Description	Date	Signed	Checked

--

--

A3 Scale 1:100@A3	Date 19.04.24	Drawn by AL	Checked by ME
Drawing Title Existing Plans			
Project 52a North Hill Highgate			

ME ARCHITECTS 113 Fore Street, Hertford Hertfordshire, SG14 1AS T - 07764 496 345 E - info@me-architects.co.uk		
Project no. 23/240	Drawing no. 101	Revision 02



Modern Fireplace to be removed
external chimney stack to be retained




Modern block work




Modern Studwork partitions



Doorway created by removing modern
stud - no historic timbers to be removed.
Further details in the Heritage Note.

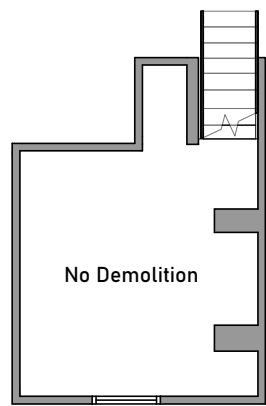


Demolition Basement Floor Plan
Scale 1:100 @ A3

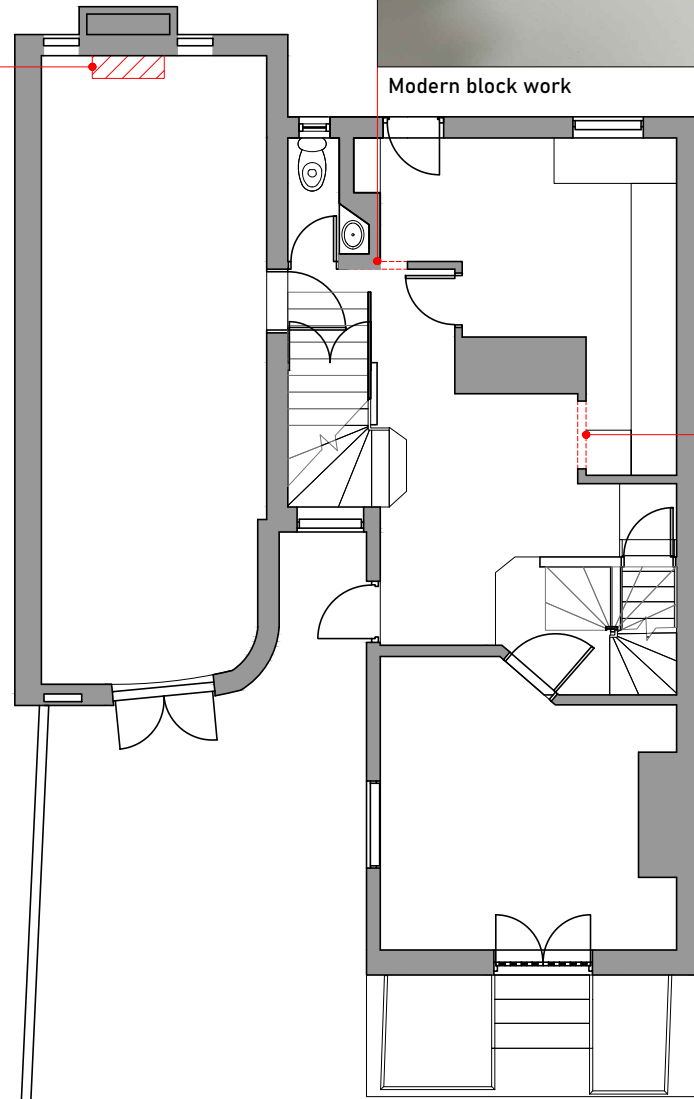

Demolition Ground Floor Plan
Scale 1:100 @ A3




Modern block work

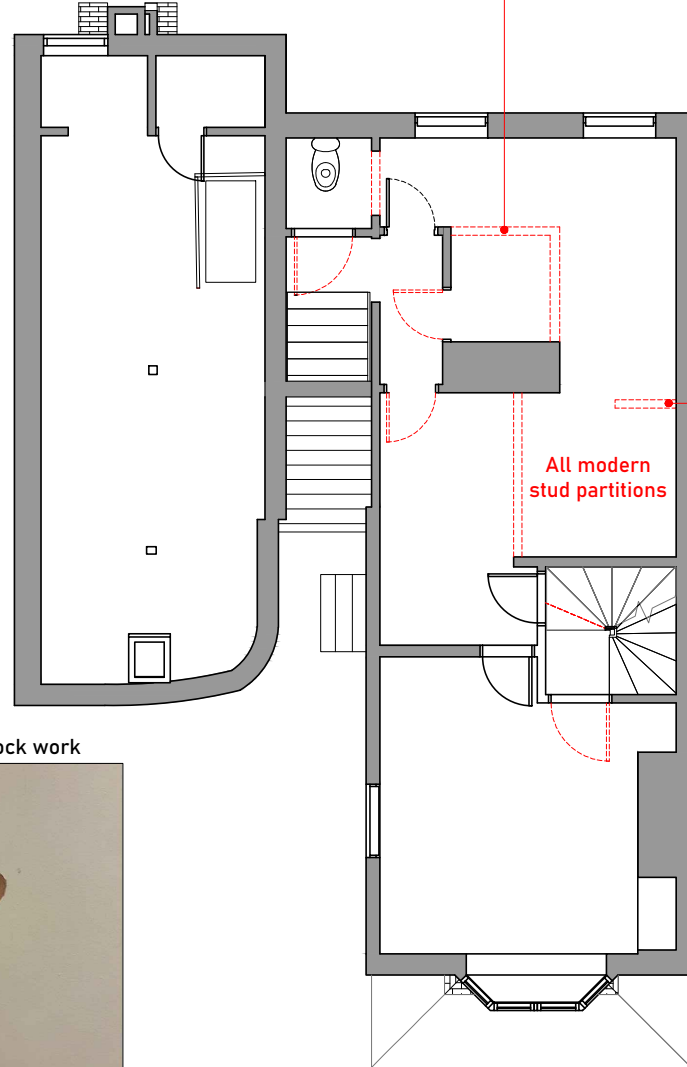

Demolition First Floor Plan
Scale 1:100 @ A3



Non original
dwarf wall

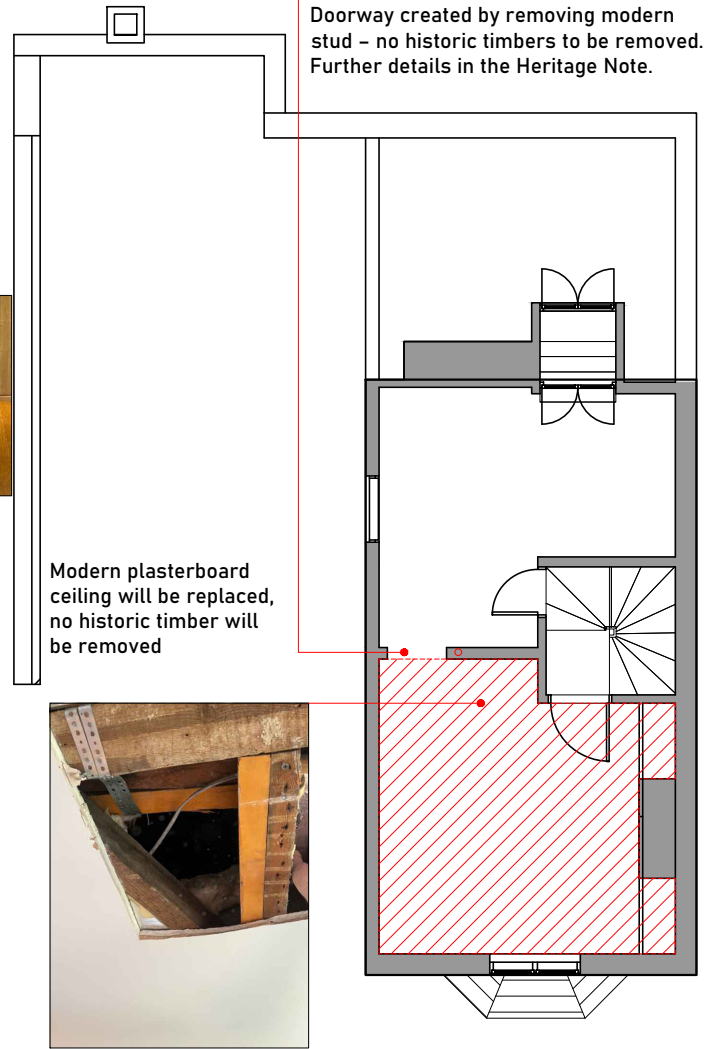


Demolition Second Floor Plan
Scale 1:100 @ A3



Modern plasterboard
ceiling will be replaced,
no historic timber will
be removed




Issued For PLANNING		Rev. Description Date Signed Checked					The drawing to be read in conjunction with the heritage report addendum				A3 Scale 1:100@A3		Date 30.05.24	Drawn by AL	Checked by ME	ME ARCHITECTS 113 Fore Street, Hertford Hertfordshire, SG14 1AS T - 07764 496 345 E - info@me-architects.co.uk	
General Notes: THIS DRAWING HAS BEEN PREPARED BY MICHAEL EALES ARCHITECTS AND THE DATA CONTAINED HEREIN MAY BE USED OR REPRODUCED ONLY WITH MICHAEL EALES ARCHITECTS' APPROVAL.											Drawing Title Demolition Plans						
											Project 52a North Hill Highgate						
											Project no. 23/240		Drawing no. 110		Revision 04		

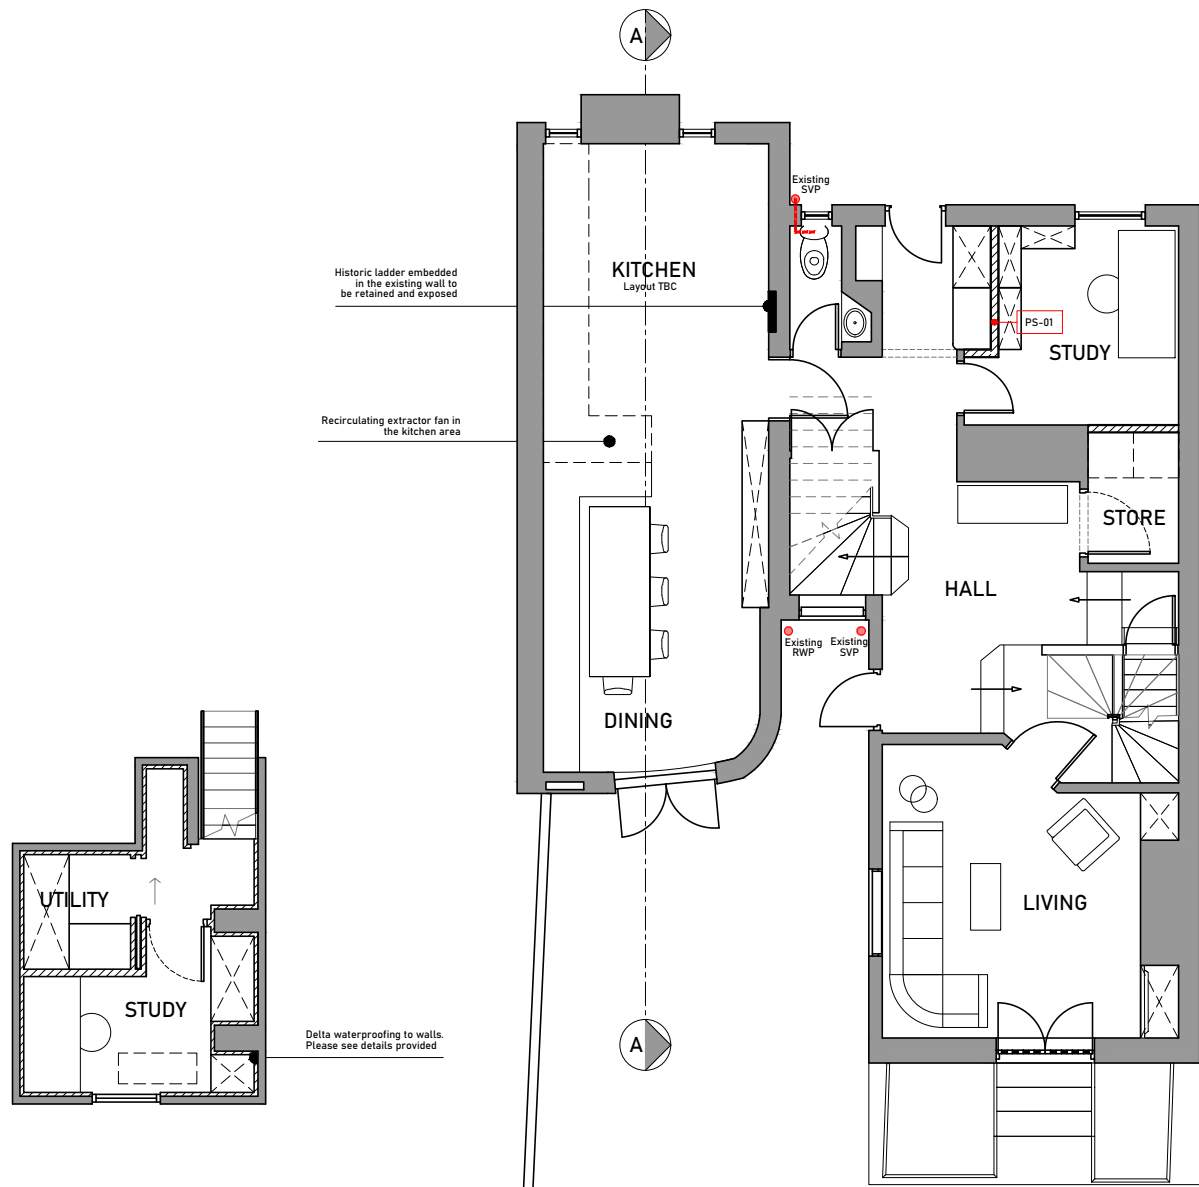


Proposed Basement Floor Plan
Scale 1:100 @ A3

Proposed Ground Floor Plan
Scale 1:100 @ A3

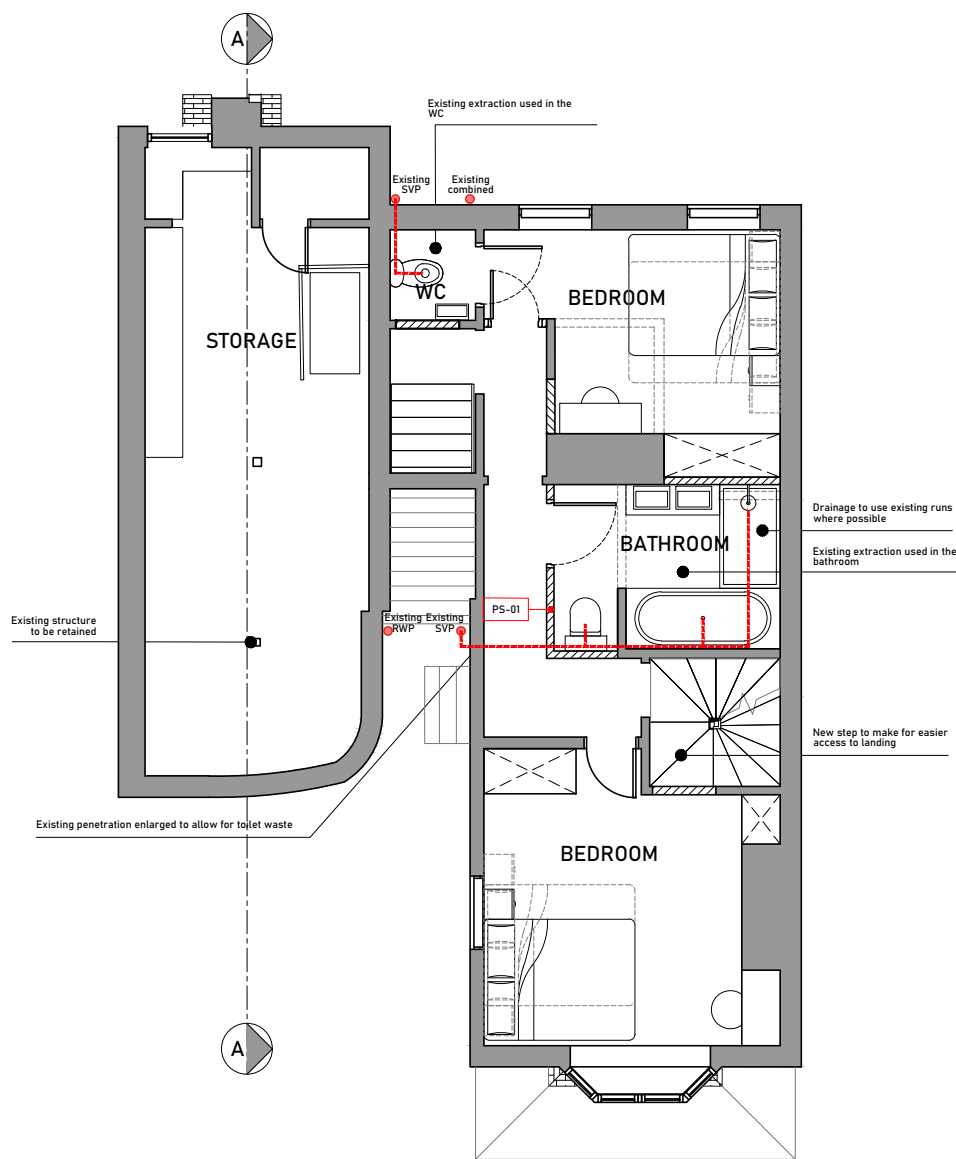

Proposed First Floor Plan
Scale 1:100 @ A3

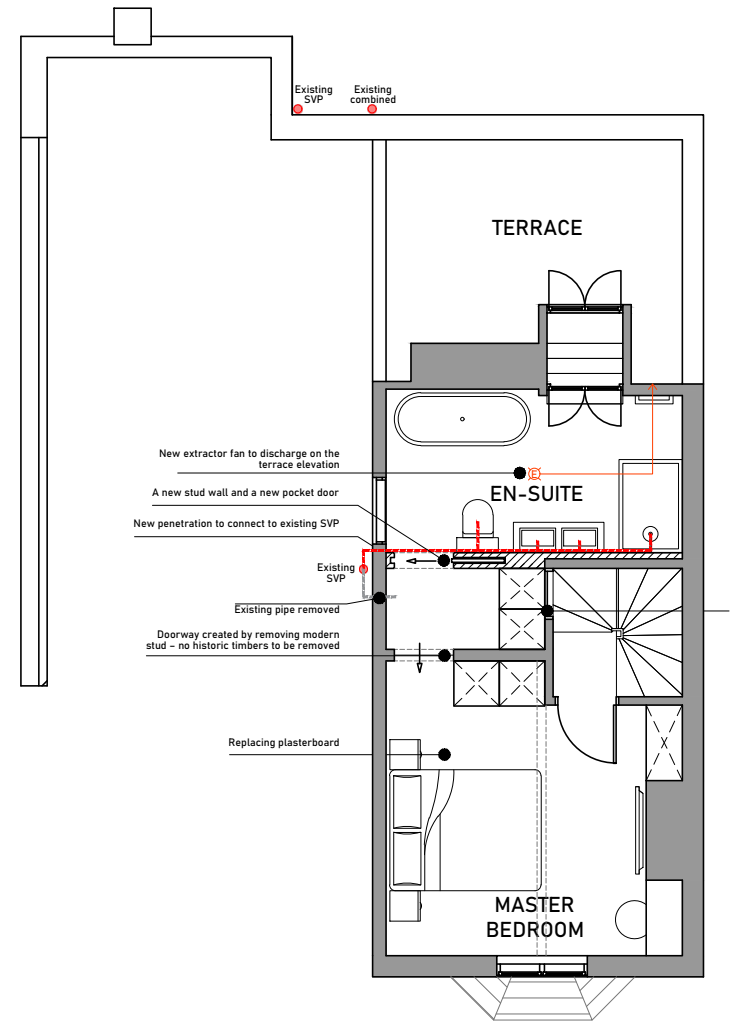

Proposed Second Floor Plan
Scale 1:100 @ A3



Issued For PLANNING		Rev.	Description	Date	Signed	Checked			A3 Scale 1:100@A3	Date 15.05.24	Drawn by AL	Checked by ME	ME ARCHITECTS 113 Fore Street, Hertford Hertfordshire, SG14 1AS T - 07764 496 345 E - info@me-architects.co.uk		
General Notes: THIS DRAWING HAS BEEN PREPARED BY MICHAEL EALES ARCHITECTS AND THE DATA CONTAINED HEREIN MAY BE USED OR REPRODUCED ONLY WITH MICHAEL EALES ARCHITECTS' APPROVAL.									Drawing Title Proposed Plans						
									Project 52a North Hill Highgate			Project no. 23/240		Drawing no. 201	Revision 05



Issued For

PLANNING

General Notes:

THIS DRAWING HAS BEEN PREPARED BY MICHAEL EALES ARCHITECTS AND THE DATA CONTAINED HEREIN MAY BE USED OR REPRODUCED ONLY WITH MICHAEL EALES ARCHITECTS' APPROVAL.

Rev.	Description	Date	Signed	Checked

--

--

A3 Scale 1:100@A3	Date 15.05.24	Drawn by AA	Checked by ME
Drawing Title Proposed Small Power Plans			
Project 52a North Hill Highgate			

ME

ARCHITECTS

113 Fore Street, Hertford
Hertfordshire, SG14 1AS

T - 07764 496 345
E - info@me-architects.co.uk

Project no.
23/240



Drawing no.
230

Revision
04

-  Lighting control plate / screen
-  Light switch
-  Pull cord light switch
-  2-way light switch
-  Master dimmer switch
-  Recessed downlight
-  Emergency Light
-  Directional recessed downlight
-  Pendant lights / chandelier
-  Wall light
-  Strip/task lights
-  Ingress-protection rated fitting
-  External rated fitting
-  PIR detector
-  Extractor Fan
-  Ceiling speaker (refer to spec)
-  Feature Lighting (Fitting Type 2)


-  **Smoke Detector**
-  **Carbon Monoxide Detector**
-  **Heat Detector**
- FD30sc** Denotes 30minute Self-closing, Fire Rated Door
- FD30** Denotes 30minute Fire Rated Door

-  Existing to remain
-  Existing to be removed
-  Proposed

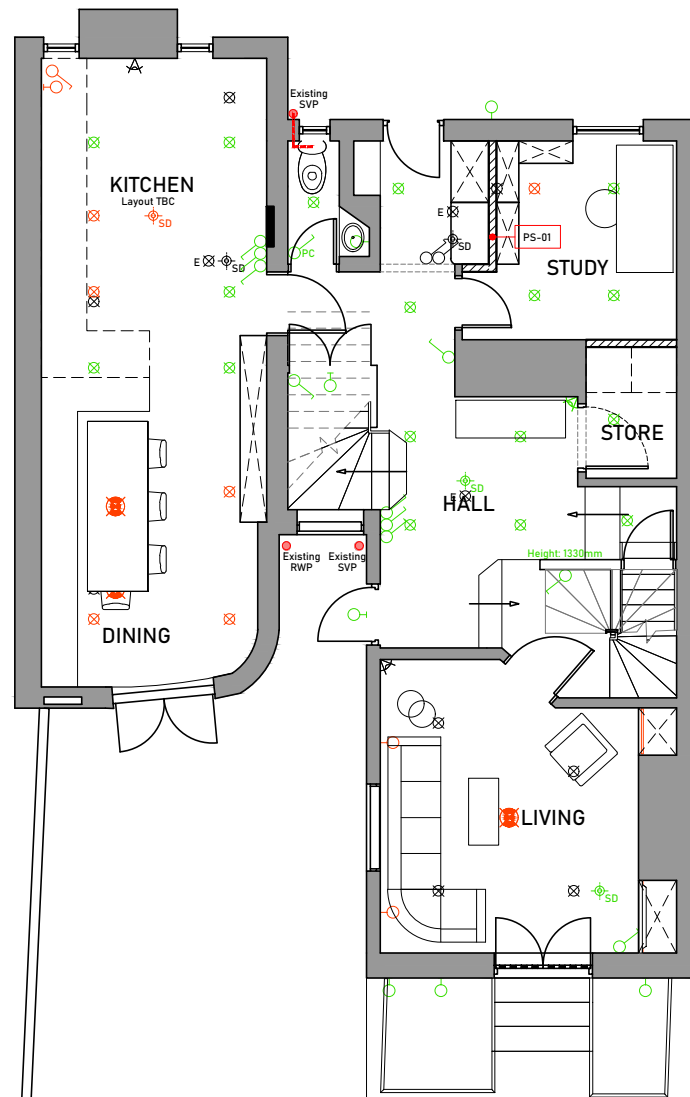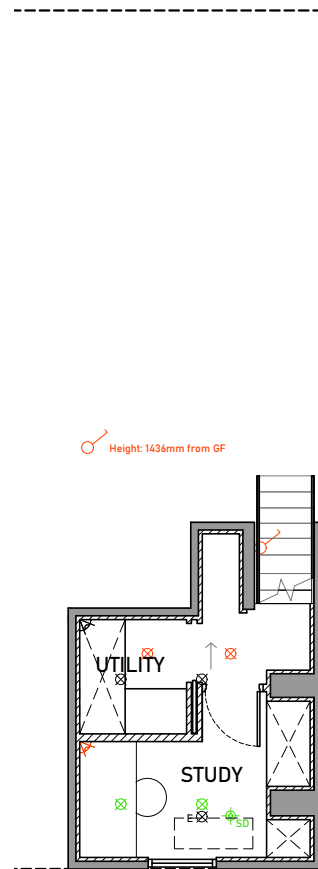


Proposed Ground Floor Plan

Scale 1:100 @ A3

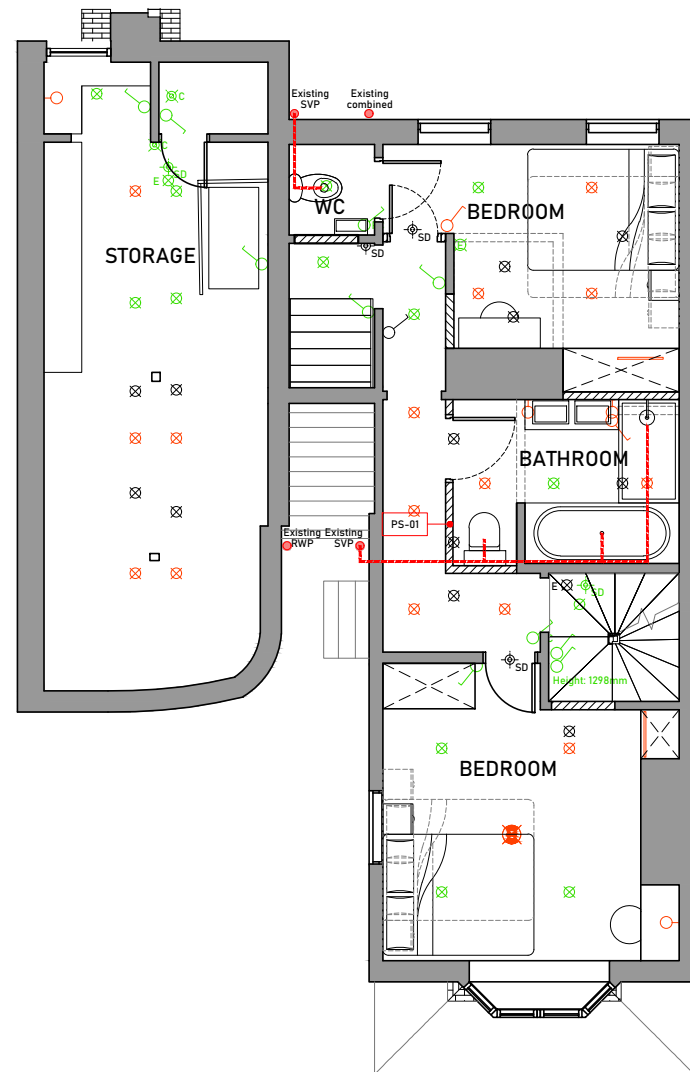

Proposed First Floor Plan

Scale 1:100 @ A3

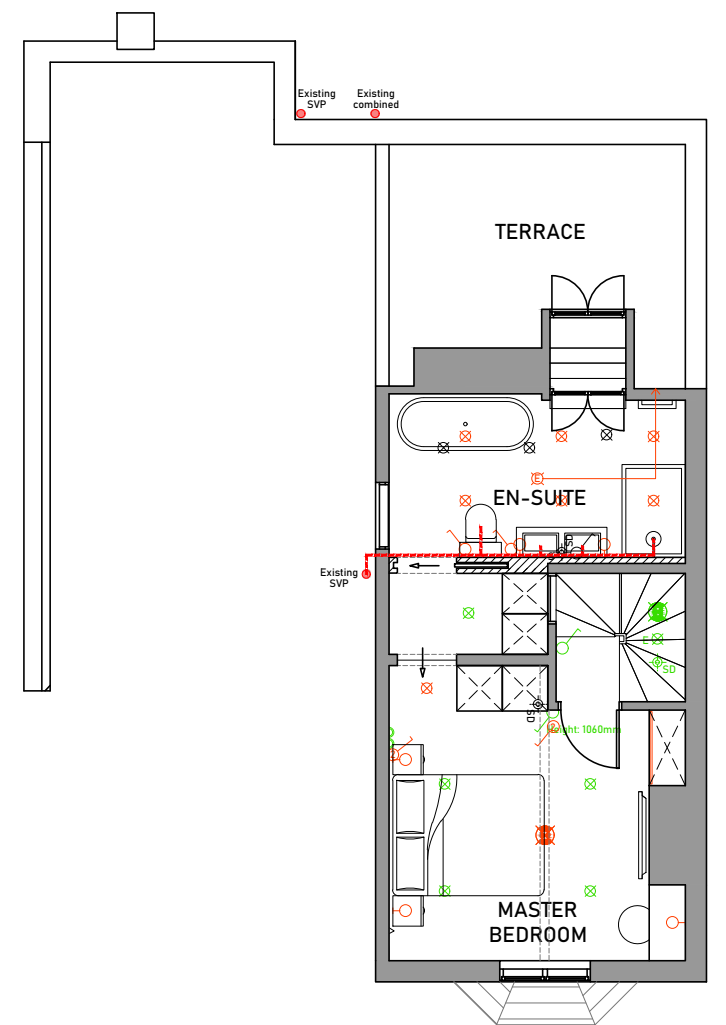

Proposed Second Floor Plan

Scale 1:100 @ A3



Issued For PLANNING		Rev.	Description	Date	Signed	Checked					A3 Scale 1:100@A3		Date 15.05.24	Drawn by AA	Checked by ME	ME ARCHITECTS 113 Fore Street, Hertford Hertfordshire, SG14 1AS T - 07764 496 345 E - info@me-architects.co.uk		
General Notes: THIS DRAWING HAS BEEN PREPARED BY MICHAEL EALES ARCHITECTS AND THE DATA CONTAINED HEREIN MAY BE USED OR REPRODUCED ONLY WITH MICHAEL EALES ARCHITECTS' APPROVAL.											Drawing Title Proposed Lighting Plans							
											Project 52a North Hill Highgate		Project no. 23/240		Drawing no. 231		Revision 04	