



THIS DRAWING IS ISSUED FOR THE SOLE AND EXCLUSIVE USE OF THE NAMED RECIPIENT. DISTRIBUTION TO ANY THIRD PARTY IS ON THE STRICT UNDERSTANDING THAT NO LIABILITY IS ACCEPTED BY DESIGN STUDIO ARCHITECTS LTD FOR ANY DISCREPANCIES, ERRORS OR OMISSIONS THAT MAY BE PRESENT AND NO GUARANTEE IS OFFERED AS TO THE ACCURACY OF THE INFORMATION SHOWN. THIS DRAWING IS FOR REFERENCE ONLY. PLEASE REPORT ANY DISCREPANCIES TO THE DESIGNER BEFORE ANY WORKS COMMENCE. ALL DIMENSIONS TO BE CHECKED ON SITE BEFORE ANY WORKS COMMENCE. DESIGN STUDIO ARCHITECTS LTD. COPYRIGHT RESERVED.

Rev.	Description.	Drwn.	Chk.	Date.
P01	FIRST ISSUE.	PF	UM	26/04/24
P02	BIKE STORAGE LOCATION	PF	UM	03/06/24

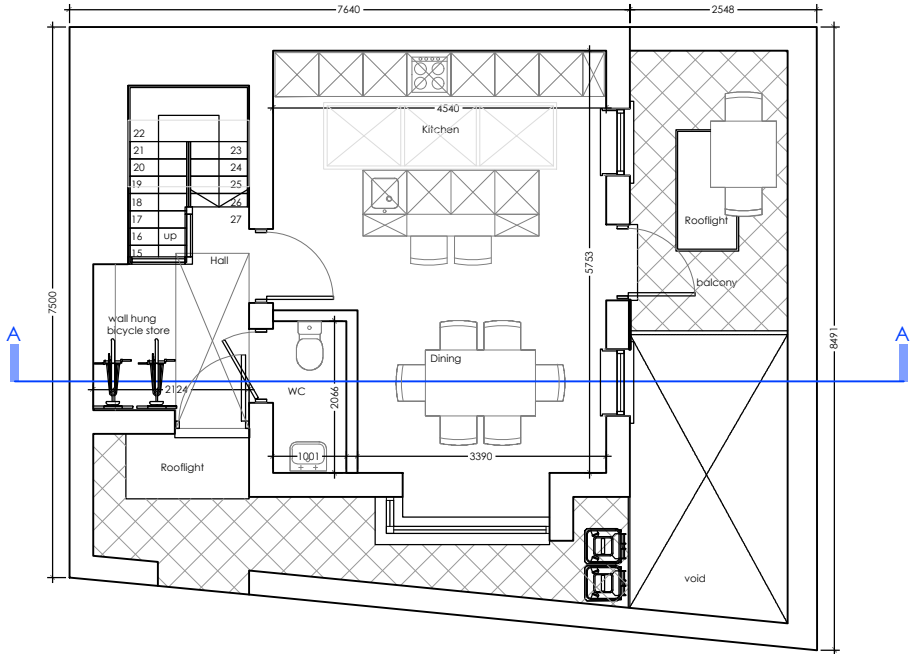

PROPOSED GROUND FLOOR PLAN SHOWING BIKE STORAGE LOCATION
Scale 1:100

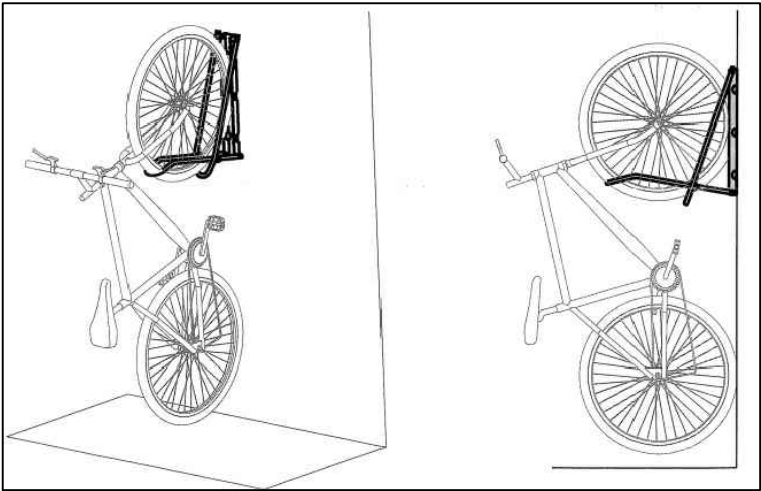


2No Foldable wall-mounted bicycle rack LEONARDO Galvanised
Art. no.: 20245 Foldable Space saving Wall mounted Foldable and
space-saving bicycle stand that fixes to the wall.



Product specifications:
Height: 640 mm
Width: 128 mm
Depth: 565 mm
Diameter: 16 mm
Depth collapsed: 70 mm Width, internal: 65 mm
Material: Zinc coated Number of bicycle spaces: 1
Weight: 2 kg Assembly: Assembled

Product information:
This foldable bike holder LEONARDO is an innovative and smart solution for cycle storage. The bike rack is made of Ø 16mm galvanised steel tubes and is both designed and manufactured by AJ Products. Because the bicycle rack is foldable, it is saves space and is particularly well suited to tight spaces. The robust design the bicycle holder fits both small and big bikes. It can be mounted high or low on the wall, allowing you to store bikes vertically or horizontally depending on what fits the space best. It will accept tyre widths of up to 65 mm. The practical bike holder also facilitates floor cleaning as it is fixed to the wall and requires no floor fixings. C/c dimensions between the mounting holes are 425 mm.

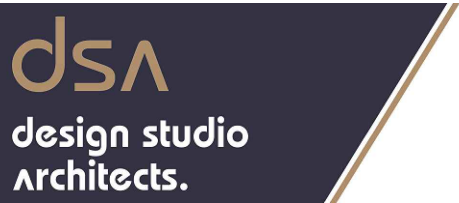

Regent House, 7 Upper King Street
Leicester, LE1 6XB

t:0116 251 0606 | w:ds-a.co.uk | e:info@ds-a.co.uk

Project Details:

24020 - 2C Landrock Road, London, N8 9HP
GF London Properties Limited

Drawing Name:

DOC BIKE STORAGE

Drawing Stage: PLANNING

Drawn: PF Check: UM Date: 18/03/2024 Scale: 1/100 @ A3

Drawing Number:

24020 DSA ZZ GF DR A 002 P2

PROJECT CODE ORIGIN ZONE LEVEL TYPE ROLE NUMBER REVISION

