



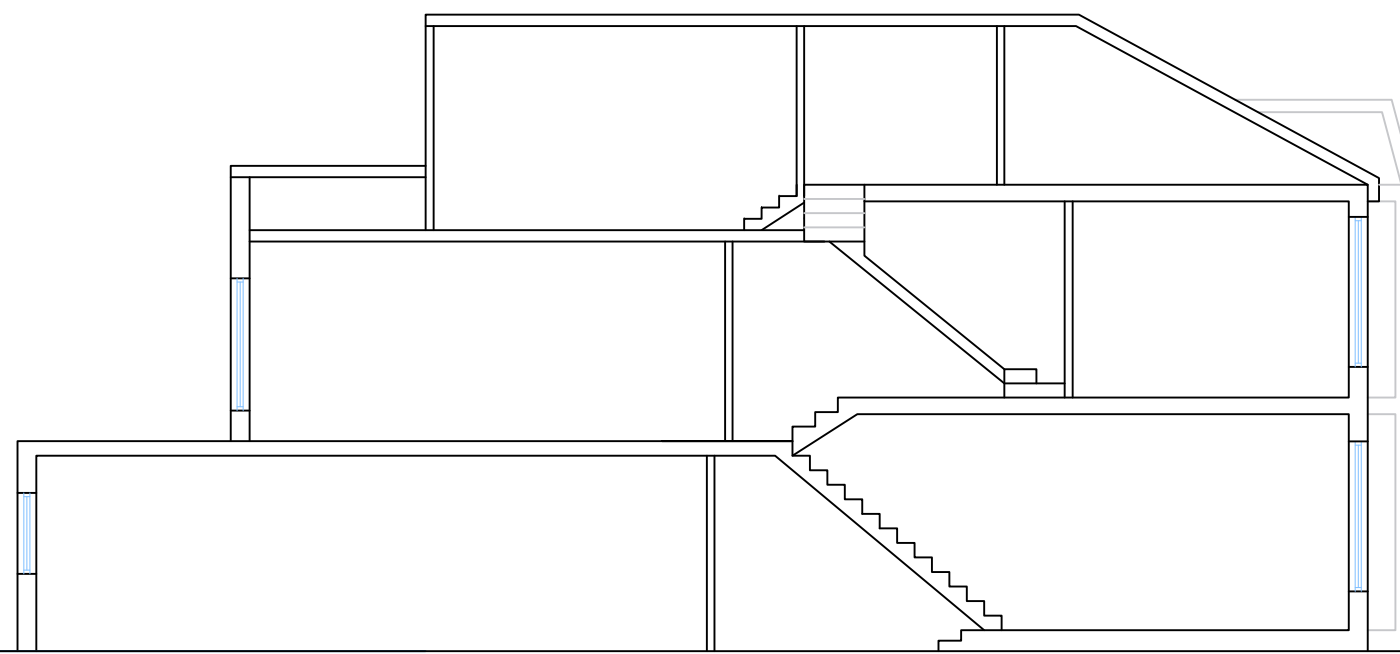

FRONT ELEVATION 1:100

REAR ELEVATION 1:100


SECTION 1:100

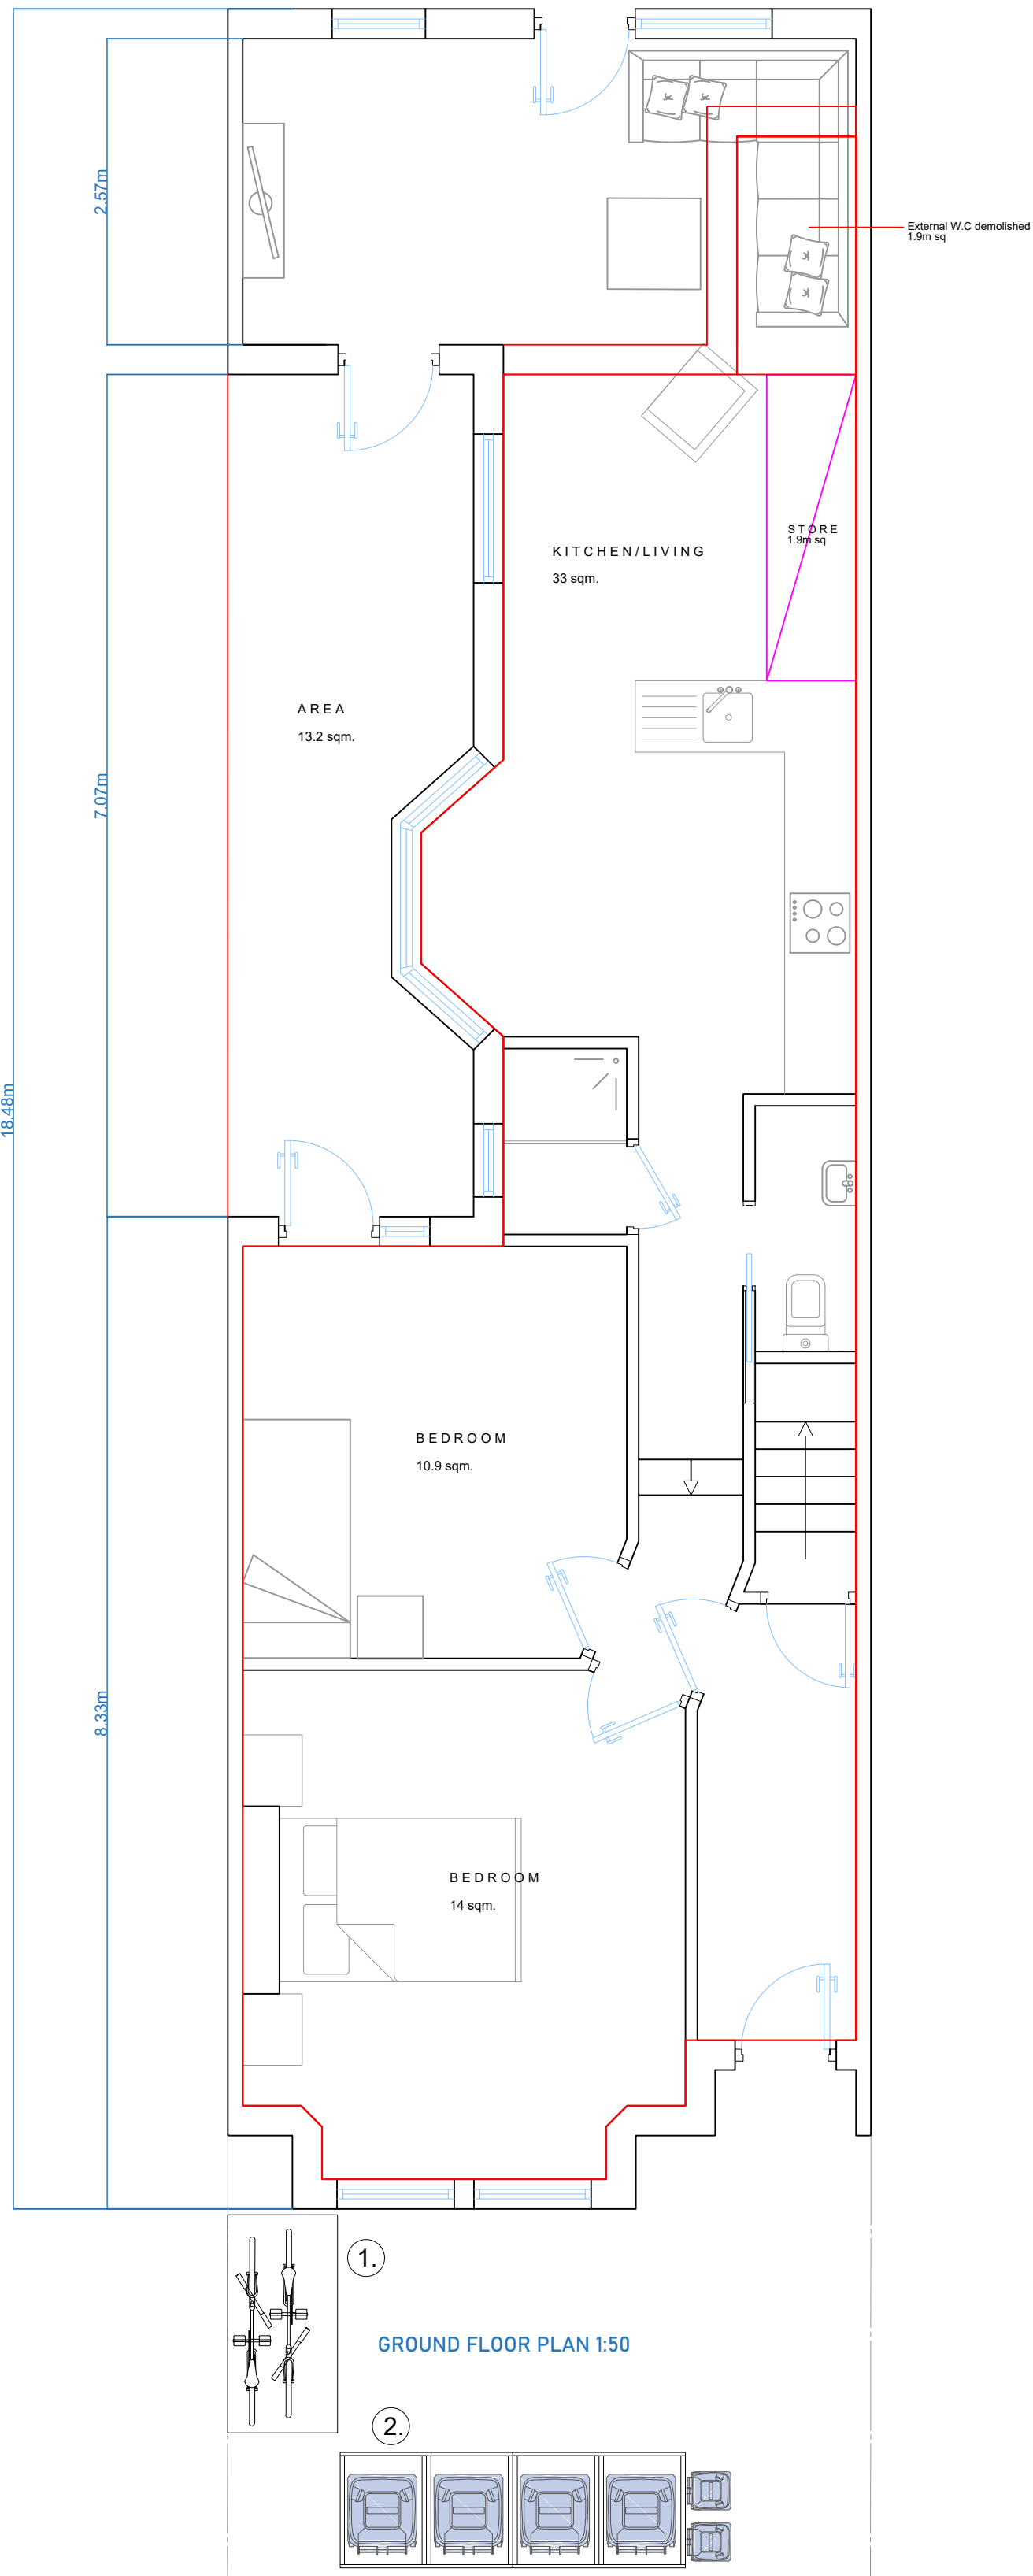


1.

GROUND FLOOR PLAN 1:50


2.

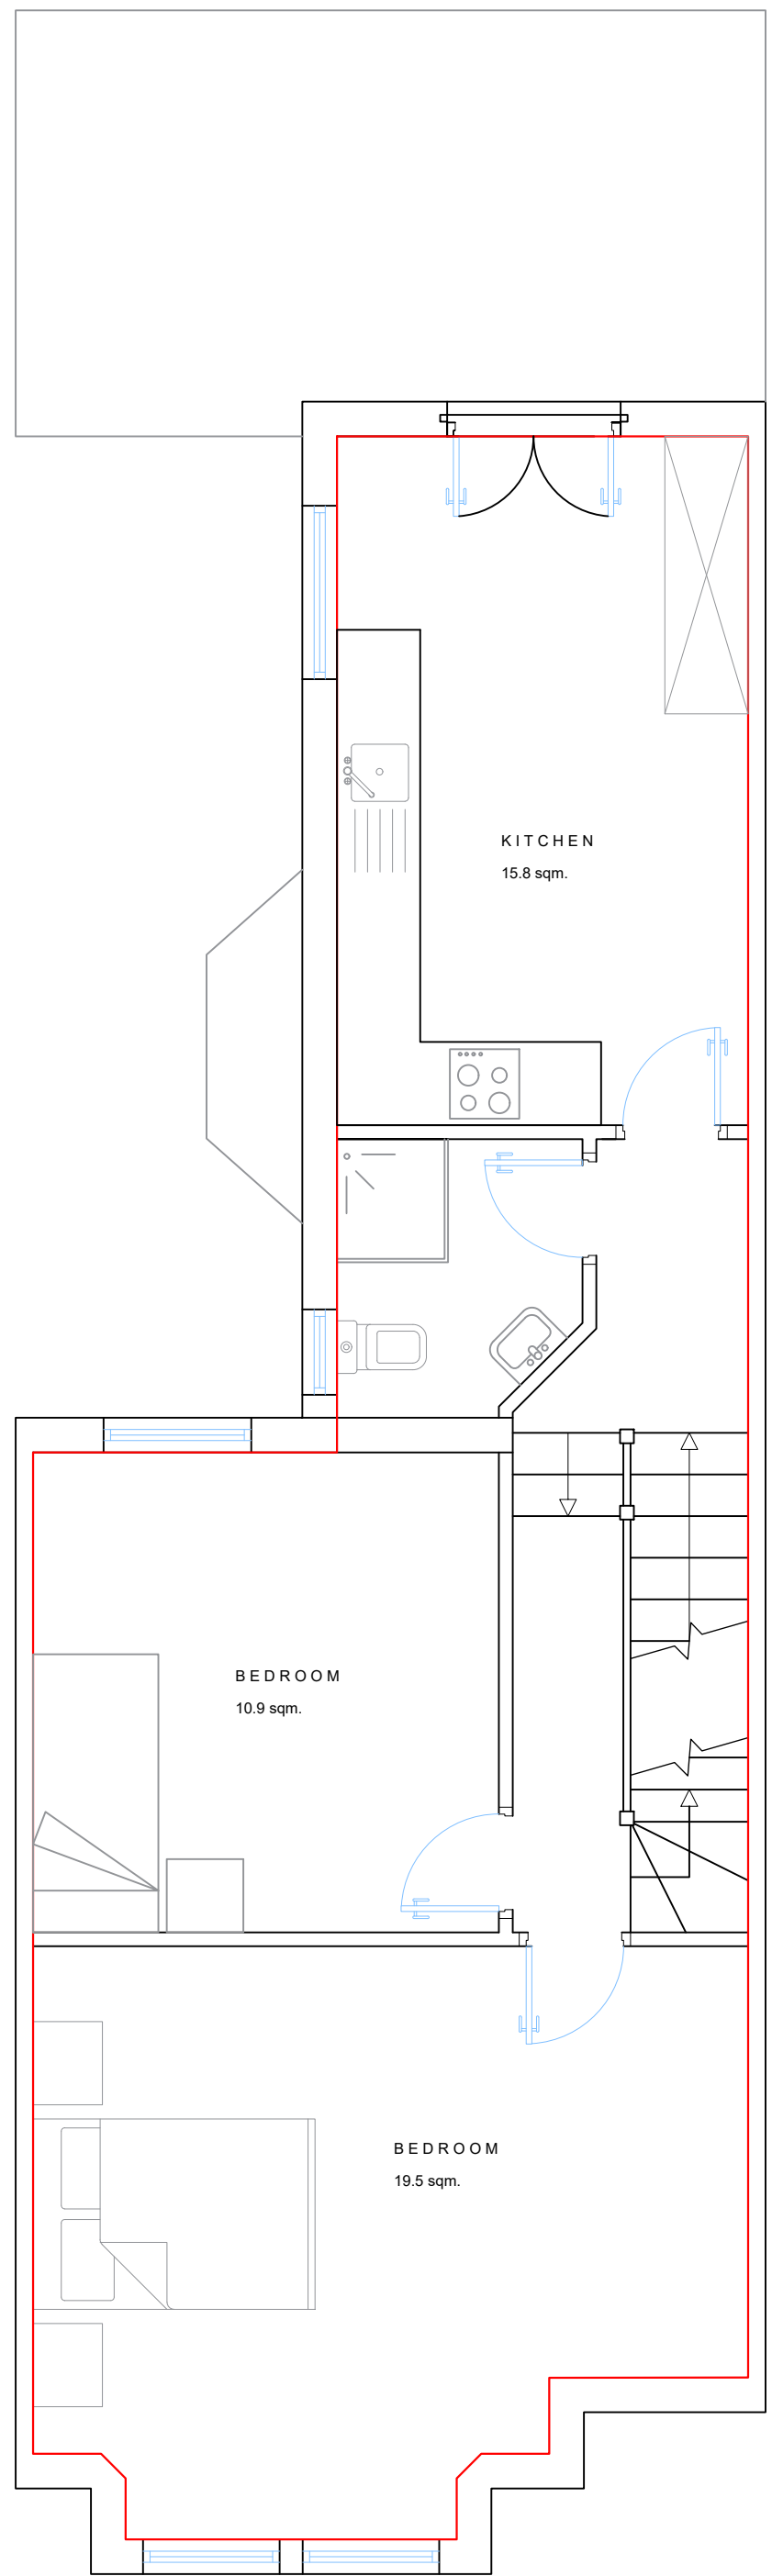


FIRST FLOOR PLAN 1:50

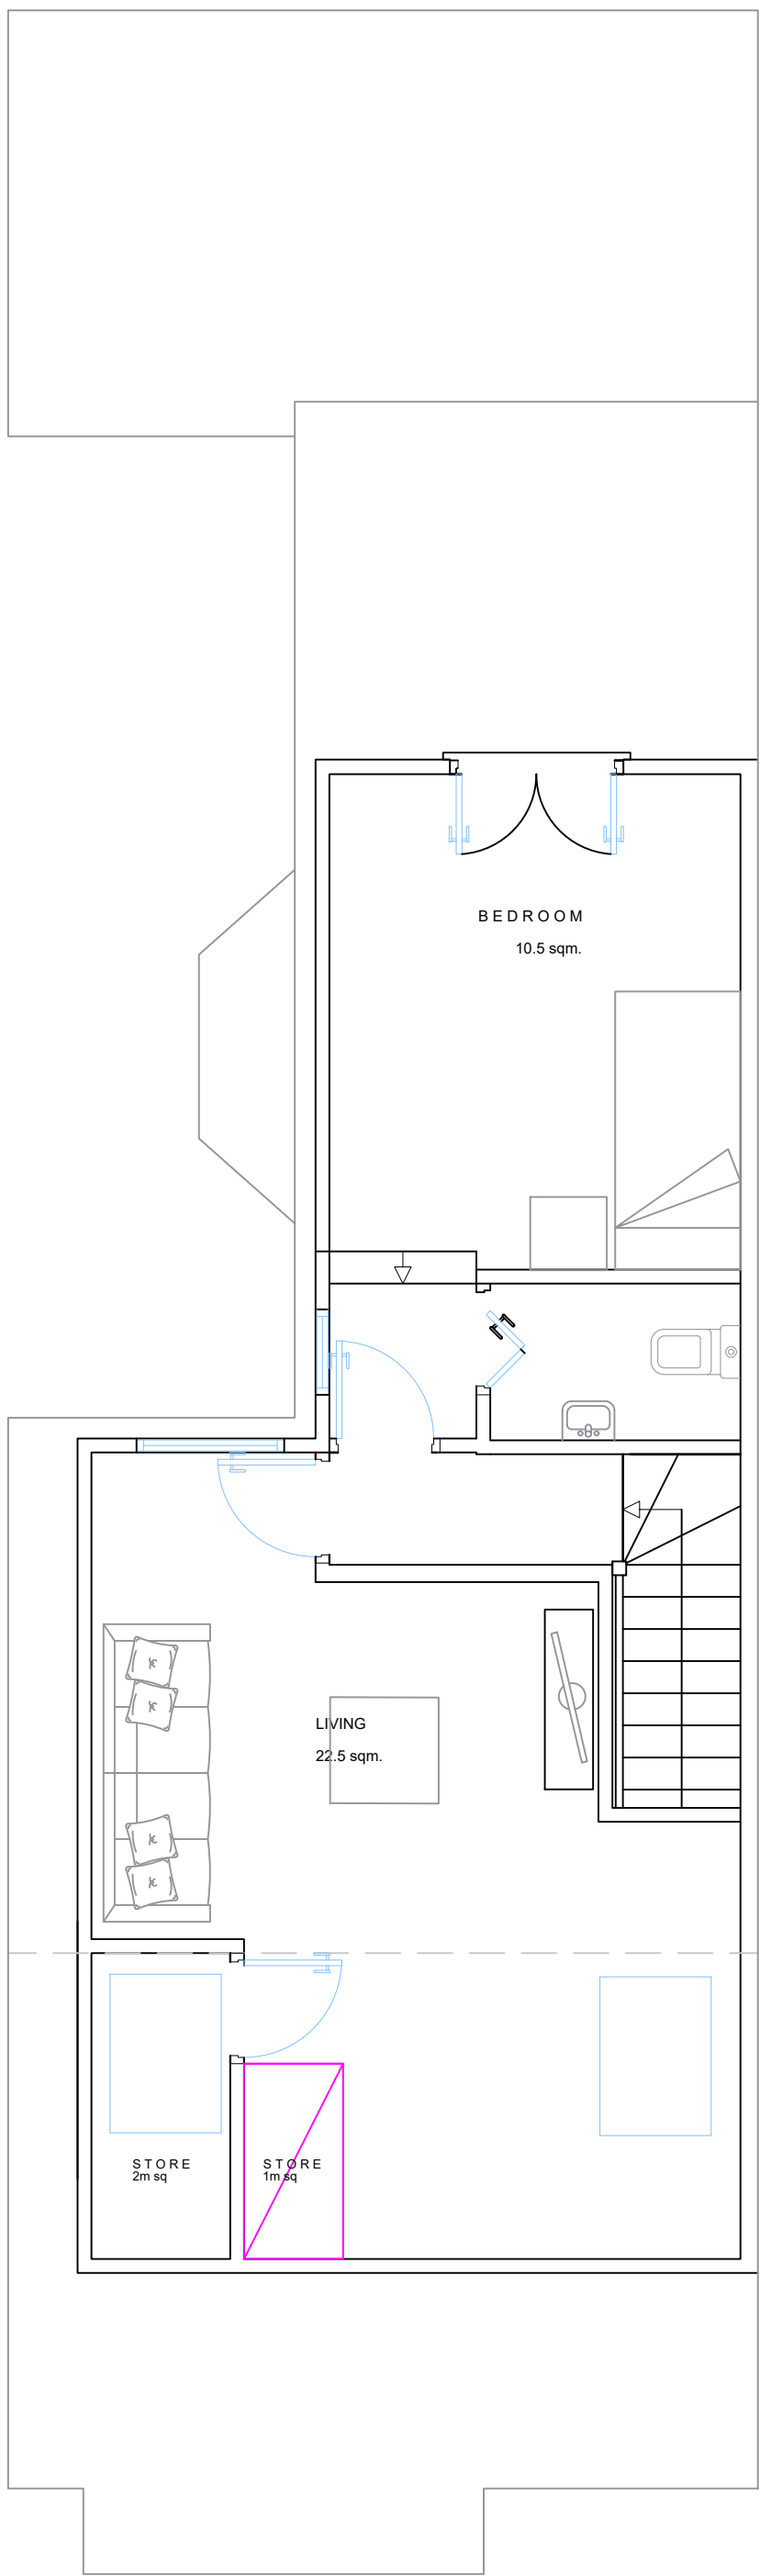

LOFT FLOOR PLAN 1:50

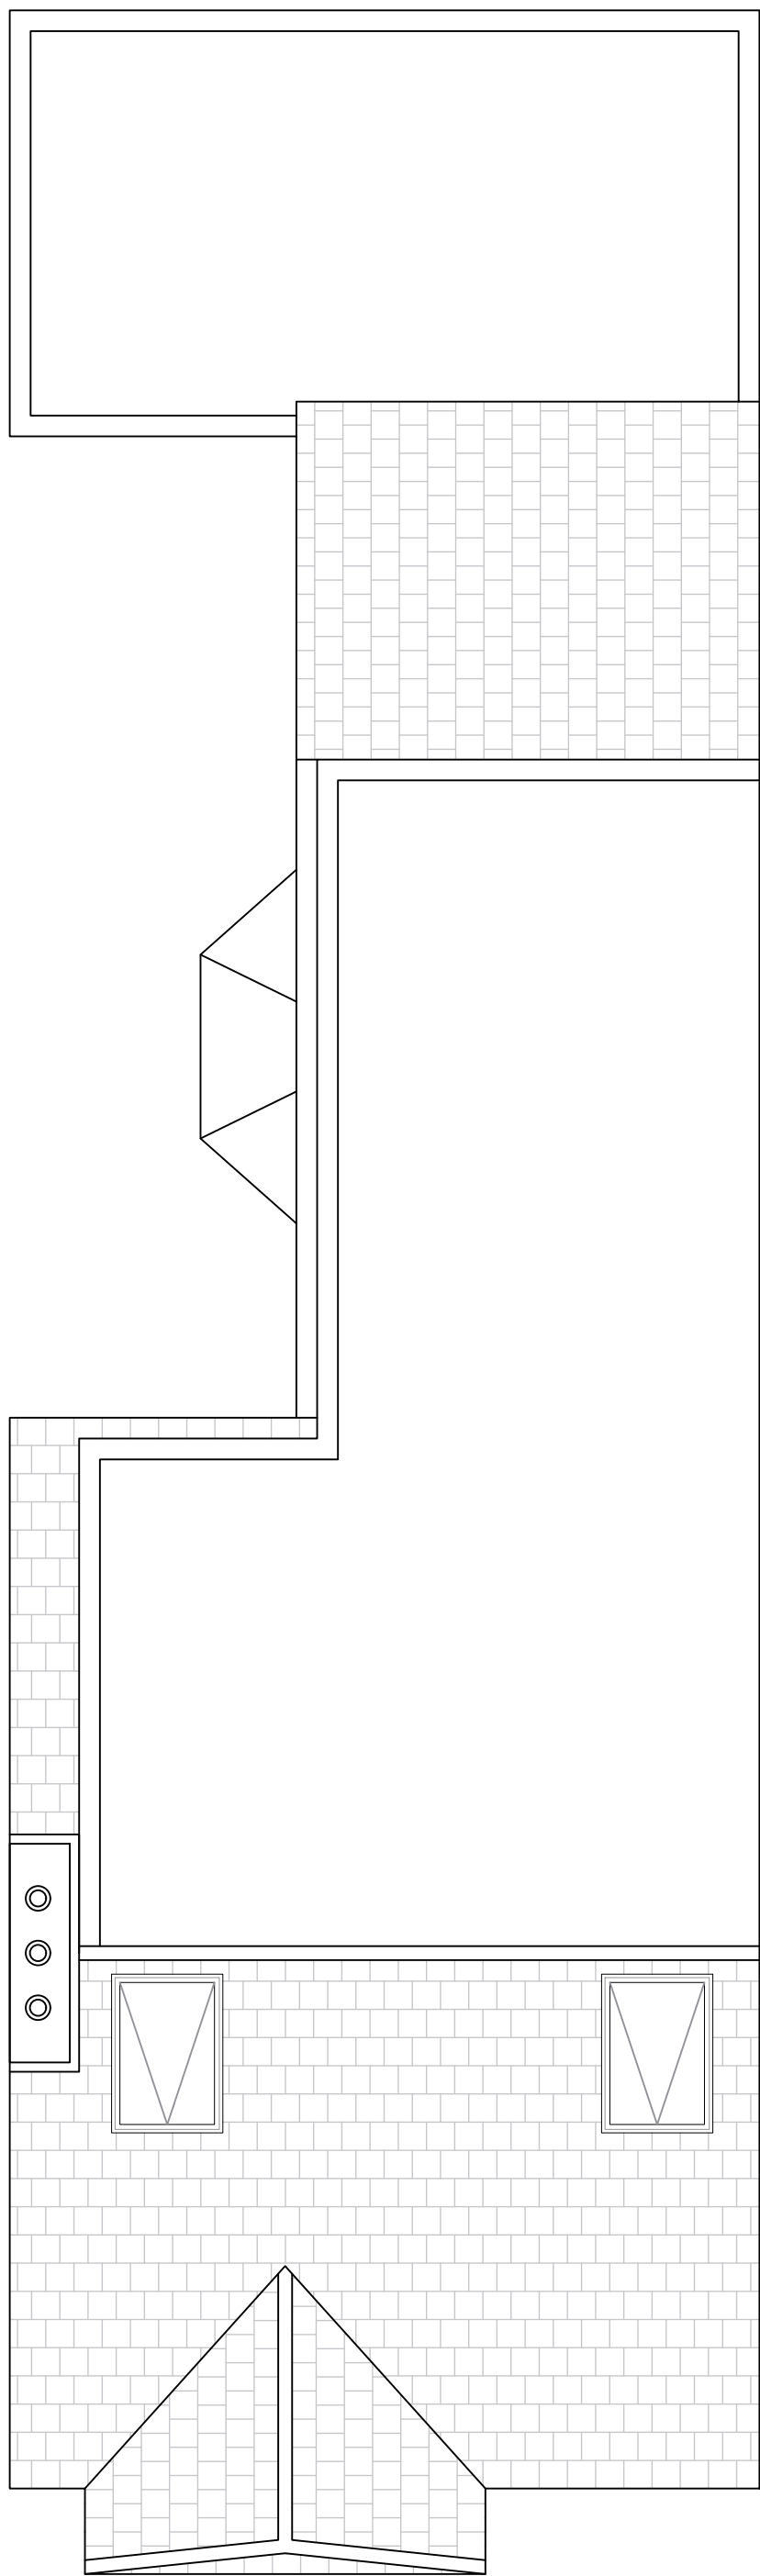


ROOF PLAN 1:50

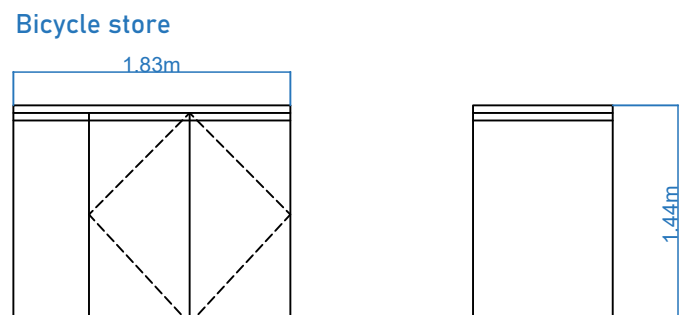

FRONT ELEVATION 1:100

SIDE ELEVATION 1:100

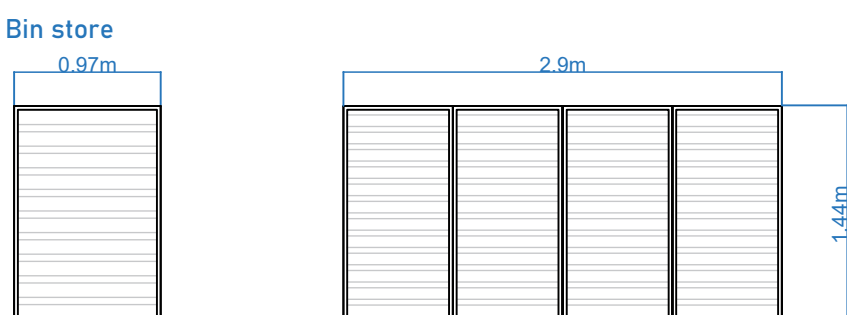

SIDE ELEVATION 1:100

FRONT ELEVATION 1:100



SECTION 1:100



PAD ARCHITECTURAL CONSULTANTS Ltd

71 St Marks Road, Enfield, London EN1 1BJ
pad.architects@gmail.com www.padarchitects.co.uk

TOWN PLANNING CONSULTANTS • BUILDING ENGINEERS • INTERIOR DESIGNERS • PARTY WALL SURVEYORS

  


EXISTING INTERNAL AREA = 122.5m sq
OUTSIDE AREA 13.2

STORAGE

1. Bicycle stands



2. Bin storage

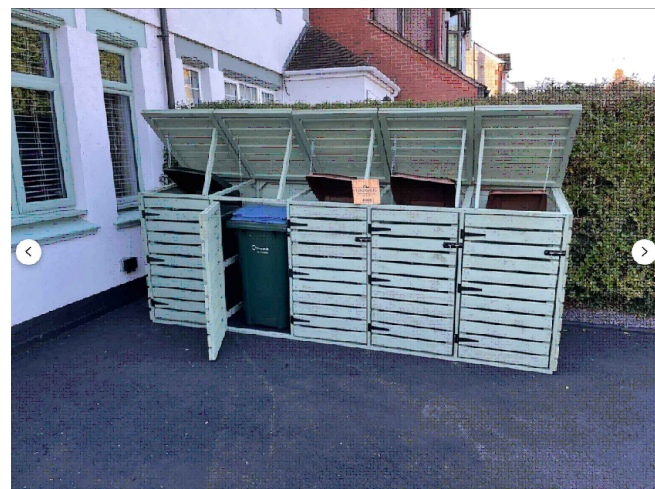

Project

Change of use from C3 into 2 flats comprising of
1 x 3b (4p) and 1 x 2b (3p)

Client

4 Sirdar Road
London
N22 6RG

Drawing Title

PROPOSED PLANS @ 1:50 / EXISTING
ELEVATIONS + EXISTING SECTION @ 1:100

Scale	Drawn	Checked	Authorised
1:100 & 1:50 @ A1 SDS	MAY 2024	--	--

Drawing Number	Rev
MAY24_4SR_02	R1