


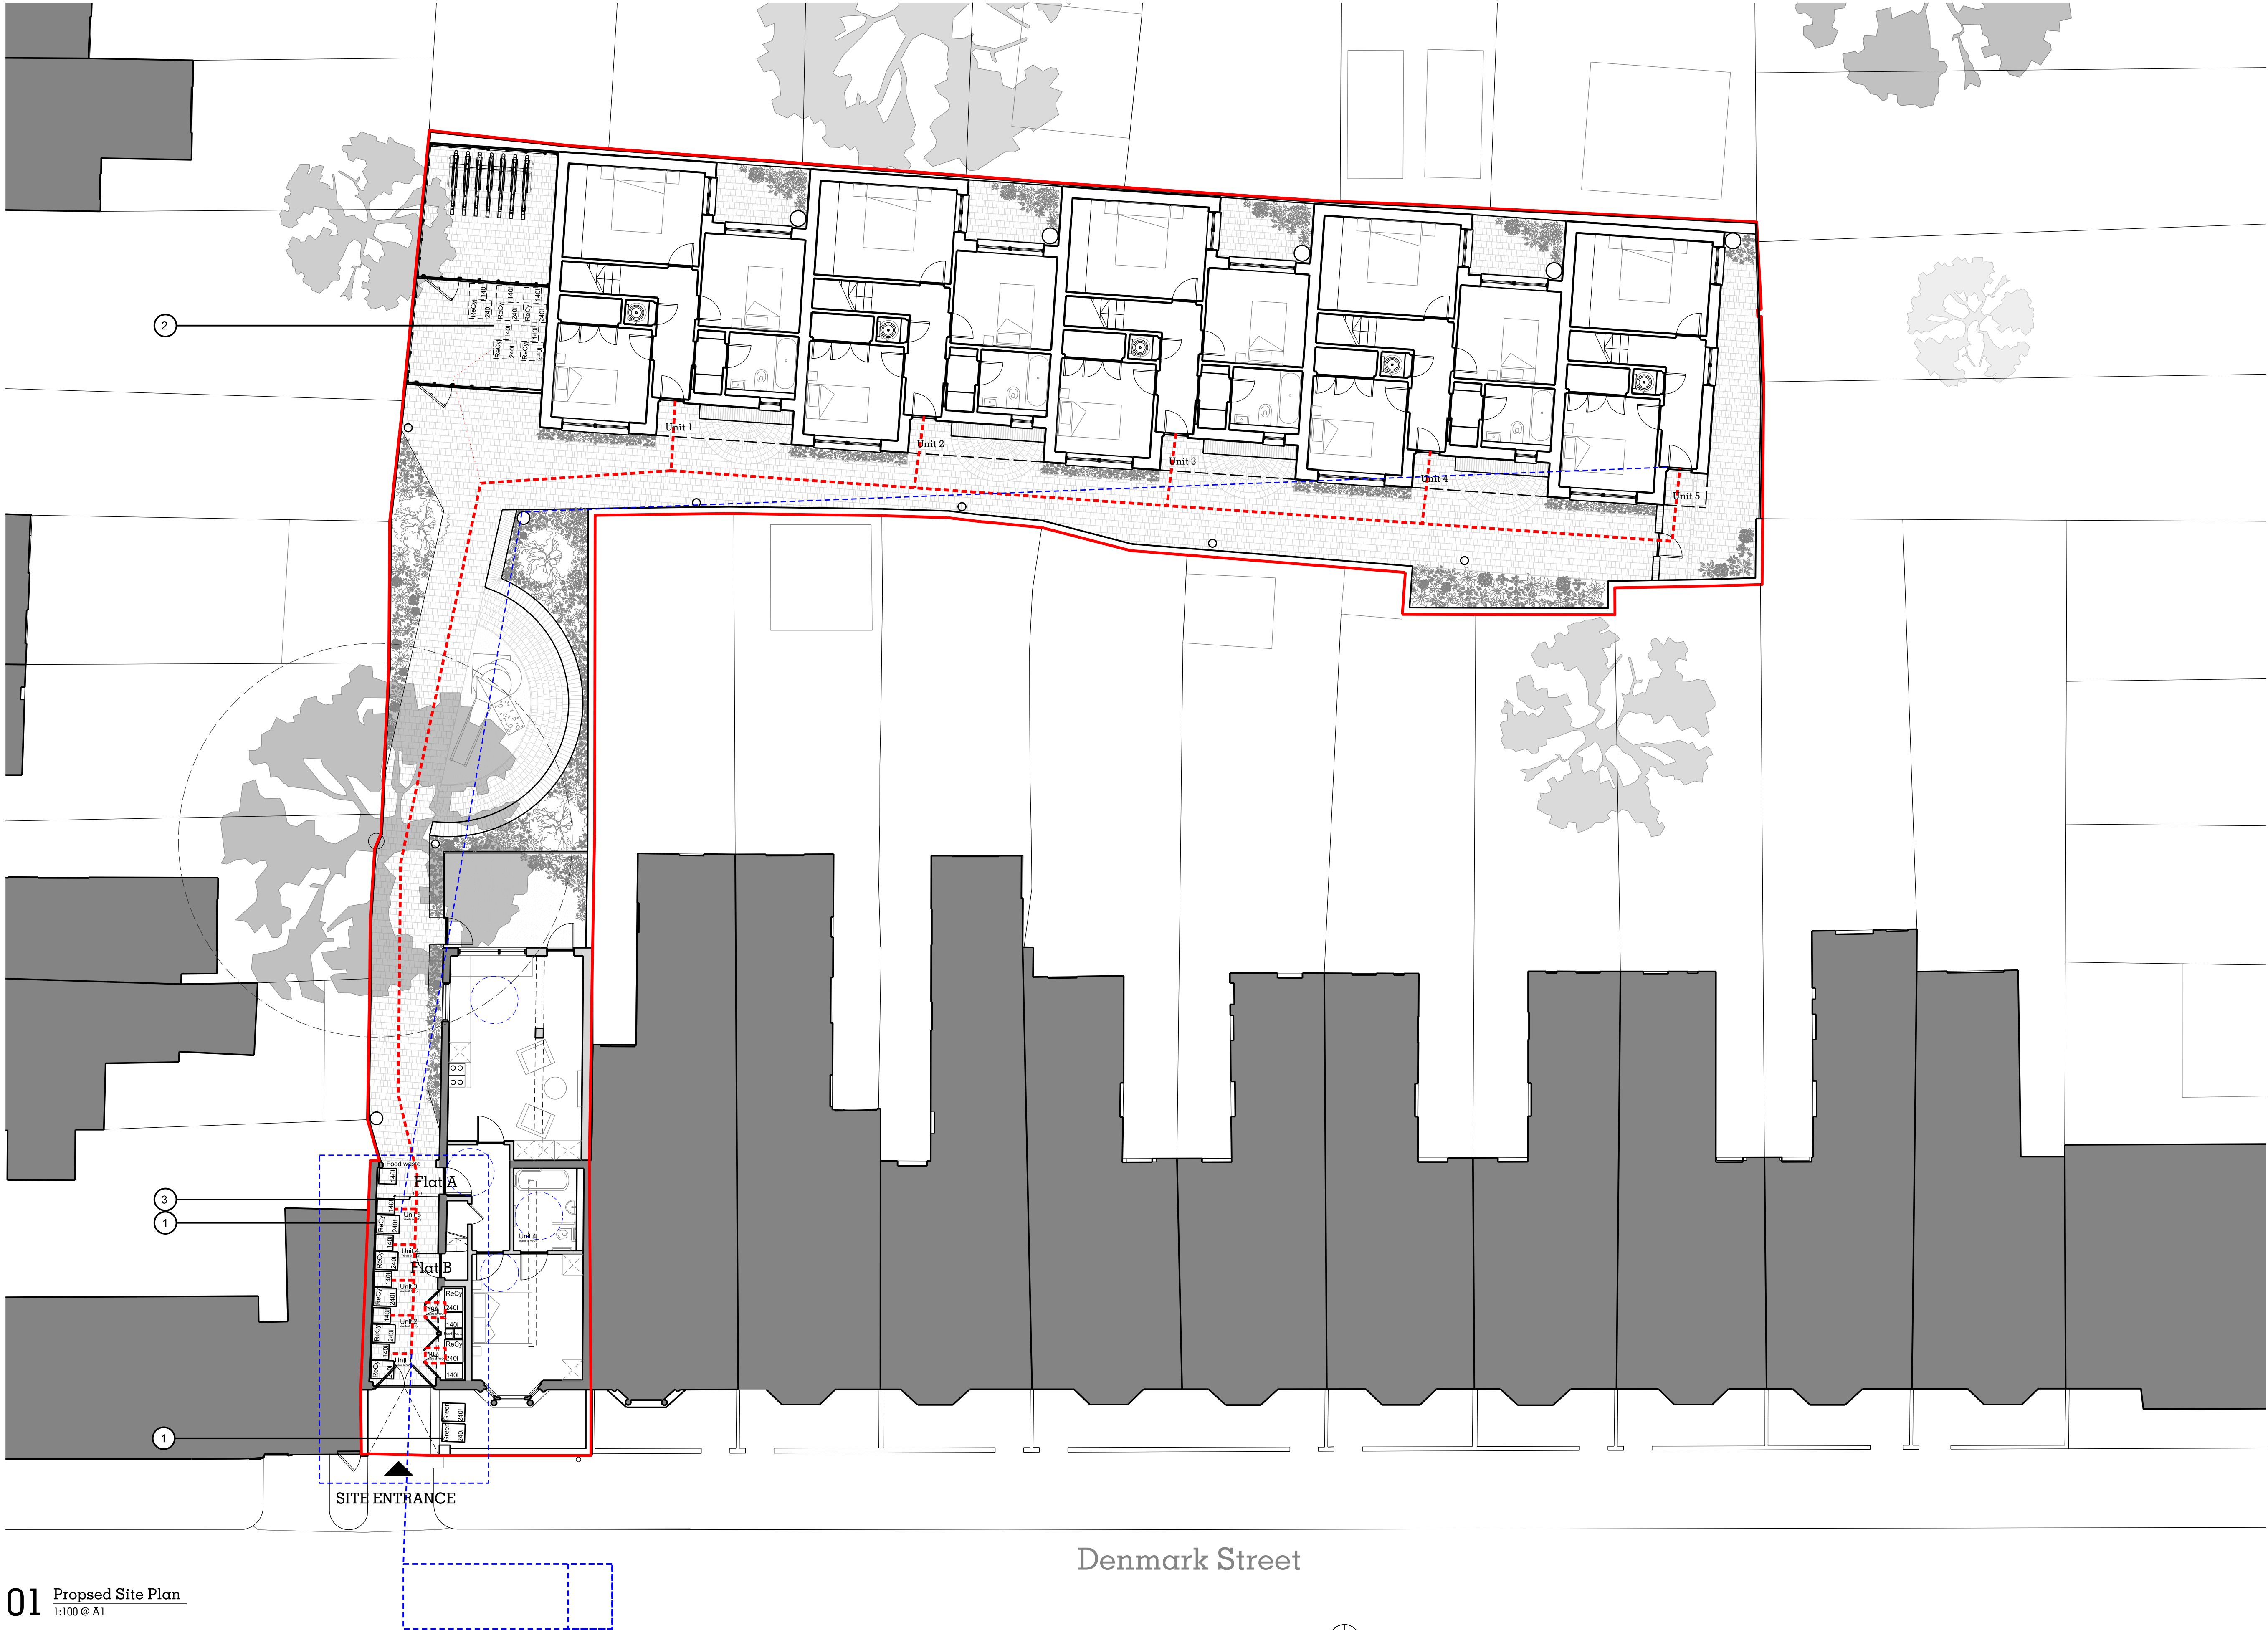

GENERAL PLANNING NOTES

1. No dimensions to be scaled from this drawing.

2. All errors, omissions or inconsistencies to be reported to the architect immediately.

3. Use figured dimensions only. All dimensions to be checked on site prior to construction and/or fabrication.

KEY

1. Enfield collection day Blue / Greens / Black / Brown wheely bin storage area.

2. Additional bin storage area. Any bins to be taken to Collection day storage area (by site entrance) on collection day, by residents.

3. 1.4m access to be maintained

Resident access to wheely bin collection day storage area

Kerb side wheely bin collection

PLANNING

Project No. 2210

Client Atlas Property London Ltd

Date Mar 23

Scale 1:200 @ A3 / 1:100@A1

Project 18, Denmark Street, N17 0JL

Drawing Title: Proposed Site Plan - Ground Floor

Drawing No. 2210_10_PL_15 Rev. -

Drawn	Approved	Signed

Copyright © Hill Patru Architects.

No implied license exists. This drawing should not be used to calculate areas for the purposes of valuation. All dimensions to be checked on site by the contractor and such dimensions to be their responsibility.

Do not scale drawings

All work must comply with relevant British Standards and Building Regulations requirements. Drawing errors and omissions to be reported to the architect.

Denmark Street

