




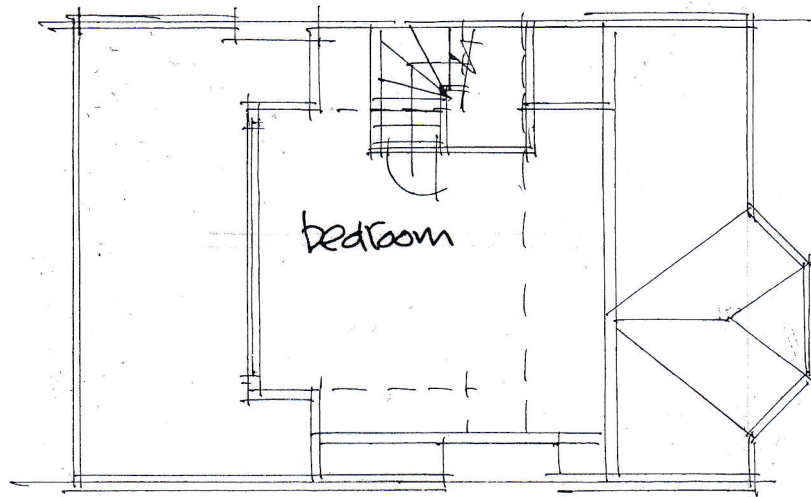

existing LOFT PLAN

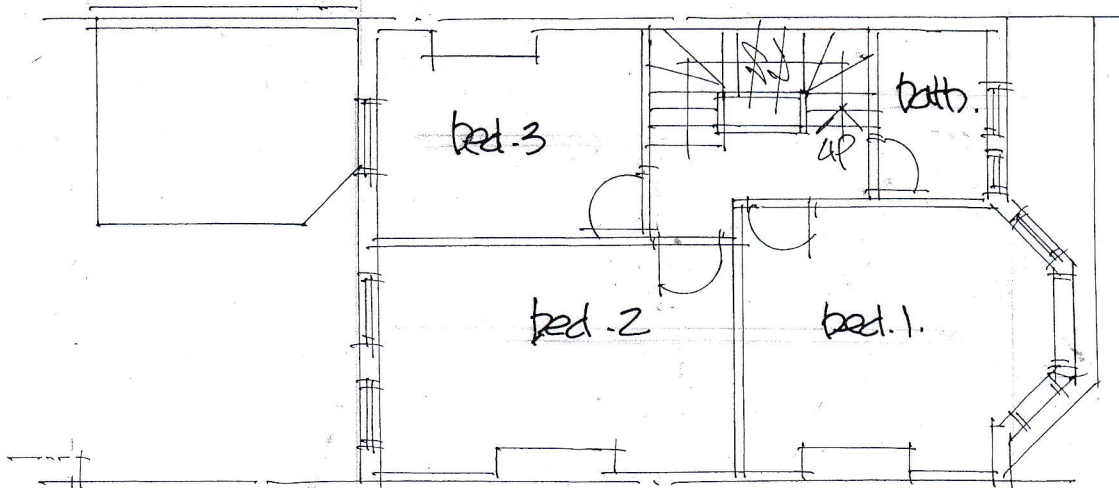


existing FIRST FLOOR PLAN

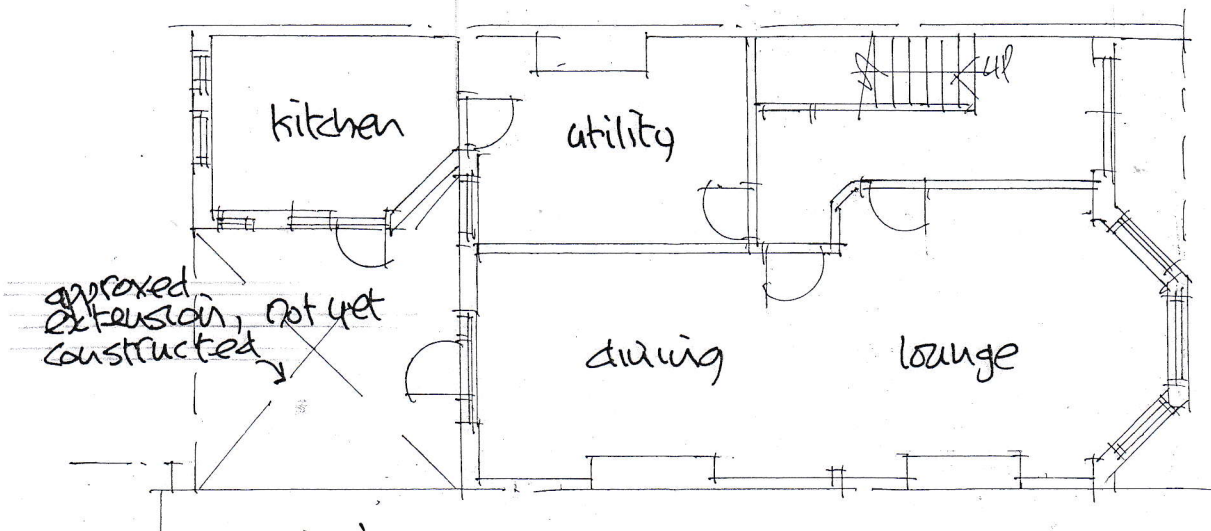


existing GROUND FLOOR PLAN

246 PARK ROAD N8 8JX
 proposed first floor rear extension:
 dwg. no. 3561/10 march, '24.


Scale: 1:100 @ A4
 1m 0 1 2 3 4 5m

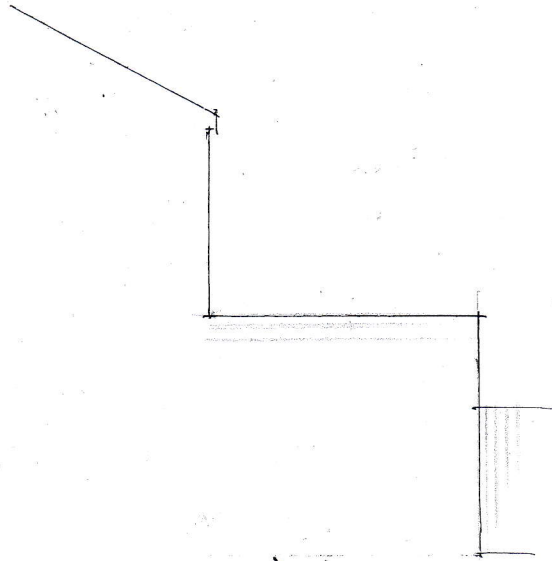

existing
SIDE ELEVATION to no. 244

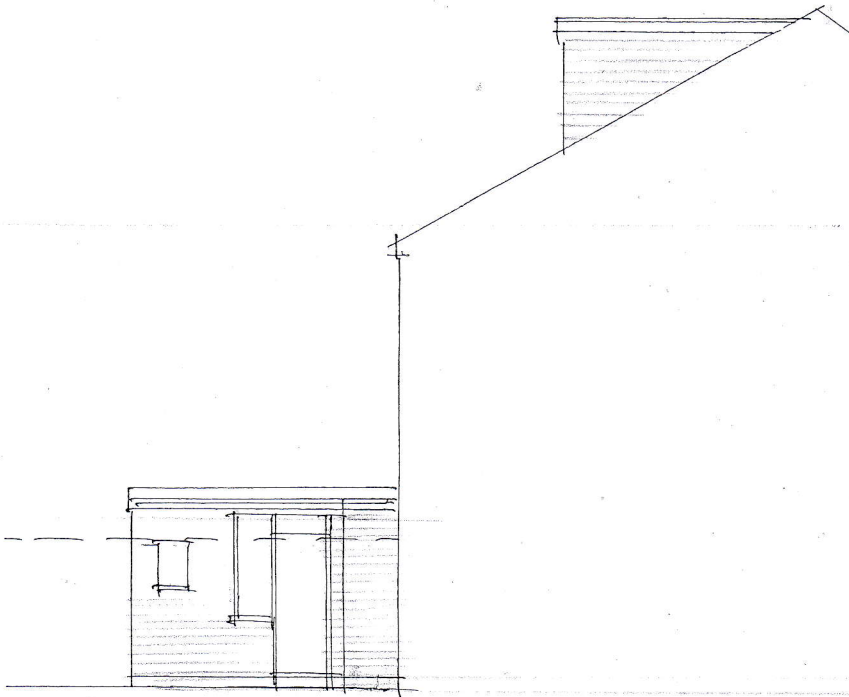


existing
SIDE ELEVATION to no. 248

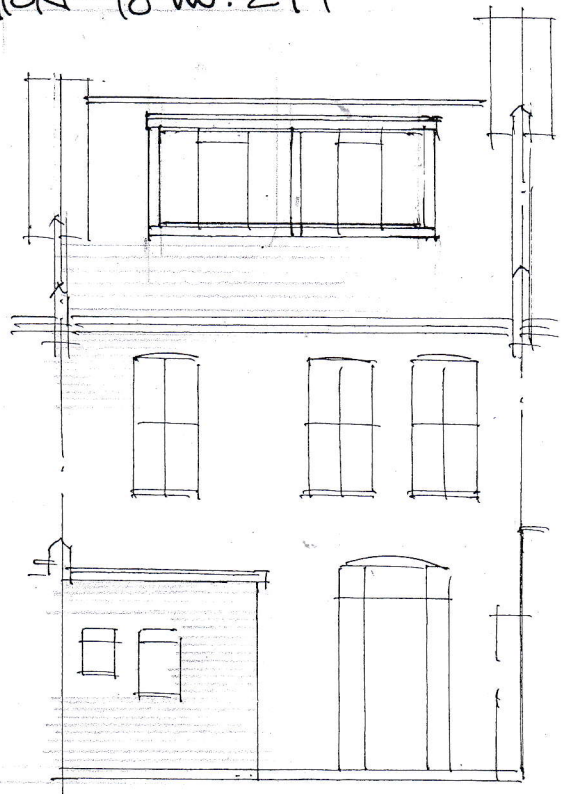


existing
REAR ELEVATION

246 PARK ROAD N8 8JX
proposed first floor rear extension
dug. no. 3561/11 march '24


Scale 1:100 @ A4
1m 0 1 2 3 4 5m

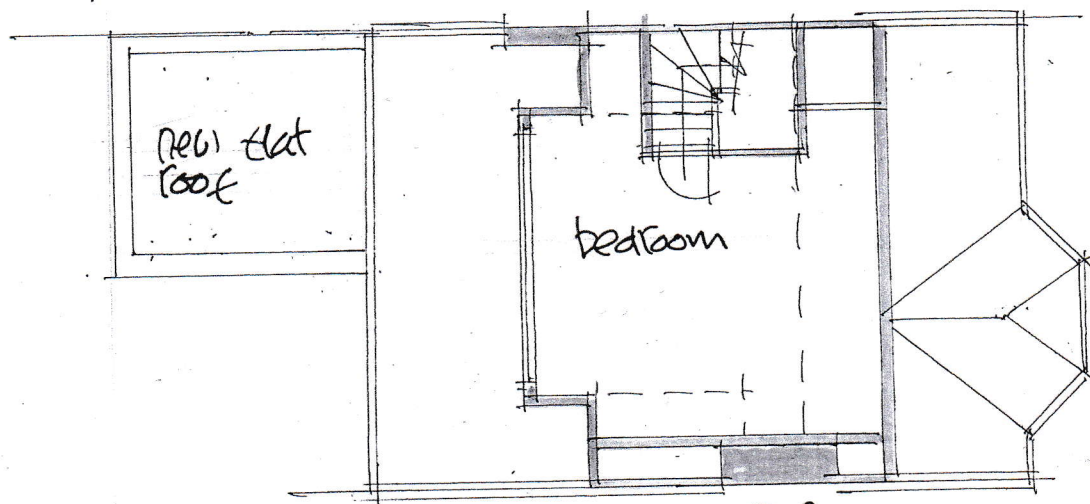

LOFT PLAN

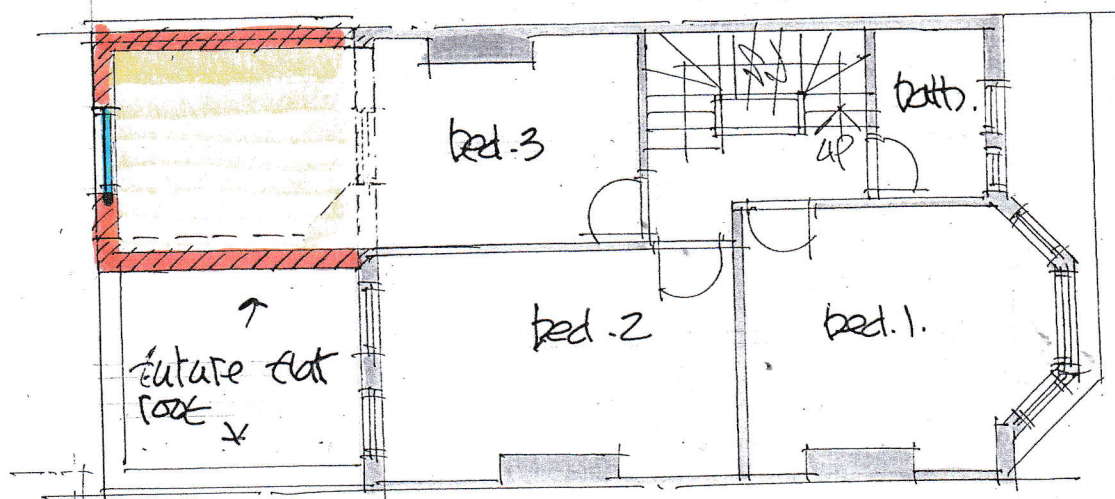

PROPOSED FIRST FLOOR PLAN

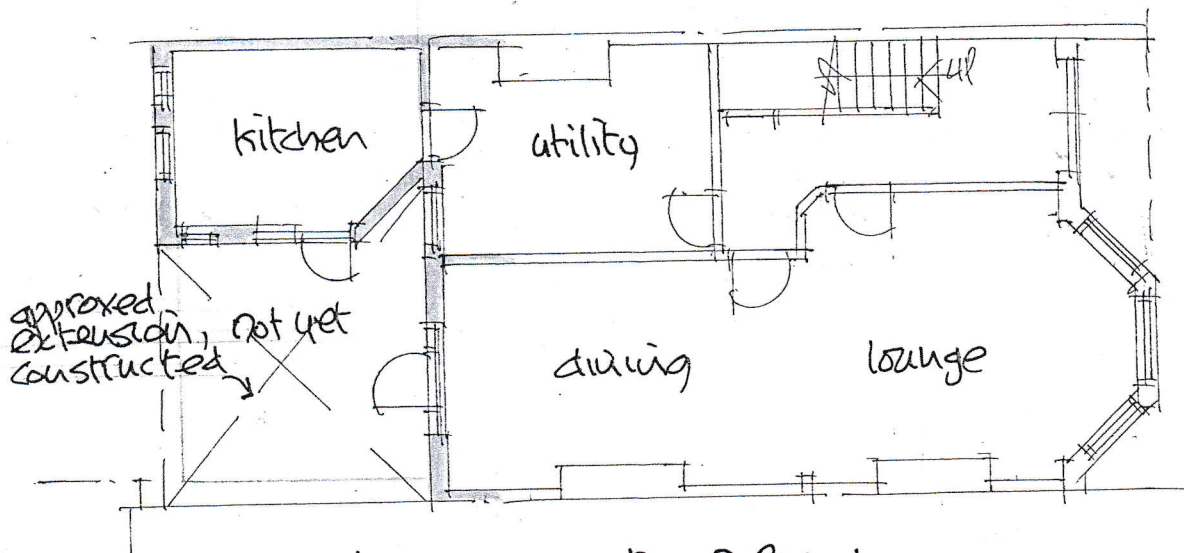


PROPOSED GROUND FLOOR PLAN


246 PARK ROAD N8 8JX

PROPOSED FIRST FLOOR REAR EXTENSION:


dwg. no. 3561/12 MARCH, 24.

Scale 1:100 @ A4

 


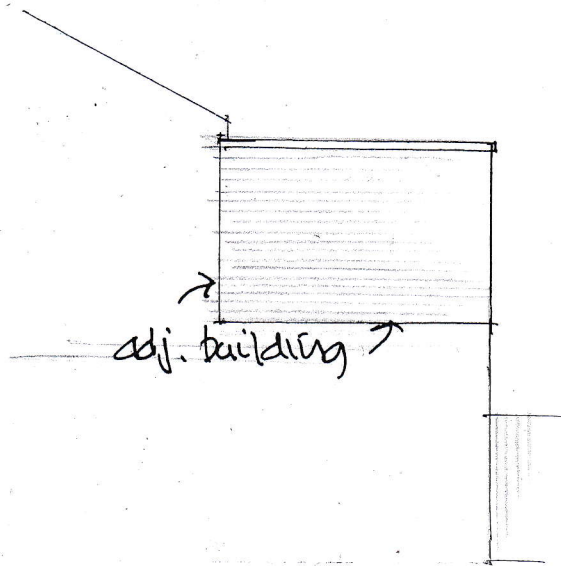

SIDE ELEVATION to no. 244

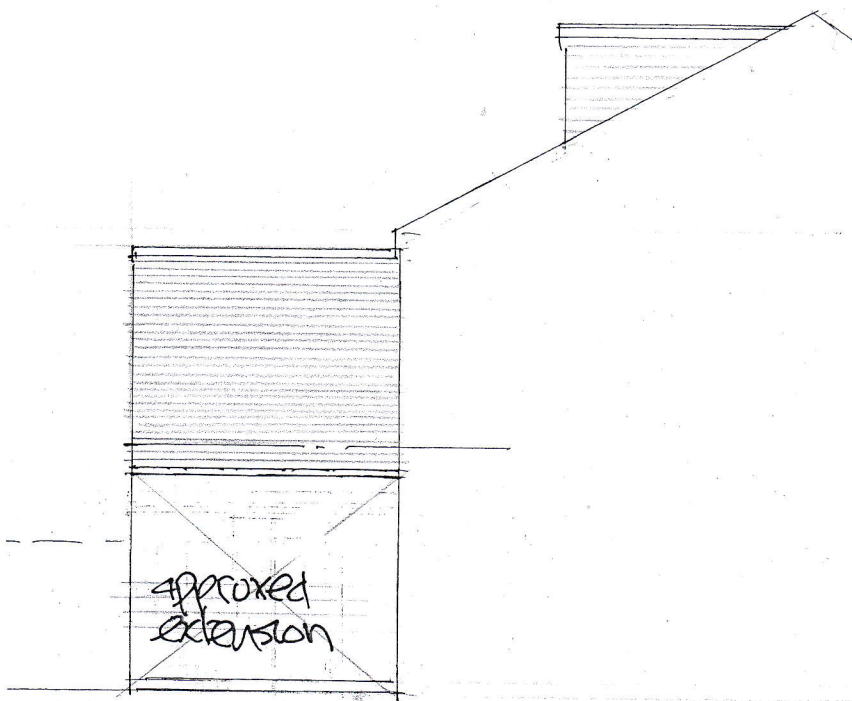

Proposed.
SIDE ELEVATION to no. 248

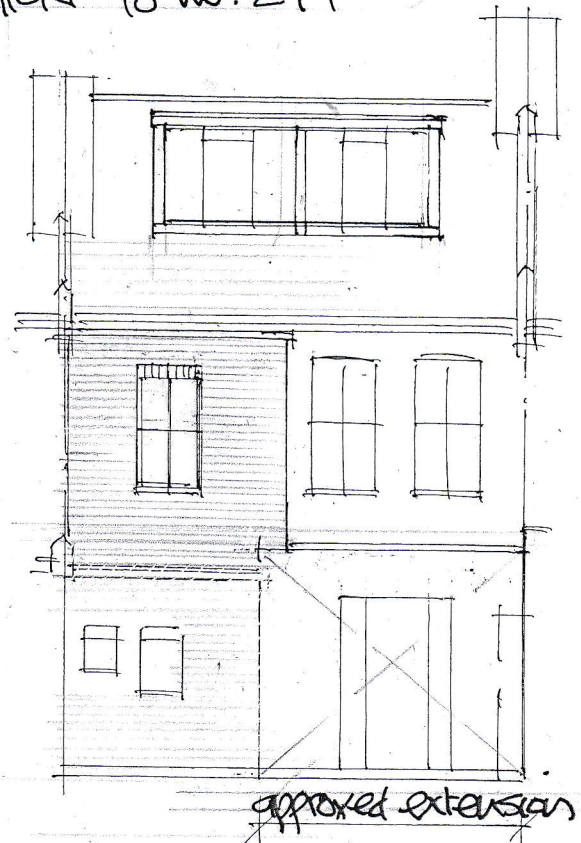

REAR ELEVATION

246 PARK ROAD N8 8JX

proposed first floor rear extension

dwg. no. 3561/13 march '24

Scale 1:100 @ A4
1m 0.5 1 2 3 4 5m



EXTENDED REAR ELEVATION

no. 243


no. 246

no. 244

dwg. no. 3561/14

246 PARK ROAD N8 8JX

scale 1:100 @ A4

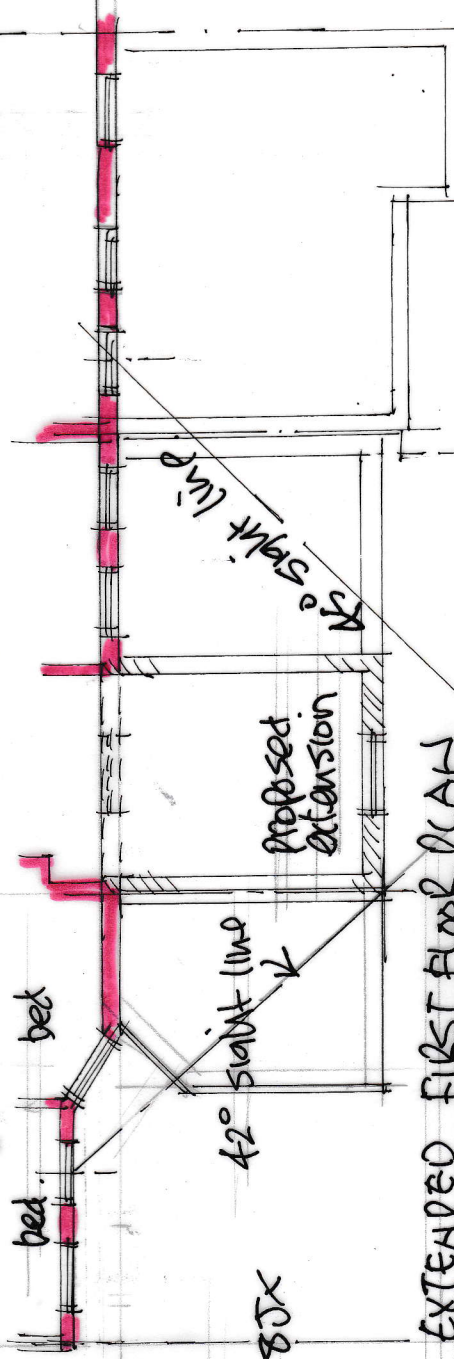


EXTENDED FIRST FLOOR PLAN

No. 248



No. 244

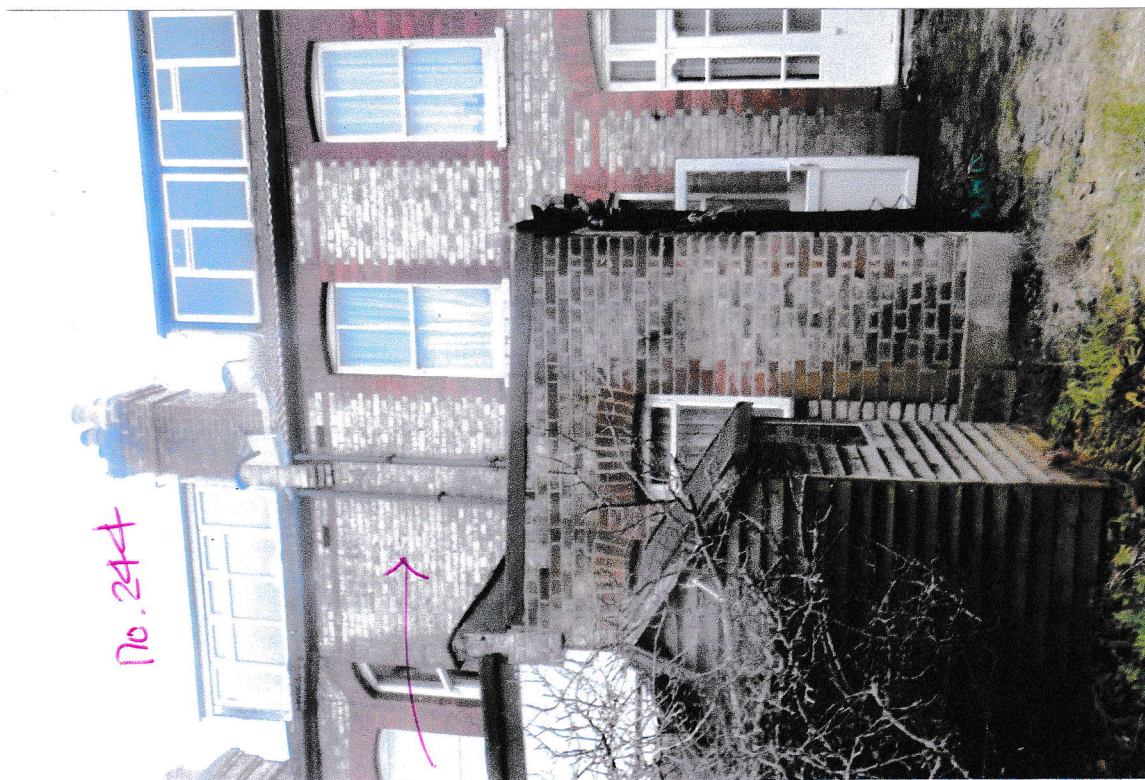

No window
here

rear, 246 Park Road N8