




LOCATION PLAN
1:1250 @ A4

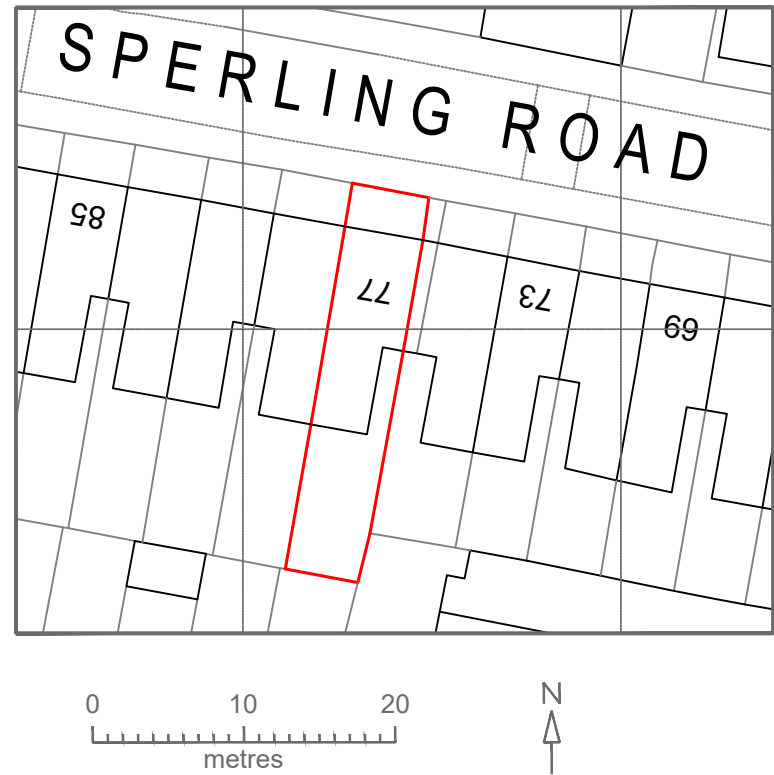

BLOCK PLAN
1:500 @ A4




Address - Unit 4, Grosvenor Way, London E5 9ND
Phone - 020 3781 8008
E-mail - office@redwoodsprojects.co.uk
Web - www.redwoodsprojects.co.uk

Any errors on Dimensions to be reported to the Architect prior to commencement of Works.
Dimensions and areas are based on survey information.
All dimensions to be checked on site Prior work.


REFERENCE: 77 SPERLING ROAD, LONDON N17 6UJ, UK	
TITLE: EXISTING DRAWINGS LOCATION & BLOCK PLAN	
PROJECT No 2179	DATE: 30-01-2024
SHEET No E 00	

0 1 2 2.5m
scale
1:100 @A4


NOTES:	
DRAWN BY	EDITED BY

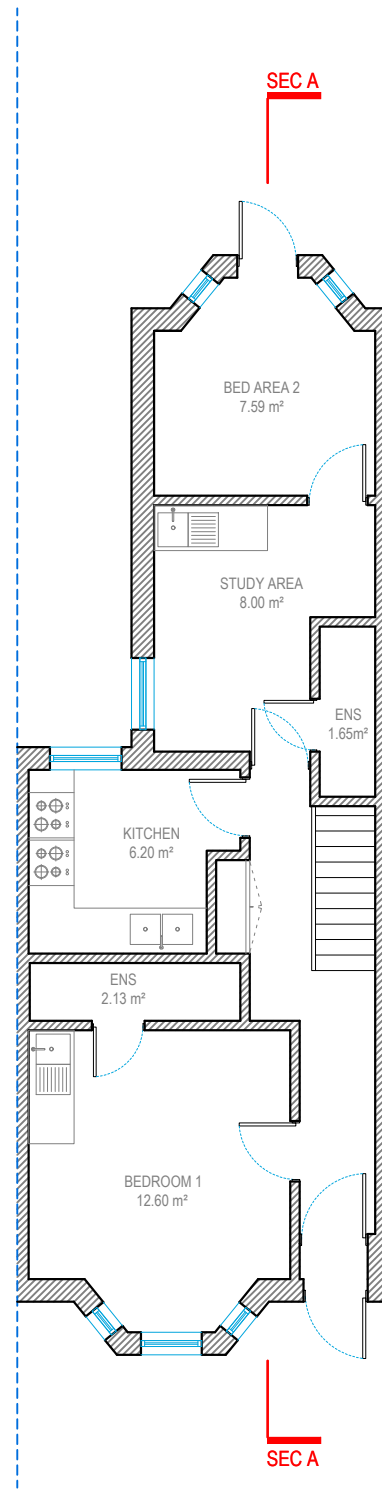

GROUND FLOOR

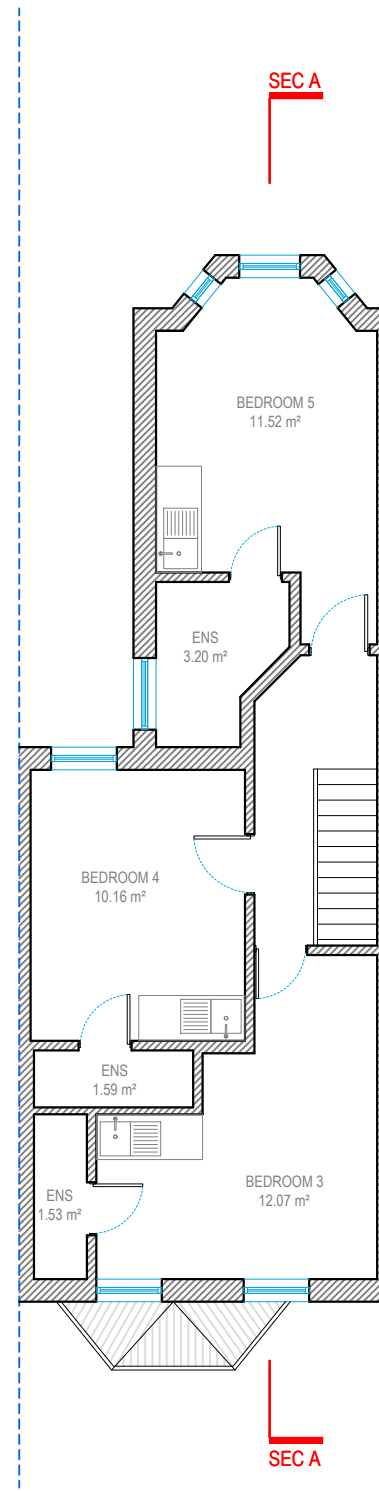

FIRST FLOOR

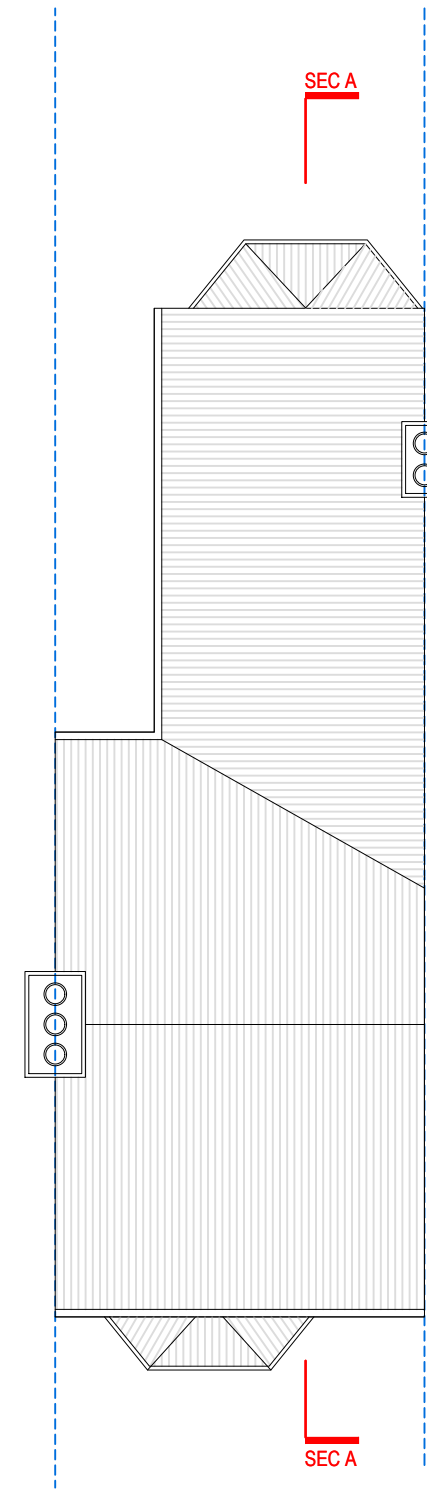

ROOF FLOOR



Address - Unit 4, Grosvenor Way, London E5 9ND
Phone - 020 3781 8008
E-mail - office@redwoodsprojects.co.uk
Web - www.redwoodsprojects.co.uk

Any errors on Dimensions to be reported to the Architect prior to commencement of Works.
Dimensions and areas are based on survey information.
This drawing is copyright © Redwoods Projects.
All dimensions to be checked on site Prior work.

REFERENCE: 77 SPERLING ROAD, LONDON N17 6UJ, UK

TITLE: EXISTING DRAWINGS
FLOOR PLANS

PROJECT No 1058 DATE: 30-05-2024

SHEET No
E 01




0 1 2 5m scale 1:100 @A3


NOTES:

DRAWN BY


EDITED BY

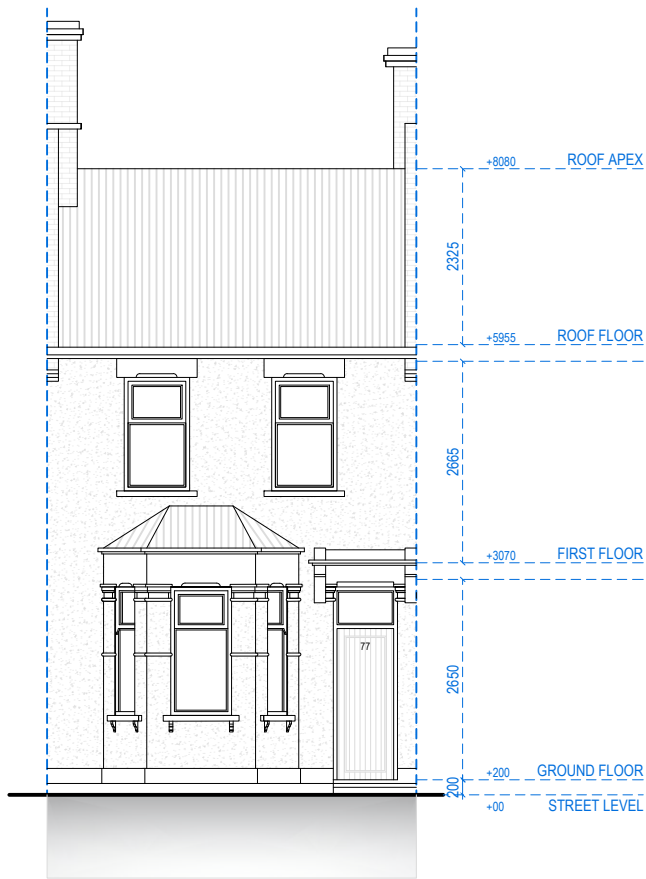

FRONT ELEVATION

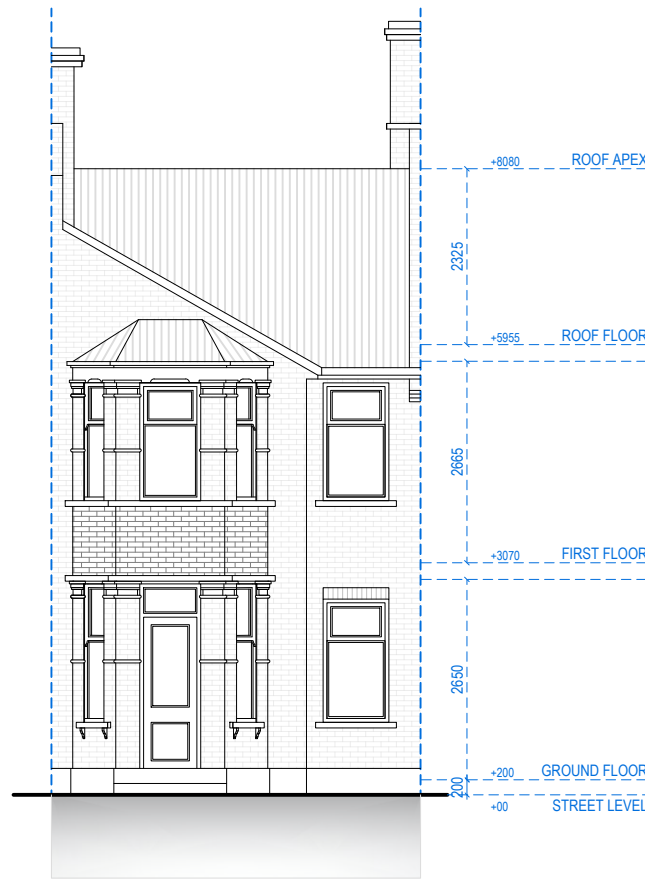

REAR ELEVATION

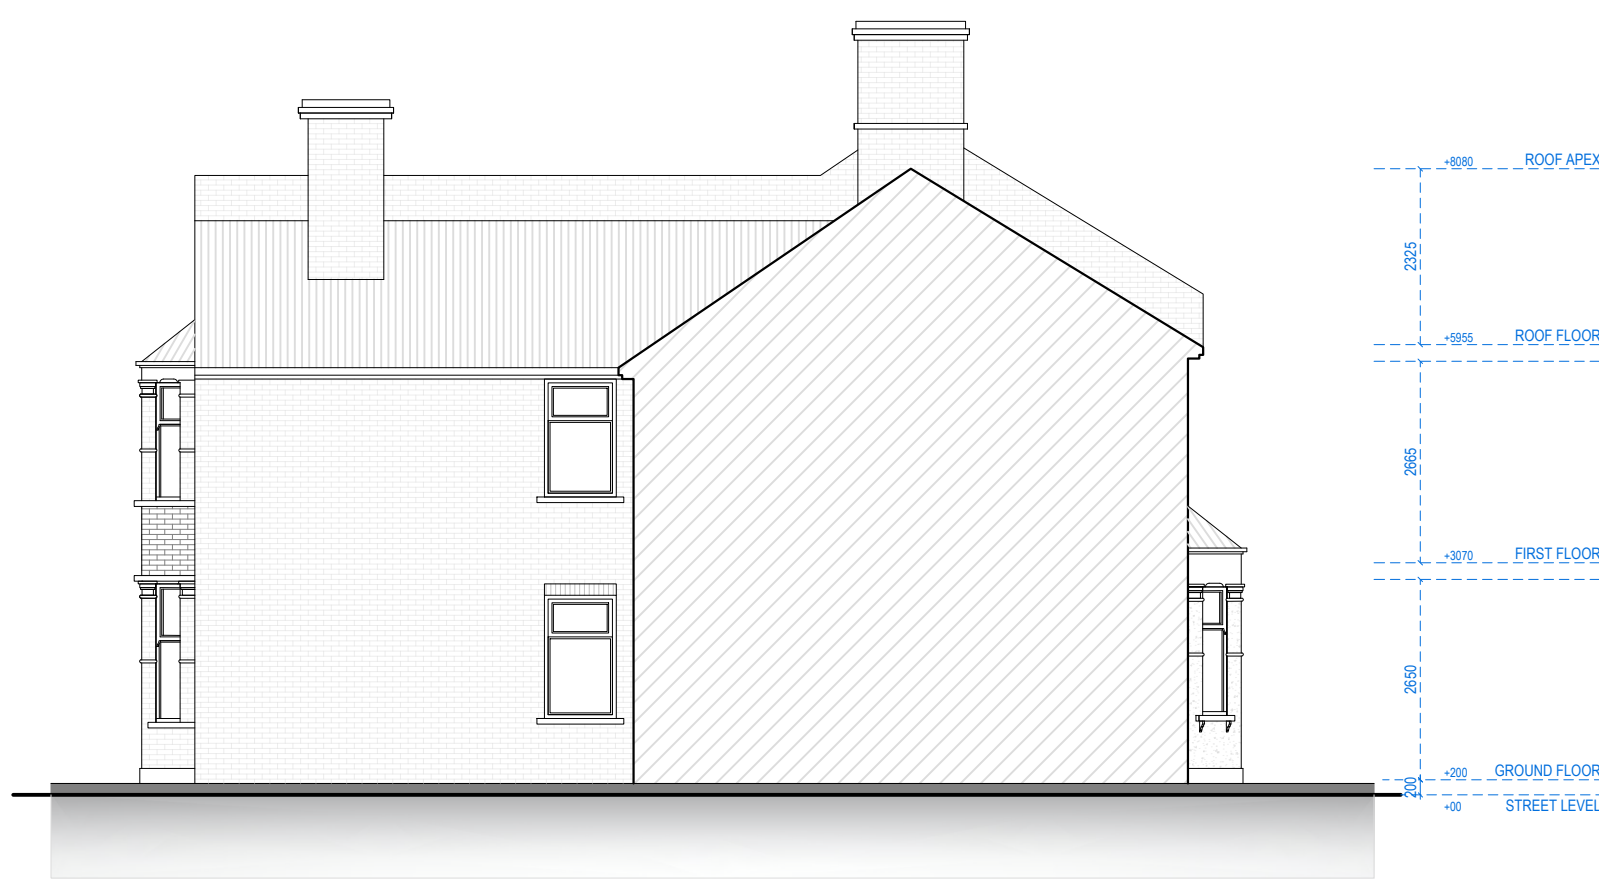

LEFT SIDE ELEVATION



Address - Unit 4, Grosvenor Way, London E5 9ND
Phone - 020 3781 8008
E-mail - office@redwoodsprojects.co.uk
Web - www.redwoodsprojects.co.uk

Any errors on Dimensions to be reported to the Architect prior to commencement of Works.
Dimensions and areas are based on survey information.
This drawing is copyright © Redwoods Projects.
All dimensions to be checked on site Prior work.

REFERENCE: 77 SPERLING ROAD, LONDON N17 6UJ, UK

TITLE: EXISTING DRAWINGS
ELEVATIONS

PROJECT No 1058 DATE: 30-05-2024


SHEET No E 02

0 1 2 5m scale 1:100 @A3

NOTES:

DRAWN BY

EDITED BY

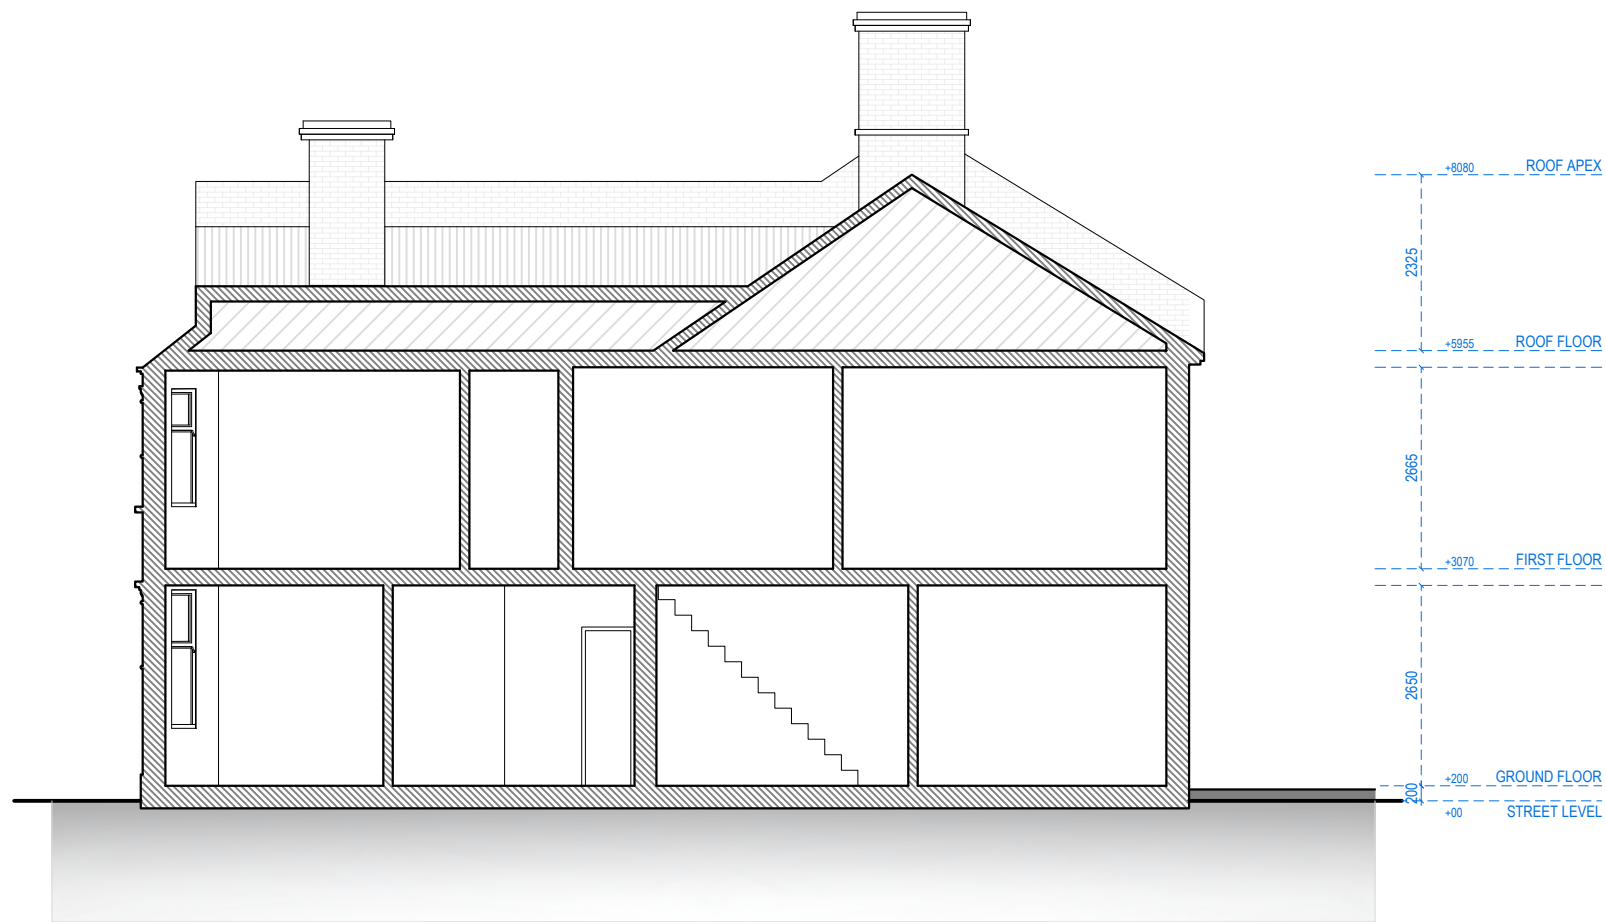


SECTION A.A




Address - Unit 4, Grosvenor Way, London E5 9ND
Phone - 020 3781 8008
E-mail - office@redwoodsprojects.co.uk
Web - www.redwoodsprojects.co.uk

Any errors on Dimensions to be reported to the Architect prior to commencement of Works.
Dimensions and areas are based on survey information.
This drawing is copyright © Redwoods Projects.
All dimensions to be checked on site Prior work.


REFERENCE: 77 SPERLING ROAD, LONDON N17 6UJ, UK	
TITLE: EXISTING DRAWINGS SECTION	
PROJECT No 1058	DATE: 30-05-2024
SHEET No E 03	

 


NOTES:	
DRAWN BY	EDITED BY

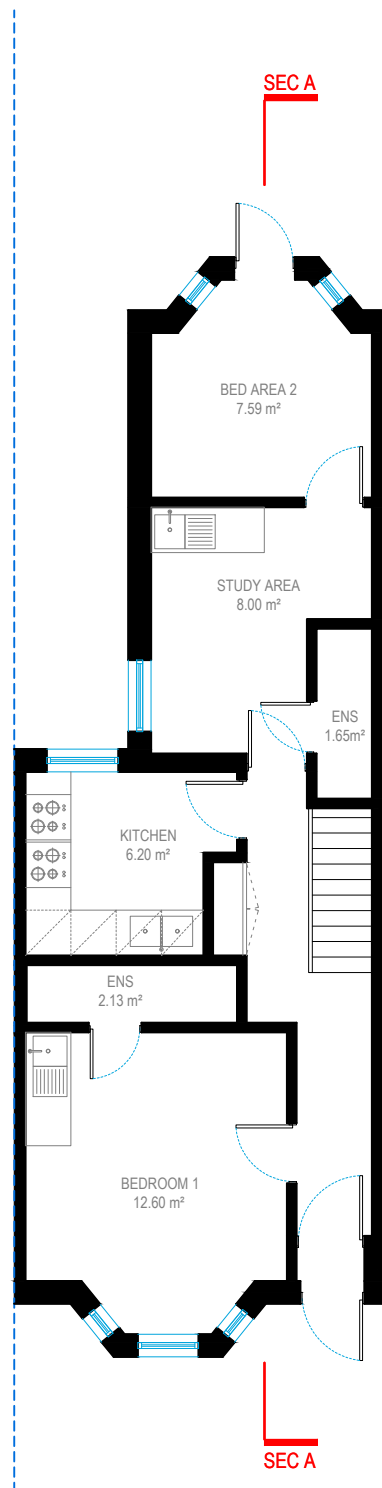


GROUND FLOOR

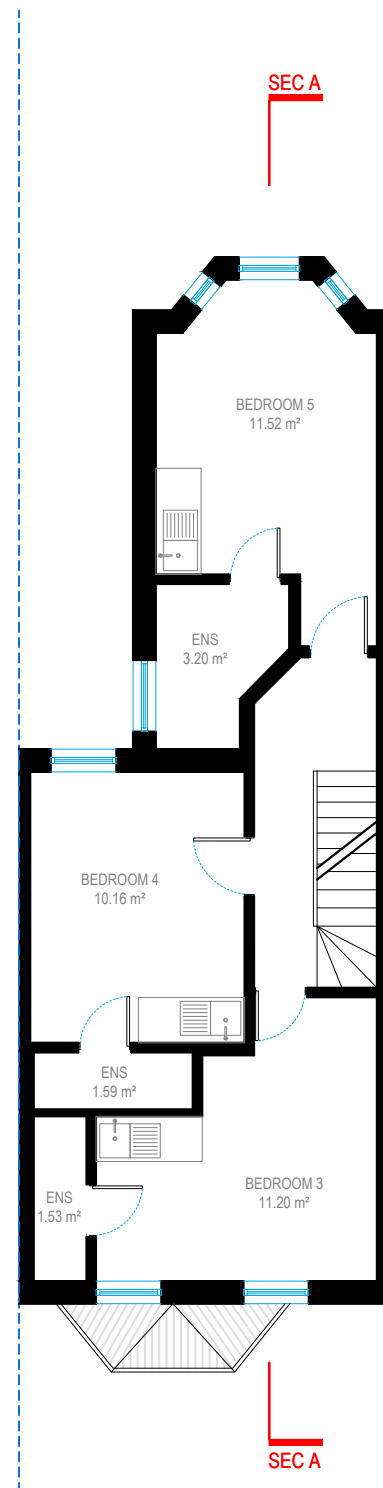

FIRST FLOOR

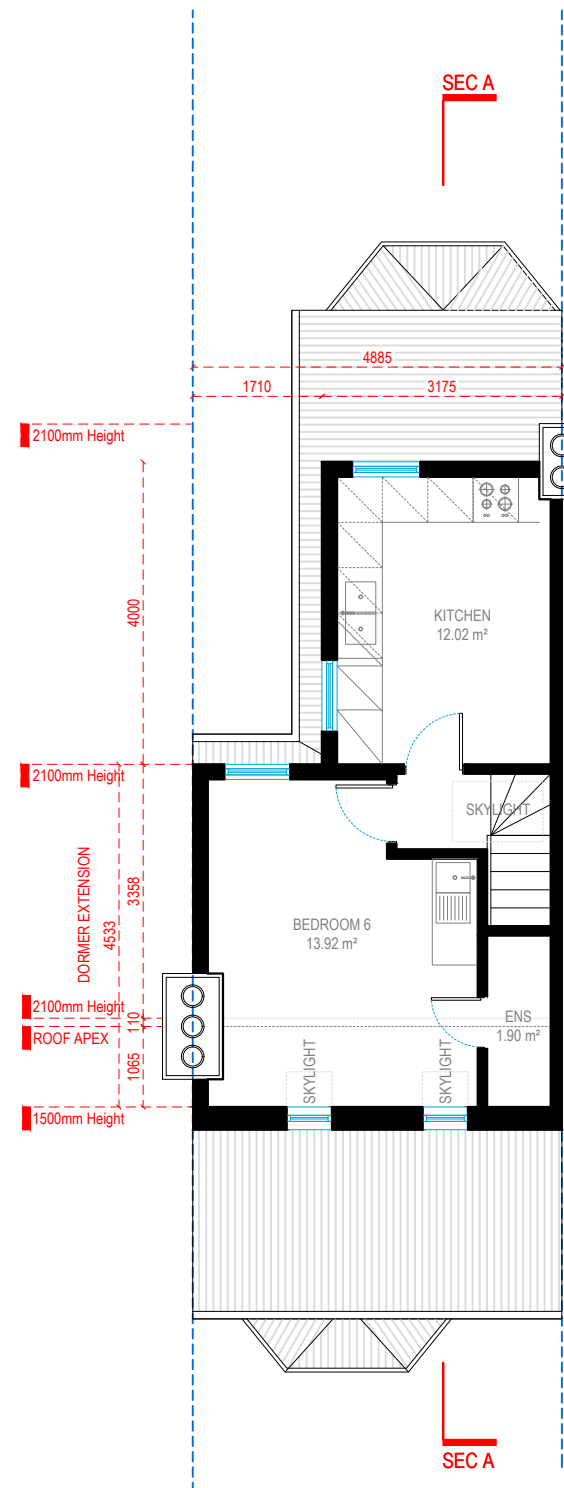

LOFT FLOOR

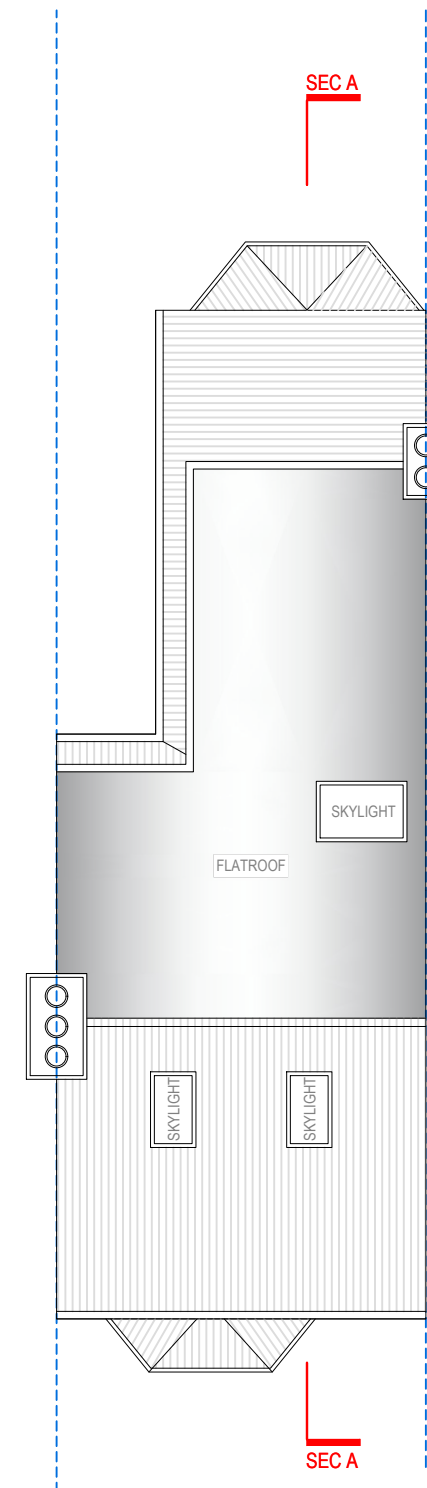

ROOF FLOOR



Address - Unit 4, Grosvenor Way, London E5 9ND
 Phone - 020 3781 8008
 E-mail - office@redwoodsprojects.co.uk
 Web - www.redwoodsprojects.co.uk
 Any errors on Dimensions to be reported to the Architect prior to commencement of Works.
 Dimensions and areas are based on survey information.
 This drawing is copyright © Redwoods Projects.
 All dimensions to be checked on site Prior work.

REFERENCE: 77 SPERLING ROAD, LONDON N17 6UJ, UK

TITLE: PROPOSED DRAWINGS
 FLOOR PLANS

PROJECT No 1058 DATE: 11-06-2024

SHEET No P 01 REV-A




0 1 2 5m scale 1:100 @A3


NOTES:

DRAWN BY


EDITED BY JM

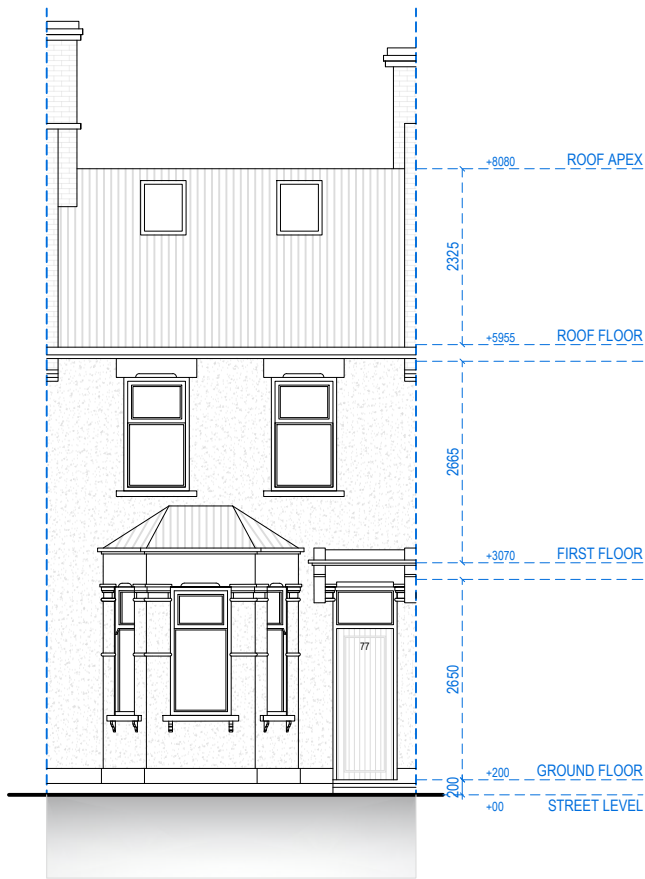

FRONT ELEVATION

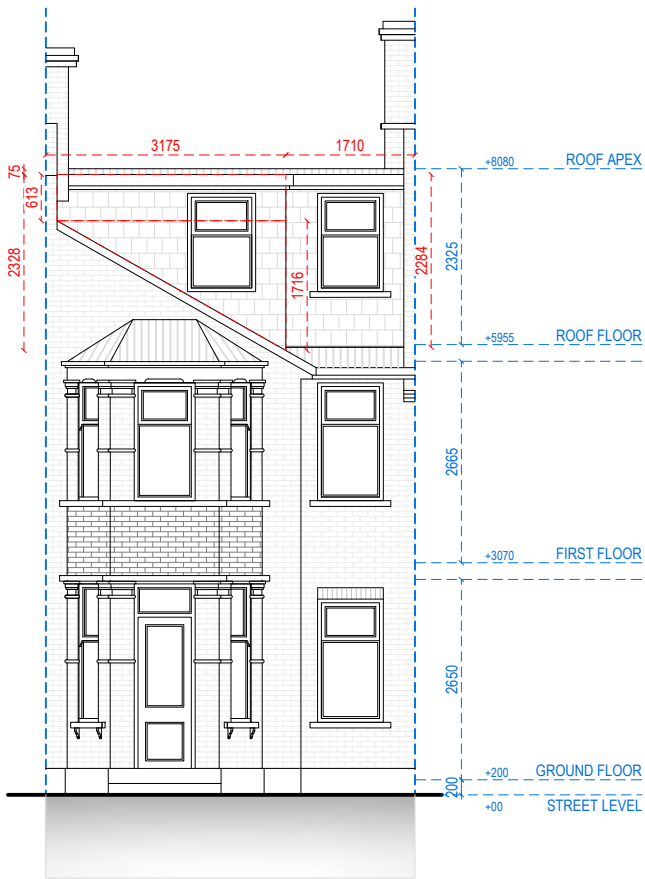

REAR ELEVATION

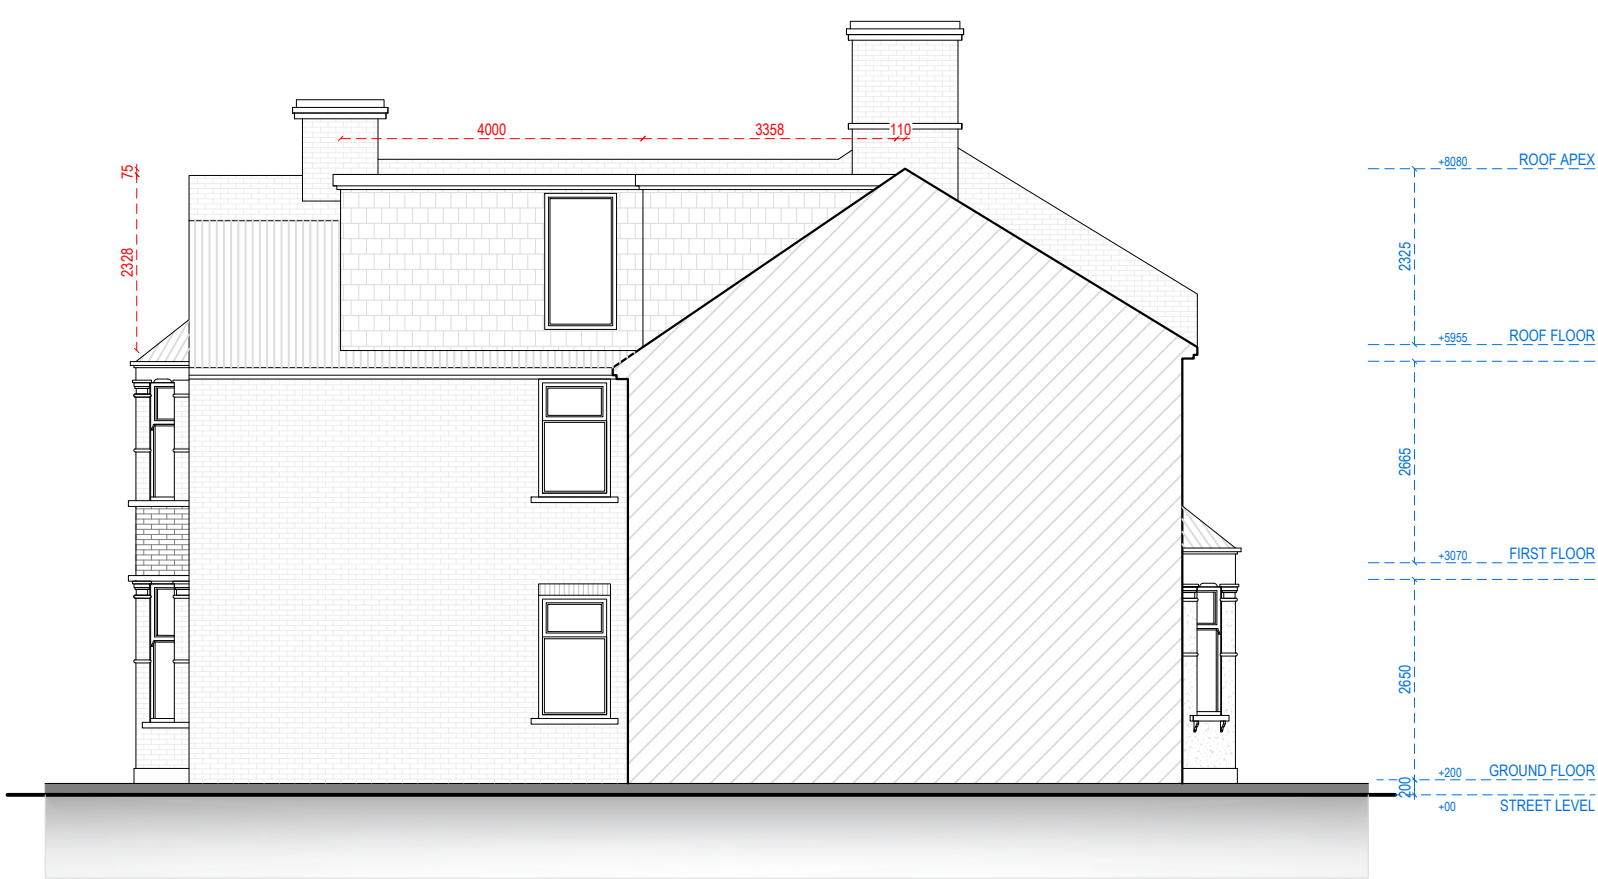

LEFT SIDE ELEVATION



Address - Unit 4, Grosvenor Way, London E5 9ND
Phone - 020 3781 8008
E-mail - office@redwoodsprojects.co.uk
Web - www.redwoodsprojects.co.uk

Any errors on Dimensions to be reported to the Architect prior to commencement of Works.
Dimensions and areas are based on survey information.
This drawing is copyright © Redwoods Projects.
All dimensions to be checked on site Prior work.

REFERENCE: 77 SPERLING ROAD, LONDON N17 6UJ, UK

TITLE: PROPOSED DRAWINGS
ELEVATIONS

PROJECT No 1058 DATE: 11-06-2024

SHEET No P 02 REV-A


0 1 2 5m scale 1:100 @A3

NOTES:



DRAWN BY

EDITED BY

JM

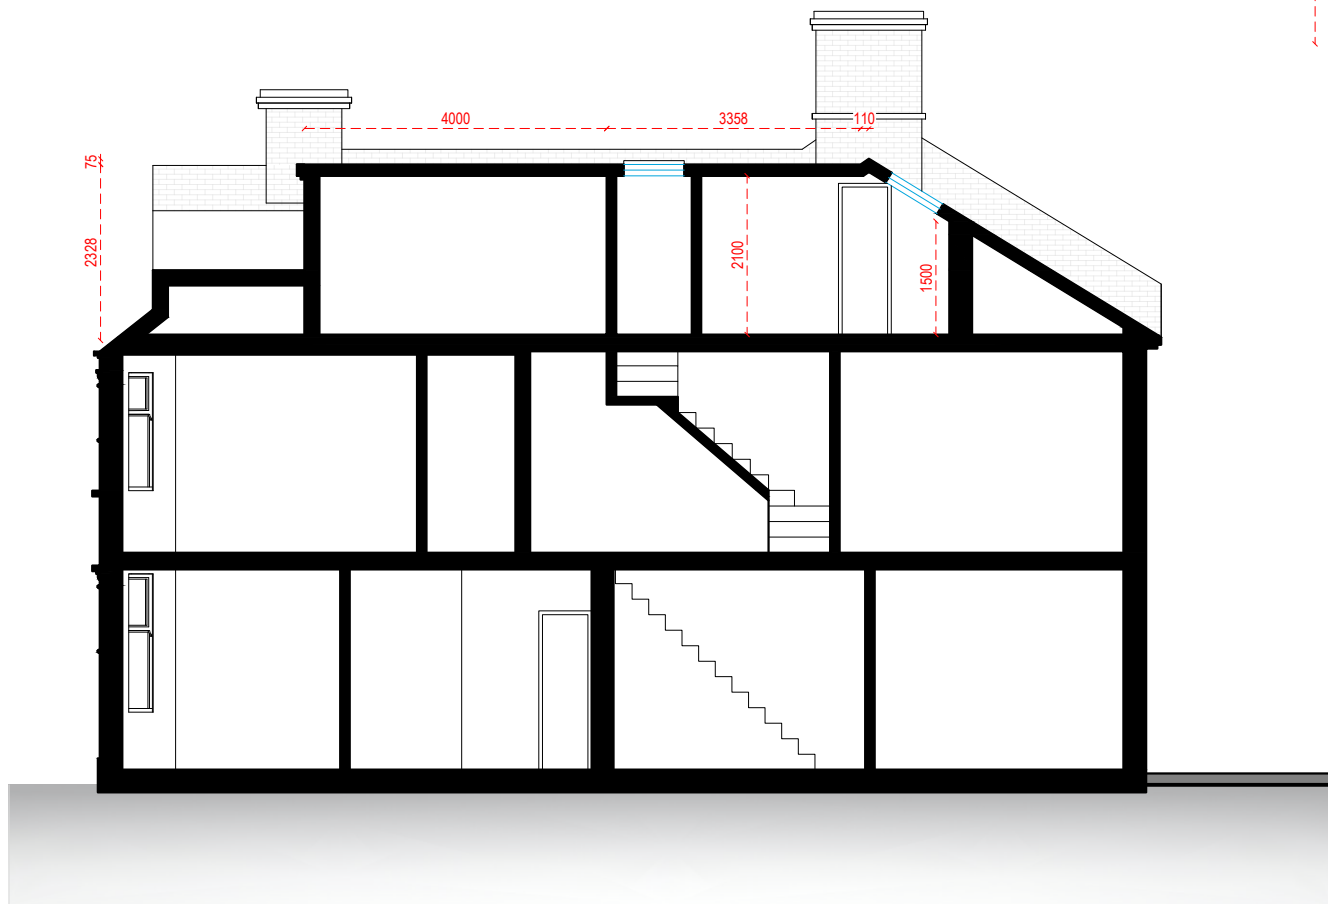

SECTION A.A

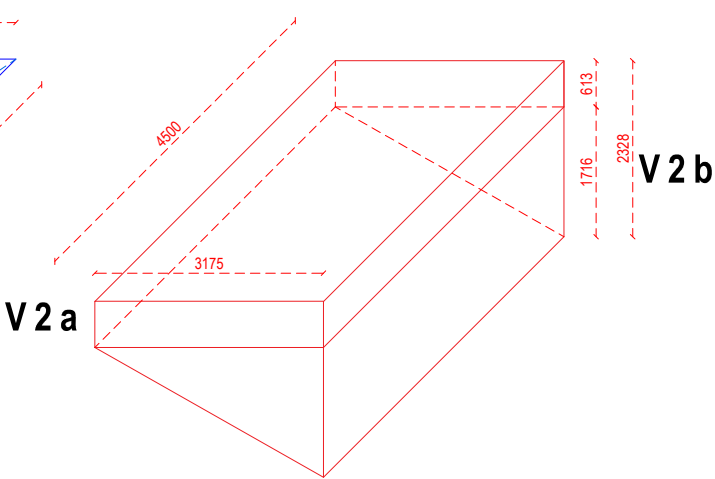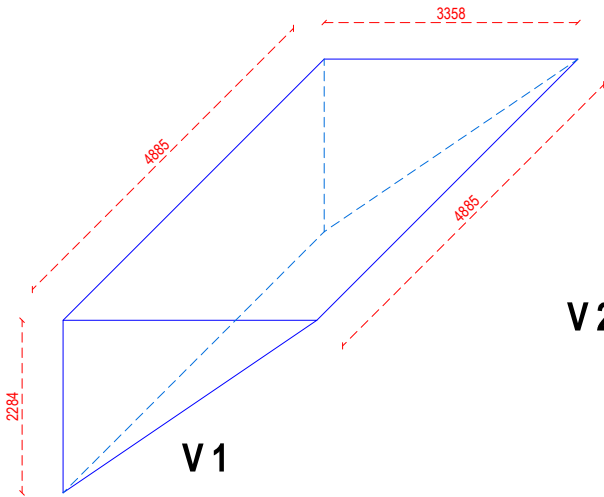

REAR DORMER EXTENSION

V1 – Volume of dormer
above main roof:

$$\frac{(2.284 \times 3.358 \times 4.885)m}{2} = 18.733m^3$$

V2a – Calculation of
upper section of dormer
above the outrigger:

$$4.500m \times 3.175m \times 0.613m = 8.758m^3$$

V2b – Calculation of lower
section of dormer above the
outrigger:

$$\frac{(4.500 \times 3.175 \times 1.716)m}{2} = 12.259m^3$$

$$\begin{aligned} \text{TOTAL} &= V1 + V2a + V2b = \\ &18.733 + 8.758 + 12.259 \\ &= 39.75m^3 \end{aligned}$$



Address - Unit 4, Grosvenor Way, London E5 9ND
Phone - 020 3781 8008
E-mail - office@redwoodsprojects.co.uk
Web - www.redwoodsprojects.co.uk

Any errors on Dimensions to be reported to the
Architect prior to commencement of Works.
Dimensions and areas are based on survey information.
This drawing is copyright © Redwoods Projects.
All dimensions to be checked on site Prior work.

REFERENCE: 77 SPERLING ROAD, LONDON N17 6UJ, UK

TITLE: PROPOSED DRAWINGS
SECTION

PROJECT No 1058 DATE: 11-06-2024

SHEET No P 03 REV-A

0 1 2 5m scale 1:100 @A3

NOTES:

DRAWN BY

EDITED BY

JM