



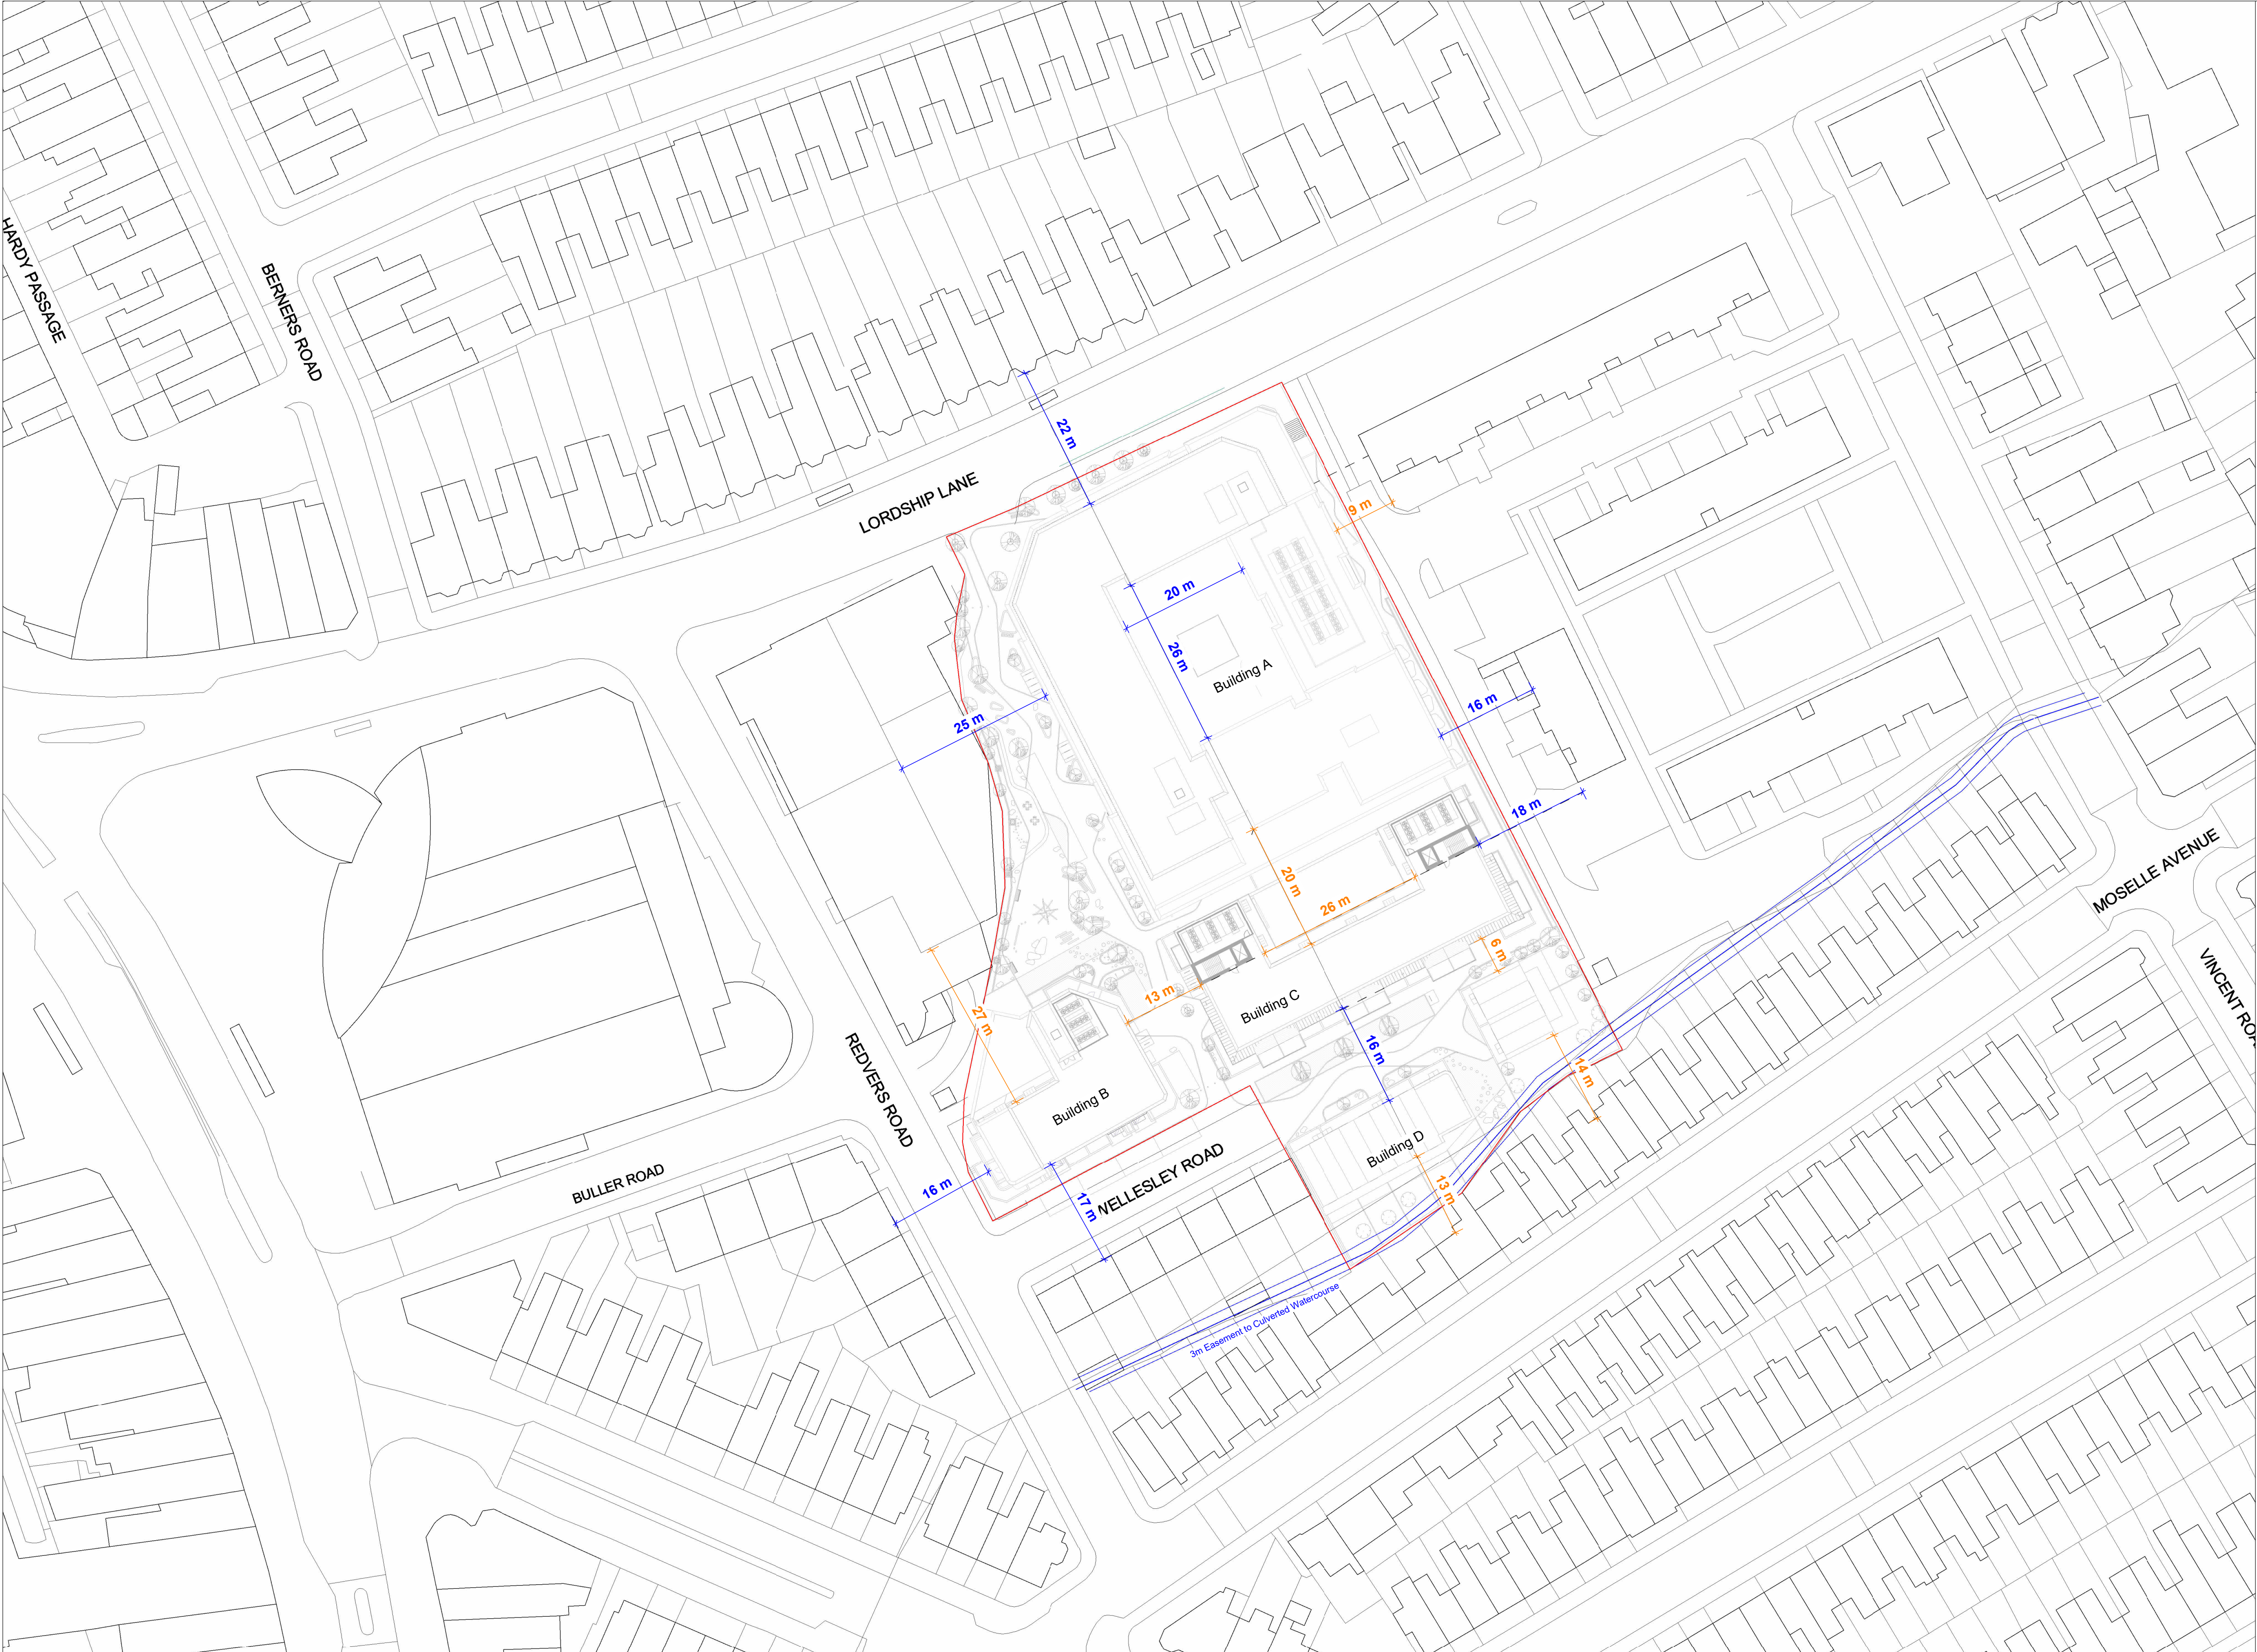

Key Plan

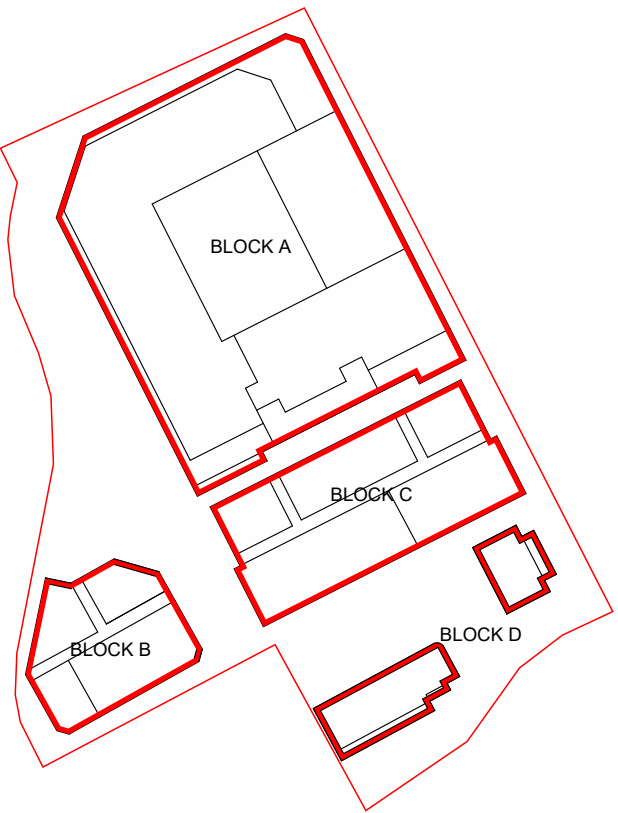

The copyright of this drawing is vested with Corstorphine & Wright Ltd and must not be copied or reproduced without the consent of the company.

P-00 First Issue.

13.06.24 DS AB

Date Drw. Chk.

Ordinance Survey, (c) Crown Copyright 2021. All Rights Reserved.
License Number: 100022432

- Proposed Site Boundary
- Culverted Water Course Centre Line
- Culverted Water Course Potential Extents

XX m Distance between buildings/primary aspect

XX m Distance between buildings/ secondary or no aspect

Client:
TRI 7 (& Fusion)

Project:
Lordship Lane, Wood Green, London

Drawing Title:
Proposed Site Plan - Setting Out

Drawing Status:
PLANNING

Corstorphine & Wright

Stourbridge Studio
The Old Library, Hagley Road, Stourbridge, West Midlands, DY8 1QH
01354 909 850

corstorphine-wright.com

Drawing No.

21820-0141

Revision

P-00

Drawn	Checked	Paper Size	Scale	Date
DS	AB	A1	1 : 500	Sep 2023