



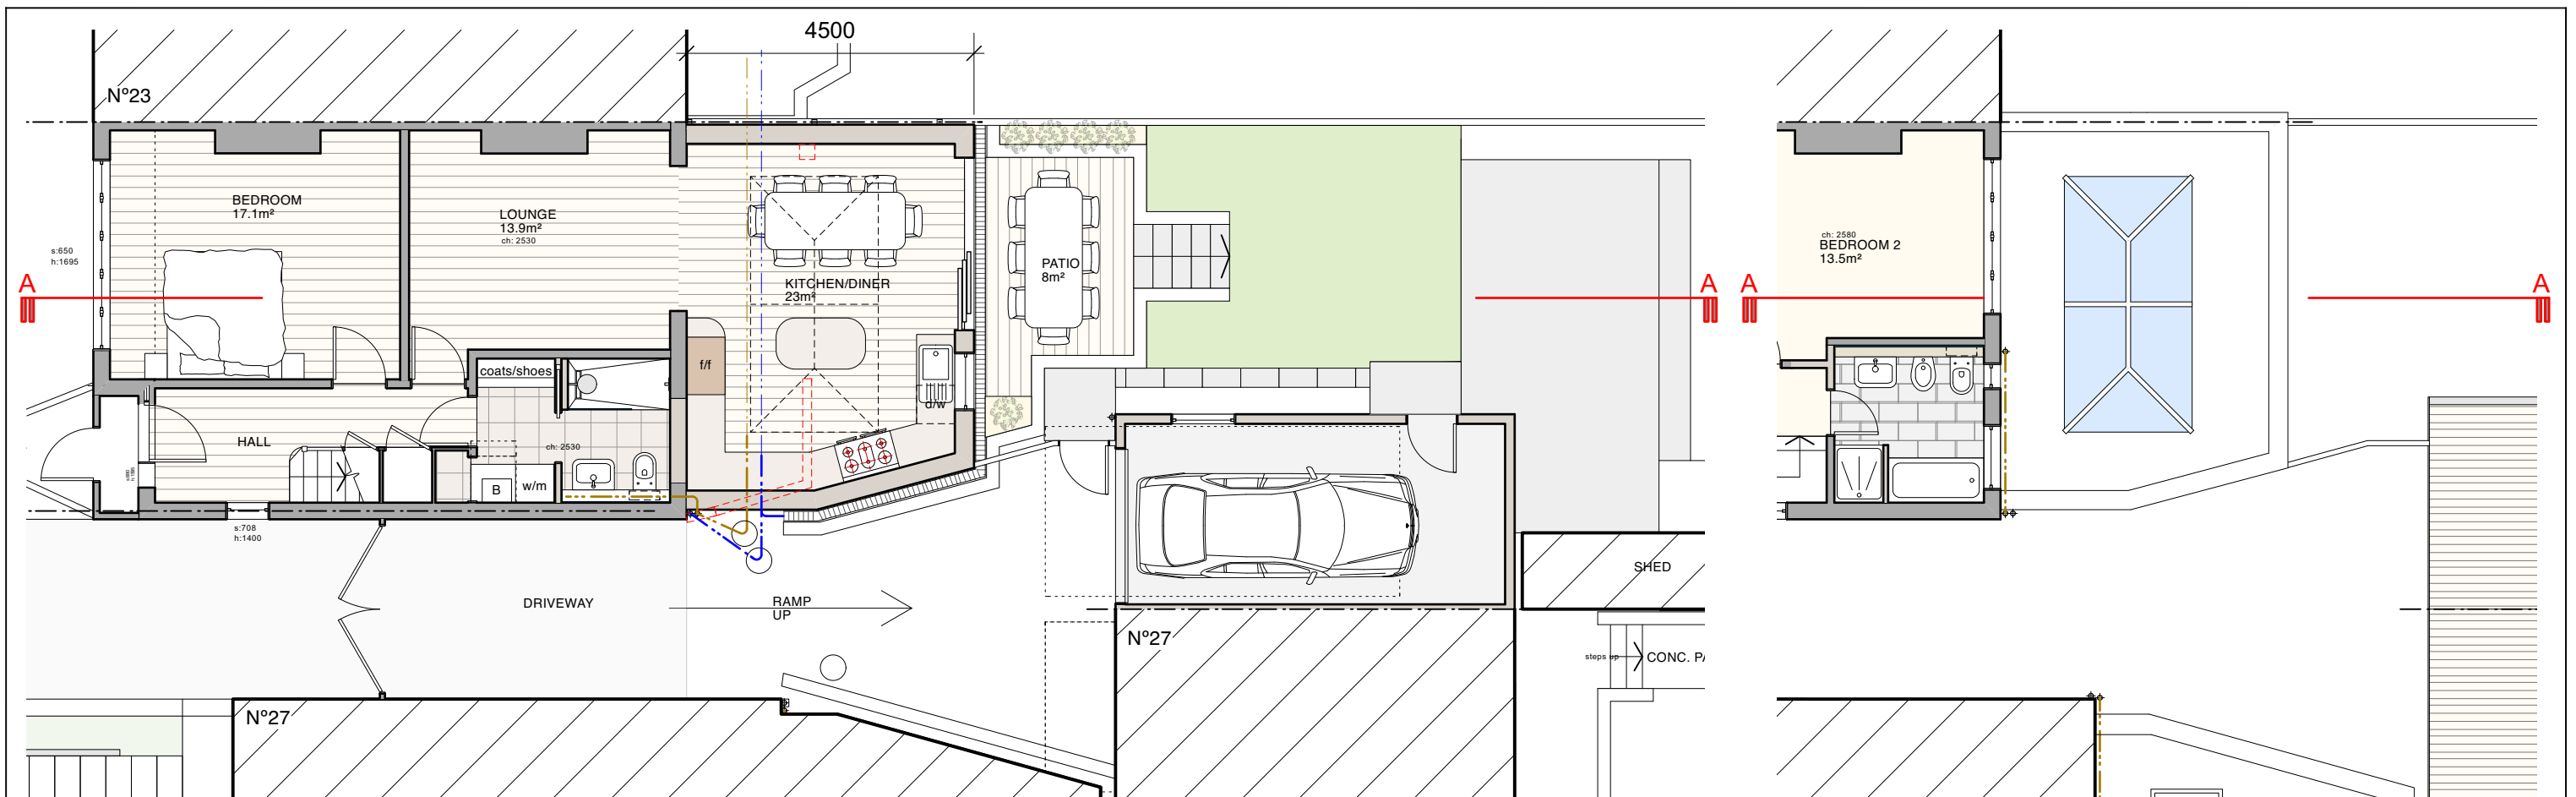


Proposed Ground Plan
scale 1:100 @ A3 / 1:50 @ A1
0 1 2 3 4 5 M

Proposed First Floor Plan
scale 1:100 @ A3 / 1:50 @ A1
0 1 2 3 4 5 M

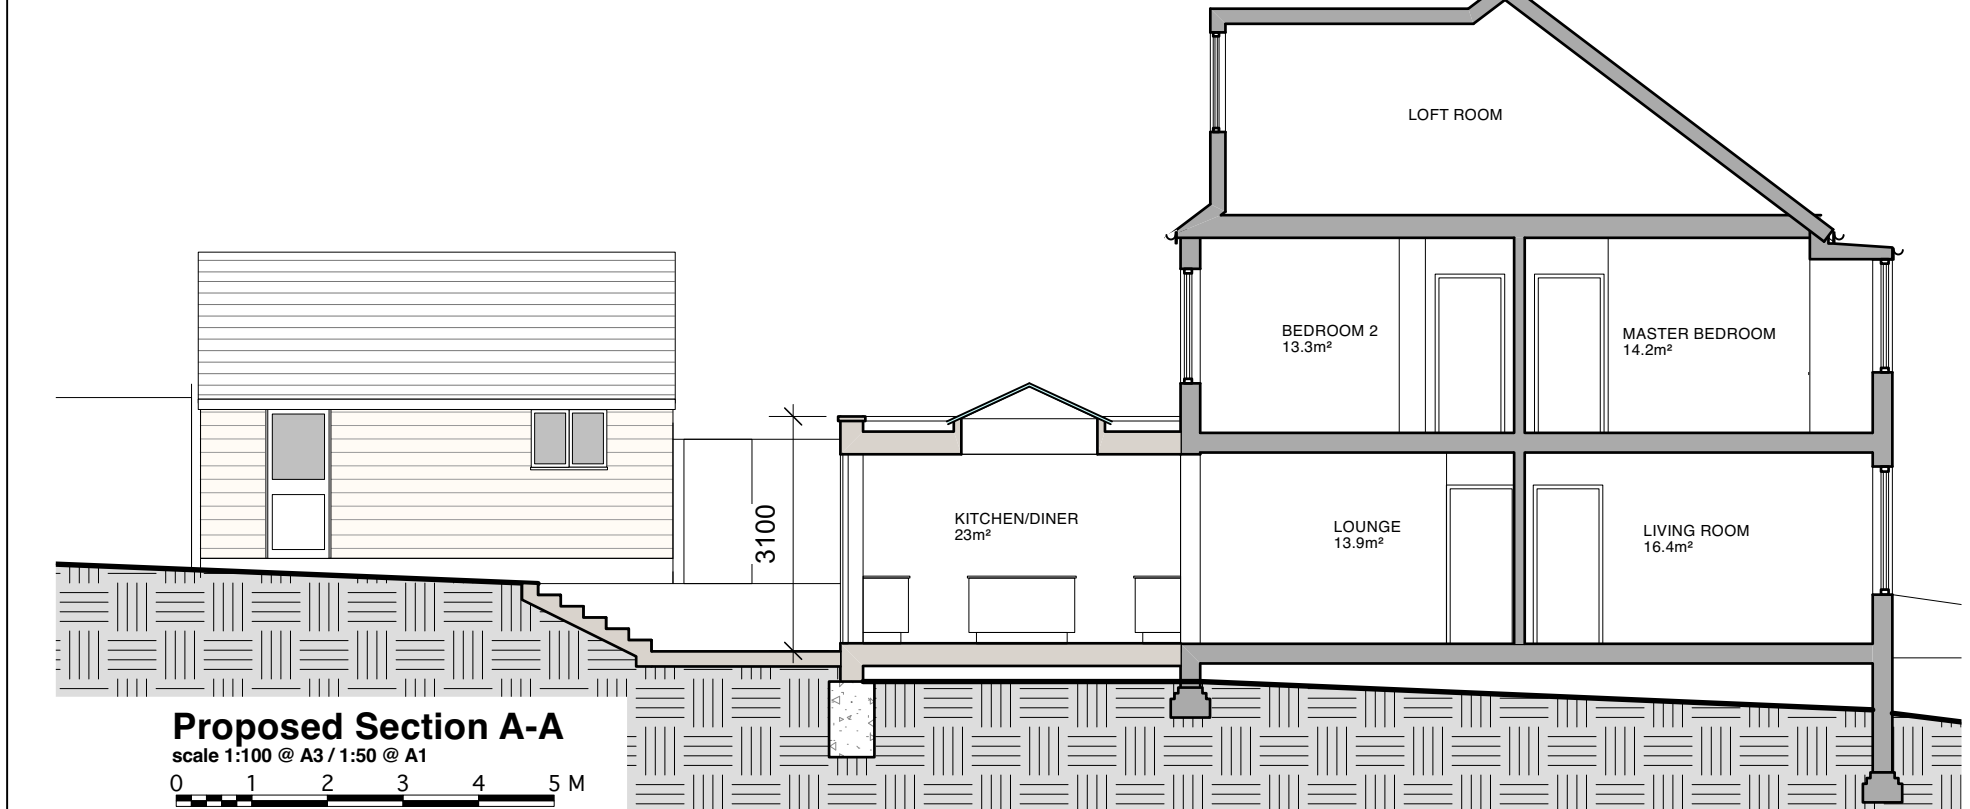

Proposed Section A-A
scale 1:100 @ A3 / 1:50 @ A1
0 1 2 3 4 5 M

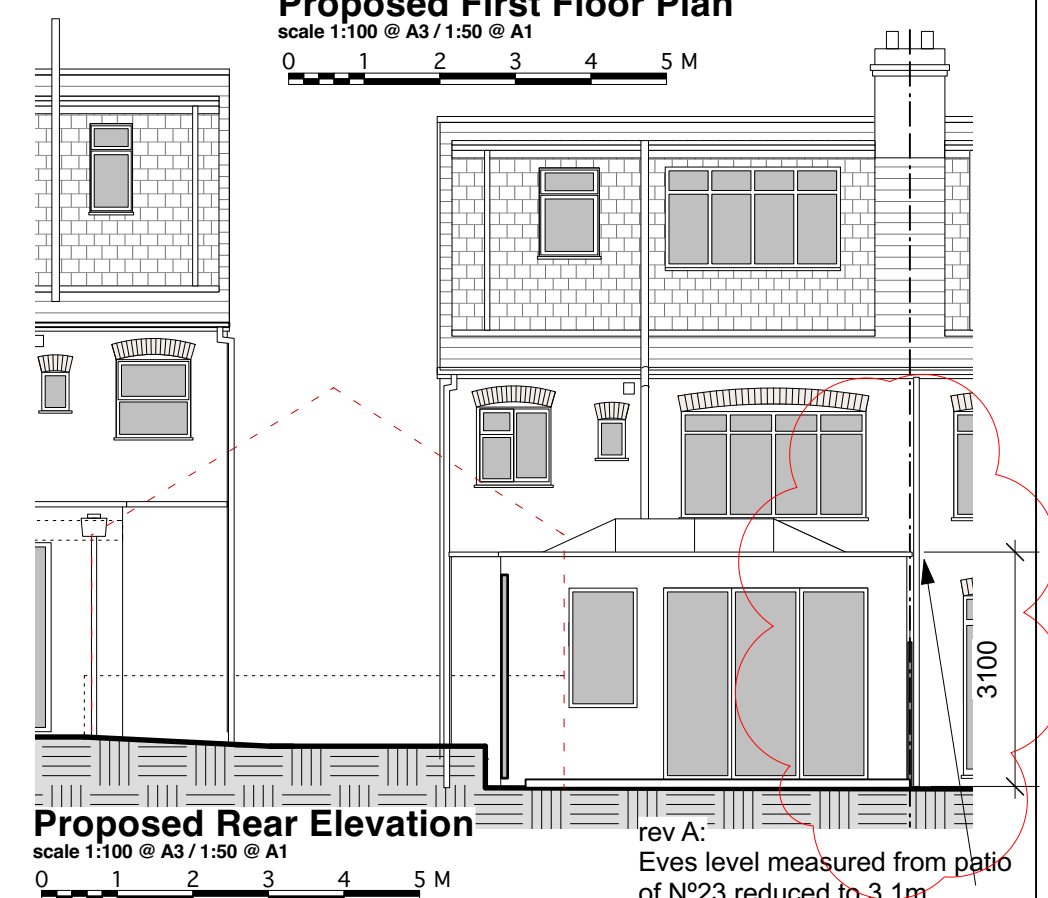

Proposed Rear Elevation
scale 1:100 @ A3 / 1:50 @ A1
0 1 2 3 4 5 M
rev A:
Eves level measured from patio
of N°23 reduced to 3.1m

			CLIENT Tony Lopez	SCALE see drawing	PROJECT 25 Torrington Gardens, London, N11 2AB	DRAWING NO. 424/24 -PL-04	REV. A	FBD FULCRUM BUILDING DESIGN LTD LONDON
				DATE April 2024				
			STATUS	DRAWN	DRAWING TITLE Proposed Plans, Section and Rear Elevation	FBD FULCRUM BUILDING DESIGN LTD. 86A Clarence Road, London, N22 8PW Tel.: 07974086475 e-mail: dean@fbd-ltd.com www.fbd-ltd.com		
A	12/6/24	extension reduced to 3.1m as measuered from neighbour patio level at planner request		CHECKED				
REV.	DATE	NOTES						