




Existing Front Elevation

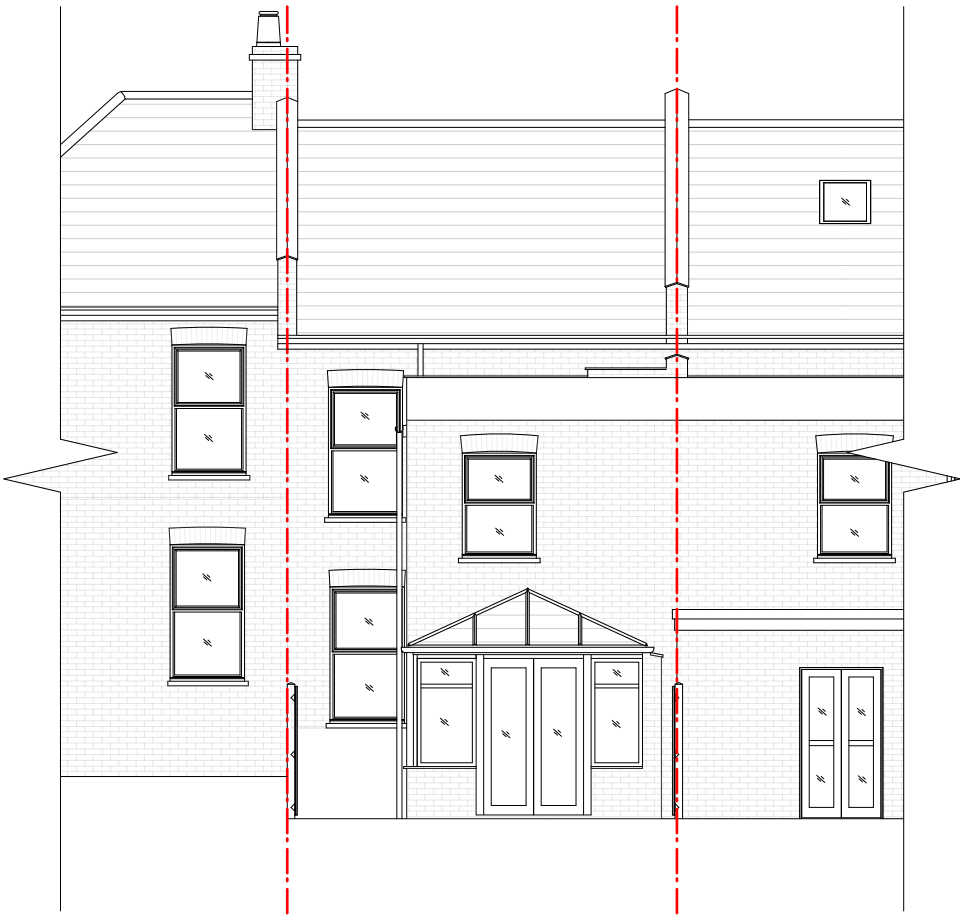

Existing Rear Elevation

03	19/06/2024	Planning issue	HV	HM
02	06/03/2024	Planning issue	HV	HM
01	29/02/2024	Planning issue	HV	HM
00	14/02/2024	Initial issue	HV	HM
REV	DATE	COMMENT	DRW	CHK



NOTES
These drawings are for planning purposes only. All dimensions indicated are subject to alterations on site. Confirm all dimensions prior to ordering materials and commencing construction.

My-architect

Busworks,
39-41 North Road,
London
N7 9DP
T 02030388753 E harry.molyneux@my-architect.io

PROJECT
70 Whittington Rd
DRAWING
Existing Elevations
SCALE
1:100 @ A3
STATUS
Planning

DRAWING No.	REVISION
452/01/200	P03



Existing Side Elevation

03	19/06/2024	Planning issue	HV	HM
02	06/03/2024	Planning issue	HV	HM
01	29/02/2024	Planning issue	HV	HM
00	14/02/2024	Initial issue	HV	HM
REV	DATE	COMMENT	DRW	CHK



NOTES
These drawings are for planning purposes only. All dimensions indicated are subject to alterations on site. Confirm all dimensions prior to ordering materials and commencing construction.

My-architect

Busworks,
39-41 North Road,
London
N7 9DP
T 02030388753 E harry.molyneux@my-architect.io

PROJECT
70 Whittington Rd
DRAWING
Existing Side Elevation
SCALE
1:100 @ A3
STATUS
Planning

DRAWING No.	REVISION
452/01/201	P03



03	19/06/2024	Planning issue	HV	HM
02	06/03/2024	Planning issue	HV	HM
01	29/02/2024	Planning issue	HV	HM
00	14/02/2024	Initial issue	HV	HM
REV	DATE	COMMENT	DRW	CHK



NOTES
These drawings are for planning purposes only. All dimensions indicated are subject to alterations on site. Confirm all dimensions prior to ordering materials and commencing construction.



My-architect

Busworks,
39-41 North Road,
London
N7 9DP
T 02030388753 E harry.molyneux@my-architect.io

PROJECT
70 Whittington Rd
DRAWING
Existing Sections
SCALE
1:100 @ A3
STATUS
Planning

DRAWING No. 452/01/202 REVISION P03

Existing Section AA

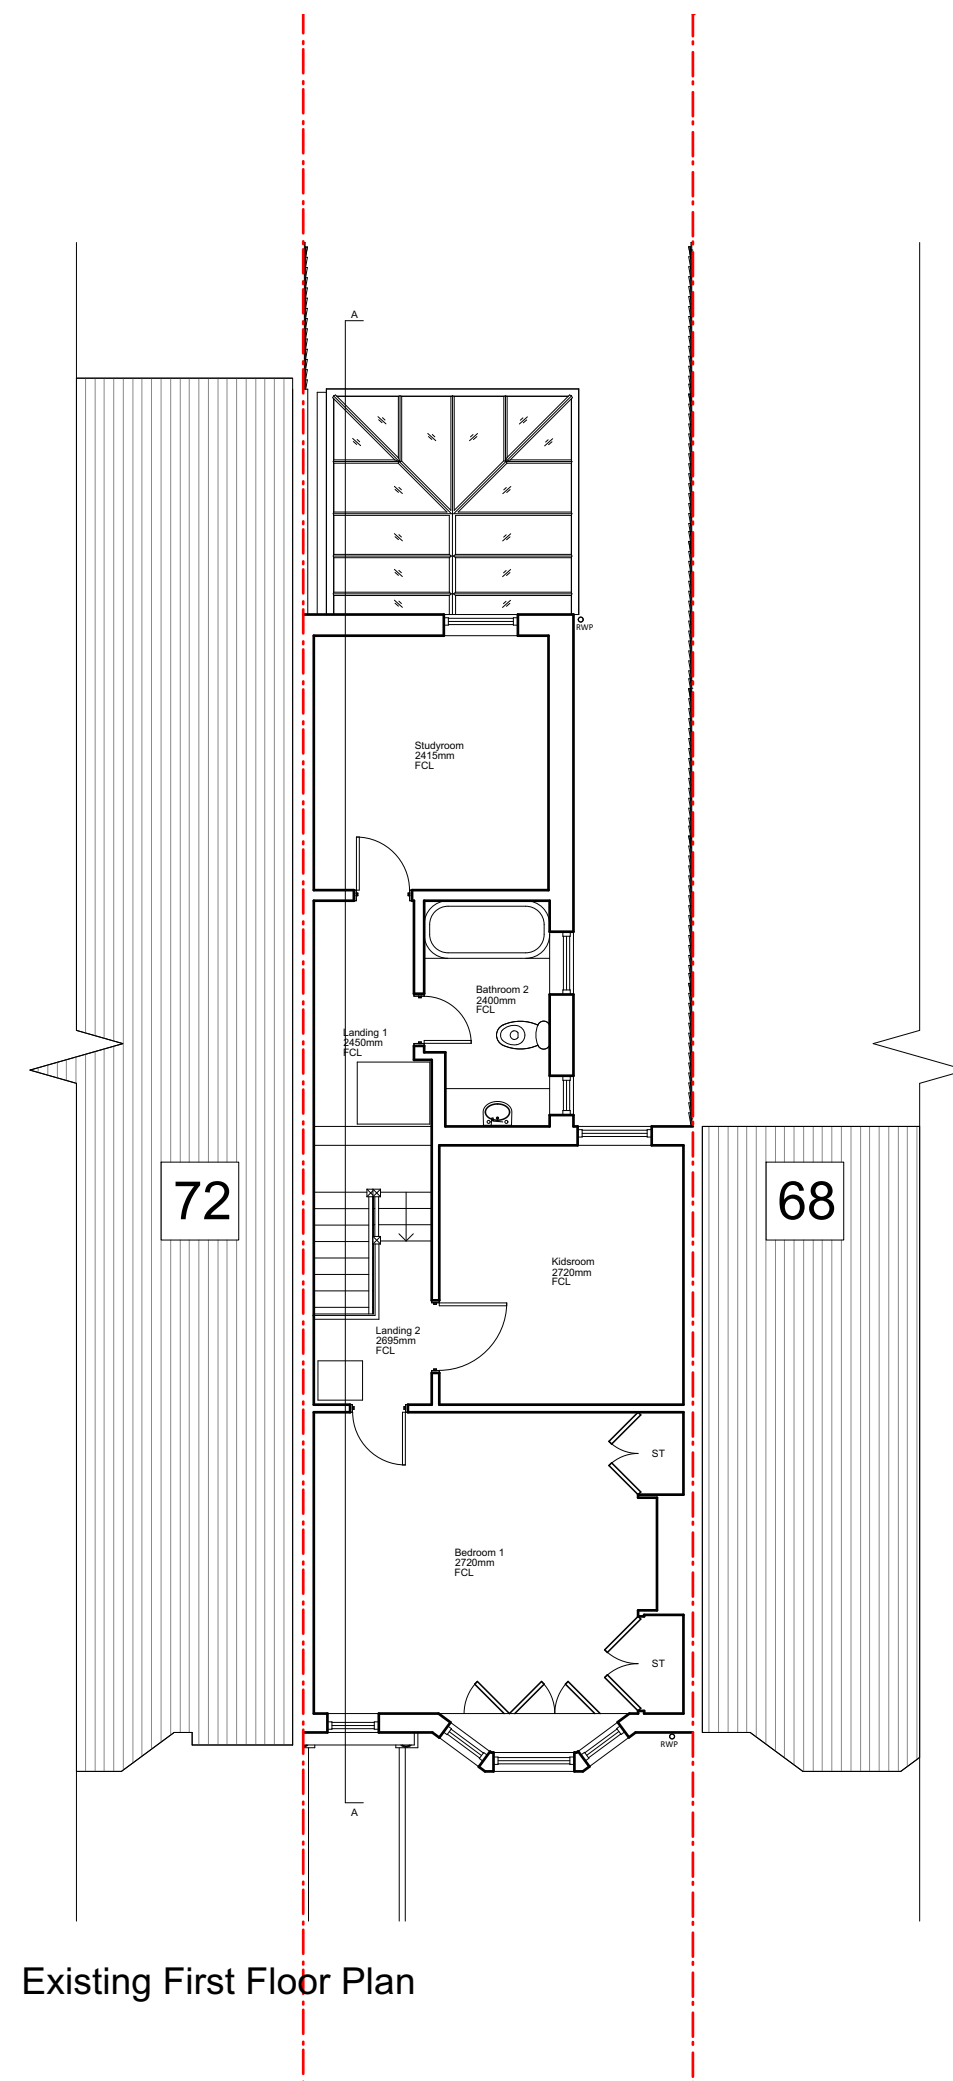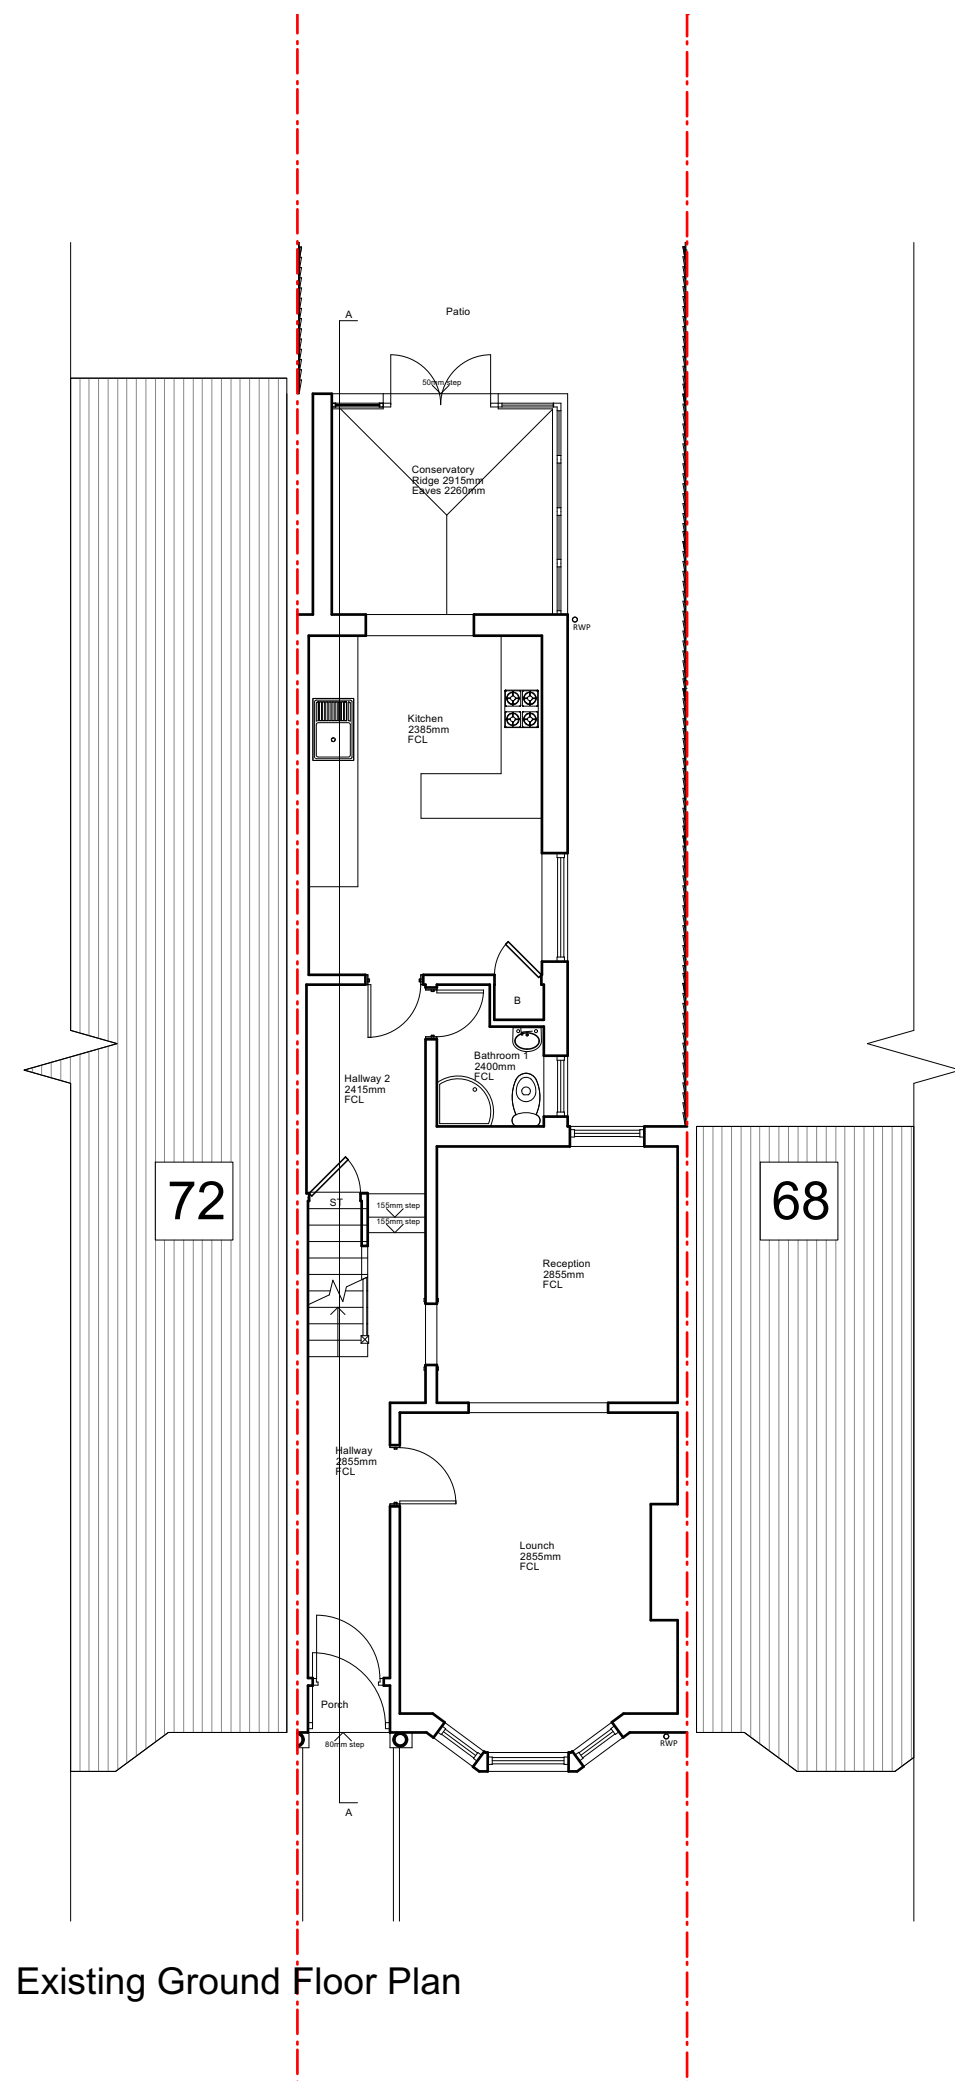

03	19/06/2024	Planning issue	HV	HM
02	06/03/2024	Planning issue	HV	HM
01	29/02/2024	Planning issue	HV	HM
00	14/02/2024	Initial issue	HV	HM
REV	DATE	COMMENT	DRW	CHK



NOTES

These drawings are for planning purposes only. All dimensions indicated are subject to alterations on site. Confirm all dimensions prior to ordering materials and commencing construction.

My-architect

Busworks,
39-41 North Road,
London
N7 9DP
T 02030388753 E harry.molyneux@my-architect.io

PROJECT
70 Whittington Rd

DRAWING

Existing Floor Plans



SCALE
1:100 @ A3

STATUS
Planning

DRAWING No.

REVISION

452/01/400 P03

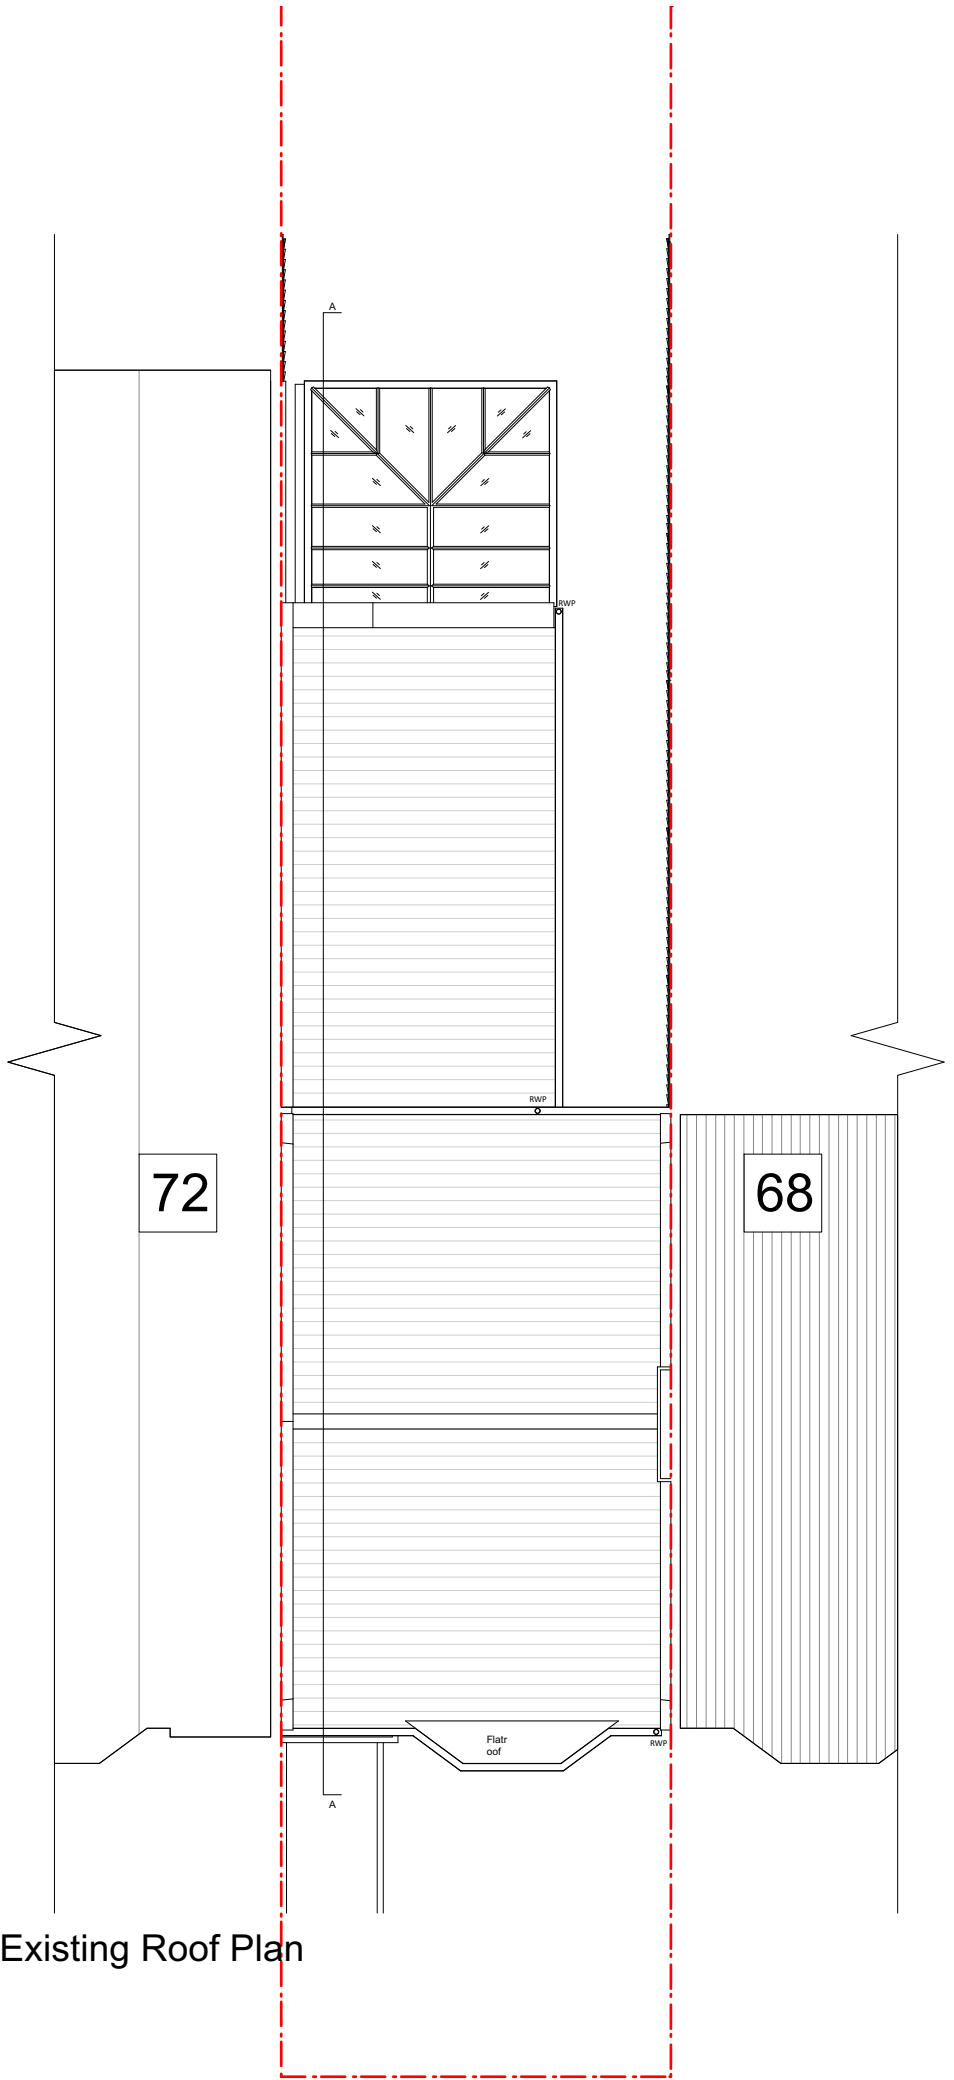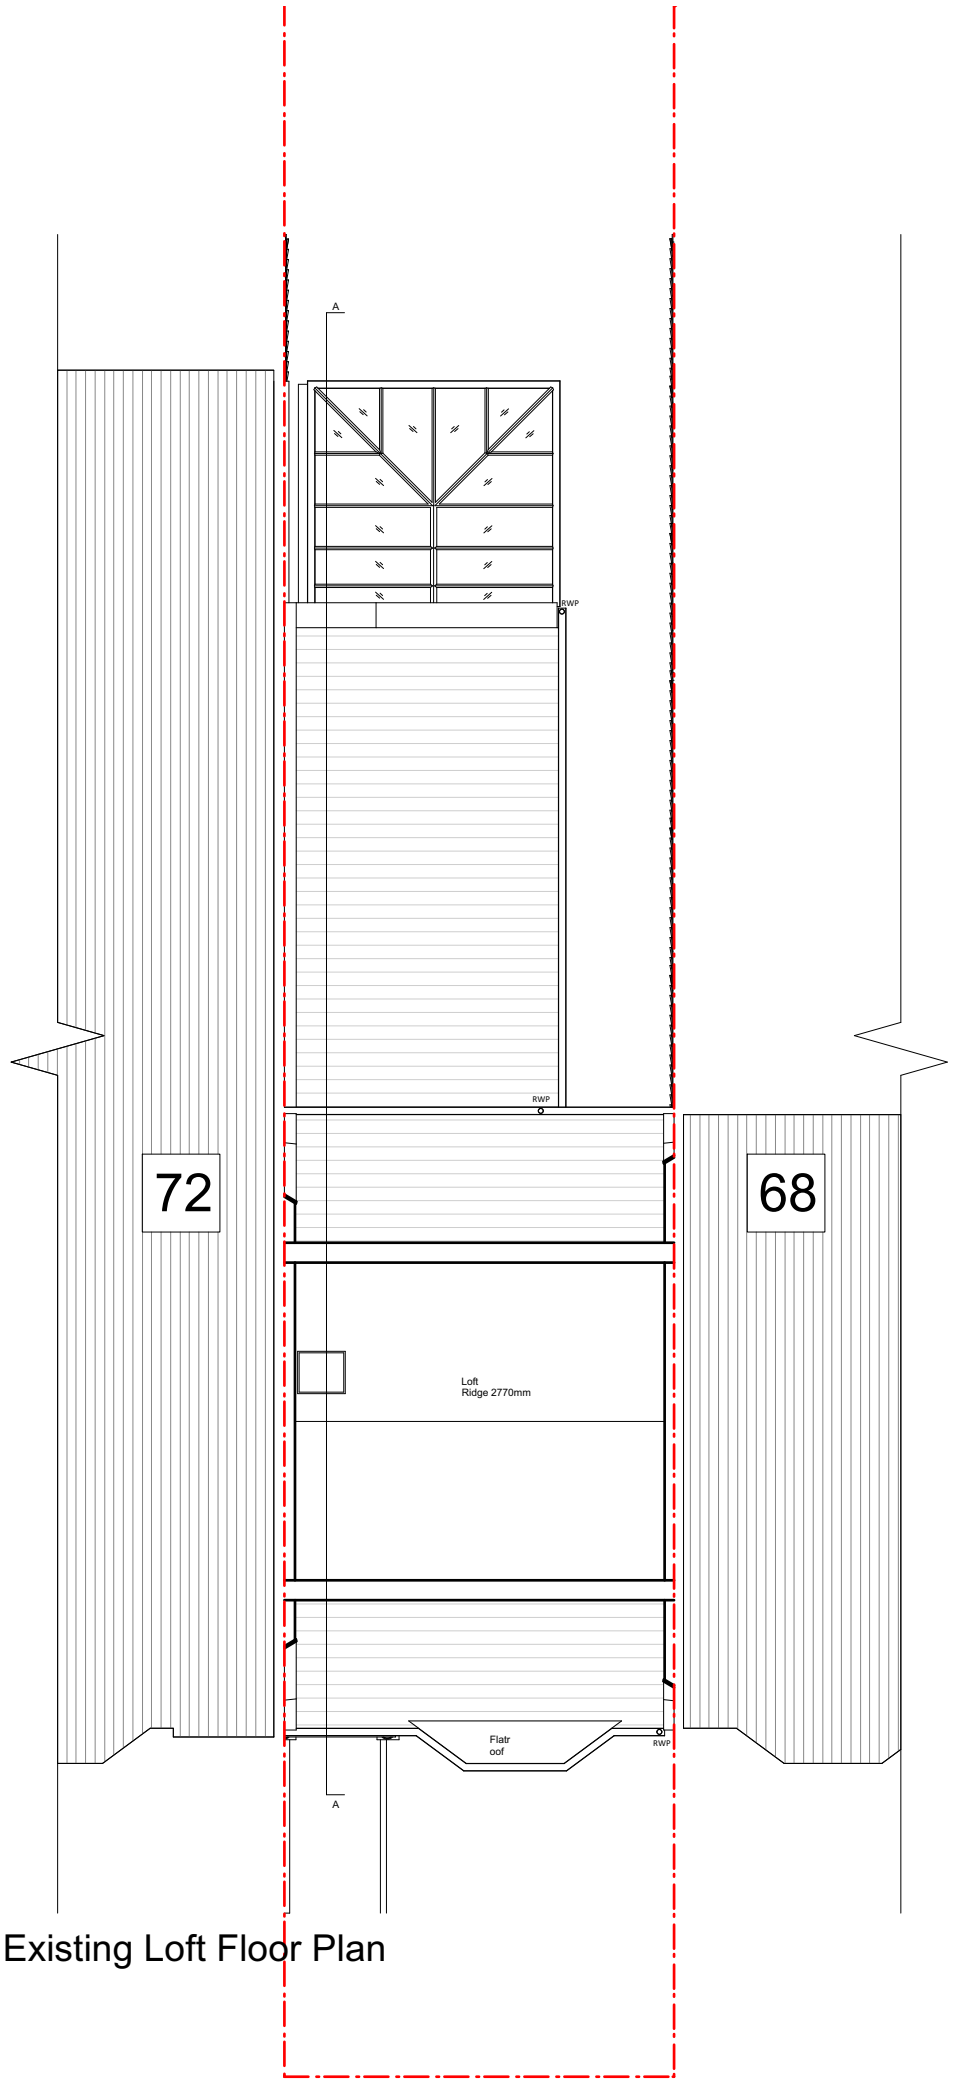

03	19/06/2024	Planning issue	HV	HM
02	06/03/2024	Planning issue	HV	HM
01	29/02/2024	Planning issue	HV	HM
00	14/02/2024	Initial issue	HV	HM
REV	DATE	COMMENT	DRW	CHK



NOTES
 These drawings are for planning purposes only. All dimensions indicated are subject to alterations on site. Confirm all dimensions prior to ordering materials and commencing construction.

My-architect


Busworks,
 39-41 North Road,
 London
 N7 9DP
 T 02030388753 E harry.molyneux@my-architect.io

PROJECT
 70 Whittington Rd
 DRAWING
 Existing Floor Plans
 SCALE
 1:100 @ A3
 STATUS
 Planning

DRAWING No.
452/01/401
 REVISION
P03




Proposed Front Elevation

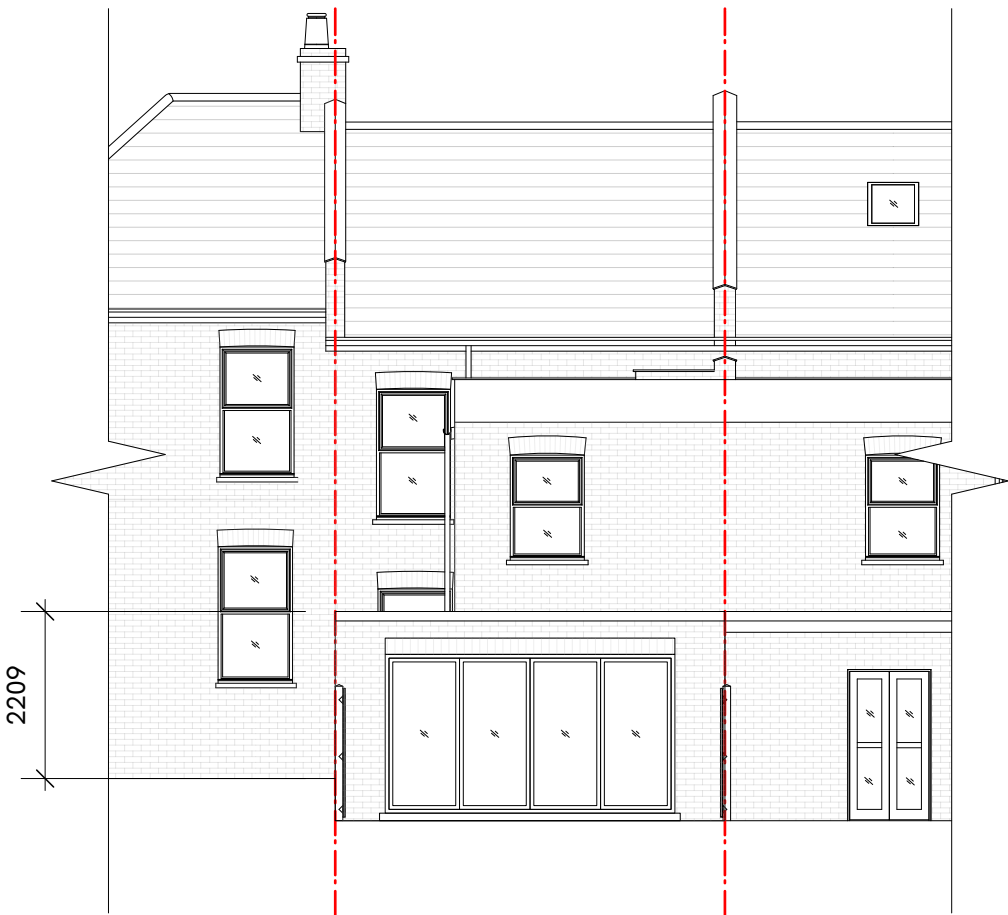

Proposed Rear Elevation

03	19/06/2024	Planning issue	HV	HM
02	06/03/2024	Planning issue	HV	HM
01	29/02/2024	Planning issue	HV	HM
00	14/02/2024	Initial issue	HV	HM
REV	DATE	COMMENT	DRW	CHK

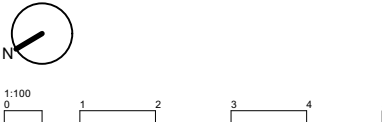

NOTES
These drawings are for planning purposes only. All dimensions indicated are subject to alterations on site. Confirm all dimensions prior to ordering materials and commencing construction.

My-architect

Busworks,
39-41 North Road,
London
N7 9DP
T 02030388753 E harry.molyneux@my-architect.io

PROJECT
70 Whittington Rd
DRAWING
Proposed Elevations
SCALE
1:100 @ A3
STATUS
Planning

DRAWING No. 452/03/200 REVISION P03



Proposed Side Elevation

03	19/06/2024	Planning issue	HV	HM
02	06/03/2024	Planning issue	HV	HM
01	29/02/2024	Planning issue	HV	HM
00	14/02/2024	Initial issue	HV	HM
REV	DATE	COMMENT	DRW	CHK



NOTES
These drawings are for planning purposes only. All dimensions indicated are subject to alterations on site. Confirm all dimensions prior to ordering materials and commencing construction.

My-architect

Busworks,
39-41 North Road,
London
N7 9DP
T 02030388753 E harry.molyneux@my-architect.io

PROJECT
70 Whittington Rd
DRAWING
Proposed Side Elevation
SCALE
1:100 @ A3
STATUS
Planning

DRAWING No.	REVISION
452/03/201	P03

Proposed Section AA



03	19/06/2024	Planning issue	HV	HM
02	06/03/2024	Planning issue	HV	HM
01	29/02/2024	Planning issue	HV	HM
00	14/02/2024	Initial issue	HV	HM
REV	DATE	COMMENT	DRW	CHK



NOTES
These drawings are for planning purposes only. All dimensions indicated are subject to alterations on site. Confirm all dimensions prior to ordering materials and commencing construction.

My-architect

Busworks,
39-41 North Road,
London
N7 9DP
T 02030388753 E harry.molyneux@my-architect.io



PROJECT
70 Whittington Rd

DRAWING
Proposed Sections

SCALE
1:100 @ A3

STATUS
Planning

DRAWING No.	REVISION
452/03/202	P03

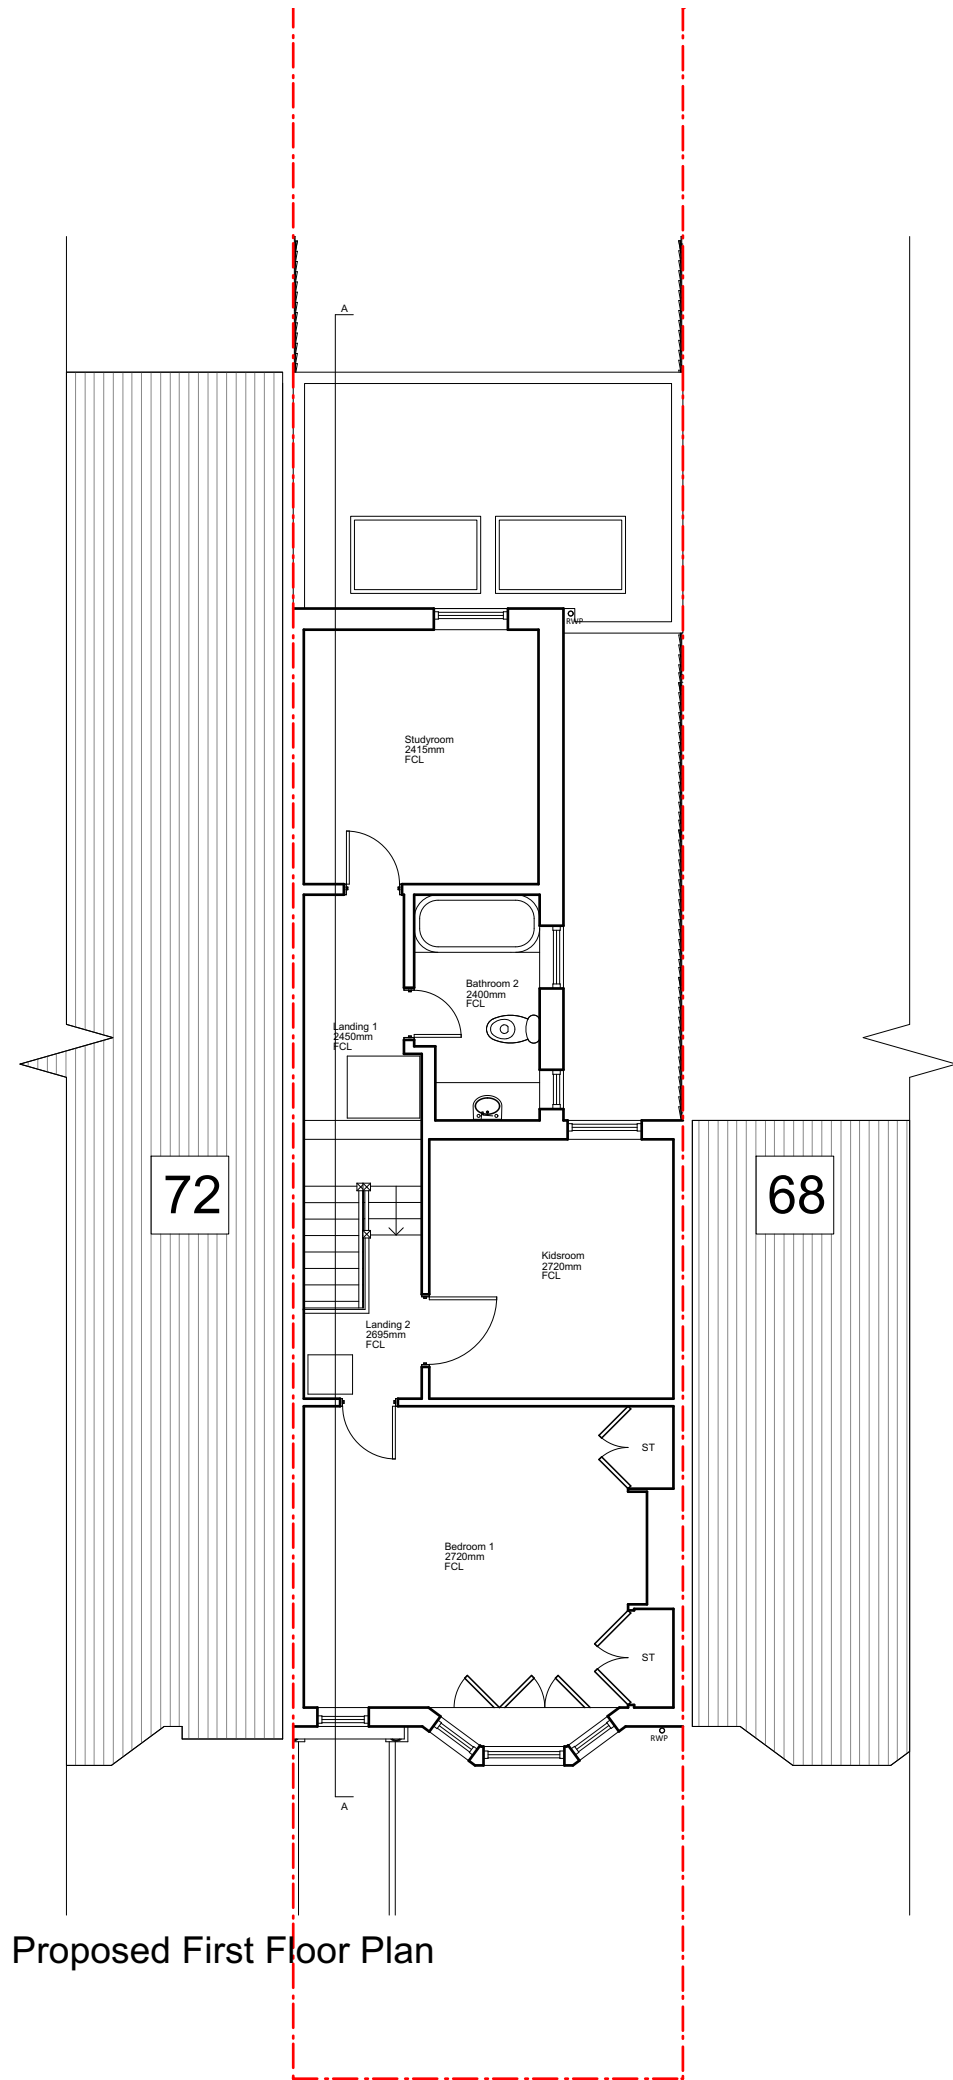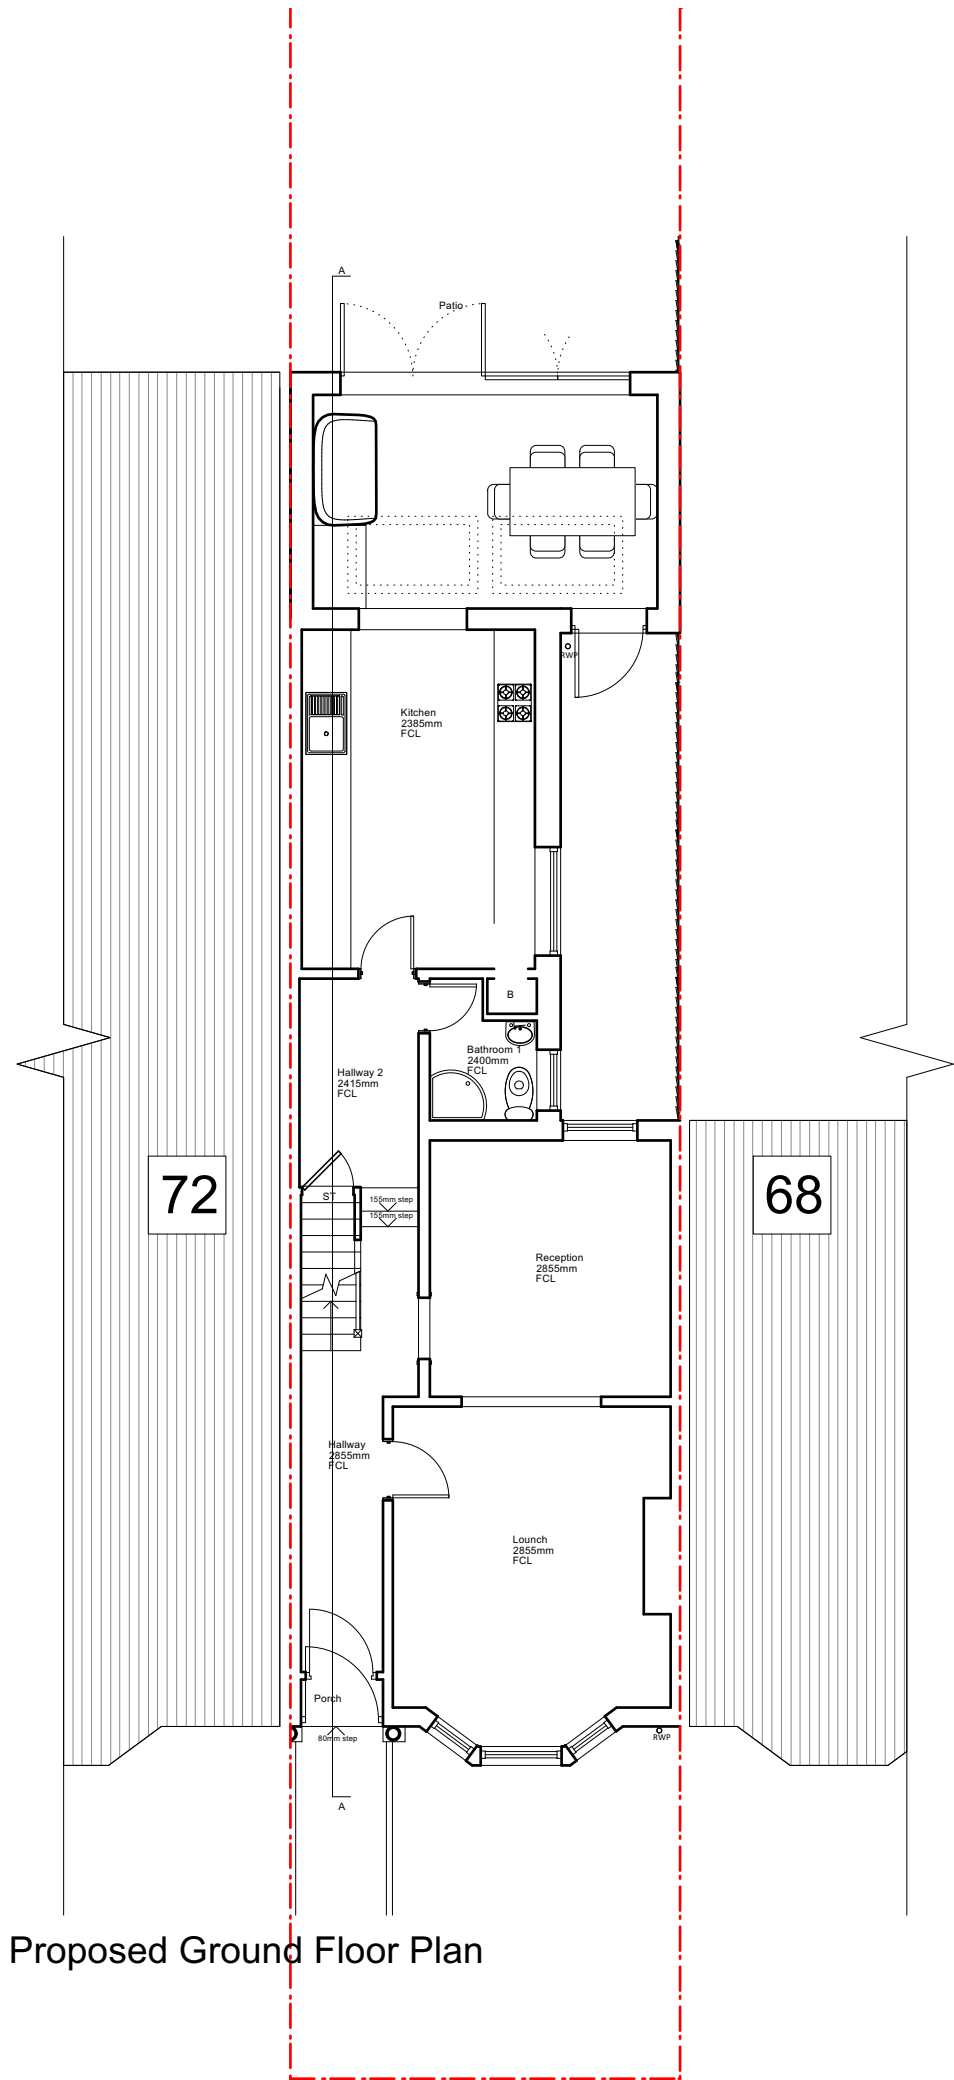

03	19/06/2024	Planning issue	HV	HM
02	06/03/2024	Planning issue	HV	HM
01	29/02/2024	Planning issue	HV	HM
00	14/02/2024	Initial issue	HV	HM
REV	DATE	COMMENT	DRW	CHK



1:100
0 1 2 3 4 5m

NOTES
These drawings are for planning purposes only. All dimensions indicated are subject to alterations on site. Confirm all dimensions prior to ordering materials and commencing construction.

My-architect

Busworks,
39-41 North Road,
London
N7 9DP
T 02030388753 E harry.molyneux@my-architect.io


PROJECT
70 Whittington Rd

DRAWING
Proposed Floor Plans


SCALE
1:100 @ A3

STATUS
Planning

DRAWING No. 452/03/400
REVISION P03

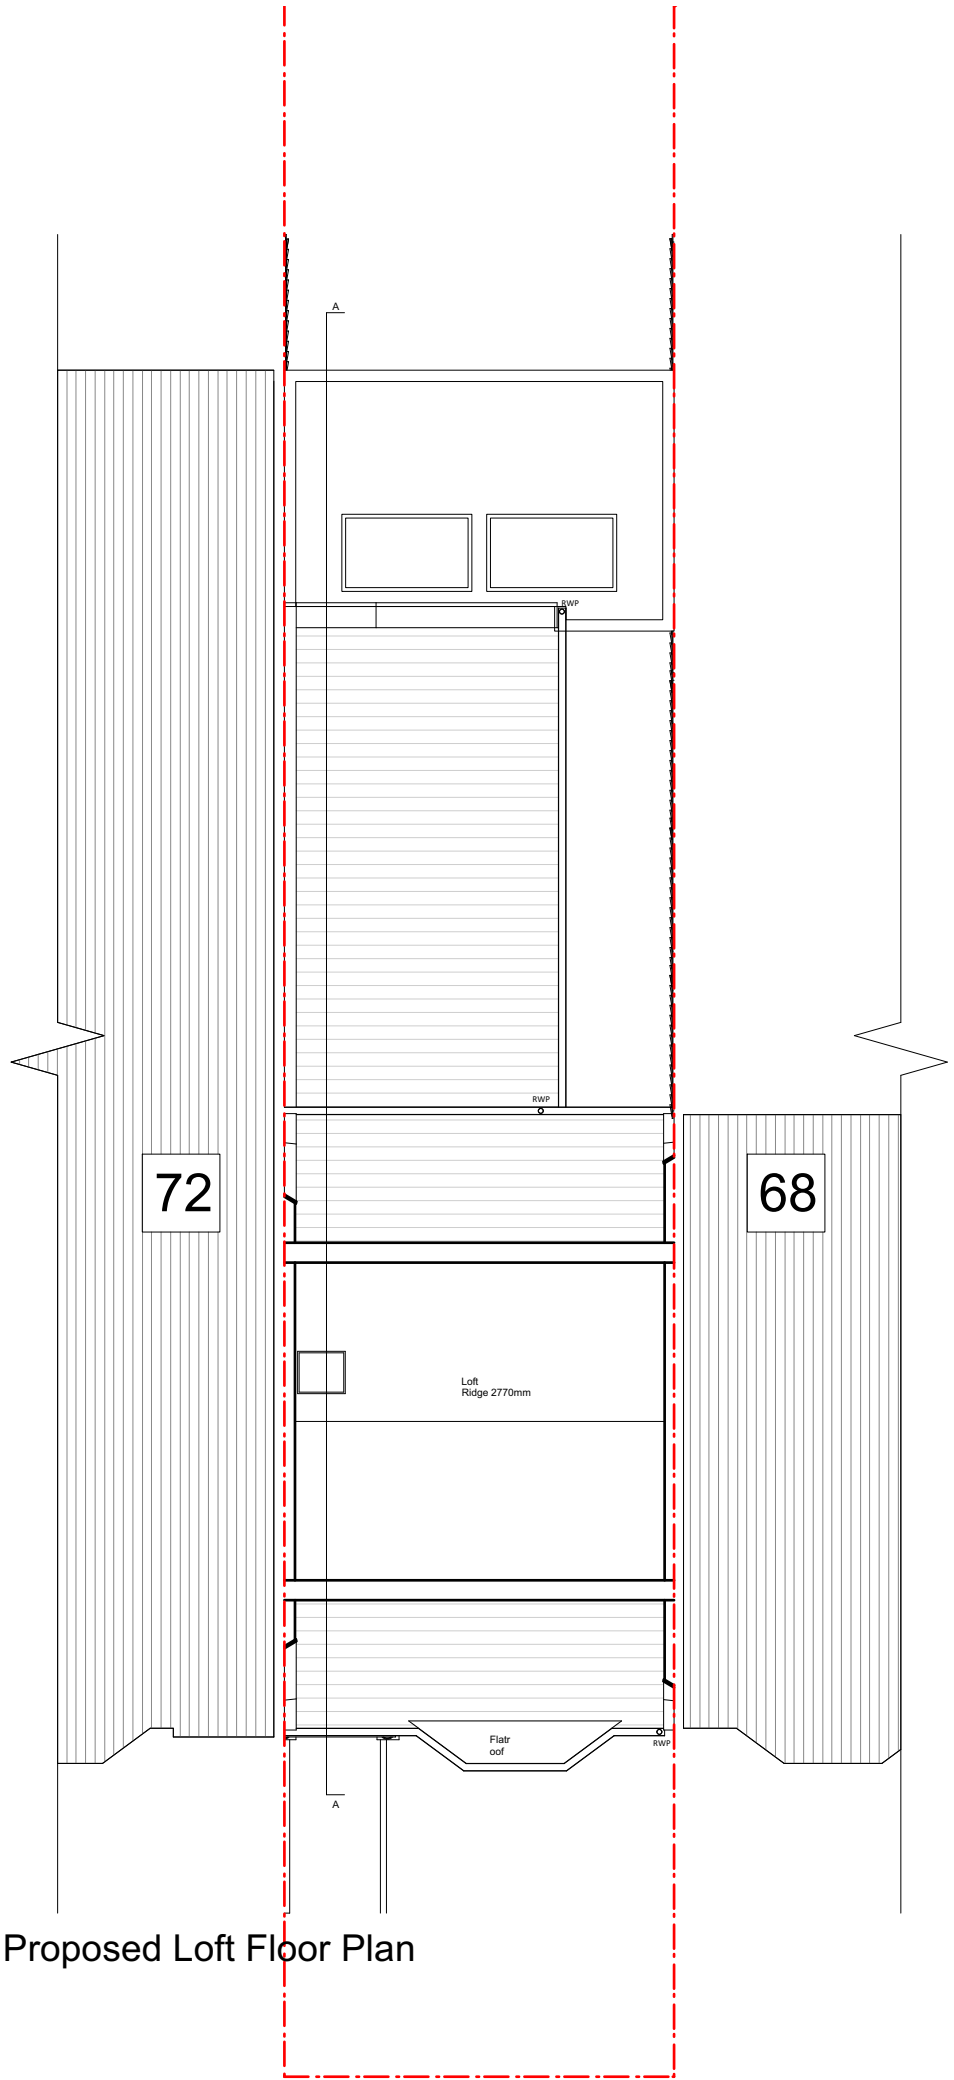


Proposed Loft Floor Plan

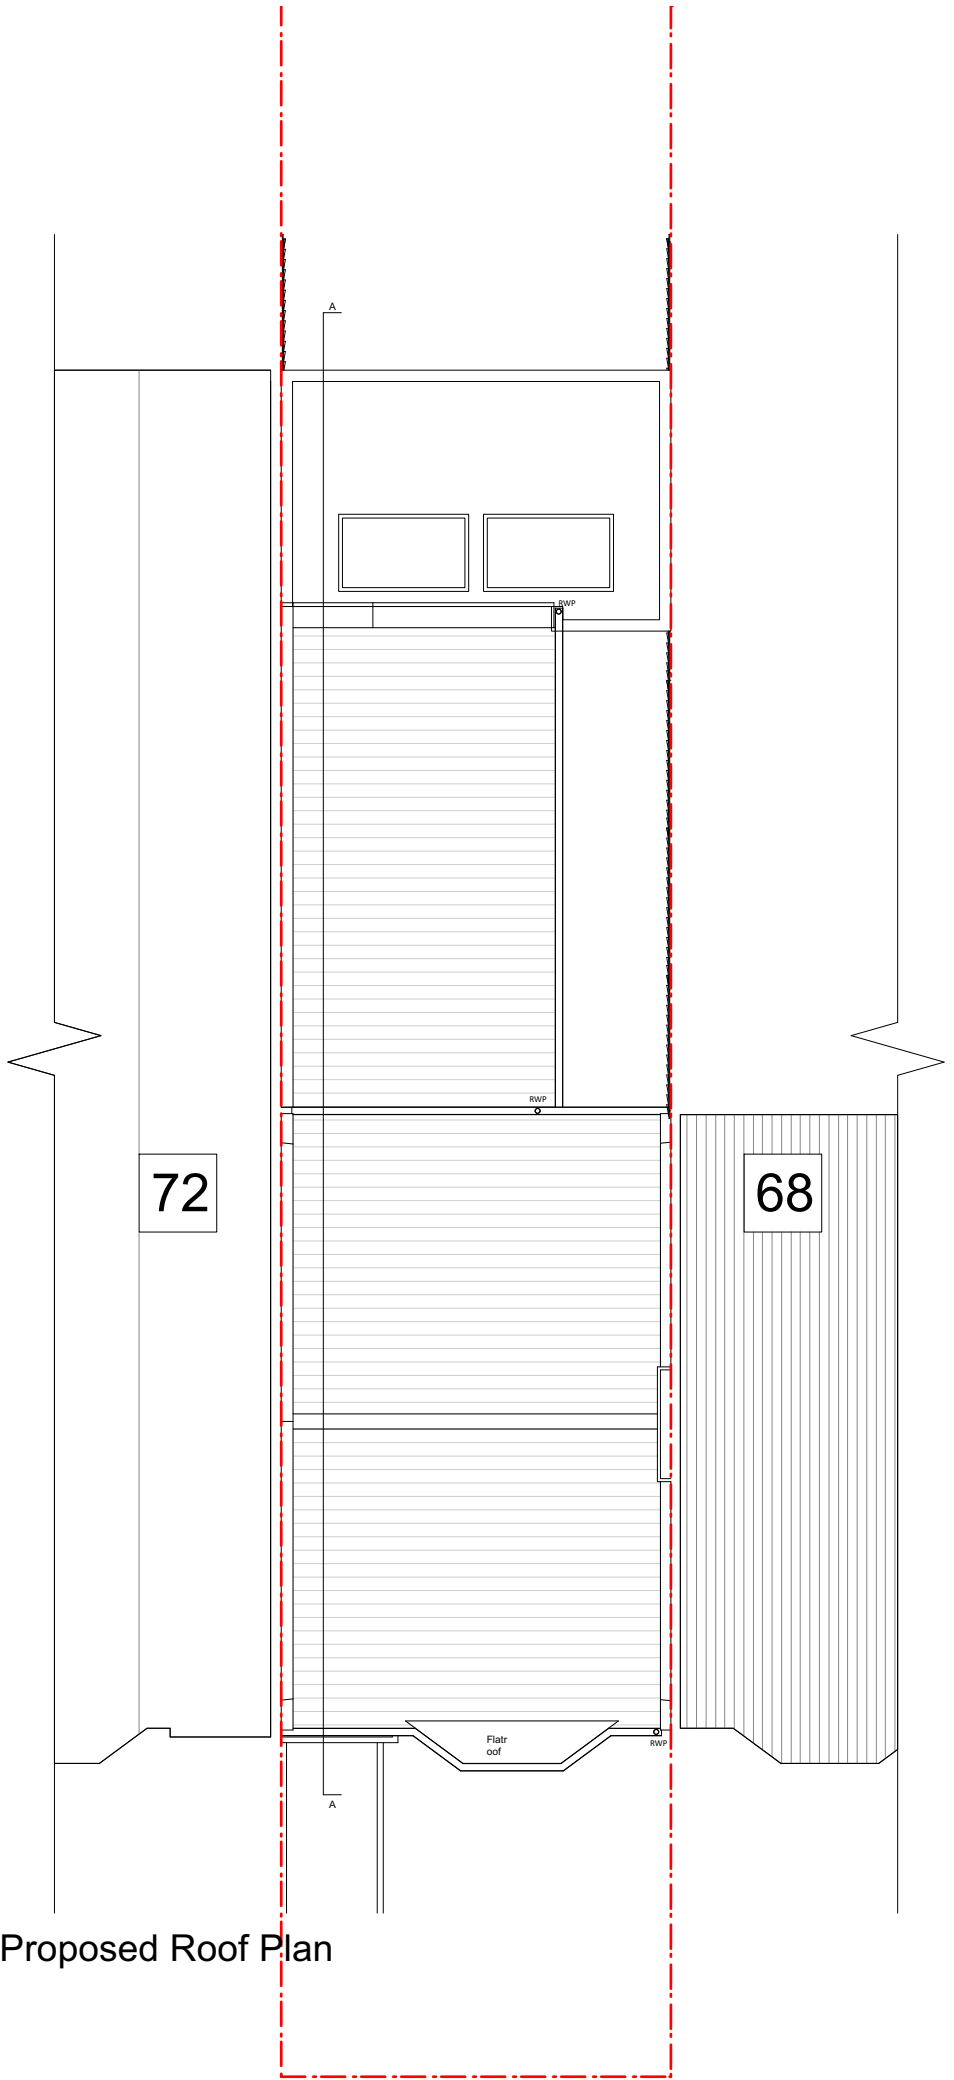

Proposed Roof Plan

03	19/06/2024	Planning issue	HV	HM
02	06/03/2024	Planning issue	HV	HM
01	29/02/2024	Planning issue	HV	HM
00	14/02/2024	Initial issue	HV	HM
REV	DATE	COMMENT	DRW	CHK

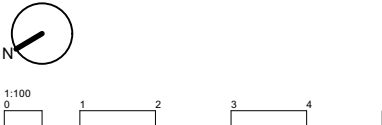


NOTES
These drawings are for planning purposes only. All dimensions indicated are subject to alterations on site. Confirm all dimensions prior to ordering materials and commencing construction.

My-architect


Busworks,
39-41 North Road,
London
N7 9DP
T 02030388753 E harry.molyneux@my-architect.io

PROJECT
70 Whittington Rd
DRAWING
Proposed Floor Plans
SCALE
1:100 @ A3
STATUS
Planning


DRAWING No.
452/03/401
REVISION
P03

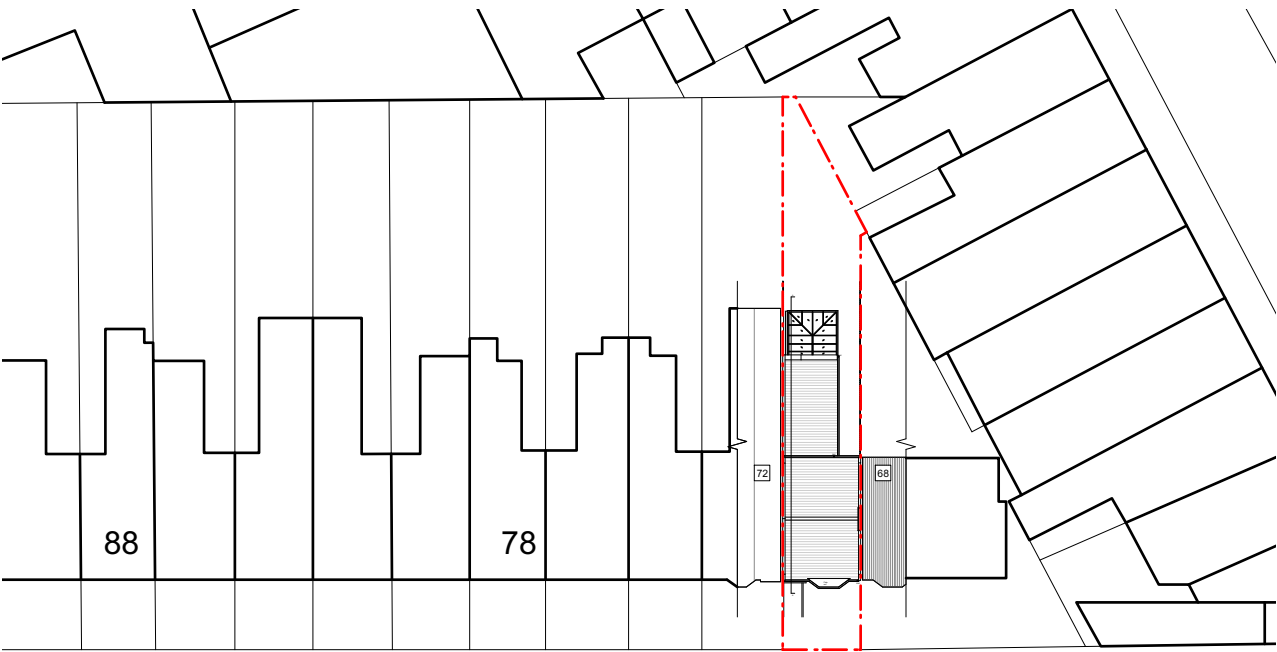


Whittington Road

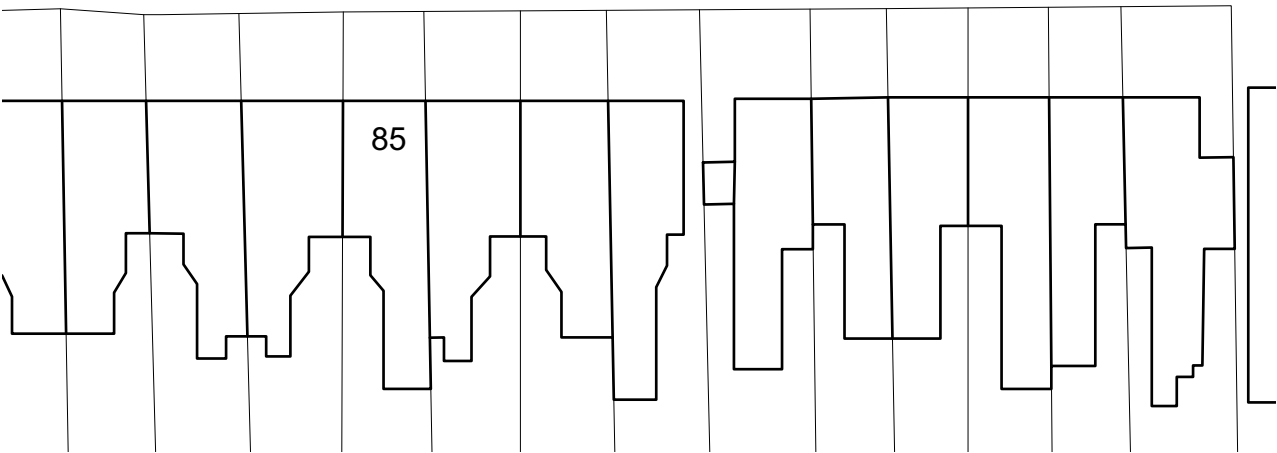

Existing Block Plan

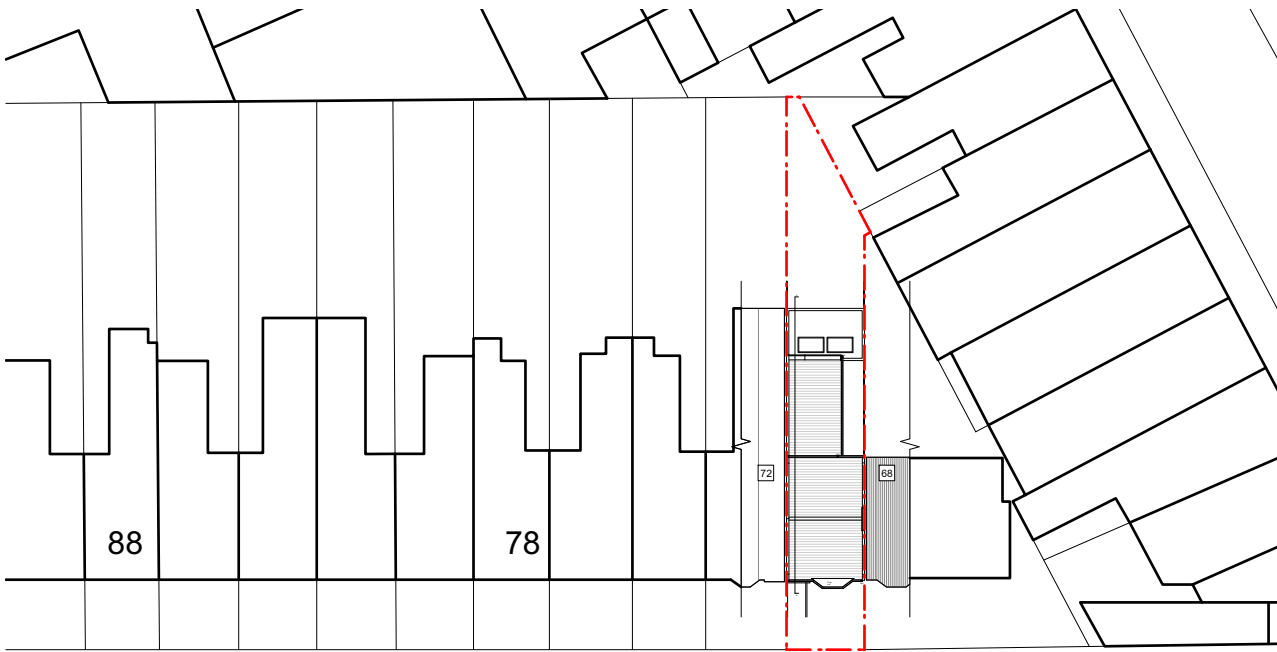


Whittington Road

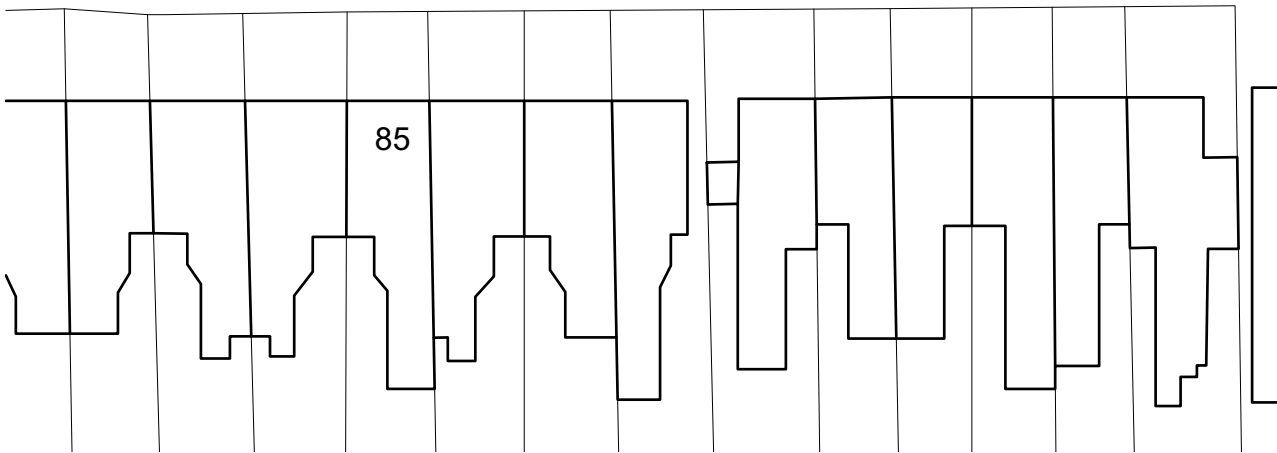

Proposed Block Plan

03	19/06/2024	Planning issue	HV	HM
02	06/03/2024	Planning issue	HV	HM
01	29/02/2024	Planning issue	HV	HM
00	14/02/2024	Initial issue	HV	HM
REV	DATE	COMMENT	DRW	CHK

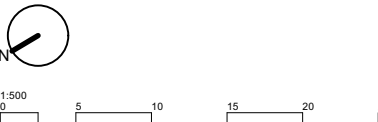

NOTES
These drawings are for planning purposes only. All dimensions indicated are subject to alterations on site. Confirm all dimensions prior to ordering materials and commencing construction.

My-architect

Busworks,
39-41 North Road,
London
N7 9DP
T 02030388753 E harry.molyneux@my-architect.io

PROJECT
70 Whittington Rd
DRAWING
Block Plans
SCALE
1:500 @ A3
STATUS
Planning

DRAWING No. 452/01/500 REVISION P03