



Rear Elevations **EXISTING**

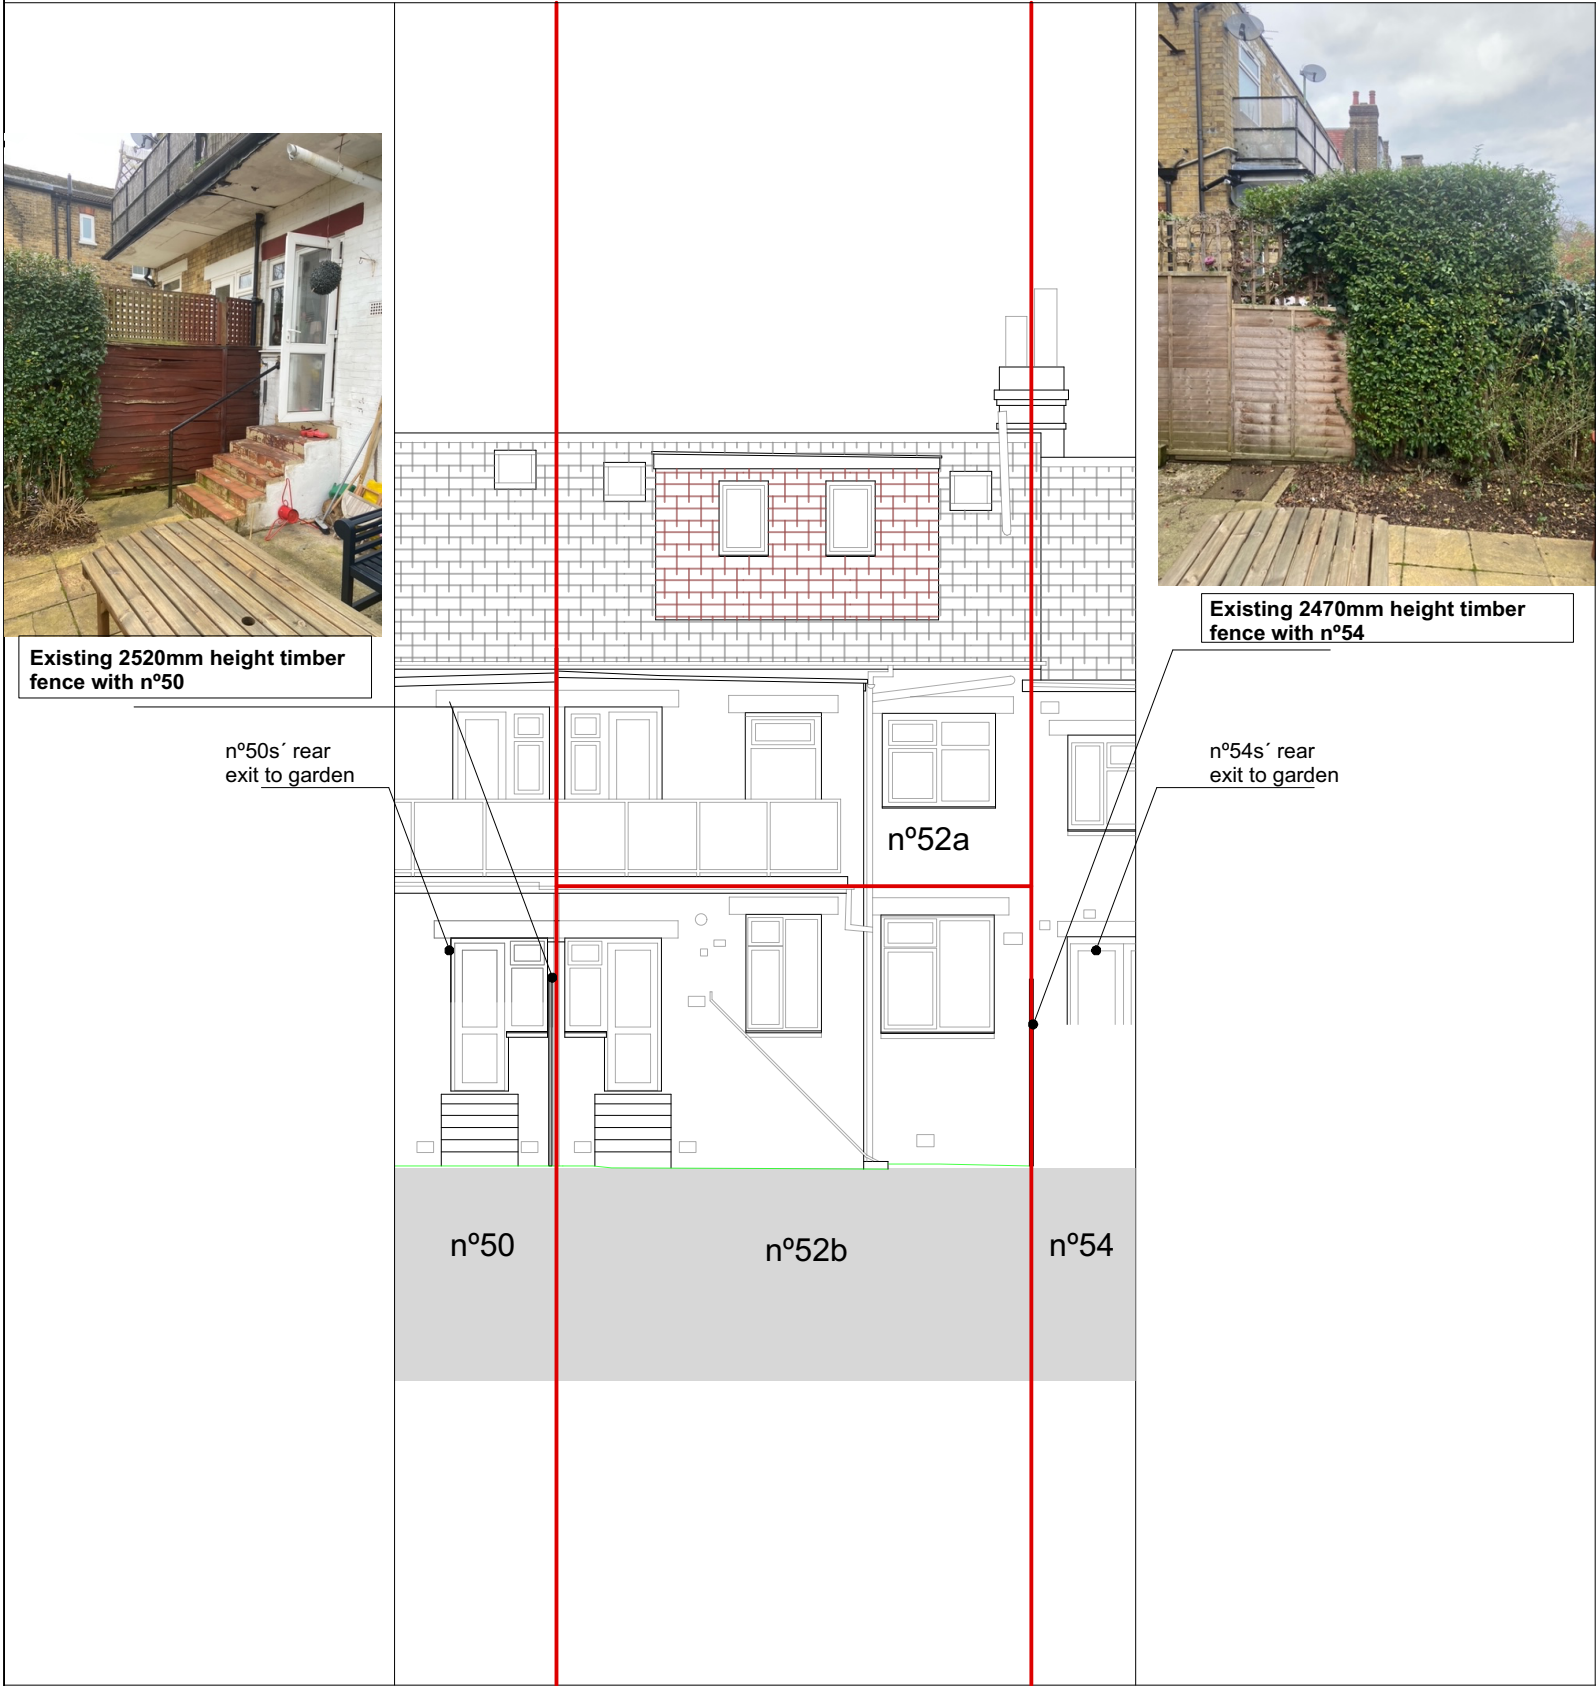


Rear Elevations **PROPOSED**

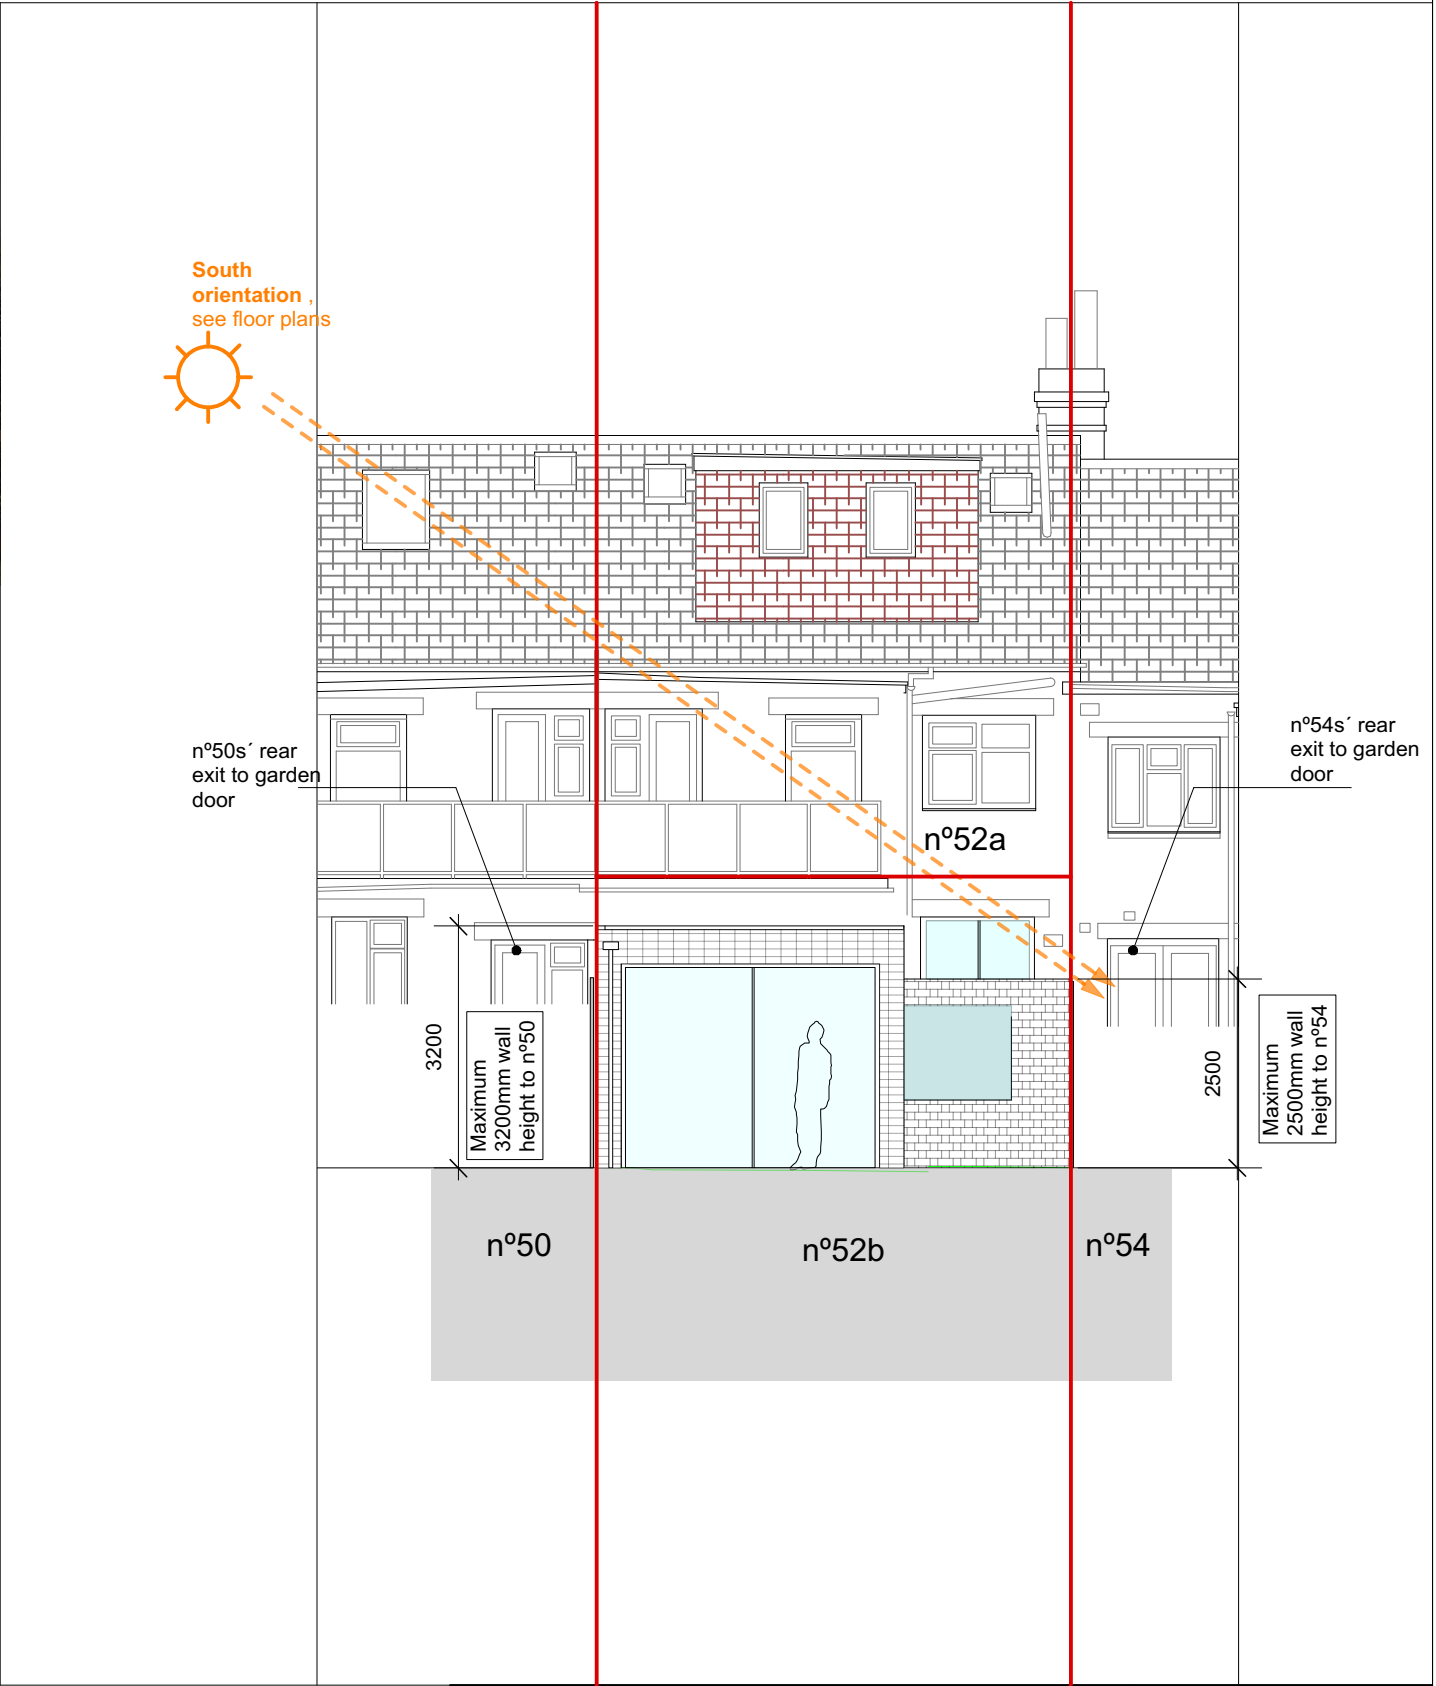

TO BE READ IN
CONJUNCTION WITH ALL
RELEVANT INFORMATION

TO BE READ IN
CONJUNCTION WITH
STRUCTURAL ENGINEERS
DRAWINGS AND
SPECIFICATION

All works to conform with
Building regulations. The
contractor to be
responsible for the
checking & ascertaining
the exact nature of the
project prior to
commencement of
works. Dimensions to be
checked on site.

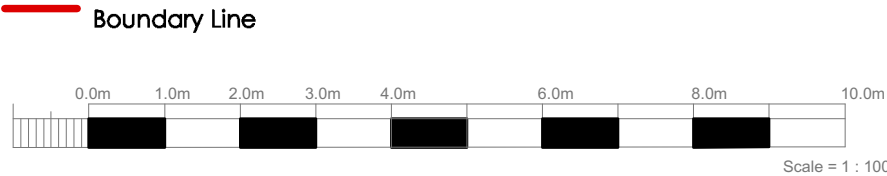

project 52b Coniston Road
for Jen & Kumar

PLANNING

size

A3

drawing number

23005-4-P2

ALEZ
Architects
alez.co.uk
alez LTD Company registered in England