




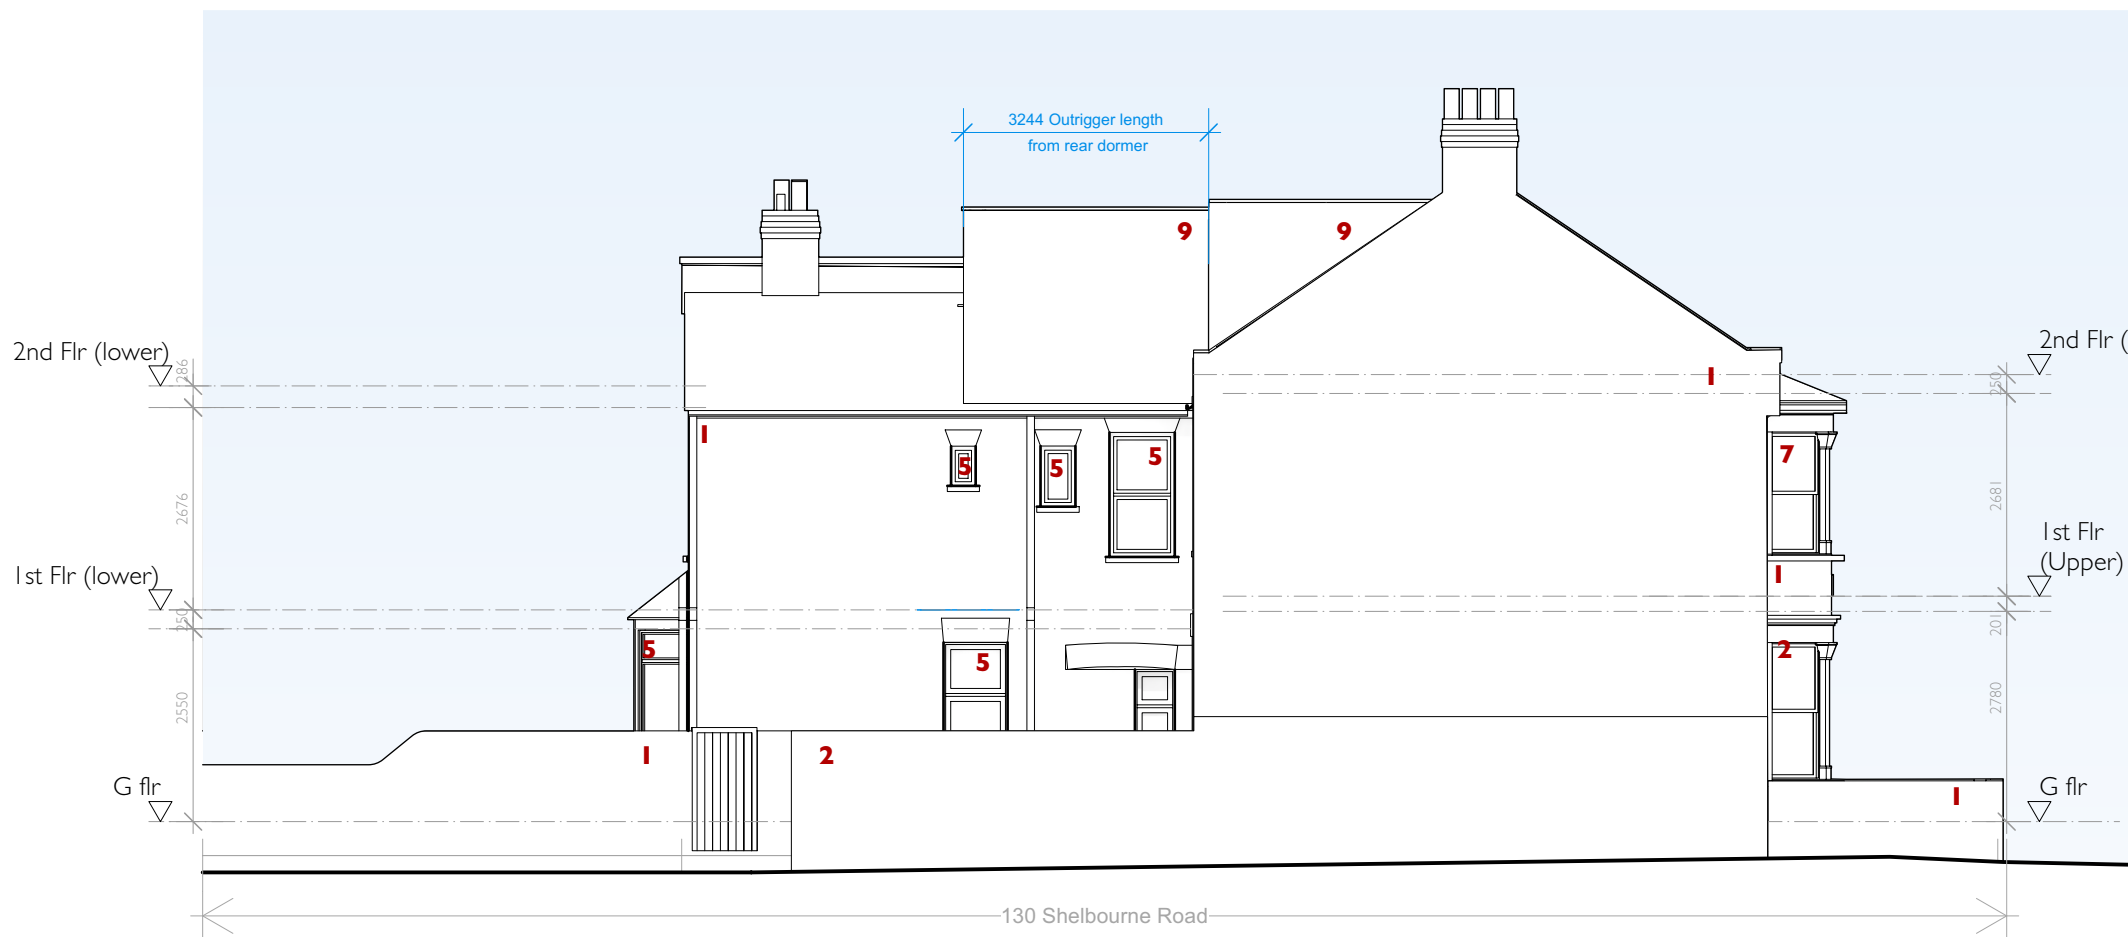

Proposed south elevation - Glendish Road

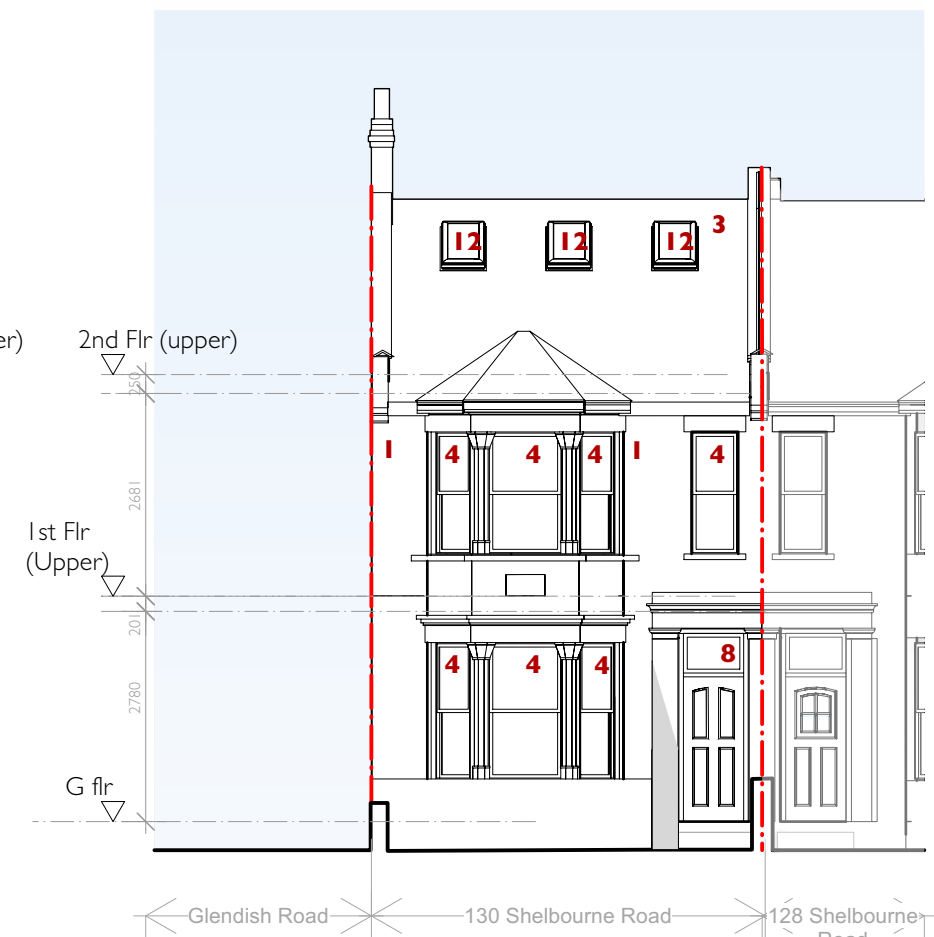


Proposed east elevation - Shelbourne Road

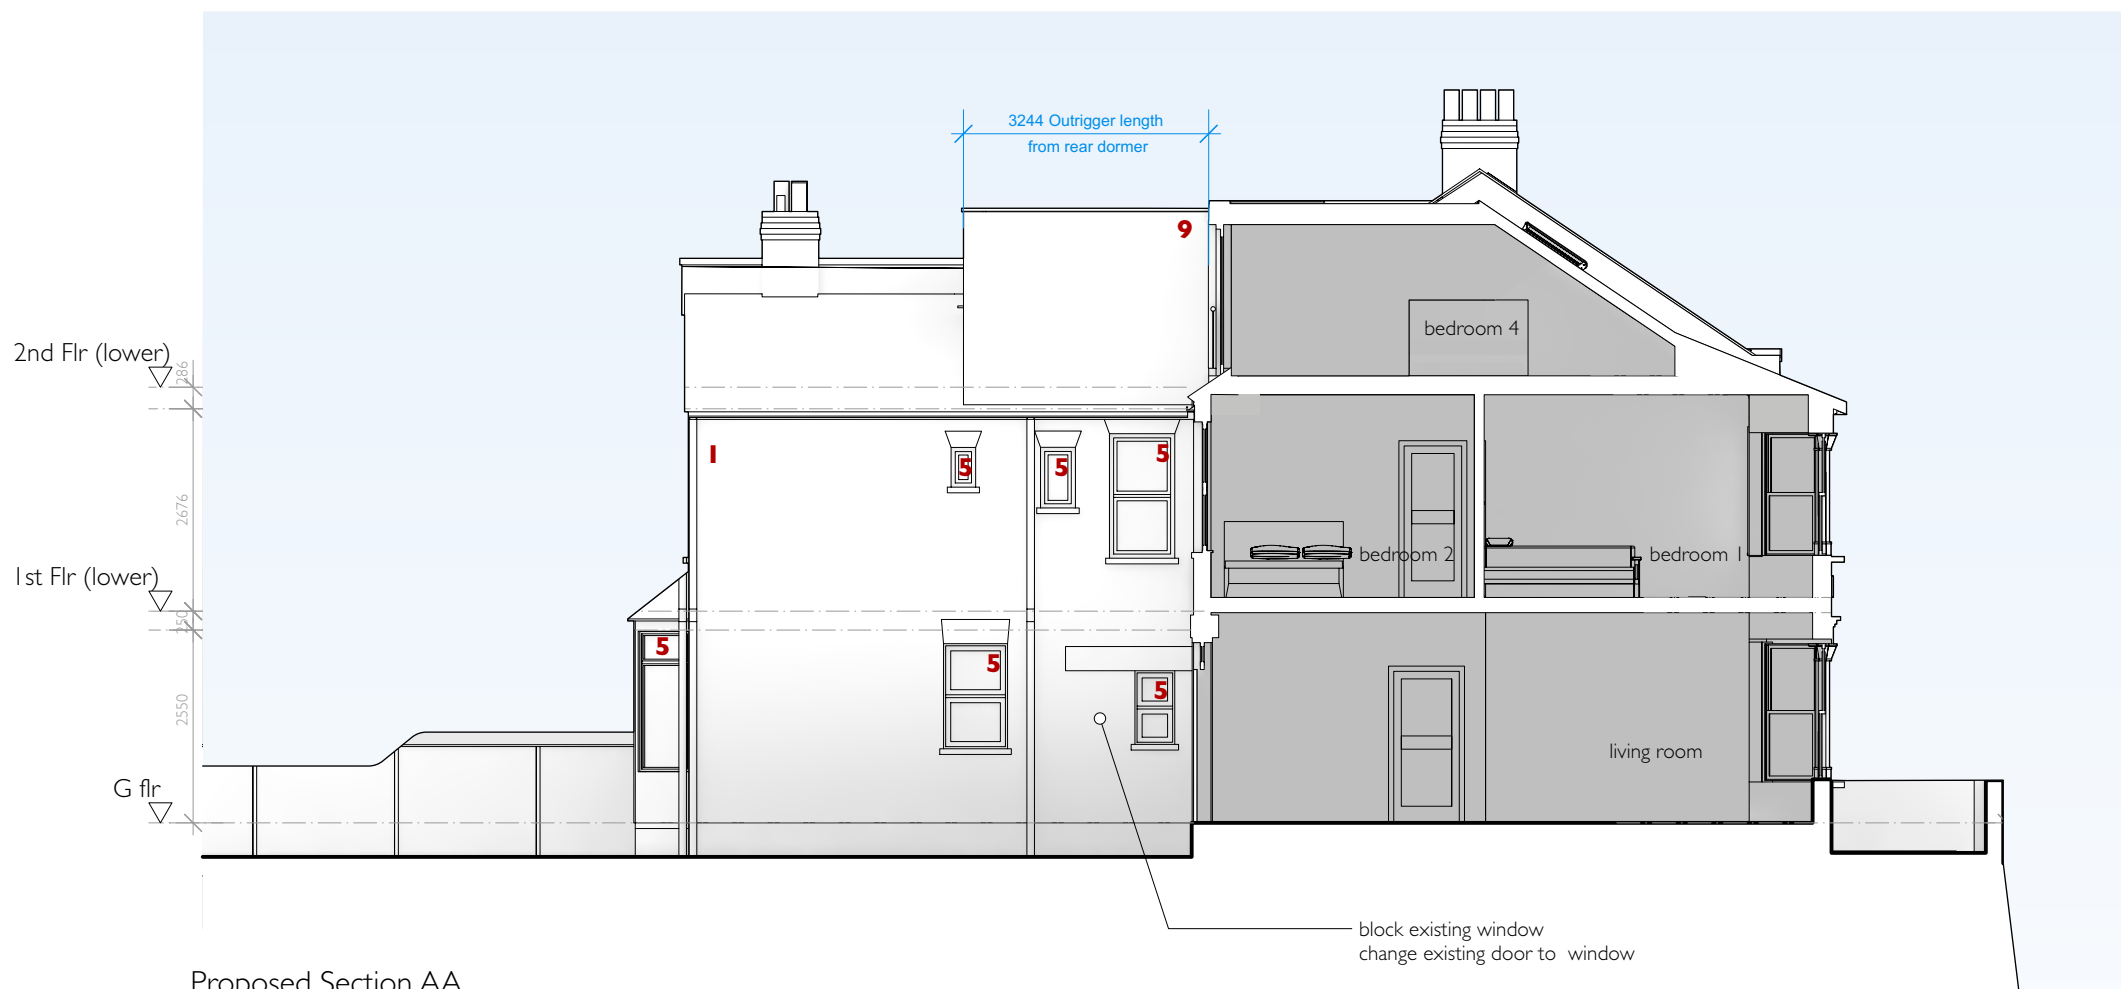

Proposed Section AA

Materials

- 1 - existing london stock brick walls
- 2 - painted cement render plinth
- 3 - slate roof
- 4 - UPVC Sash windows
- 5 - UPVC casement windows
- 6 - UPVC French doors
- 7 - painted cast stone details
- 8 - painted timber and glazed door
- 9 - slate cladding to dormer extension
- 10 - double glazed windows with dark grey frames
- 11 - double glazed single door with glazed Juliet balcony
- 12 - double glazed rooflights

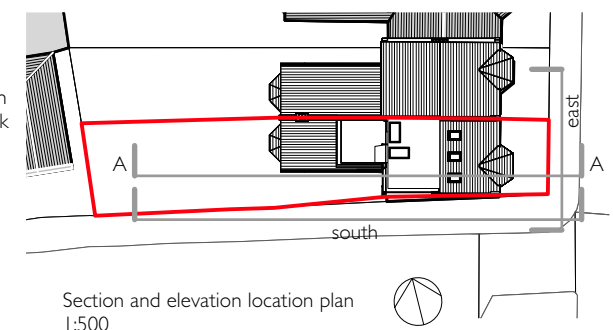

Rev	Planning Issue - Outrigger changed	Date
P3	Planning Issue - Outrigger changed	26.06.2024
P2	Planning Issue - Outrigger changed	11.06.2024
P1	Planning Issue	05.04.2024

James Pooley
architecture

james@jamespooleyarchitecture.com 55 Goring Road N11 2BT
www.jamespooleyarchitecture.com 07881 585857

130 Shelbourne Road, London N17 9XY

Proposed Elevations and Sections I

scale: 1:100 @ A3 Date: APRIL 2024 Drawn by: JP

SHE-014 **P3**