


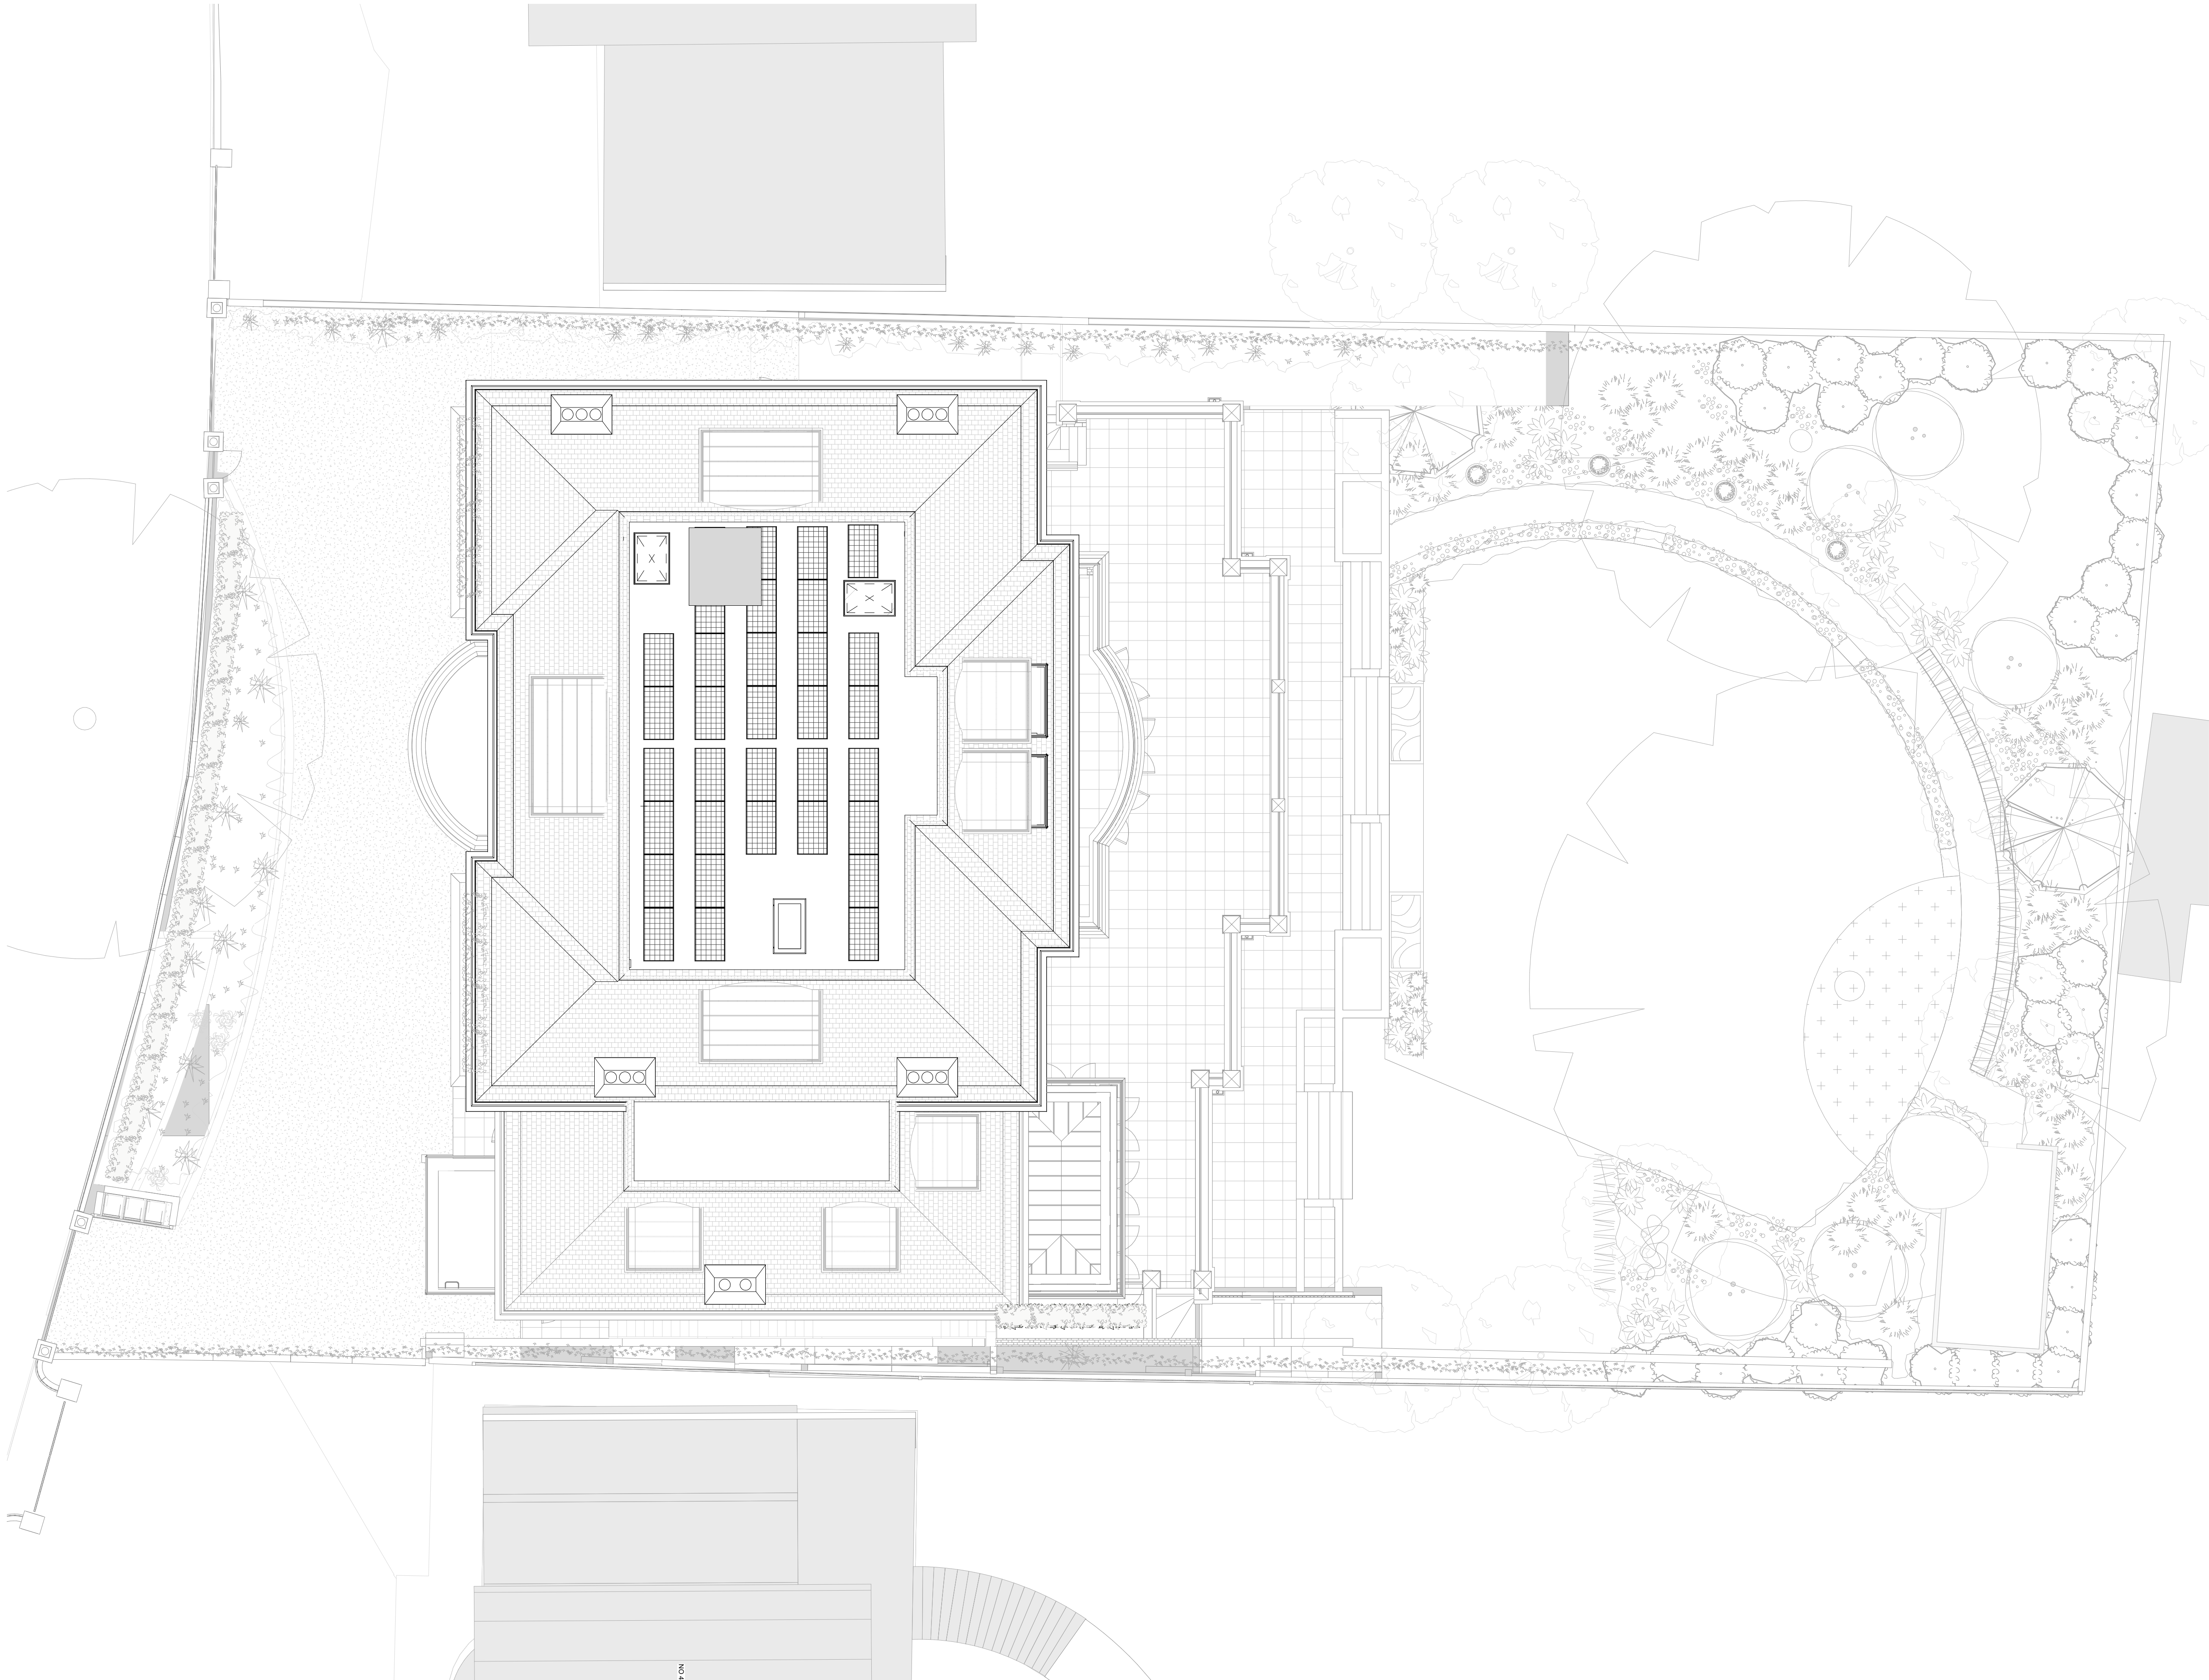

130 - ROOF PLAN

General Notes


This drawing is copyright of KSR architects. This drawing must be read in conjunction with the Designer's Risk Assessment, specification and all other relevant documentation and drawings.  
KSR architects accept no liability for any expense, loss or damage of whatsoever nature and however arising from any variation made to this drawing or in the execution of the work to which it relates which has not been referred to them and their approval obtained.  
Areas are based on unchecked survey and are approximate only. Do not scale from this drawing or the digital data, only figured dimensions are to be used. Refer to linear scale for guidance.  
Check all dimensions on site prior to carrying out any works and advise any discrepancy

| D   | MMA Application | 20.06.24 | FBR |
|-----|-----------------|----------|-----|
| B   | NMA Application | 29.02.24 | FBR |
| A   | NMA Application | 06.11.23 | FBR |
| -   | Planning        | 24.10.19 | LA  |
| Rev | Description     | Date     | By  |

Status:

PLANNING

Key Plan:

 

**KSR** ARCHITECTS &  
INTERIOR DESIGNERS  
KSR Architects LLP mail@ksrarchitects.com  
14 Greenland Street t: +44 (0)20 7891 5000  
London NW1 0HD www.ksrarchitects.com

Project:

42 Hampstead Lane

Drawing Title:

Roof Level Plan

Date of first issue:

17/10/2019

Scale:

1:100 / 1:200 @A3

Drawn By:

LA

Checked By:

DC

© KSR Architects

Drawing No:

17049-P-130

Rev:

D