




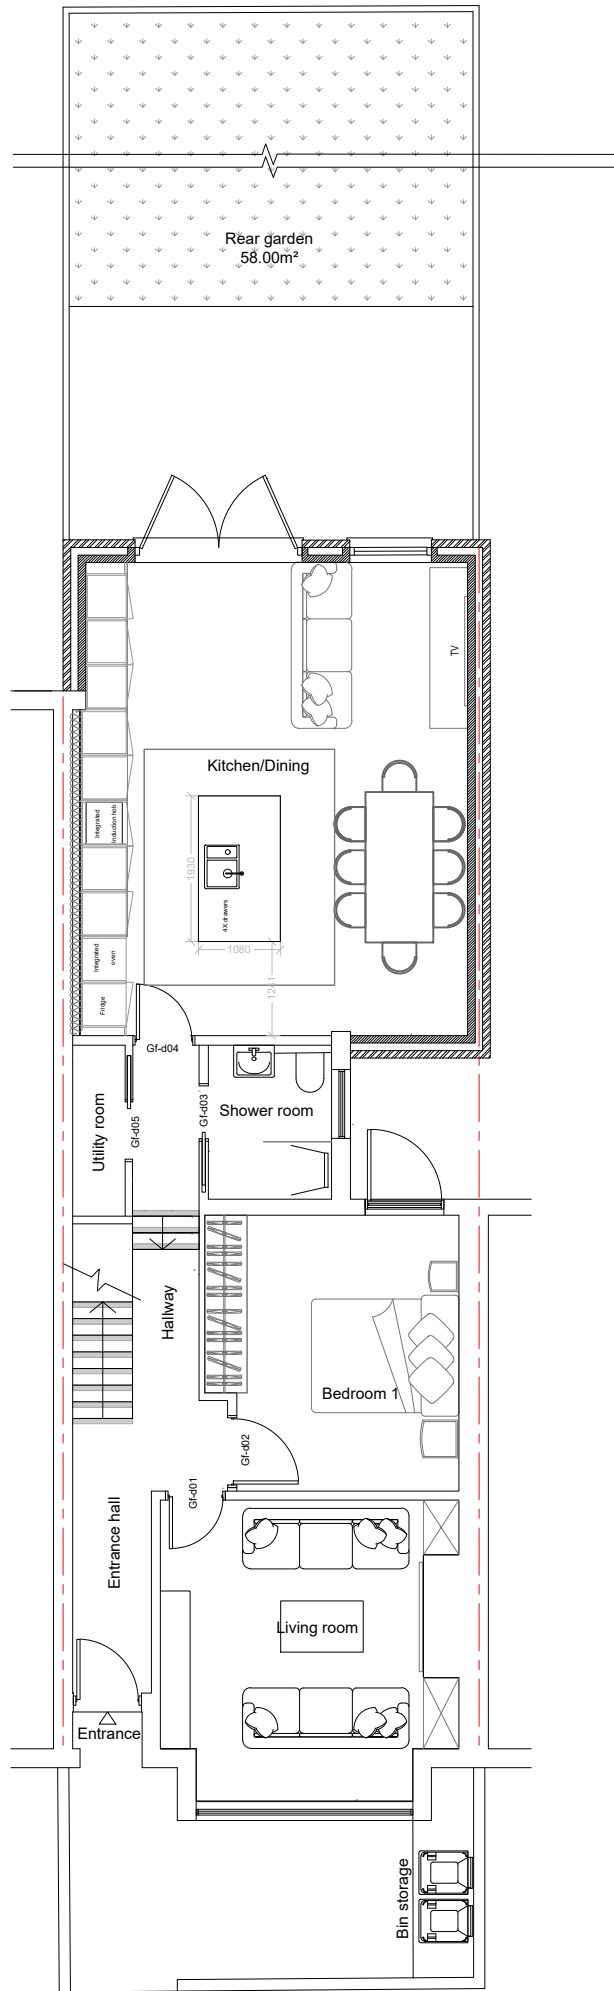


Existing Ground floor plan
Gross internal area 80.00m²

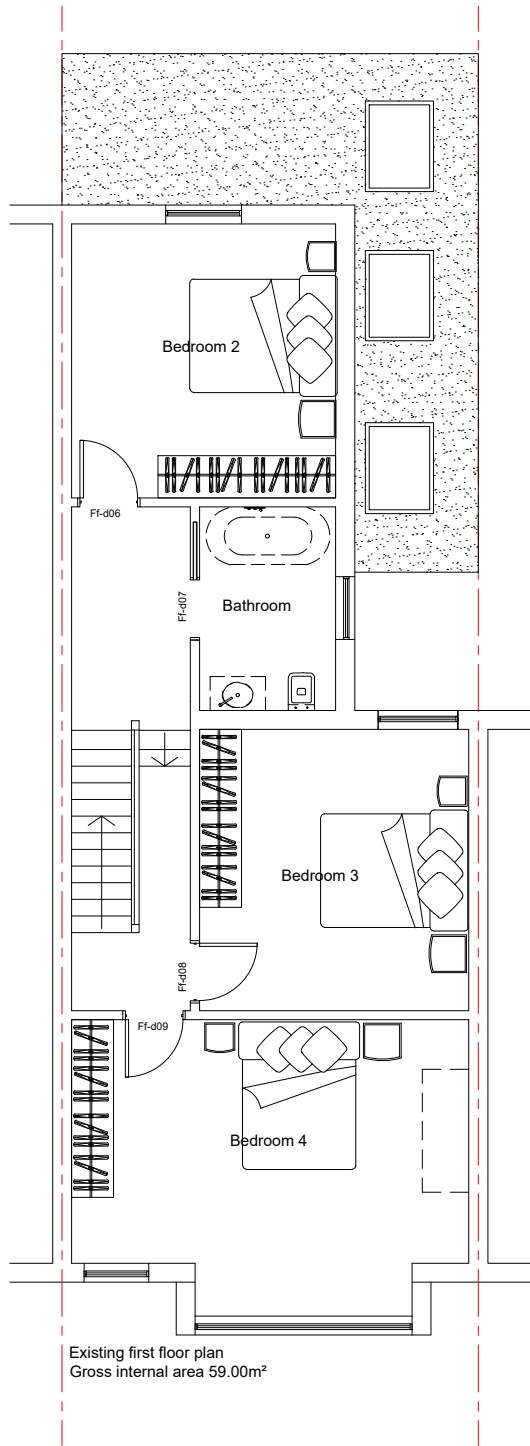

Existing first floor plan
Gross internal area 59.00m²

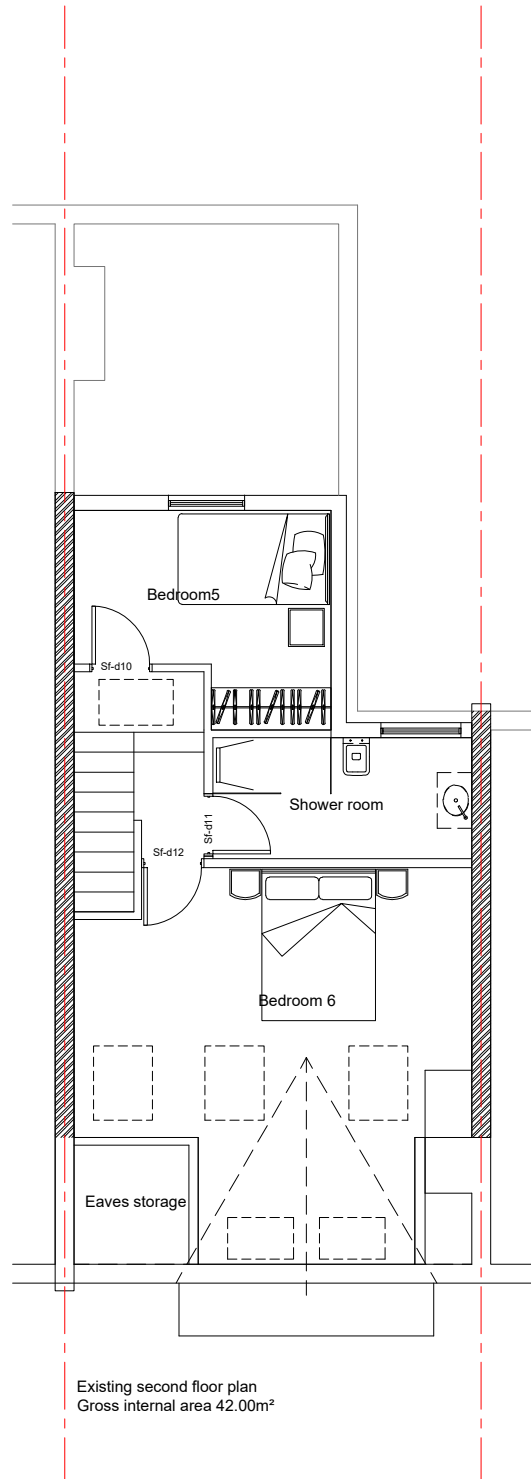

Existing second floor plan
Gross internal area 42.00m²

 

SCALE: 1:100

REVISION:	*
NOTES: Refer to Engineers data for structural works. Use figured dimensions. Do not scale from drawing. Check all dimensions on site. Report any discrepancies to the Architects. Print in colours	Scale: 1:100@A3 Date: 13.05.2024
PROJECT: 235 Sirdar Road, N22 6QU TITLE: EXISTING HOUSE FLOOR PLANS	 PANETTA DESIGN ARCHITECTS Panetta Design Architects Green Park House 15 Stratton Street, London W1J 8LQ Tel: +44 (0)203 036 0023 https://panettadesignarchitects.com/
PROJECT SR235- DRAWING- N101 CREATED BY : R P	
Status: Planning Application HGY/2024/0453	