




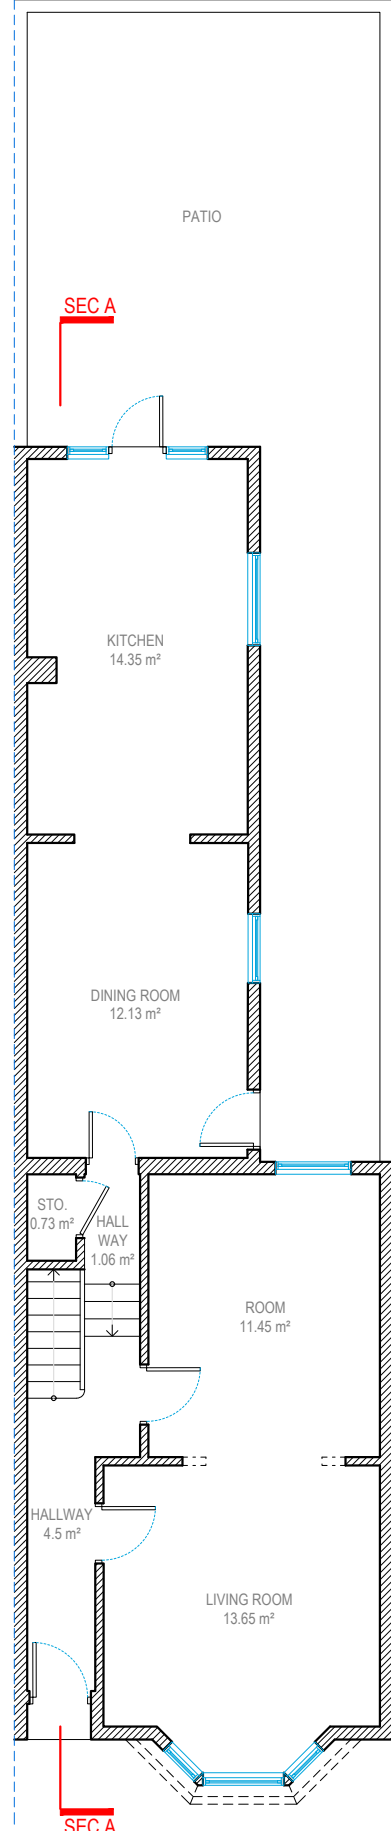


GROUND FLOOR

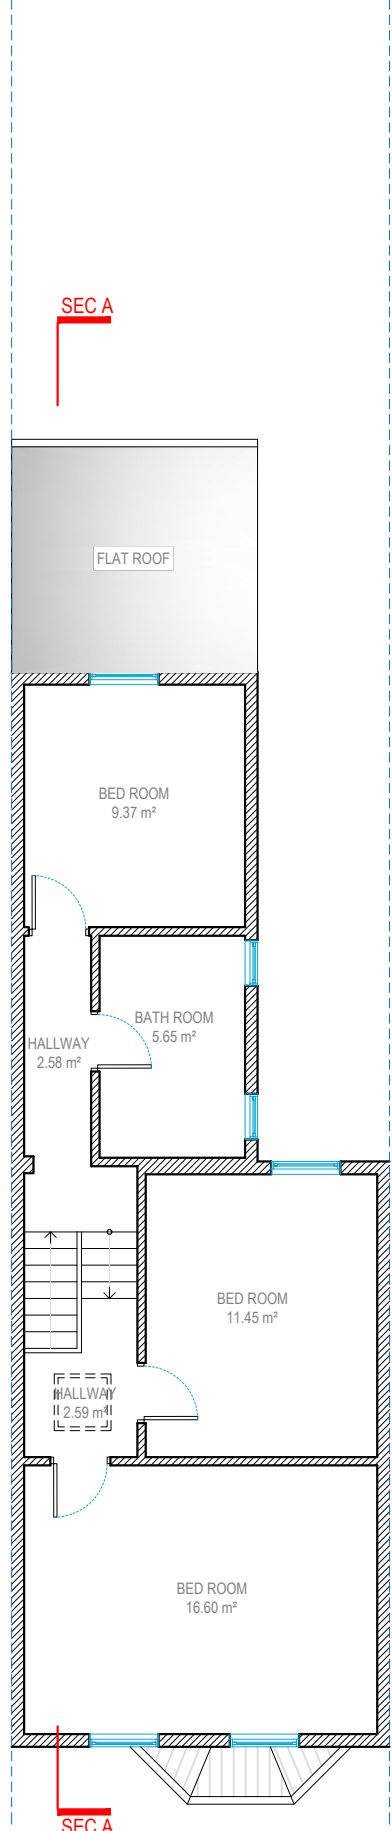

FIRST FLOOR

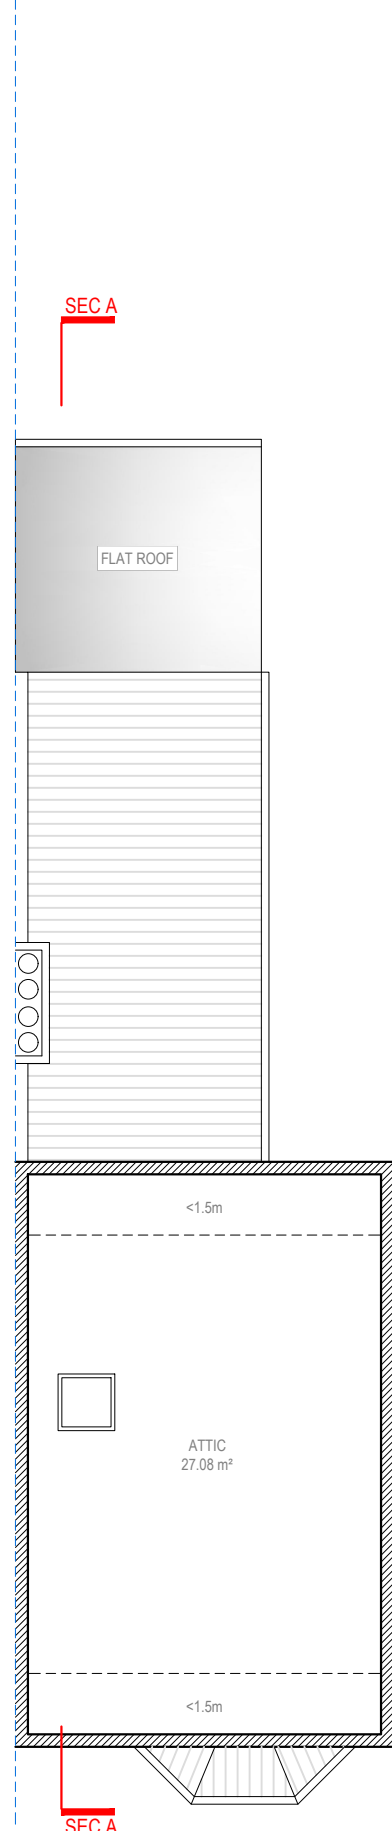

LOFT FLOOR

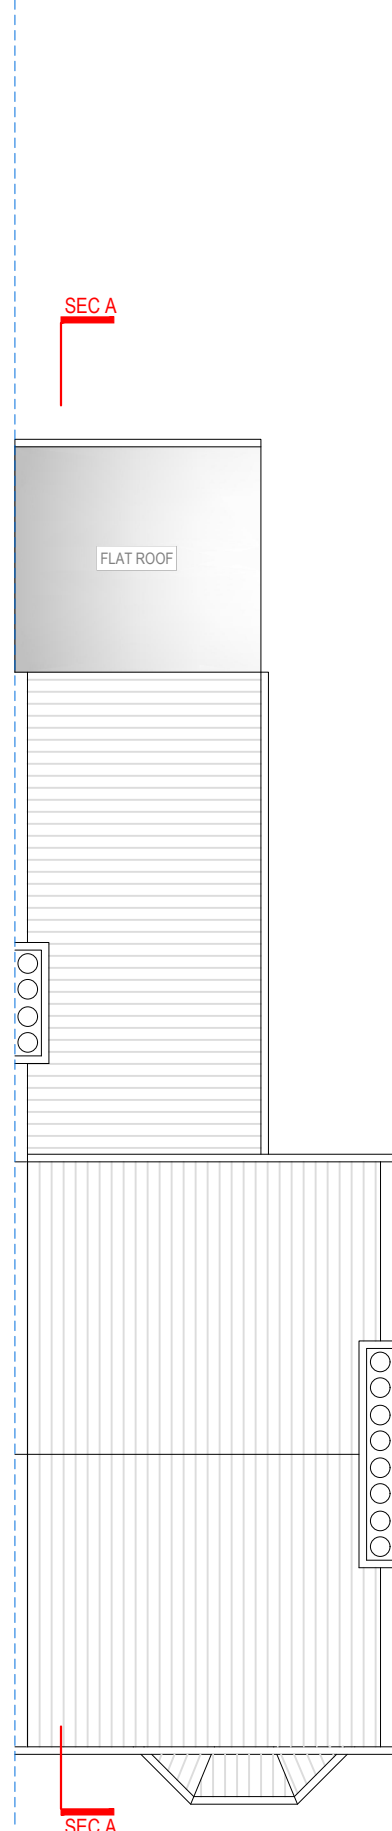


ROOF FLOOR



Address - Unit 4, Grosvenor Way, London E5 9ND
Phone - 020 3781 8008
E-mail - office@redwoodsprojects.co.uk
Web - www.redwoodsprojects.co.uk
Any errors on Dimensions to be reported to the Architect prior to commencement of Works.
Dimensions and areas are based on survey information.
This drawing is copyright © Redwoods Projects.
All dimensions to be checked on site Prior work.


REFERENCE: 81 LEALAND ROAD LONDON N15 6JT	
TITLE: EXISTING DRAWINGS FLOOR PLANS	
PROJECT No 2264	DATE: 16-04-2024
SHEET No E 01	

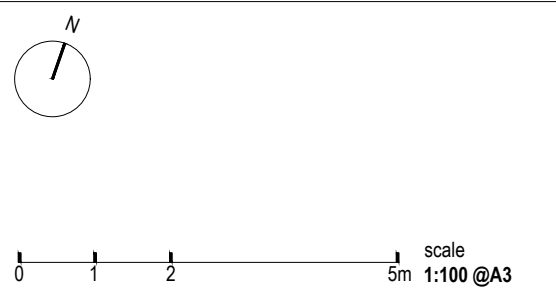

NOTES:	
DRAWN BY MA	EDITED BY



FRONT ELEVATION

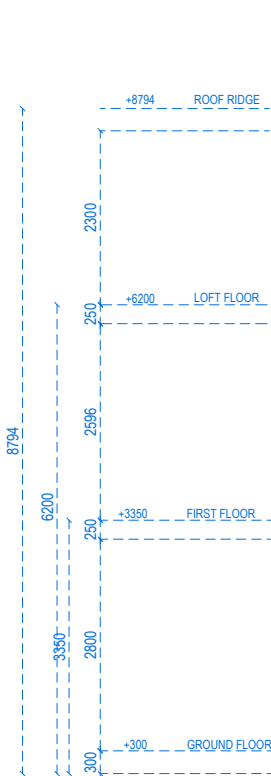


RIGHT SIDE ELEVATION




Address - Unit 4, Grosvenor Way, London E5 9ND
Phone - 020 3781 8008
E-mail - office@redwoodsprojects.co.uk
Web - www.redwoodsprojects.co.uk
Any errors on Dimensions to be reported to the Architect prior to commencement of Works.
Dimensions and areas are based on survey information.
This drawing is copyright © Redwoods Projects.
All dimensions to be checked on site Prior work.


REFERENCE: 81 LEALAND ROAD LONDON N15 6JT	
TITLE: EXISTING DRAWINGS ELEVATIONS	
PROJECT No 2264	DATE: 16-04-2024
SHEET No E 02	

 

NOTES:	
DRAWN BY MA	EDITED BY

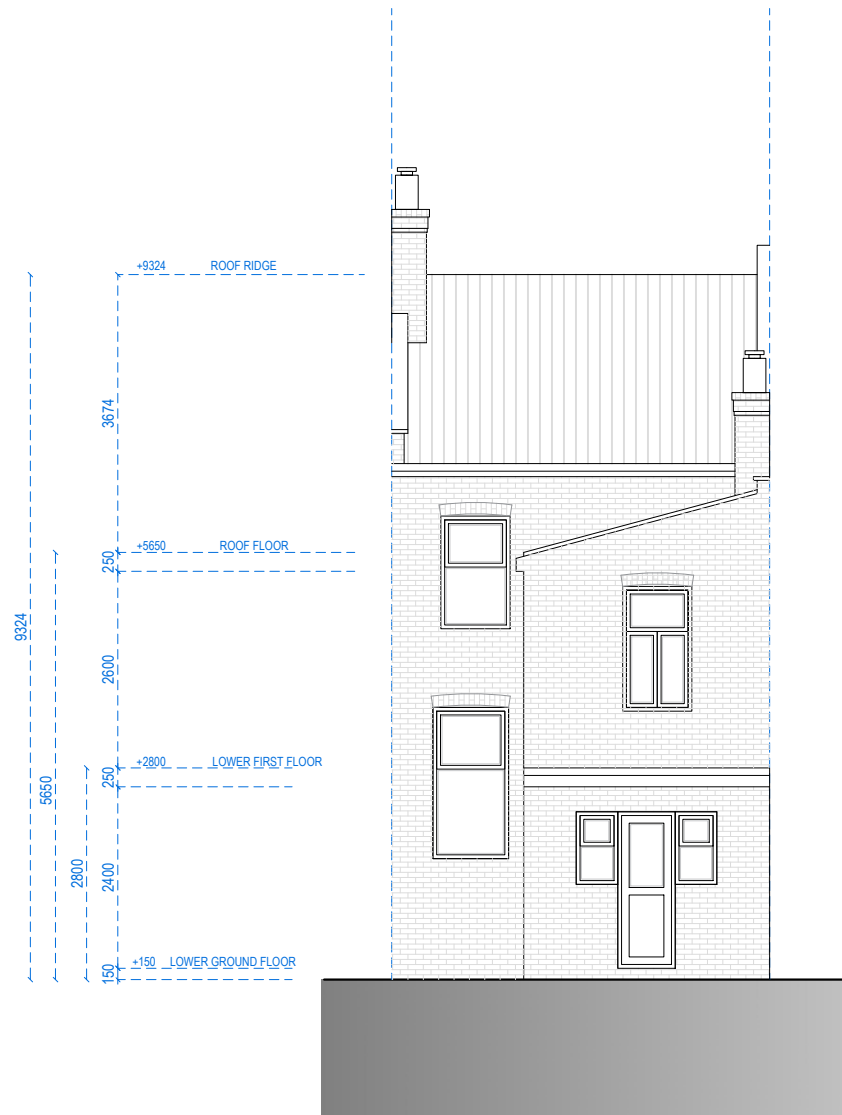

REAR ELEVATION

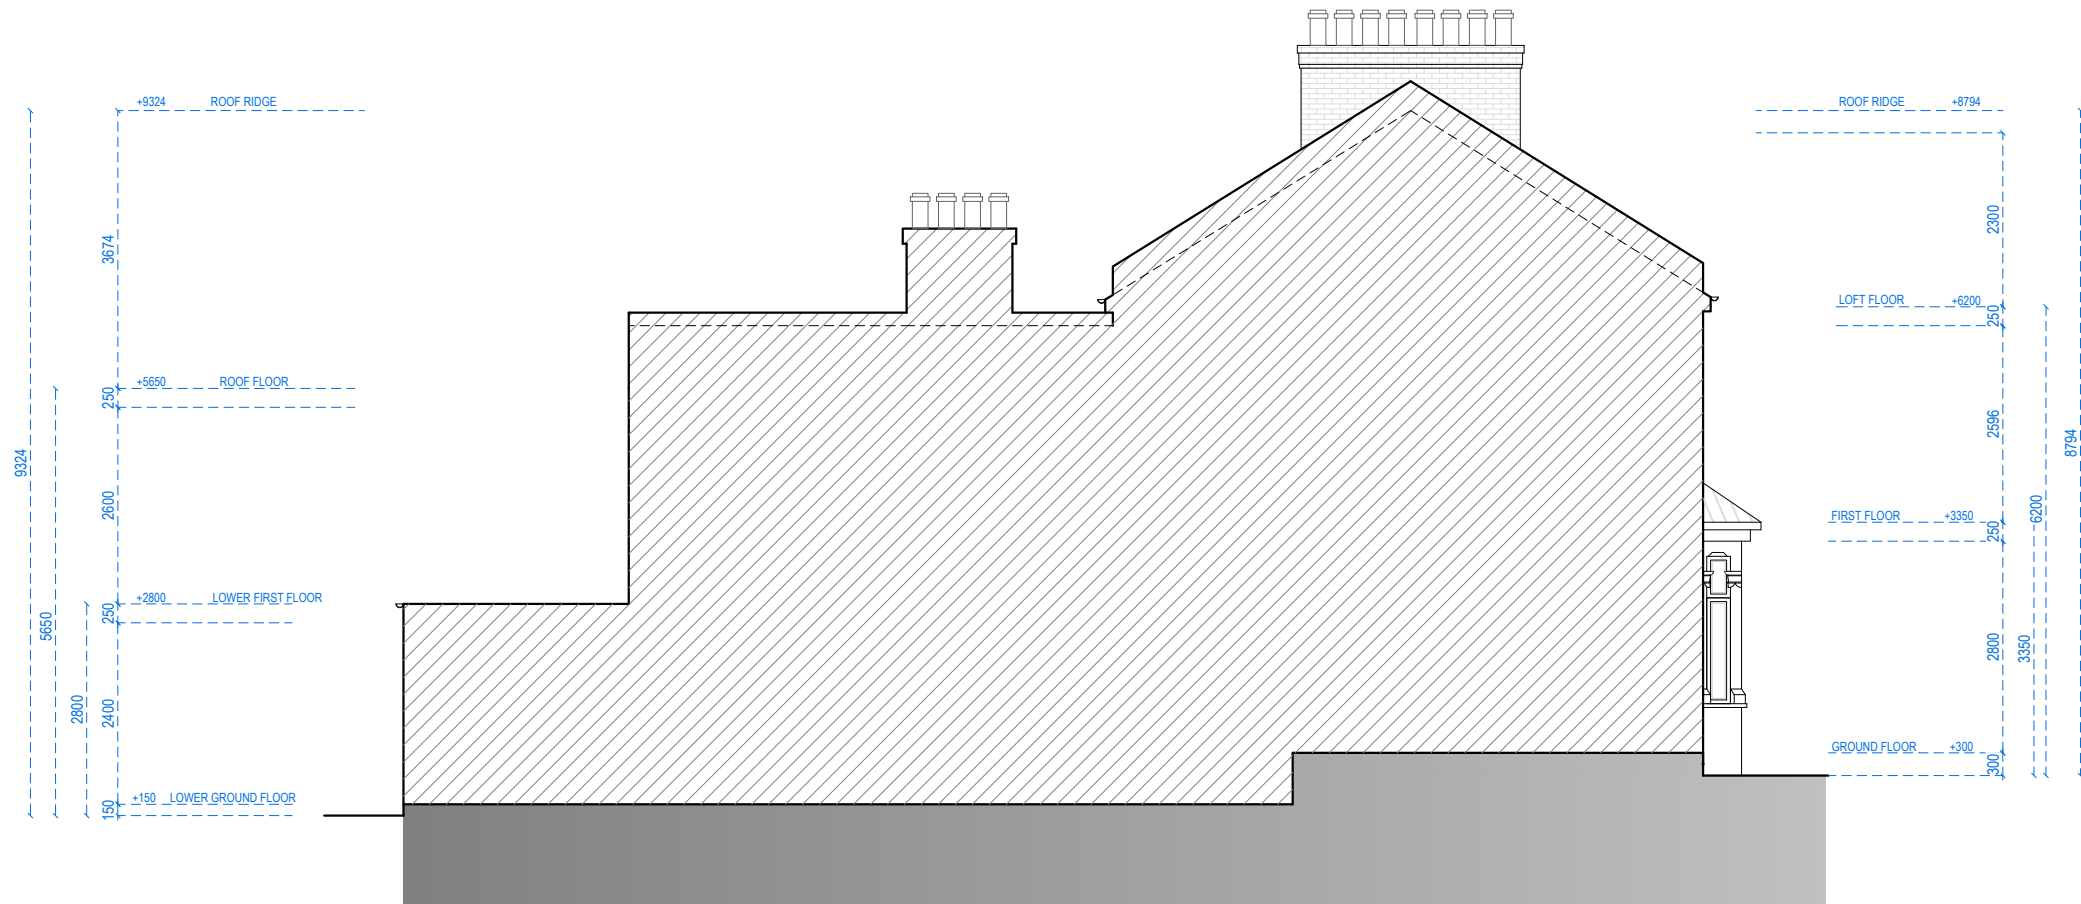


LEFT SIDE ELEVATION




Address - Unit 4, Grosvenor Way, London E5 9ND
Phone - 020 3781 8008
E-mail - office@redwoodsprojects.co.uk
Web - www.redwoodsprojects.co.uk
Any errors on Dimensions to be reported to the Architect prior to commencement of Works.
Dimensions and areas are based on survey information.
This drawing is copyright © Redwoods Projects.
All dimensions to be checked on site Prior work.

REFERENCE: 81 LEALAND ROAD LONDON N15 6JT	
TITLE: EXISTING DRAWINGS ELEVATIONS	
PROJECT No 2264	DATE: 16-04-2024
SHEET No E 03	

 

NOTES:	
DRAWN BY MA	EDITED BY

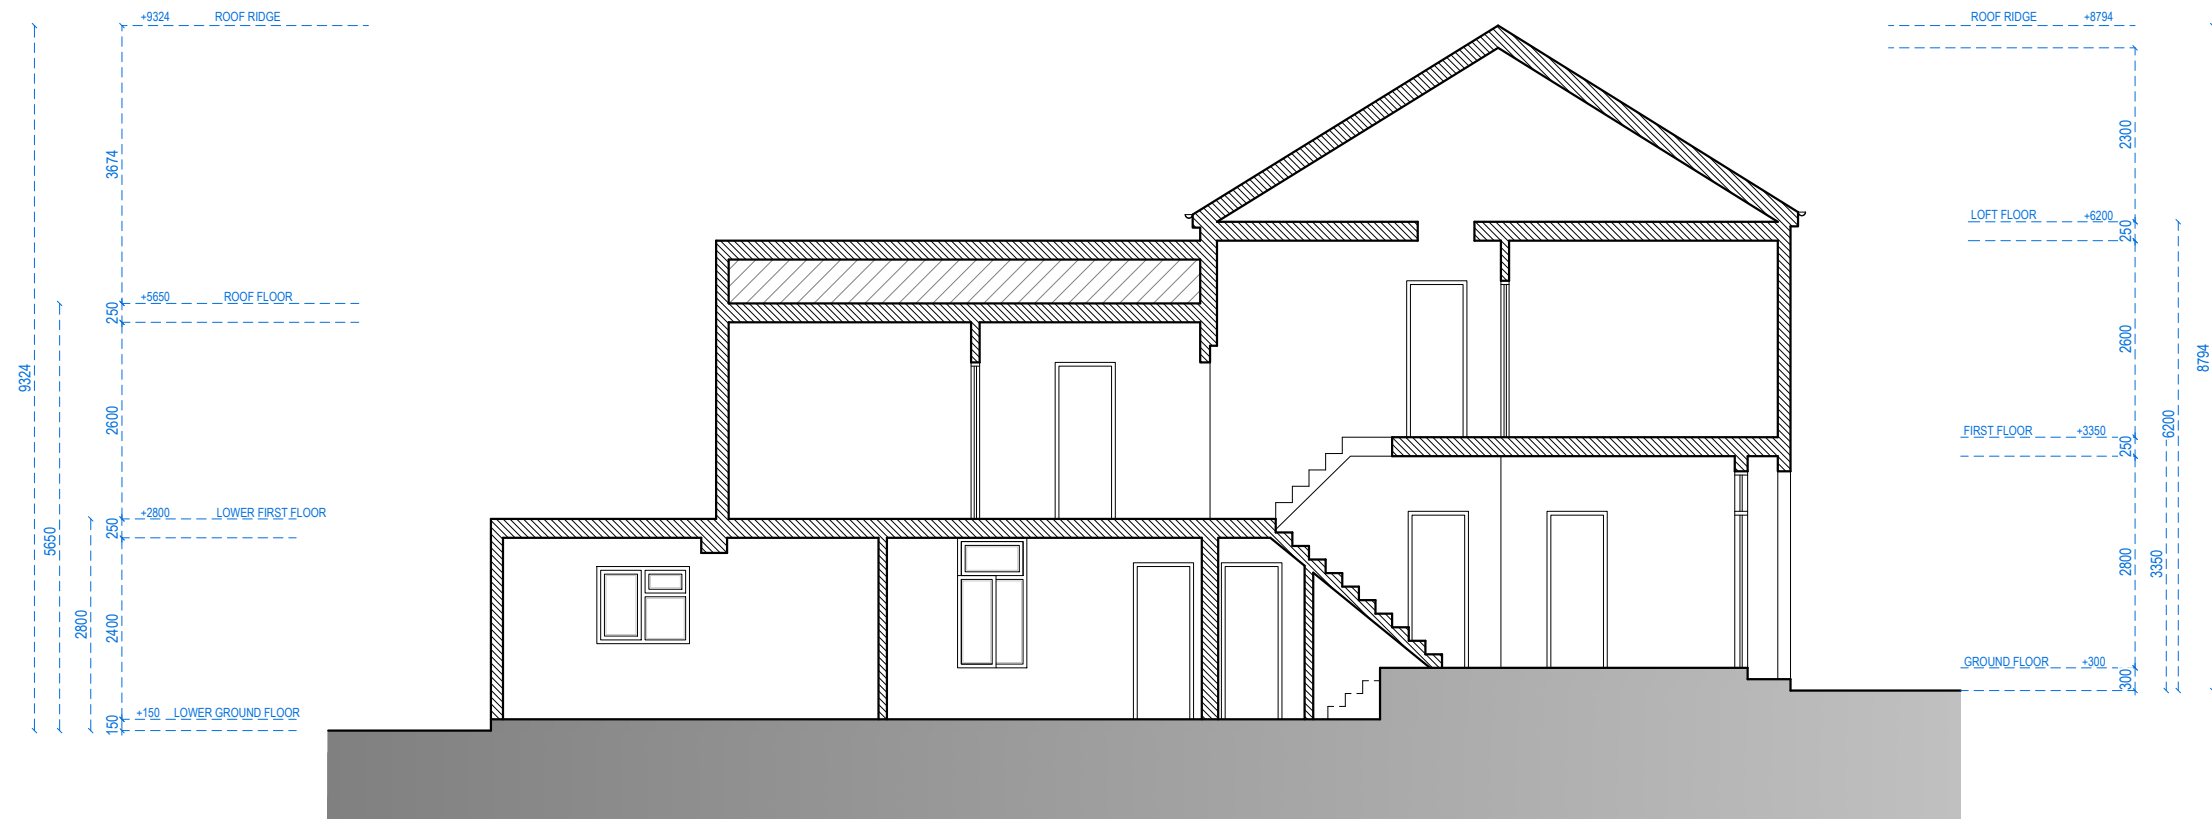

SECTION A.A



Address - Unit 4, Grosvenor Way, London E5 9ND
Phone - 020 3781 8008
E-mail - office@redwoodsprojects.co.uk
Web - www.redwoodsprojects.co.uk

Any errors on Dimensions to be reported to the Architect prior to commencement of Works.
Dimensions and areas are based on survey information.
This drawing is copyright © Redwoods Projects.
All dimensions to be checked on site Prior work.

REFERENCE: 81 LEALAND ROAD LONDON N15 6JT

TITLE: EXISTING DRAWINGS
SECTIONS

PROJECT No 2264 DATE: 16-04-2024


SHEET No E 04

0 1 2 5m scale 1:100 @A3


NOTES:

DRAWN BY M A


EDITED BY

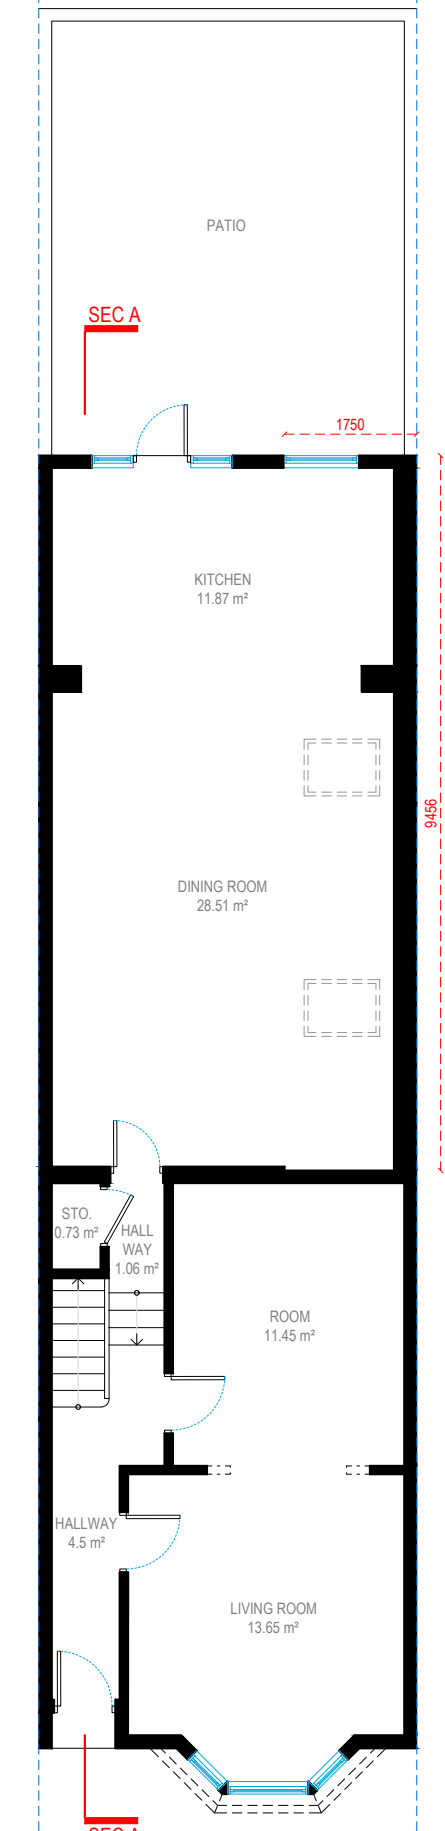


GROUND FLOOR

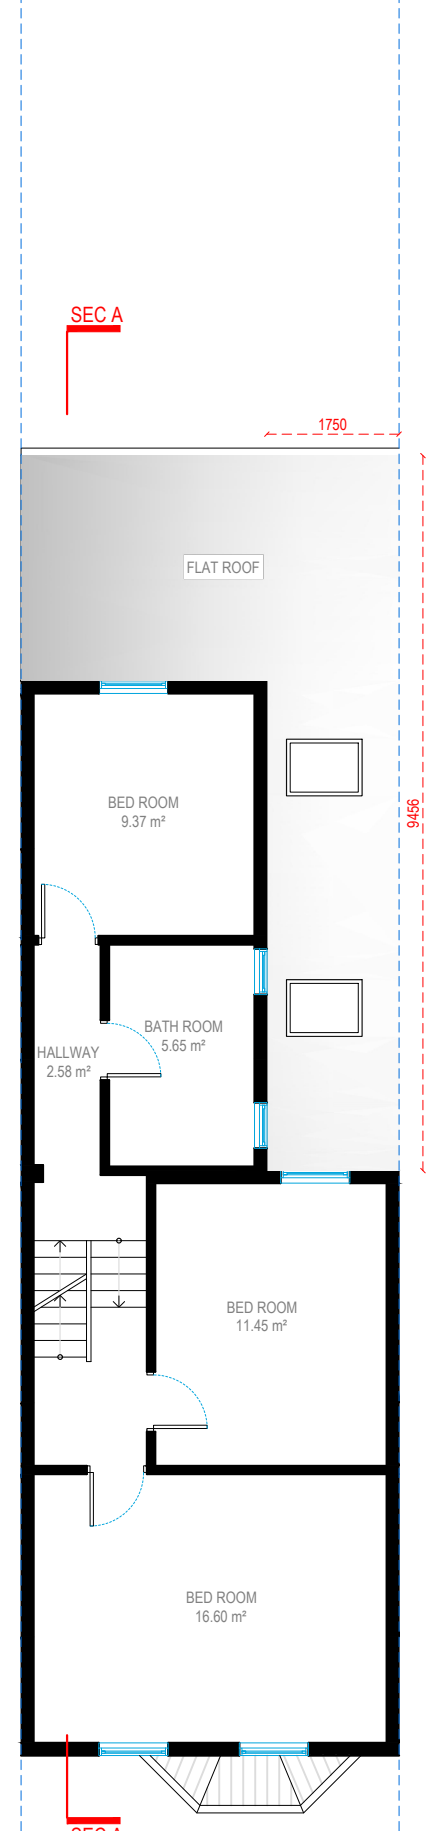


FIRST FLOOR

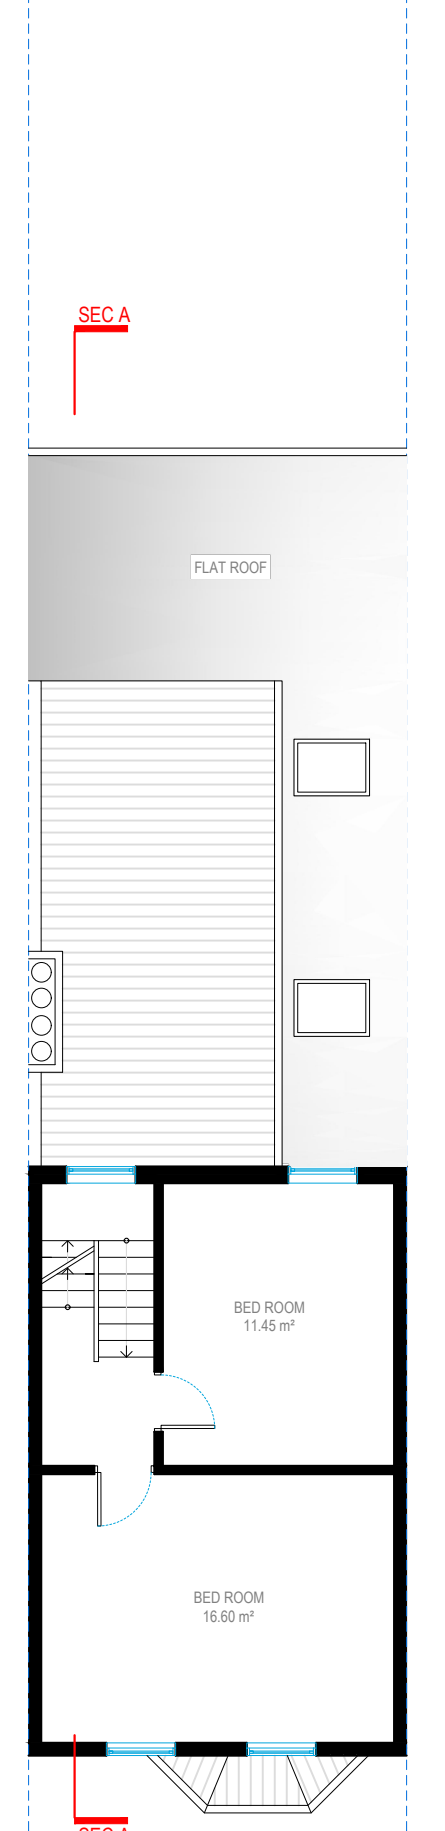

SECOND FLOOR

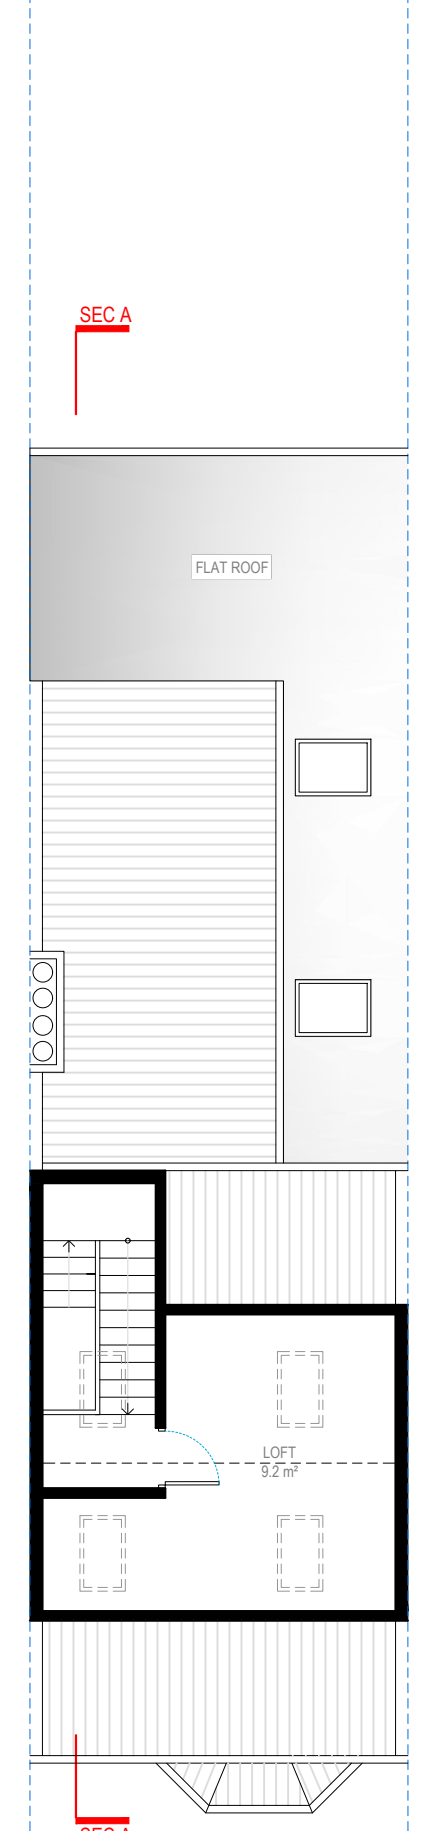

LOFT FLOOR

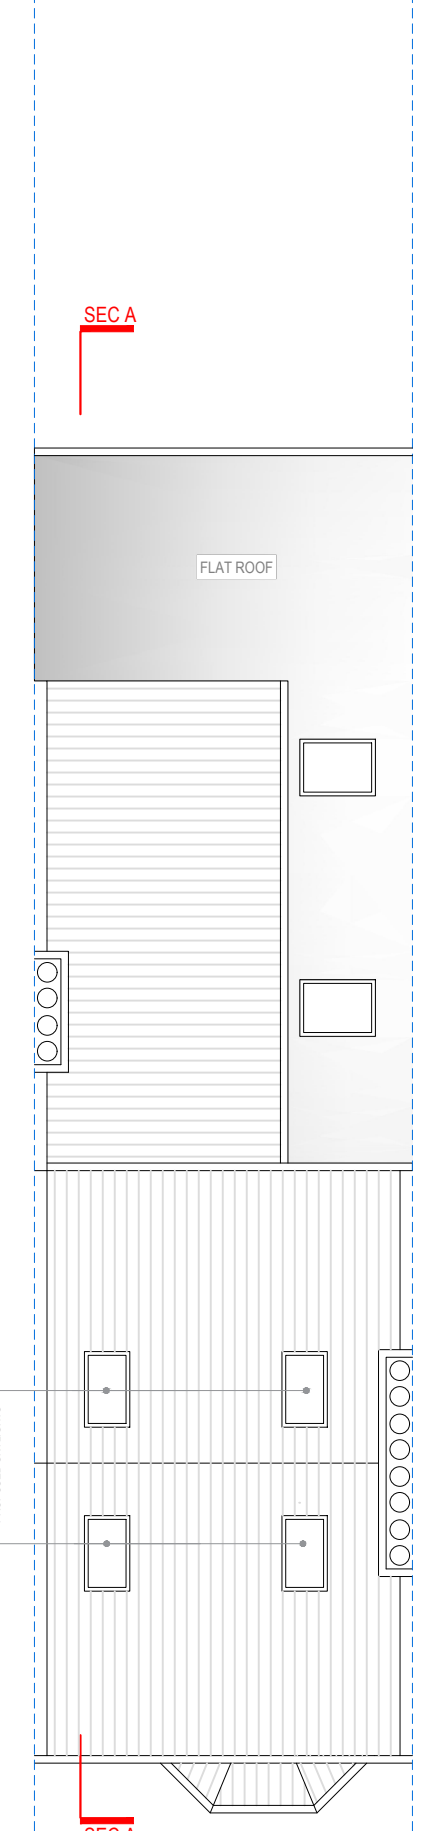

ROOF FLOOR




Address - Unit 4, Grosvenor Way, London E5 9ND
Phone - 020 3781 8008
E-mail - office@redwoodsprojects.co.uk
Web - www.redwoodsprojects.co.uk
Any errors on Dimensions to be reported to the Architect prior to commencement of Works.
Dimensions and areas are based on survey information.
This drawing is copyright © Redwoods Projects.
All dimensions to be checked on site Prior work.

REFERENCE: 81 LEALAND ROAD LONDON N15 6JT

TITLE: PROPOSED DRAWINGS
FLOOR PLANS

PROJECT No 2264 DATE: 01-07-2024

SHEET No
P 01


 


0 1 2 5m scale 1:100 @A3

NOTES:


DRAWN BY
MA

EDITED BY

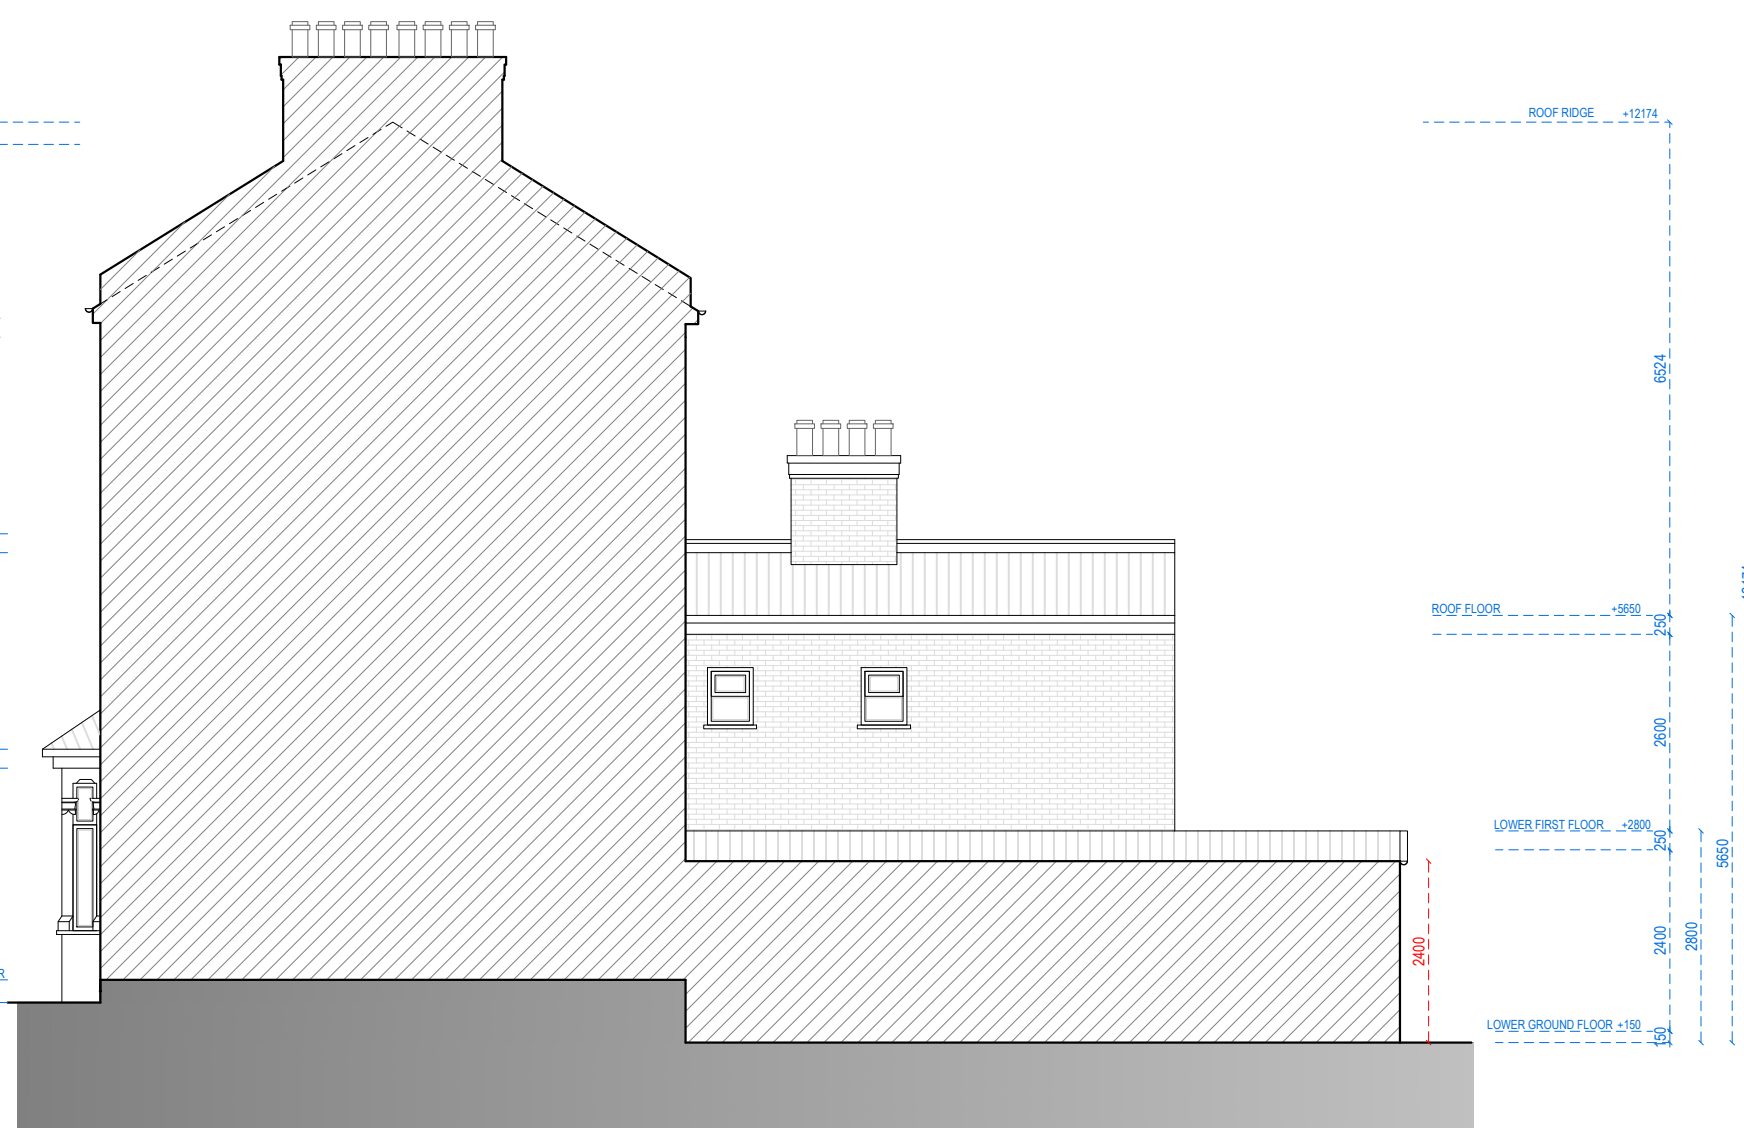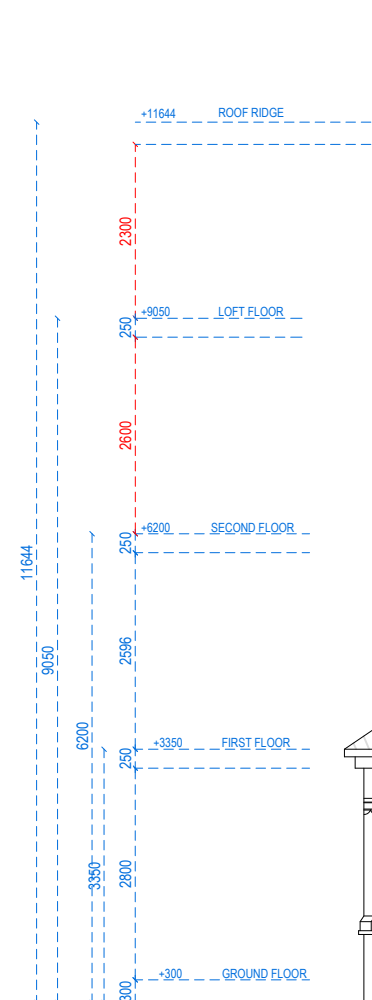


FRONT ELEVATION

RIGHT SIDE ELEVATION

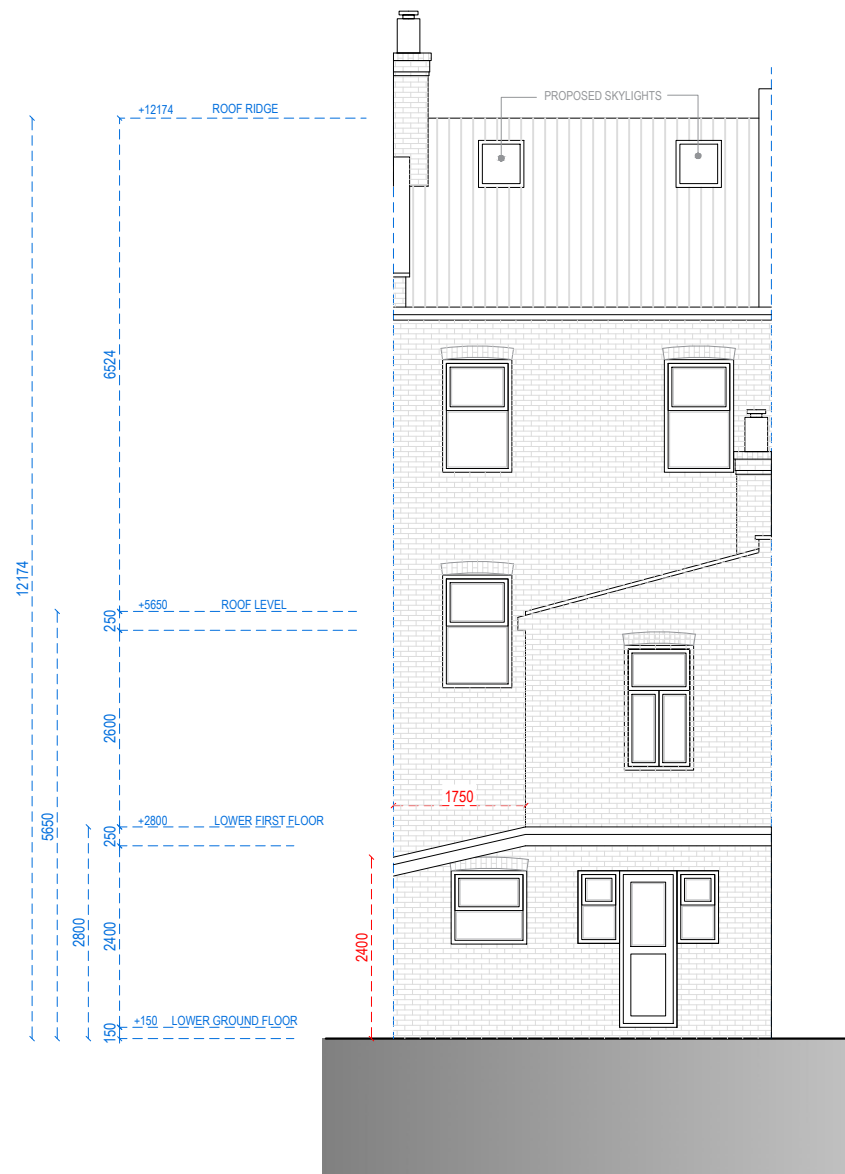

REAR ELEVATION

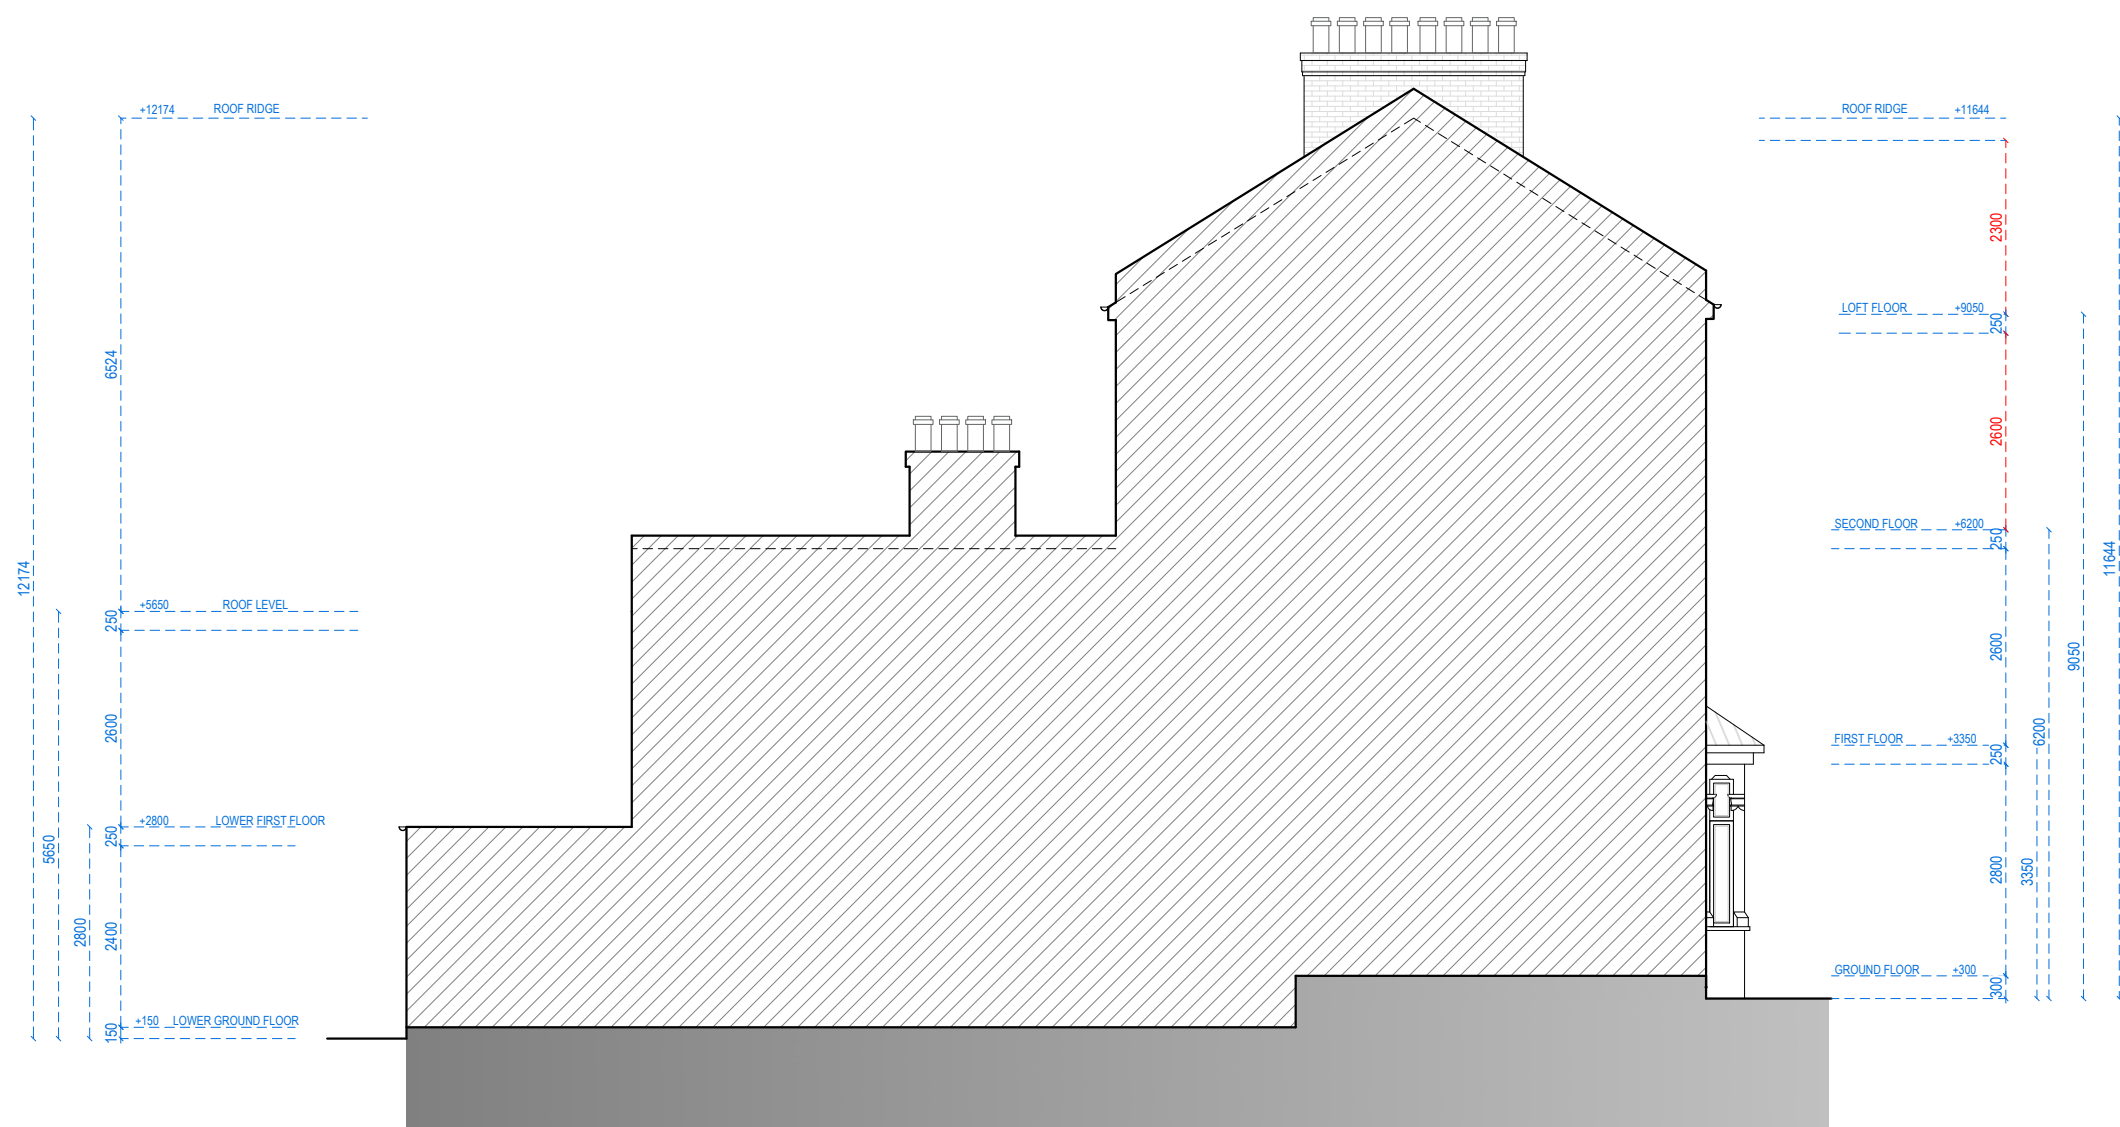

LEFT SIDE ELEVATION



Address - Unit 4, Grosvenor Way, London E5 9ND
Phone - 020 3781 8008
E-mail - office@redwoodsprojects.co.uk
Web - www.redwoodsprojects.co.uk

Any errors on Dimensions to be reported to the Architect prior to commencement of Works.
Dimensions and areas are based on survey information.
This drawing is copyright © Redwoods Projects.
All dimensions to be checked on site Prior work.

REFERENCE: 81 LEALAND ROAD LONDON N15 6JT

TITLE: PROPOSED DRAWINGS
ELEVATIONS

PROJECT No 2264 DATE: 01-07-2024


SHEET No P 03

0 1 2 5m scale 1:100 @A3

NOTES:

DRAWN BY M A

EDITED BY NAAB

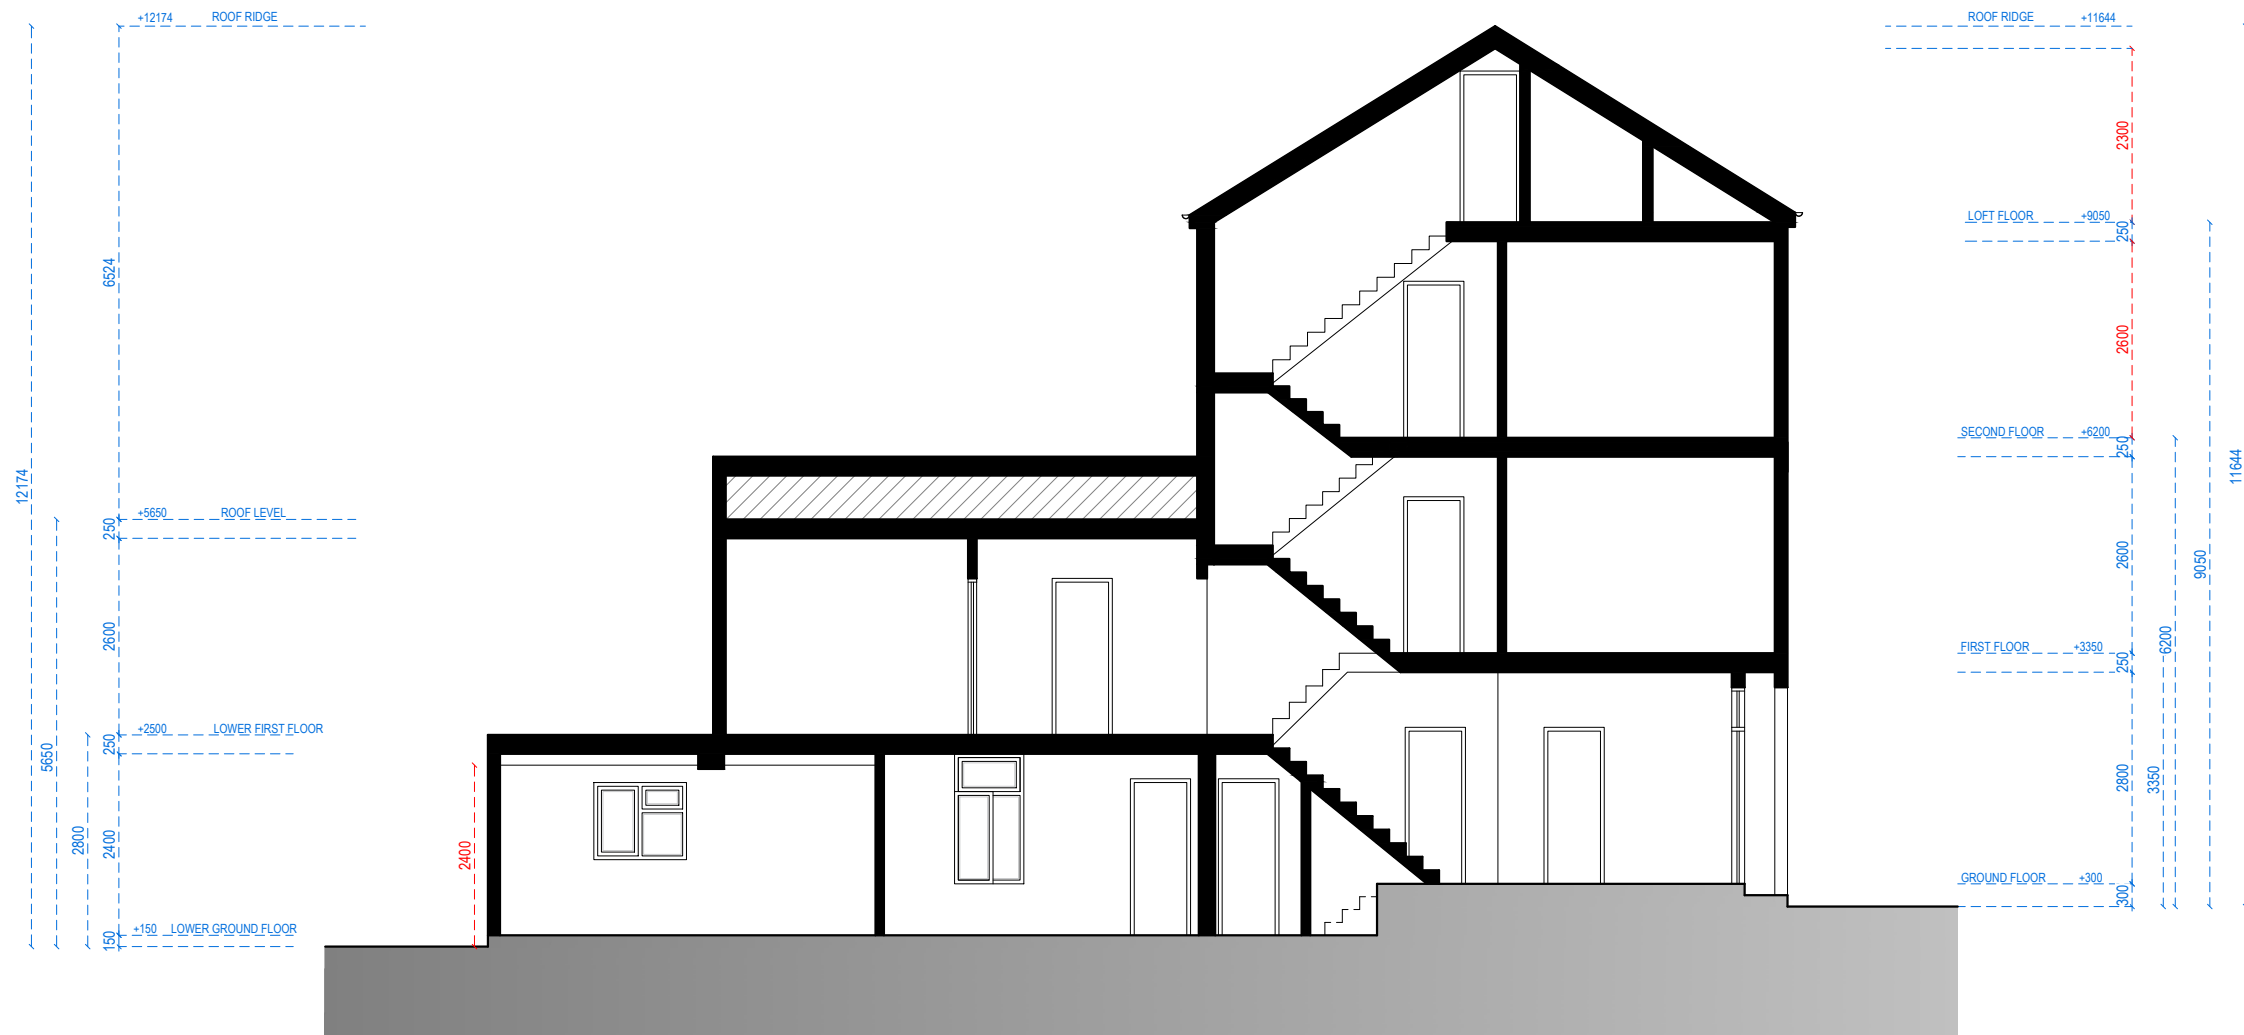

SECTION A.A



Address - Unit 4, Grosvenor Way, London E5 9ND
Phone - 020 3781 8008
E-mail - office@redwoodsprojects.co.uk
Web - www.redwoodsprojects.co.uk

Any errors on Dimensions to be reported to the Architect prior to commencement of Works.
Dimensions and areas are based on survey information.
This drawing is copyright © Redwoods Projects.
All dimensions to be checked on site Prior work.

REFERENCE: 81 LEALAND ROAD LONDON N15 6JT

TITLE: PROPOSED DRAWINGS
SECTIONS

PROJECT No 2264 DATE: 01-07-2024

SHEET No P 04

0 1 2 5m scale 1:100 @A3

NOTES:

DRAWN BY M A

EDITED BY NAAB