




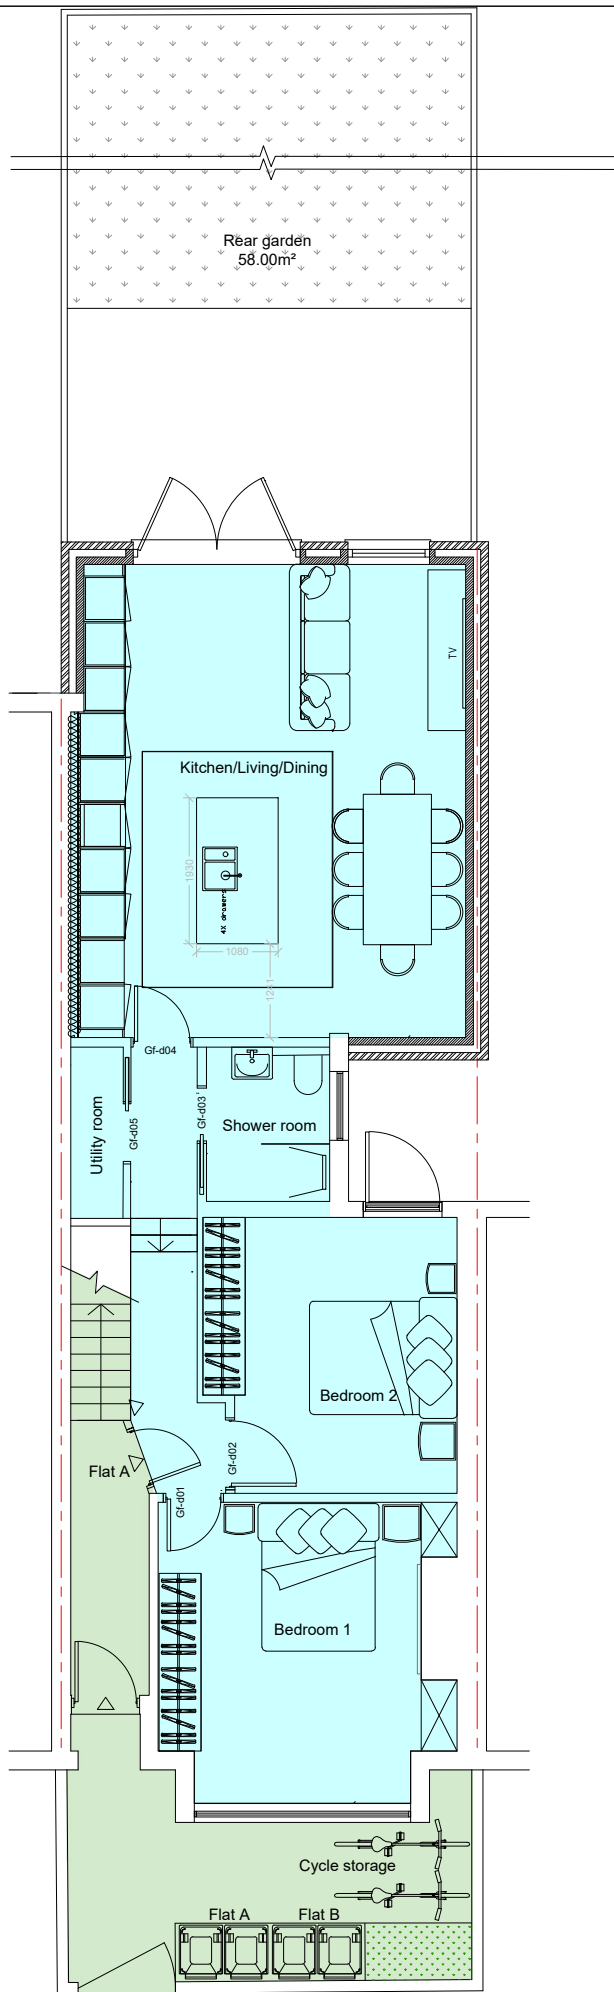

Flat A-Ground floor plan
Gross internal area 71.64m²

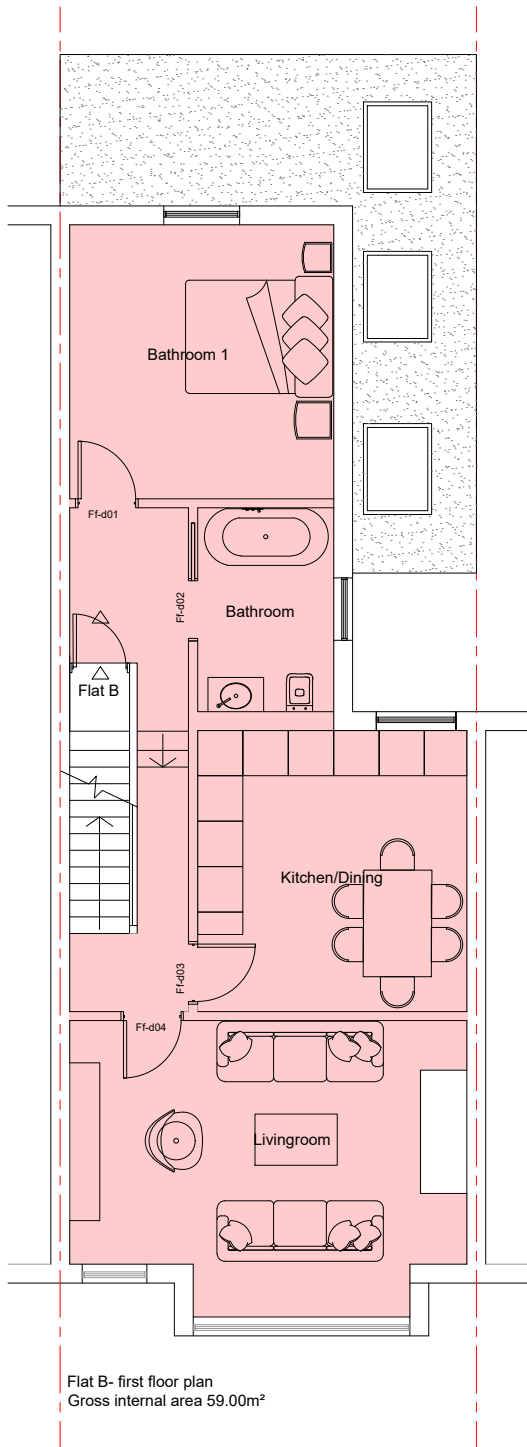

Flat B- first floor plan
Gross internal area 59.00m²

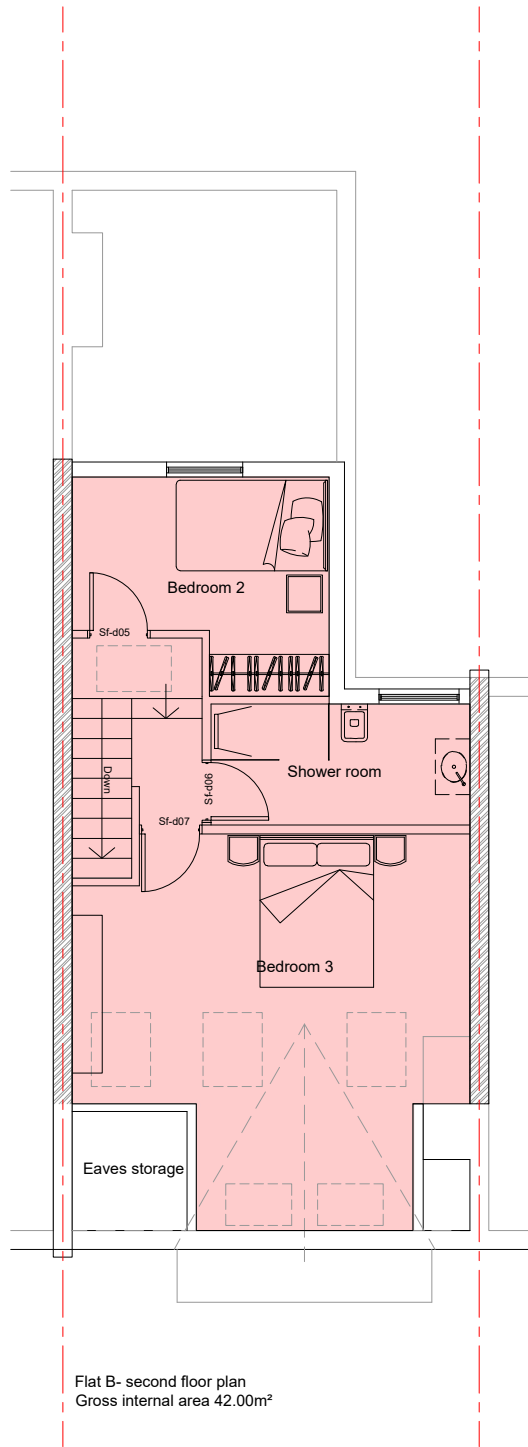


Flat B- second floor plan
Gross internal area 42.00m²

Key

Proposed flat A

Proposed flat B

Communal area

 

REVISION:		*
NOTES: Refer to Engineers data for structural works. Use figured dimensions. Do not scale from drawing. Check all dimensions on site. Report any discrepancies to the Architects. Print in colours		Scale: 1:100@A3
		Date: 13.05.2024
PROJECT: 235 Sirdar Road, N22 6QU		 PANETTA DESIGN ARCHITECTS Panetta Design Architects Green Park House 15 Stratton Street, London W1J 8LQ Tel: +44 (0)203 036 0023 https://panettadesignarchitects.com/
TITLE: PROPOSED FLAT A& FLAT B - PLANS		
PEOJECT SR235- DRAWING- N102	Status: Planning Application HGY/2024/0453	
CREATED BY : R P		