




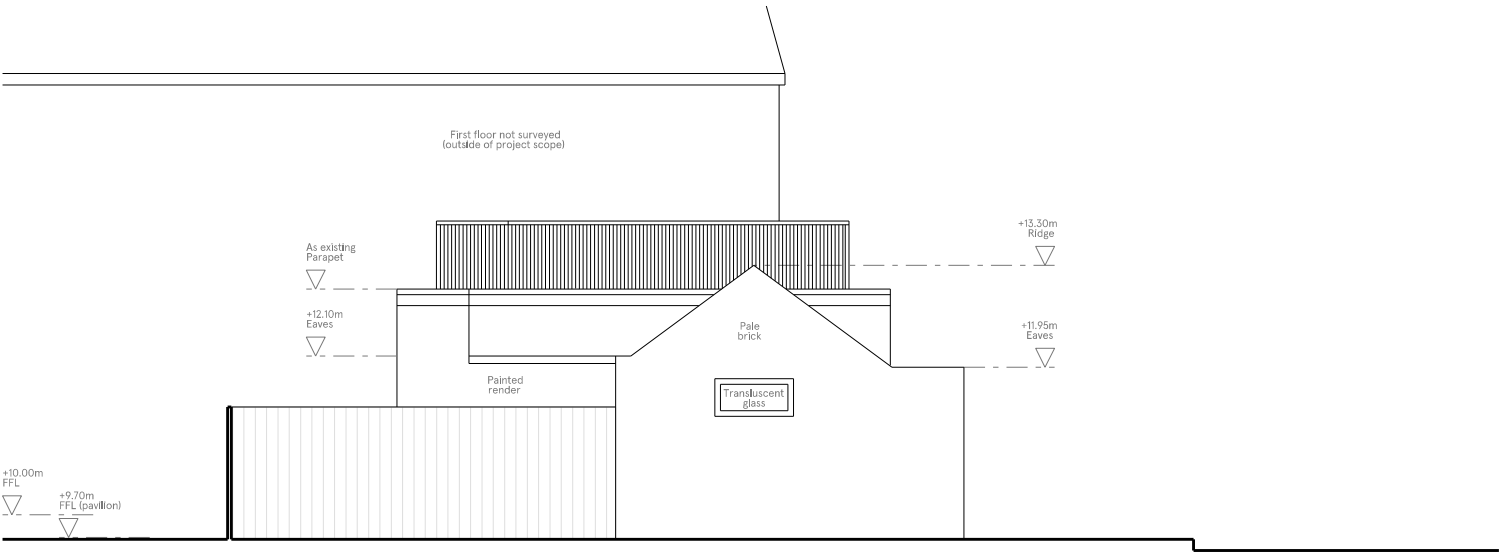

01 North Elevation

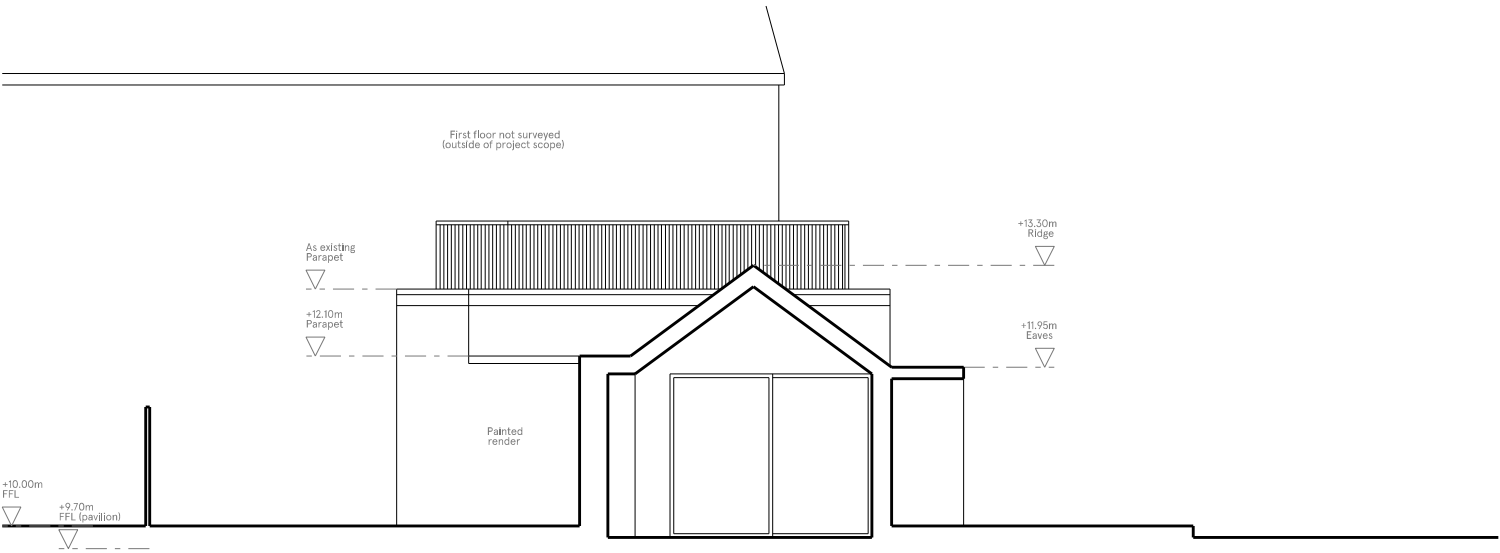

02 Section BB

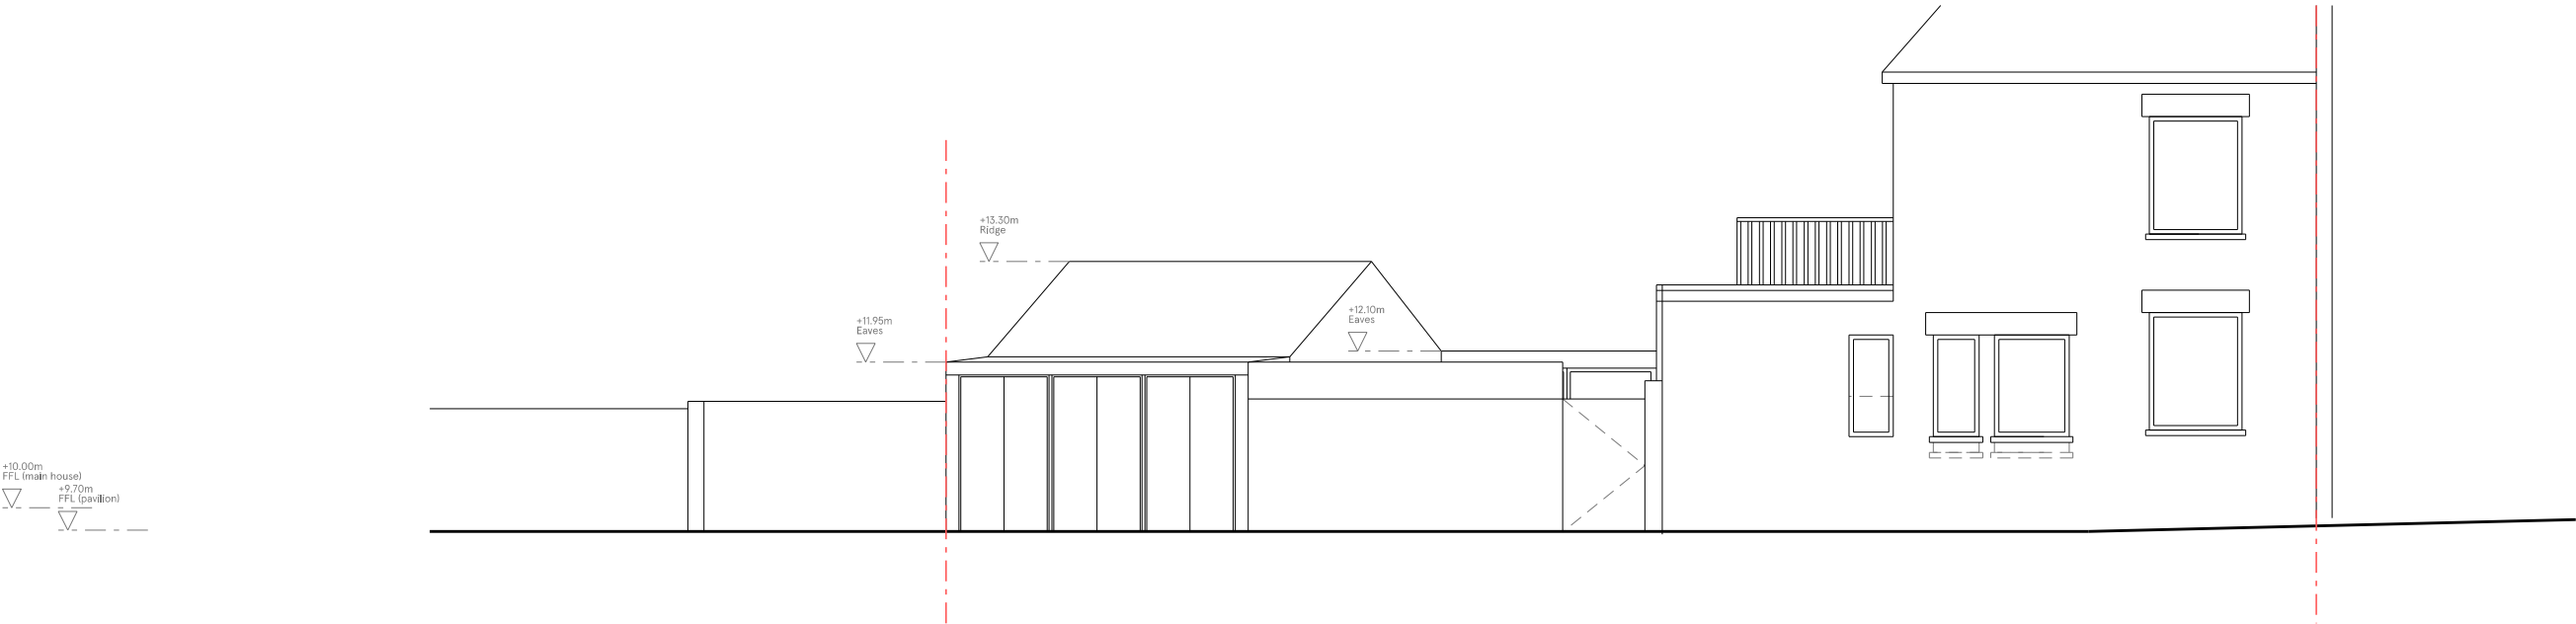


03 South-West Elevation

House on Weston Park 039_00_201

Proposed
Elevations and Sections
Drawing title

Planning
Drawing status

1:100 @ A3
Drawing scale

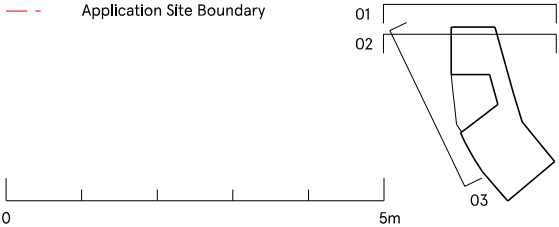

04	03.07.24	Householder Planning
03	27.06.24	Householder Planning
02	17.04.24	Householder Planning
01	19.03.24	Pre-application Advice
-	18.12.23	Householder Planning
Revision	Date	Description

Do not scale for construction. Use figured dimensions only. All discrepancies to be verified with architect prior to ordering or construction. Confirm all setting out with architect prior to construction. Drawing to be read in conjunction with all other documents. Copyright Architect Benjamin Machin.

Architect Benjamin Machin

post@benjaminmachin.co.uk
benjaminmachin.co.uk
+44 (0) 20 4538 8190