


Rev	Date	By	Check	Appr	Description
A	17.06.24	GS	GS	GS	Updated to include dimensions


NOTE

Check all dimensions on site prior to construction. Identify any variations immediately.


1. slate tile to new dormer
2. Aluminium doors
3. Brick upstand to match existing
4. black metal handrail
5. Rooflight
6. Roof tiles to match existing
7. Single ply roofing membrane

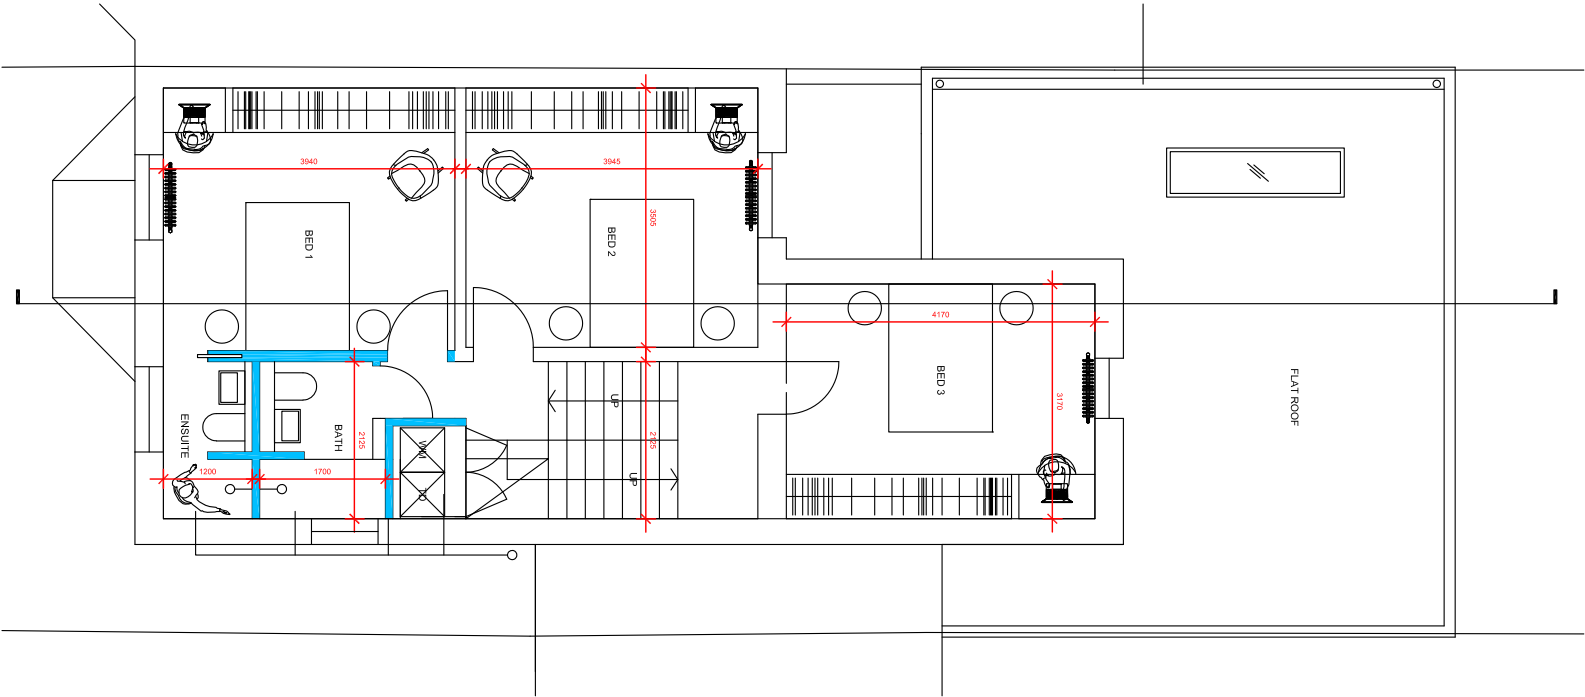


PROPOSED SECOND FLOOR

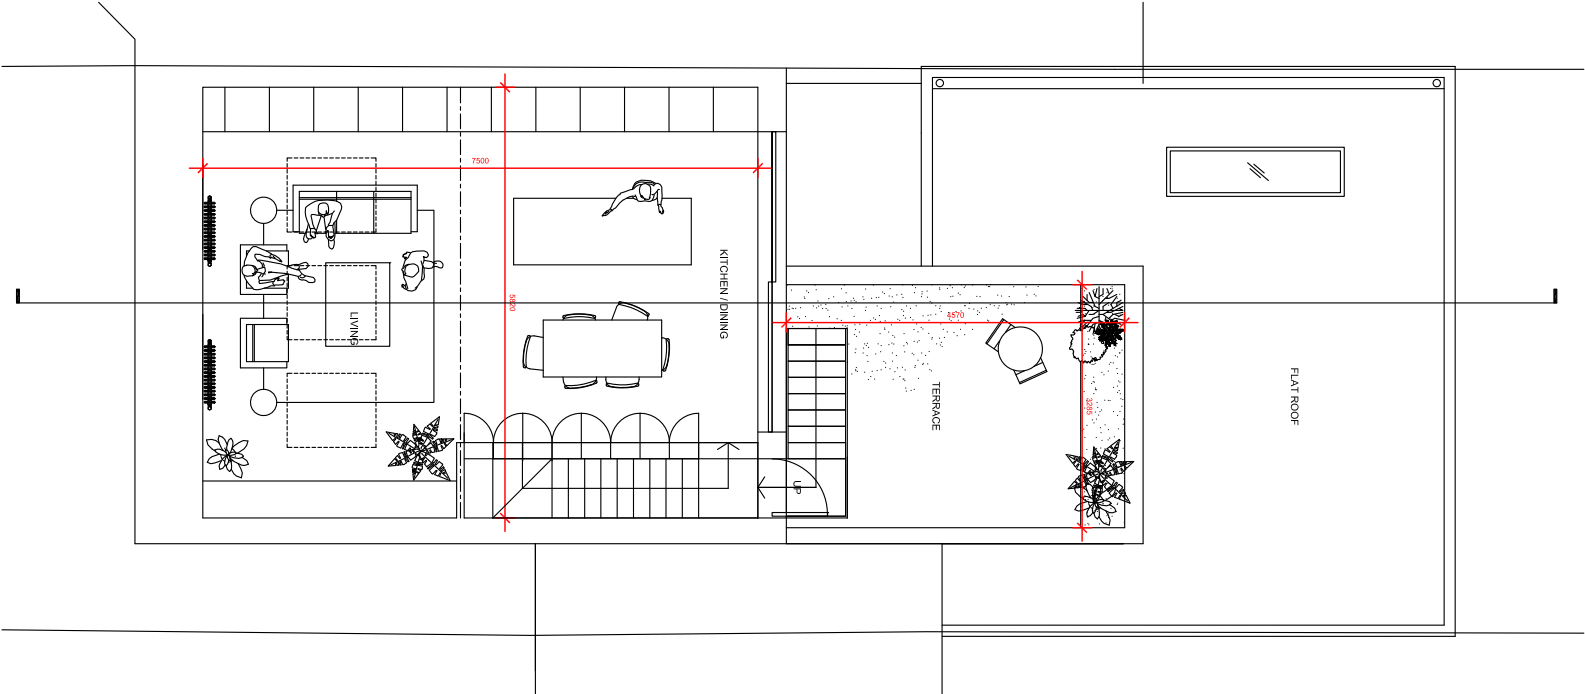

PROPOSED LOFT CONVERSION

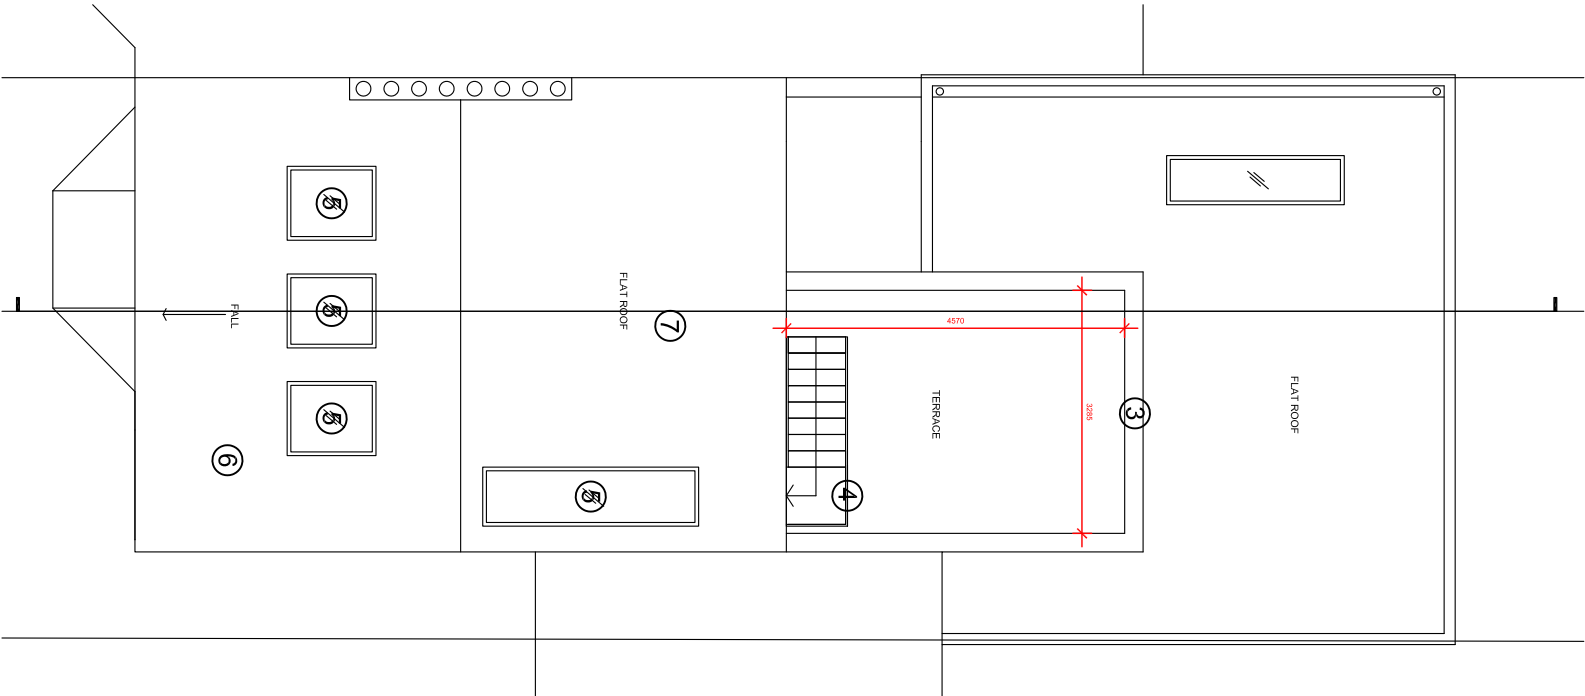

PROPOSED ROOF PLAN

 

1 Lochbie Crouch Hill
London N4 4SB
07786478179

Client

DRU

Project
63C Middle Lane N8 8PE

Drawing Title
Proposed Plans

Job/Dwg No/Rev	DRU6	P0003	A
Drawn	GS	Checked	Appr
GS	GS	GS	GS
Date	13.06.23		
Drawing Status	PLANNING		
Scale	1:100@A3		
Do not scale from this drawing. Check all dimensions on site before starting			