




Fourth Floor Plan
1 : 200

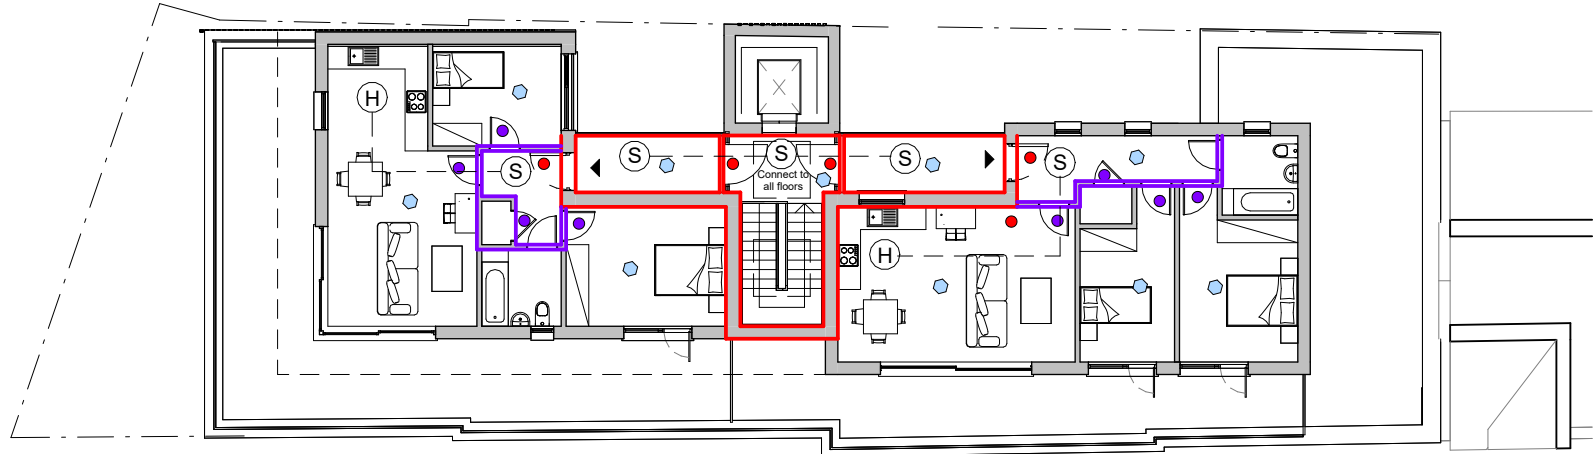


Third Floor Plan
1 : 200

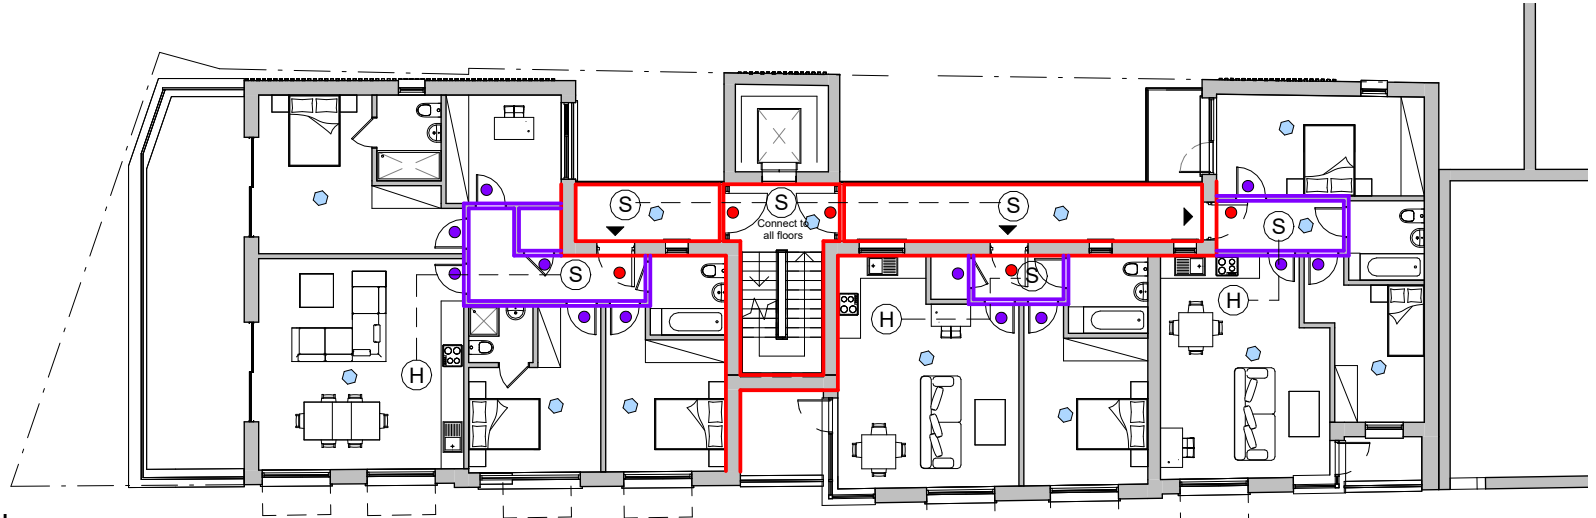



Second Floor Plan
1 : 200

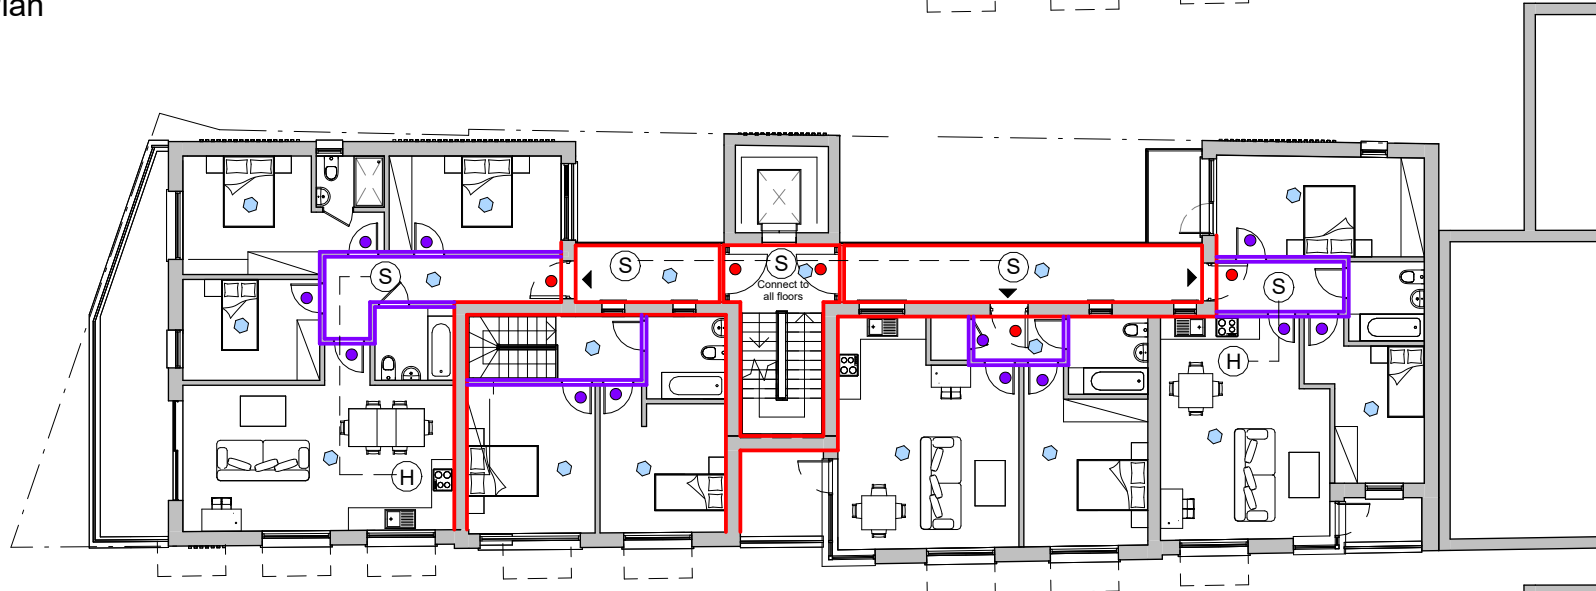


First Floor Plan
1 : 200

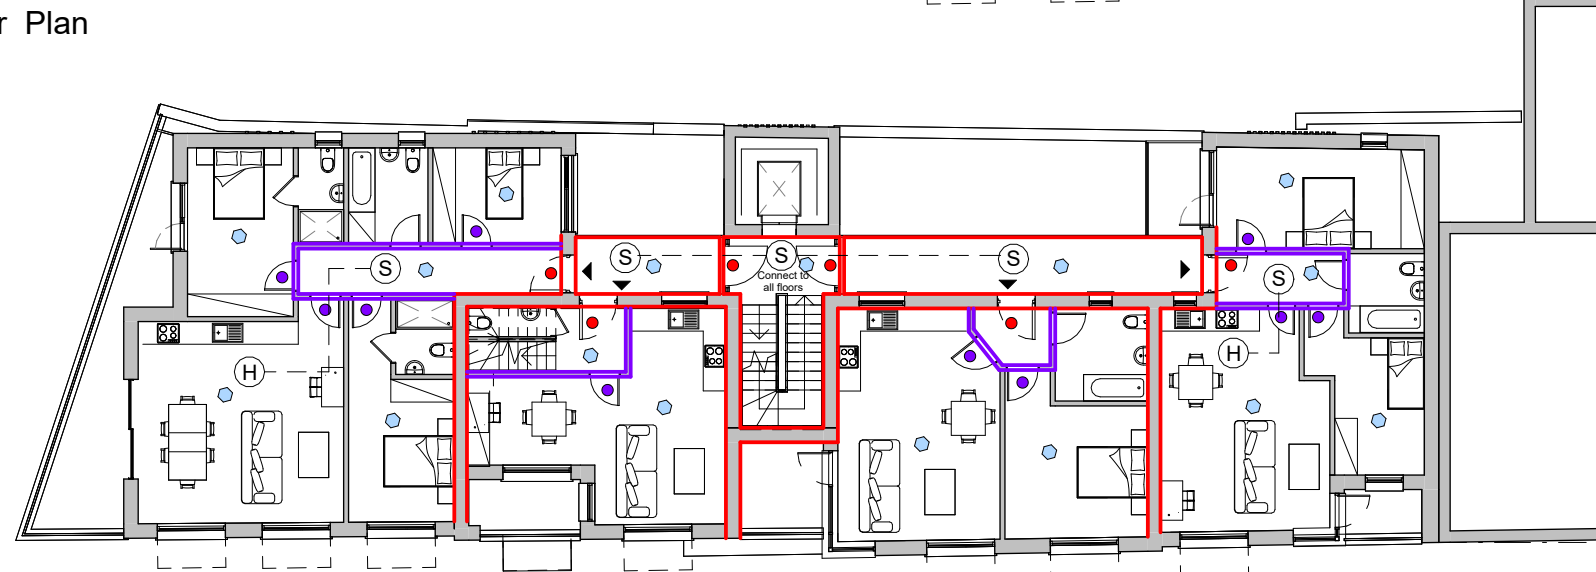


Ground Floor Plan
1 : 200

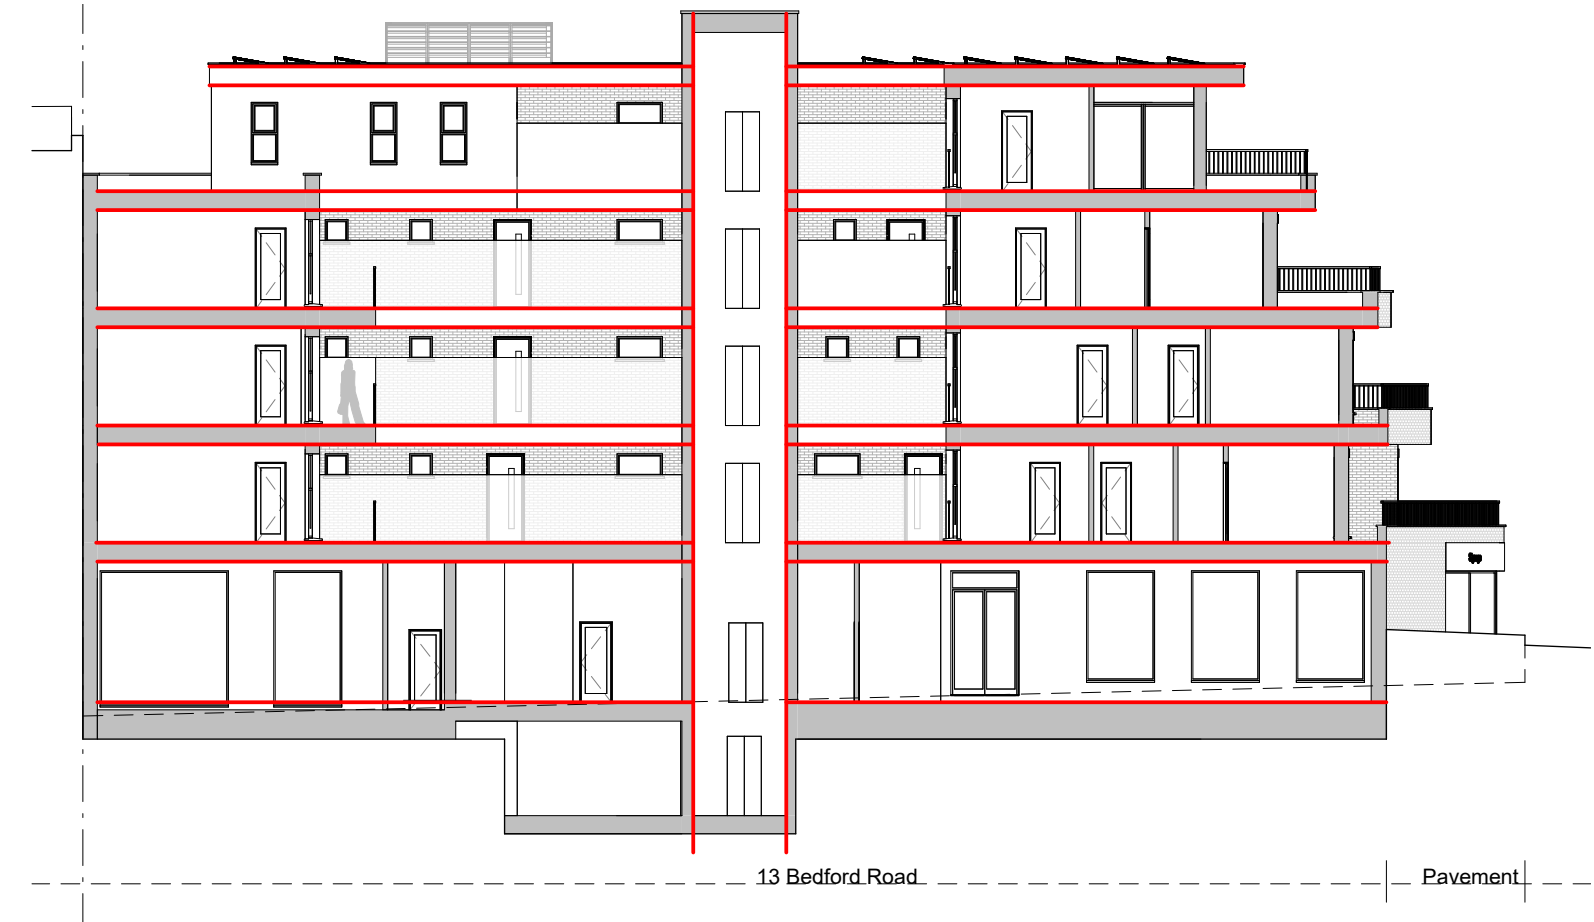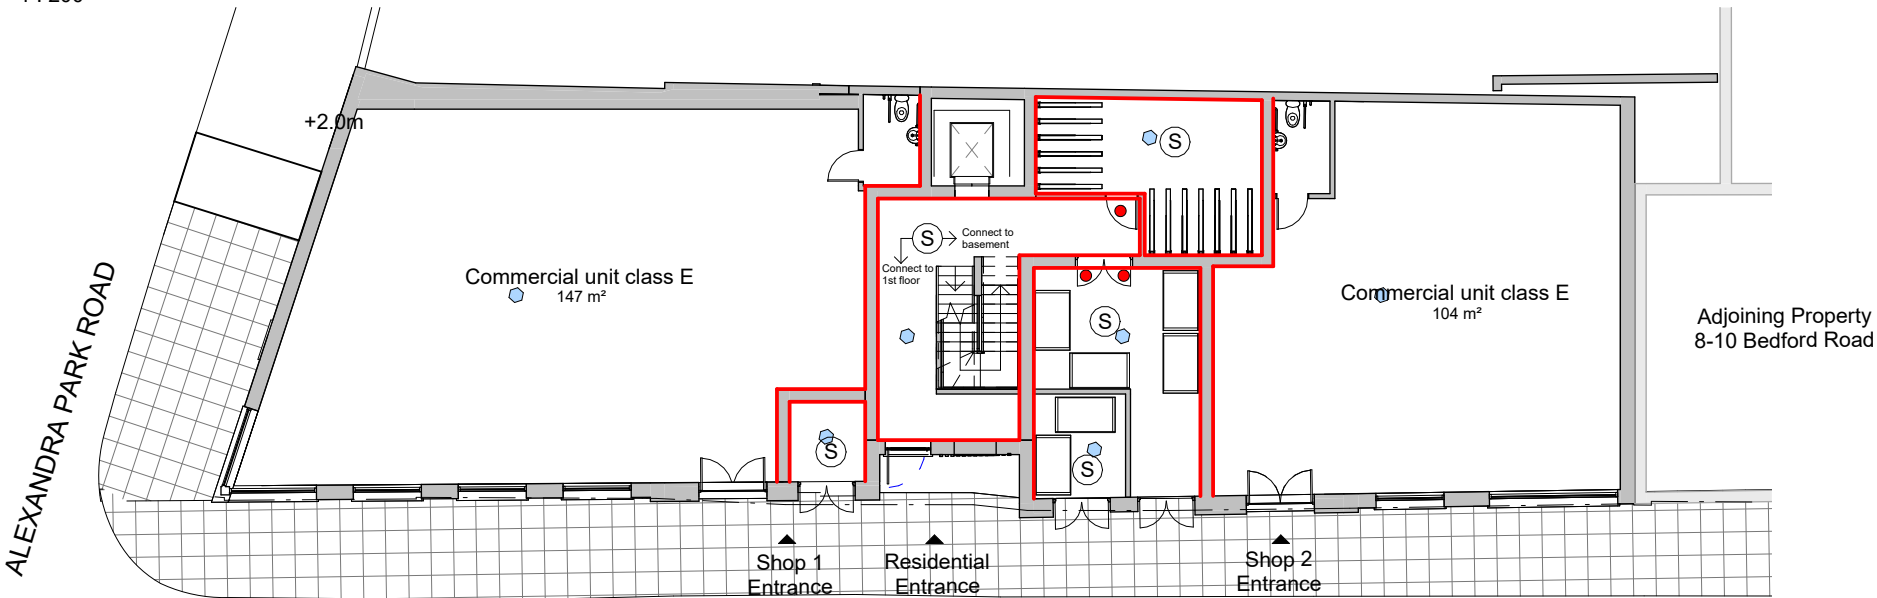

Section
1 : 200

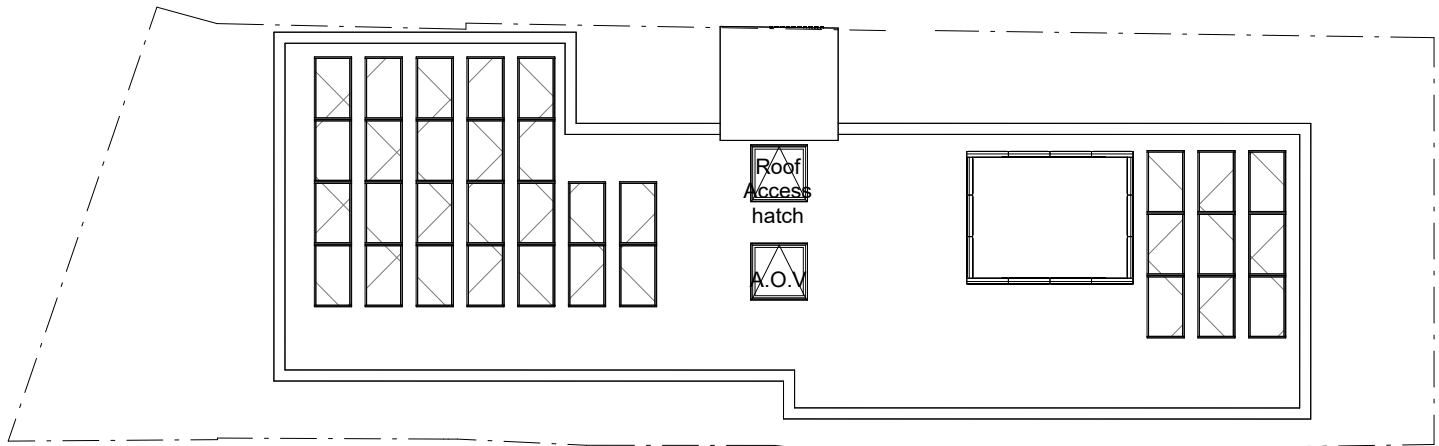

Roof Plan
1 : 200

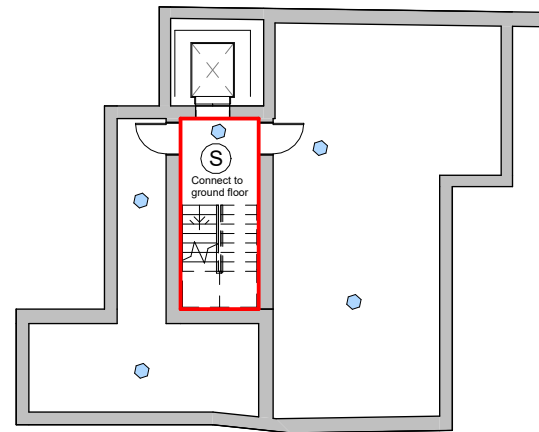

Basement
1 : 200

Issue:

Planning

Key_Fire Safety

- 60min Fire Door Self-closing
- 30min Fire Door
- Sprinklers
- 60min Fire Rated Construction
- 30min Fire Rated Construction
- Heat Detector
- Smoke Detector
- Mechanical ventilation
- Emergency light
- Illuminated Fire exit sign 75mm lettering

Notes

1. The location and number of sprinklers shown is only indicative and subject to a fire strategy assessment

No scaled dimensions to be taken from this drawings. All dimensions to be site checked.

Revisions			
Rev.	Description	Date	By
A	General Amendments	07.12.23	

CG ARCHITECTS

36 CANNON HILL, LONDON N14 6LG
T. 020 8449 5100

Client:
Adelfia Property Ltd

Site:
13 Bedford Road
London, N22 7AU

Title:
Fire Strategy

Scale: As indicated(@ A2)	Drawn: -	Checked: CG
Date: March 2024	REV	A
Drg No 1544/09	REV	A