


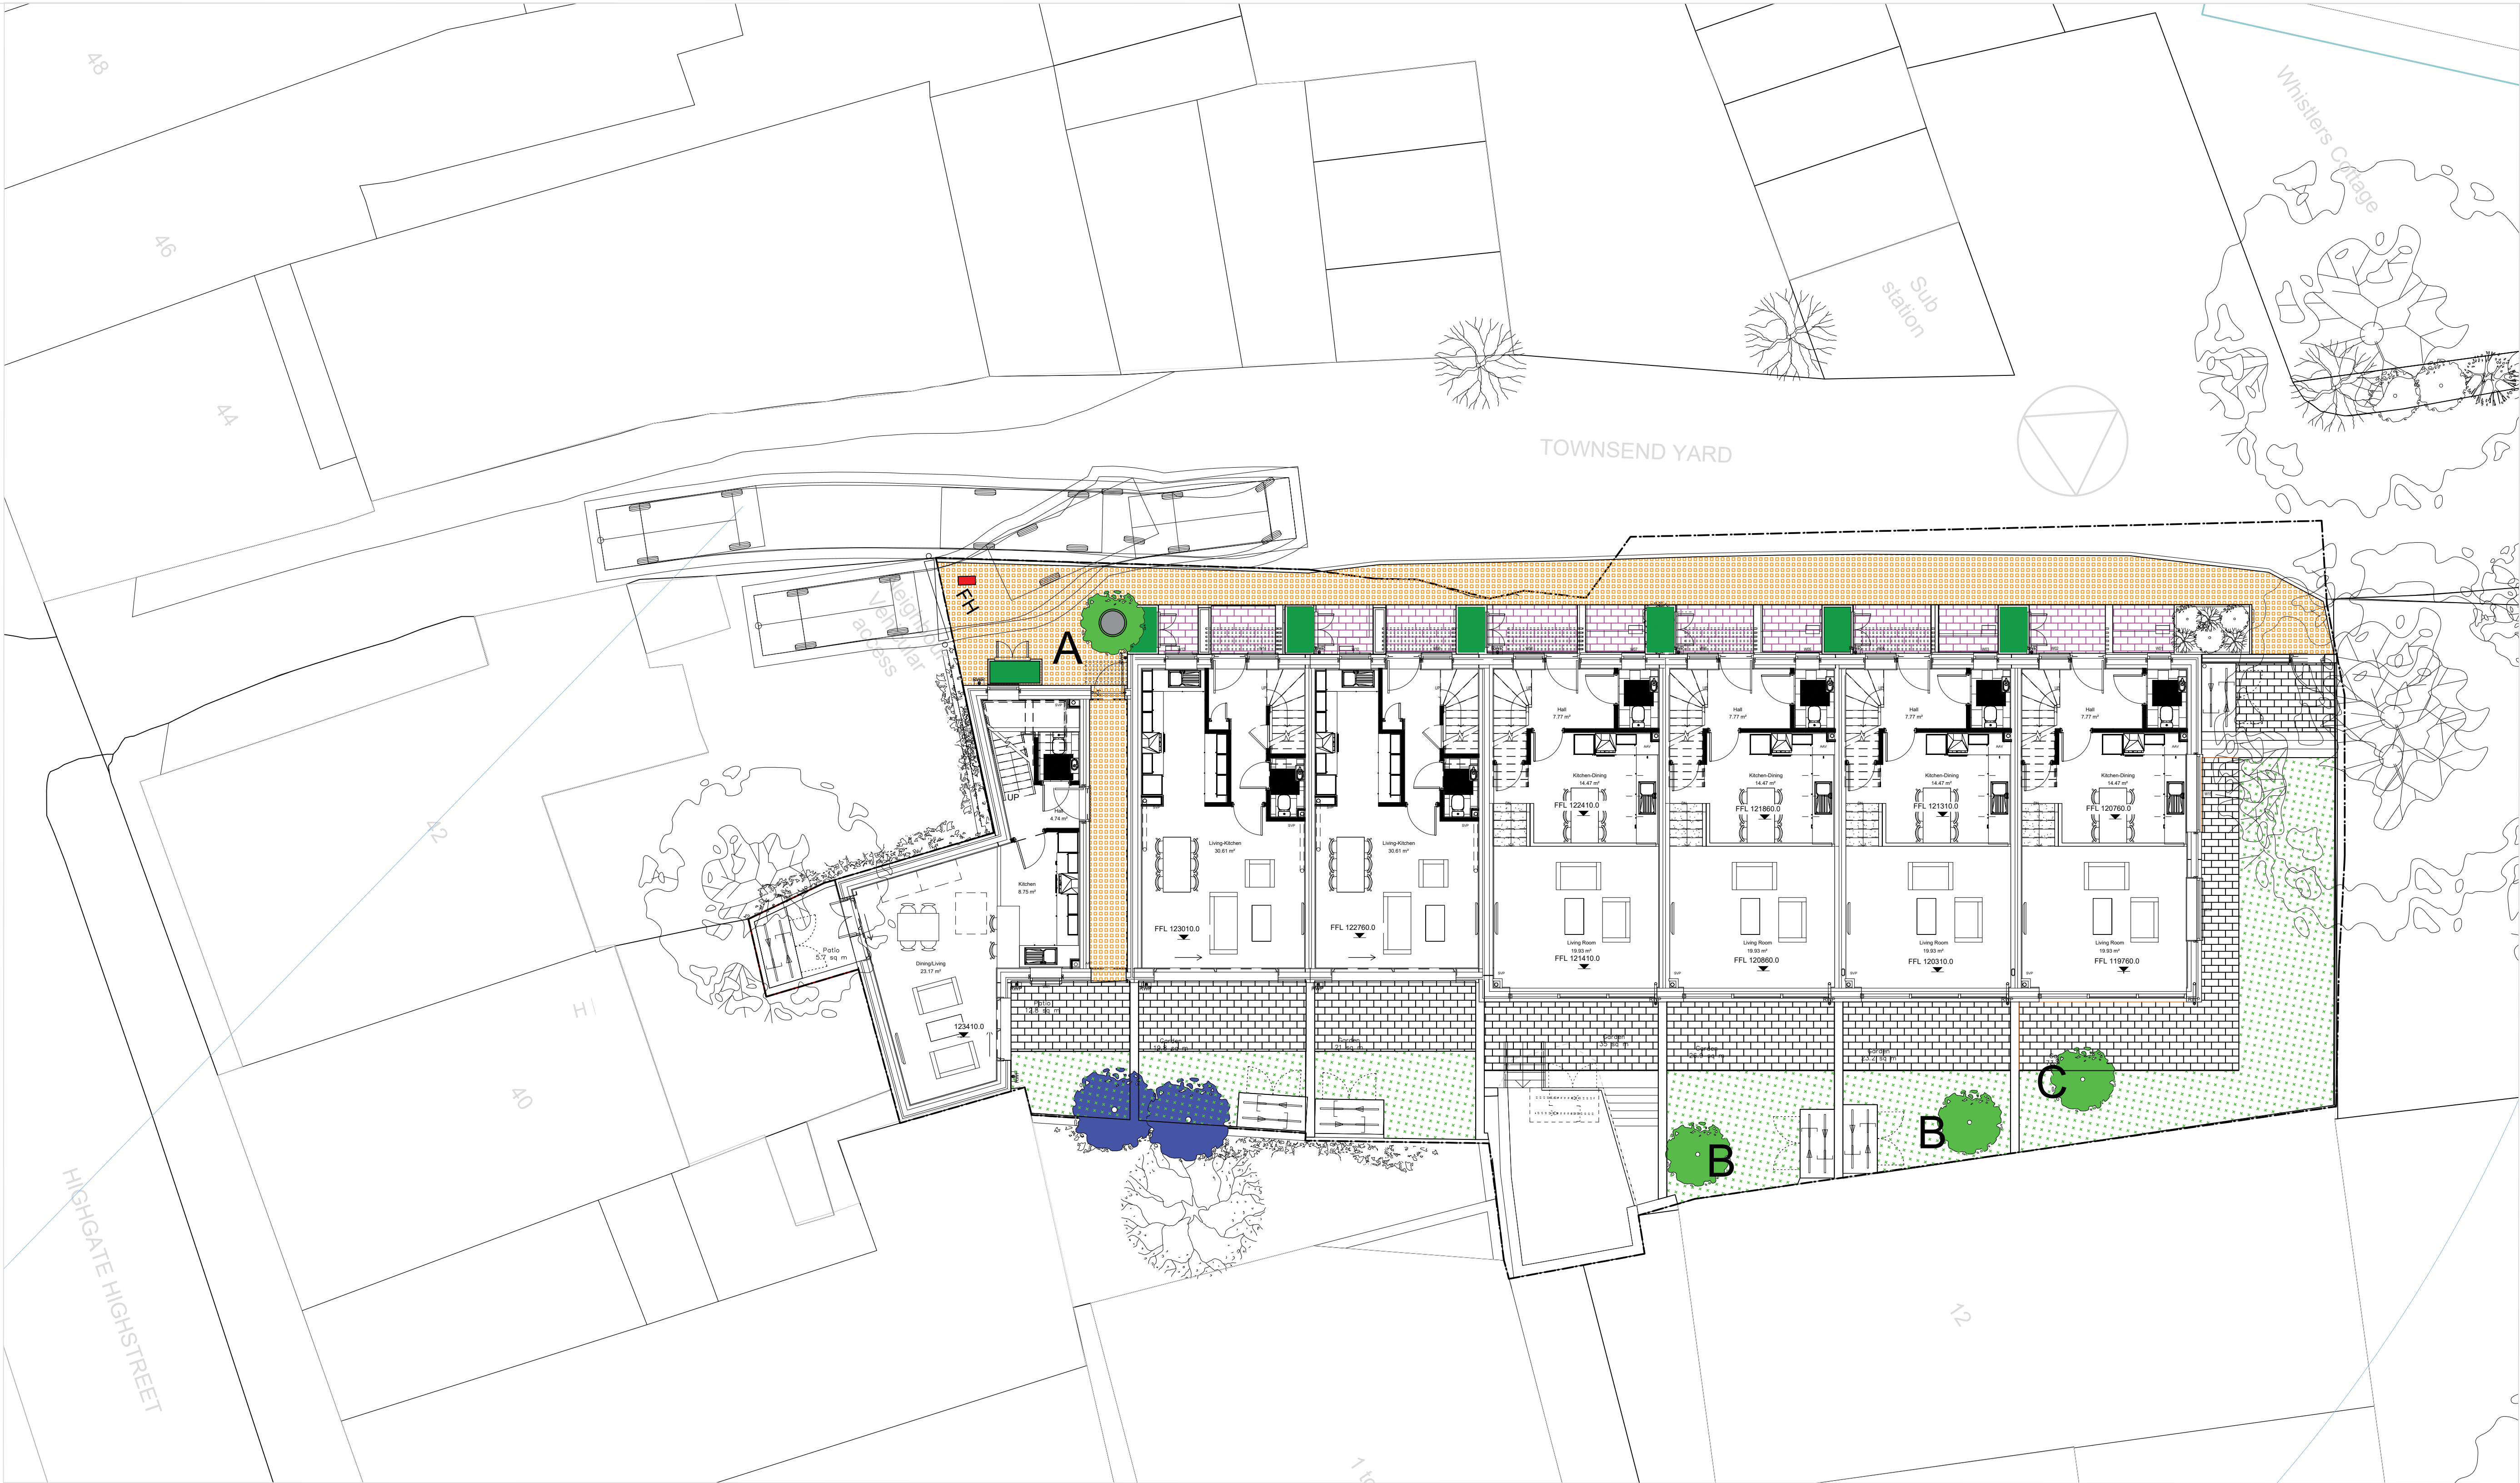

01 Ground Floor Plan
1:100

SOFT LANDSCAPE

SOFT LANDSCAPING SUBJECT TO INDIVIDUAL OWNERS CHOICE

EXISTING TREE

PLANT SPECIES

LIME TREE TO BE POLLARDED

BIN STORE ROOF

PLANT SPECIES

LIGHTWEIGHT SEDUM BLANKET TO BIN STORE ROOF

BIKE STORE - 1980x890 ON CONCRETE BASE

MINT INDIAN SANDSTONE PAVING 900 X 600

LIMESTONE SLABS TO MATCH RECON STONE 900 X 300

GRANITE SETS TO PATH 100 x 100

PLANTER

PLANT SPECIES

2-PILEOSTEGIA VIBURNOIDES
3-SARCOCOCCA CONFUSA
4-BERGENIA 'BRESSINGHAM WHITE'
4-SKIMMIA JAPONICA PINK DWARF

NEW TREE

TREE SPECIES

New Urban Trees to Street/Gardens

A. BIRCH TO HAVE CIRCULAR GRAVEL FEATURE AT BASE TO ROADSIDE
B. CORNELIAN CHERRY
C. ACER CAMPESTRE 'STREETWISE'

- General Notes:
1. POW Architects retain full copyright of the design and of the content of this drawing.
 2. Do not scale drawings. Dimensions govern.
 3. All dimensions are in millimetres unless noted otherwise.
 4. All dimensions shall be verified on site before proceeding with the work.
 5. POW Architects shall be notified in writing of any discrepancies.
 6. Contractor/builder to carry out their own survey work prior to quantification and construction.

FOR PLANNING

Rev	Date	Reason For Issue	Check
03	11/07/24	TREE SPECIES ADDED	MO
02	20/06/24	TRACKING, SEDUM ADDED	MO
01	26/03/24	PASSAGE ADDED	MO
00	18/08/22	CONDITION DISCHARGE	MO



powarchitects
11 Division Place, London, SE1 4PU
enquiries@pow-architects.com
020 3176 6620

Project:
Townsend Yard

Title:
SITE PLAN
HARD AND SOFT
LANDSCAPING
MATERIALS

Job No	Drawn by	Scale	Revision
1240	FB	1:100@A1	03
Date	Checked by	Number	
OCT' 21	MO	1240	4000