



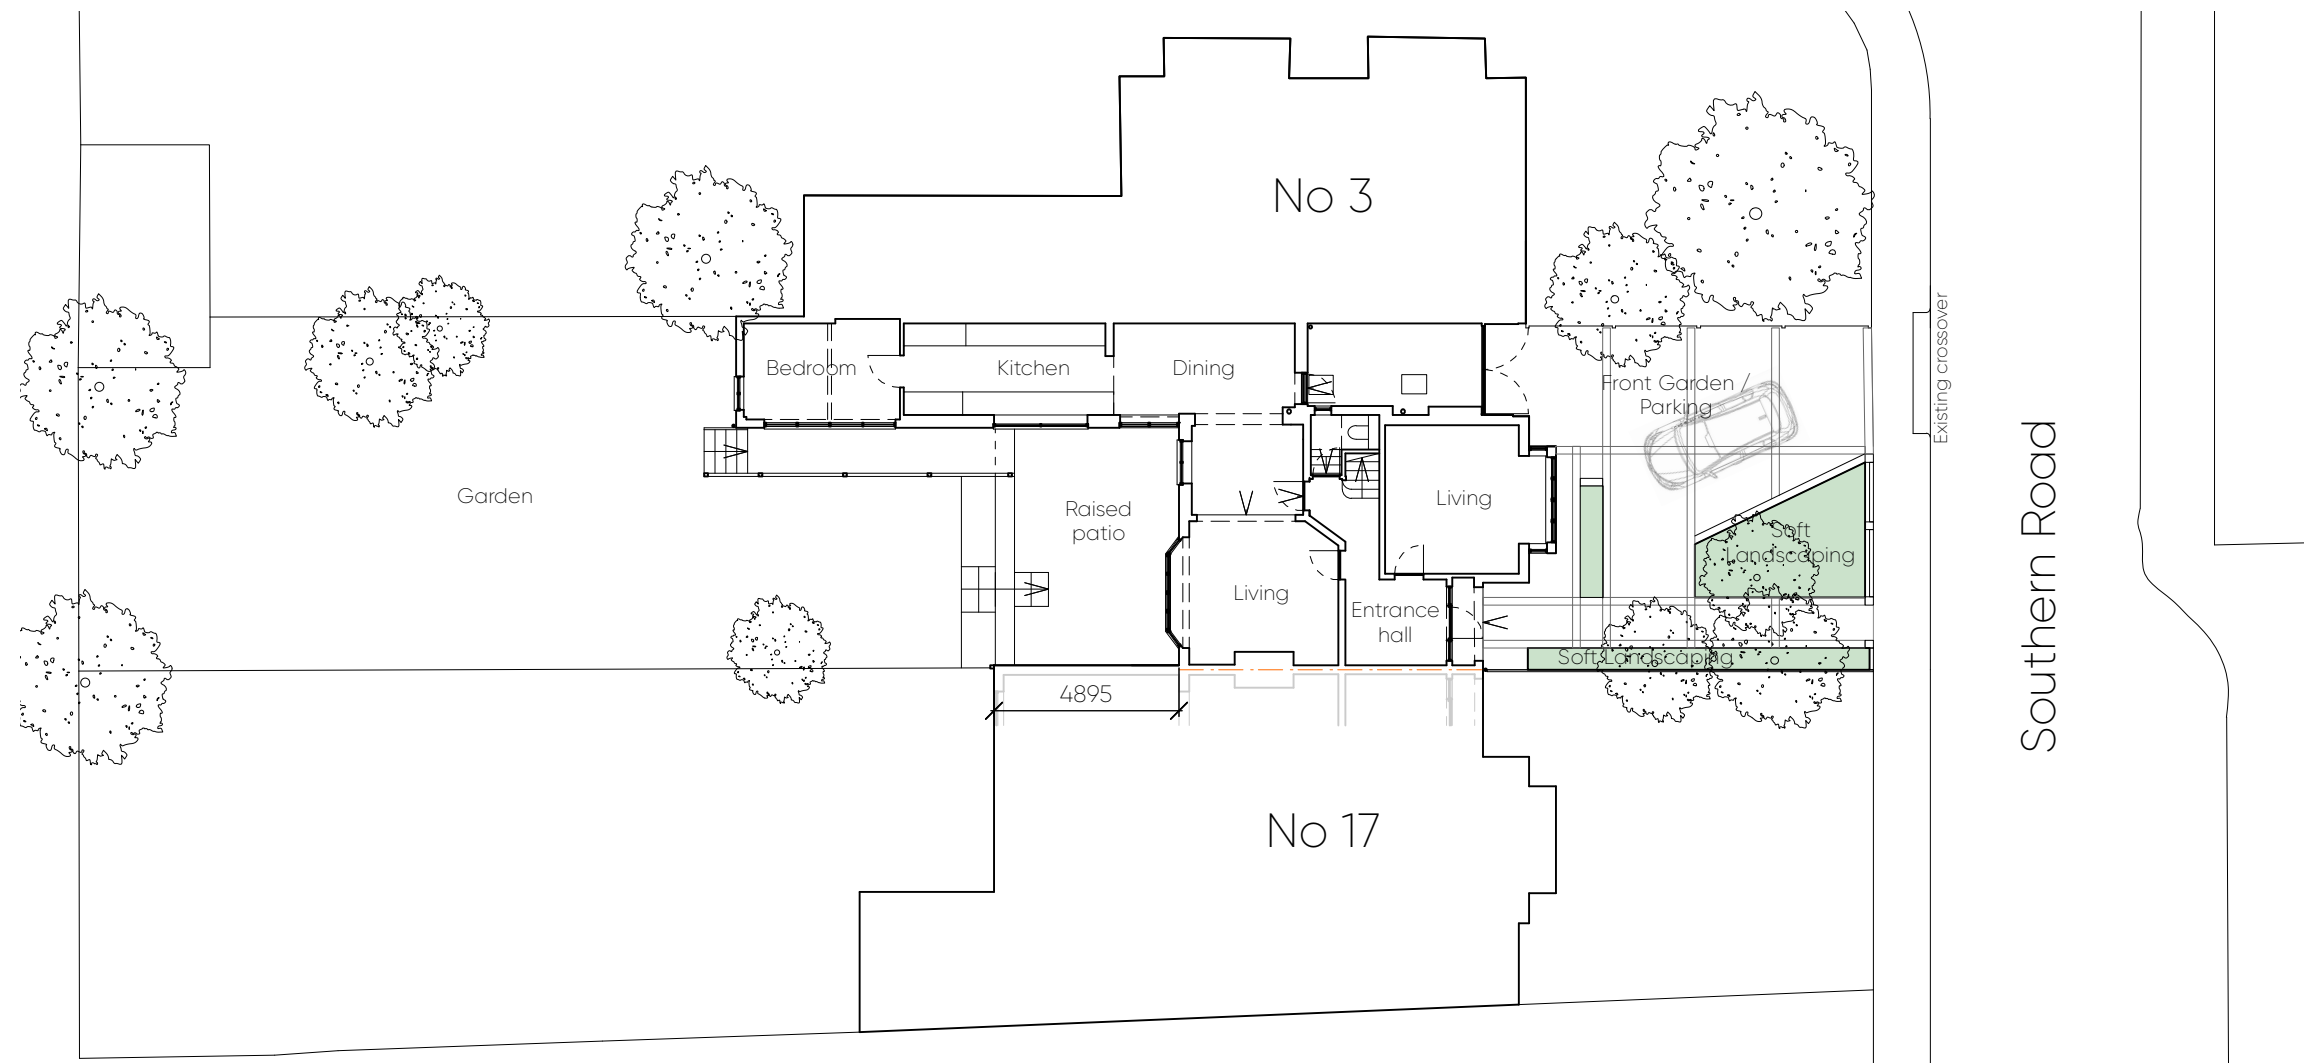

1. GROUND FLOOR PLAN - AS EXISTING

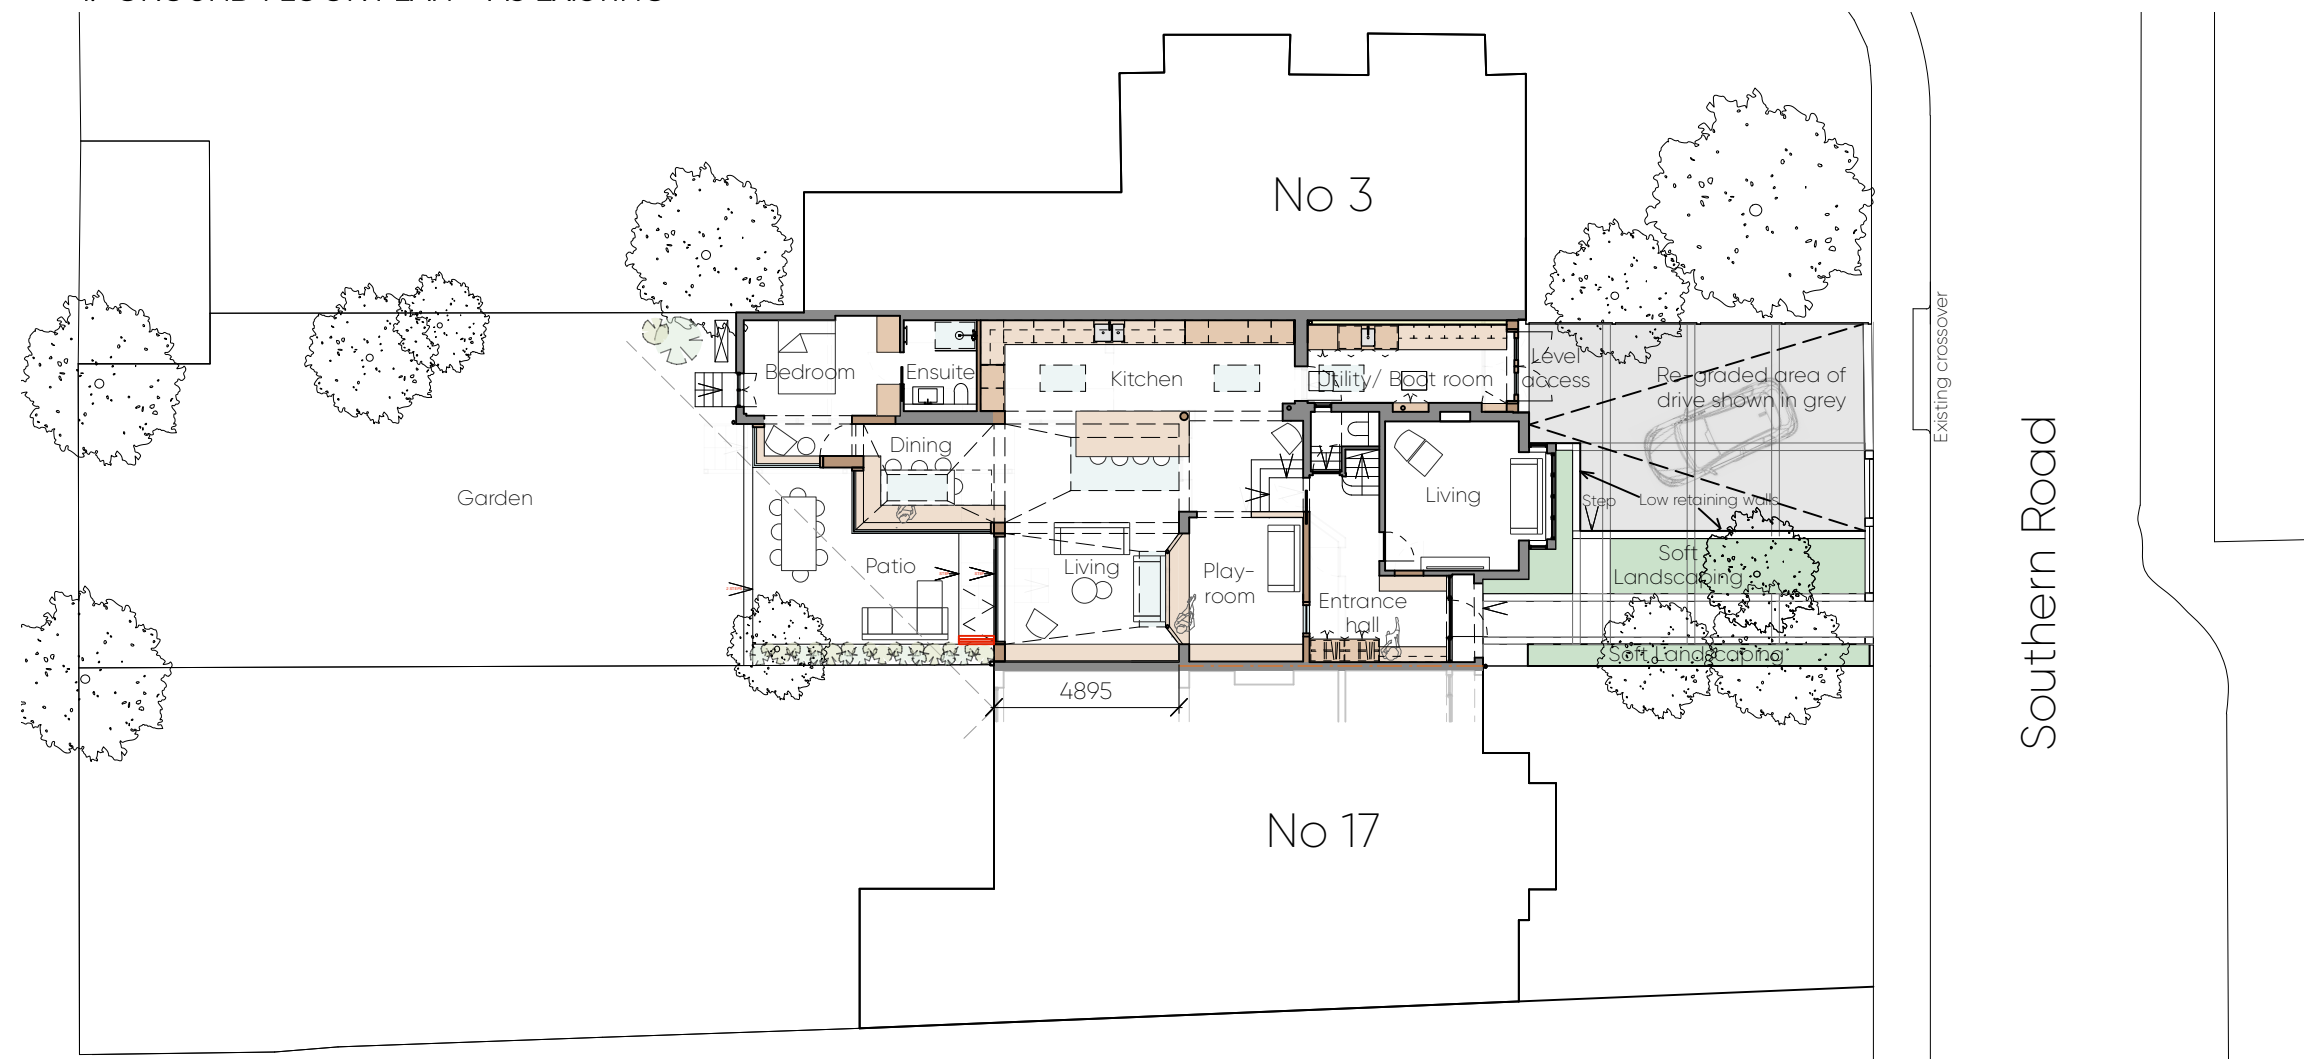

2. GROUND FLOOR PLAN - AS PROPOSED

## PLANNING



© Knott Architects  
98B Tollington Park  
London N4 3RB  
tel: (020) 72638844  
mail@knottarchitects.co.uk

Note: Do not scale from this drawing.

### Revisions

A - 240123:  
Minor revisions.  
B - 240325:  
Detail added to existing.  
Front garden proposal minor revisions.  
C - 240501  
Revised to Planners level requirements.

NOTE:  
Neighbouring houses not surveyed. Information taken from OS map and photographs and is indicative only.

  

K N O T T

19 Southern Road N2

Ground Floor Plans  
Existing & Proposed

Scale 1:100@A1, 1:200@A3

Date: January 2024

496.PLG.002 Rev C

ARCHITECTS