




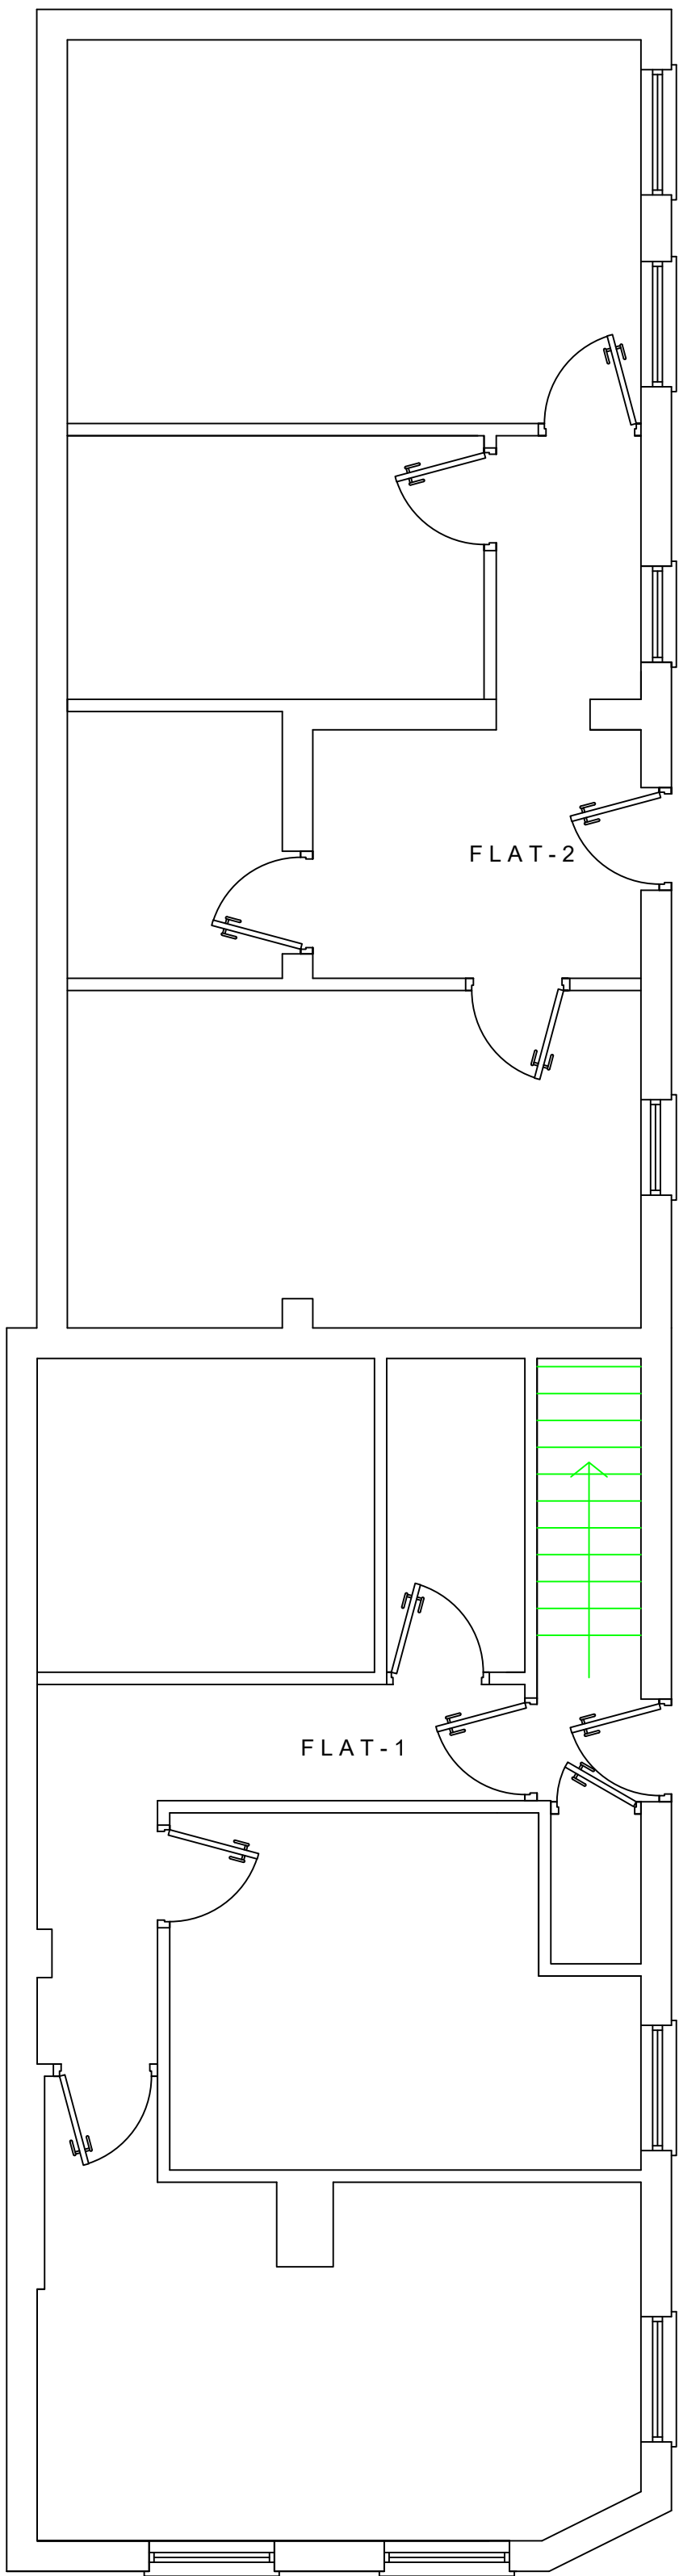


GROUND FLOOR PLAN

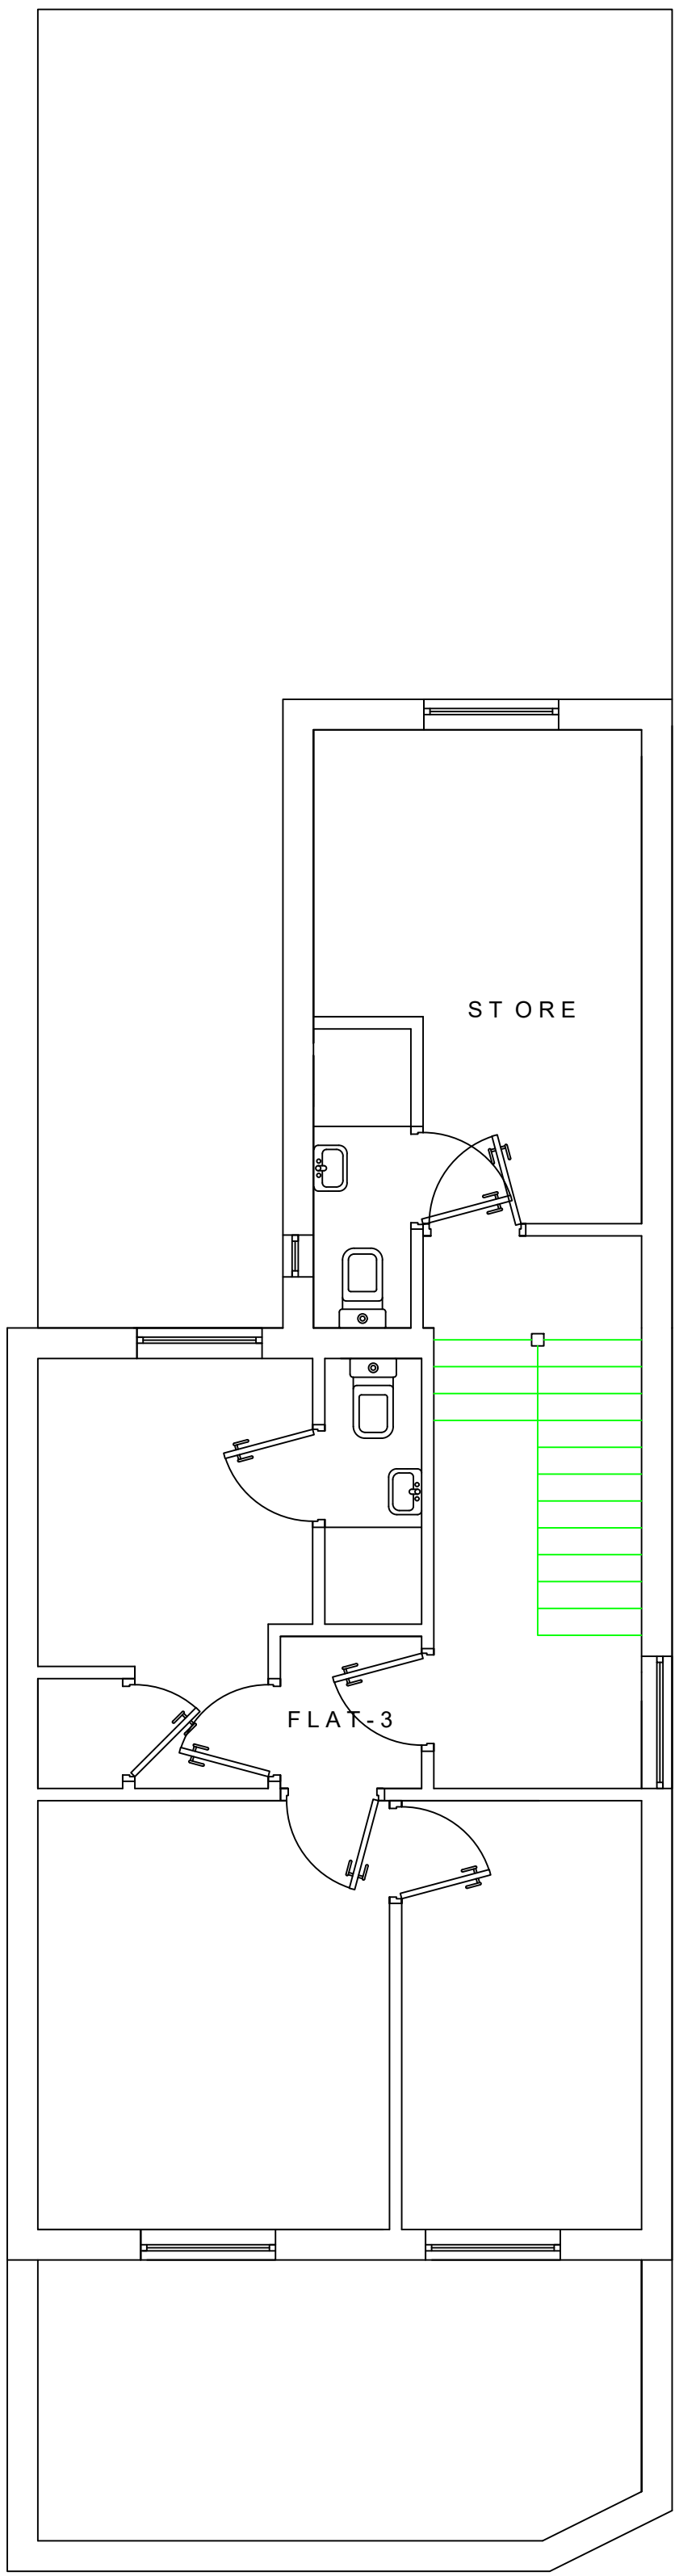

FIRST FLOOR PLAN

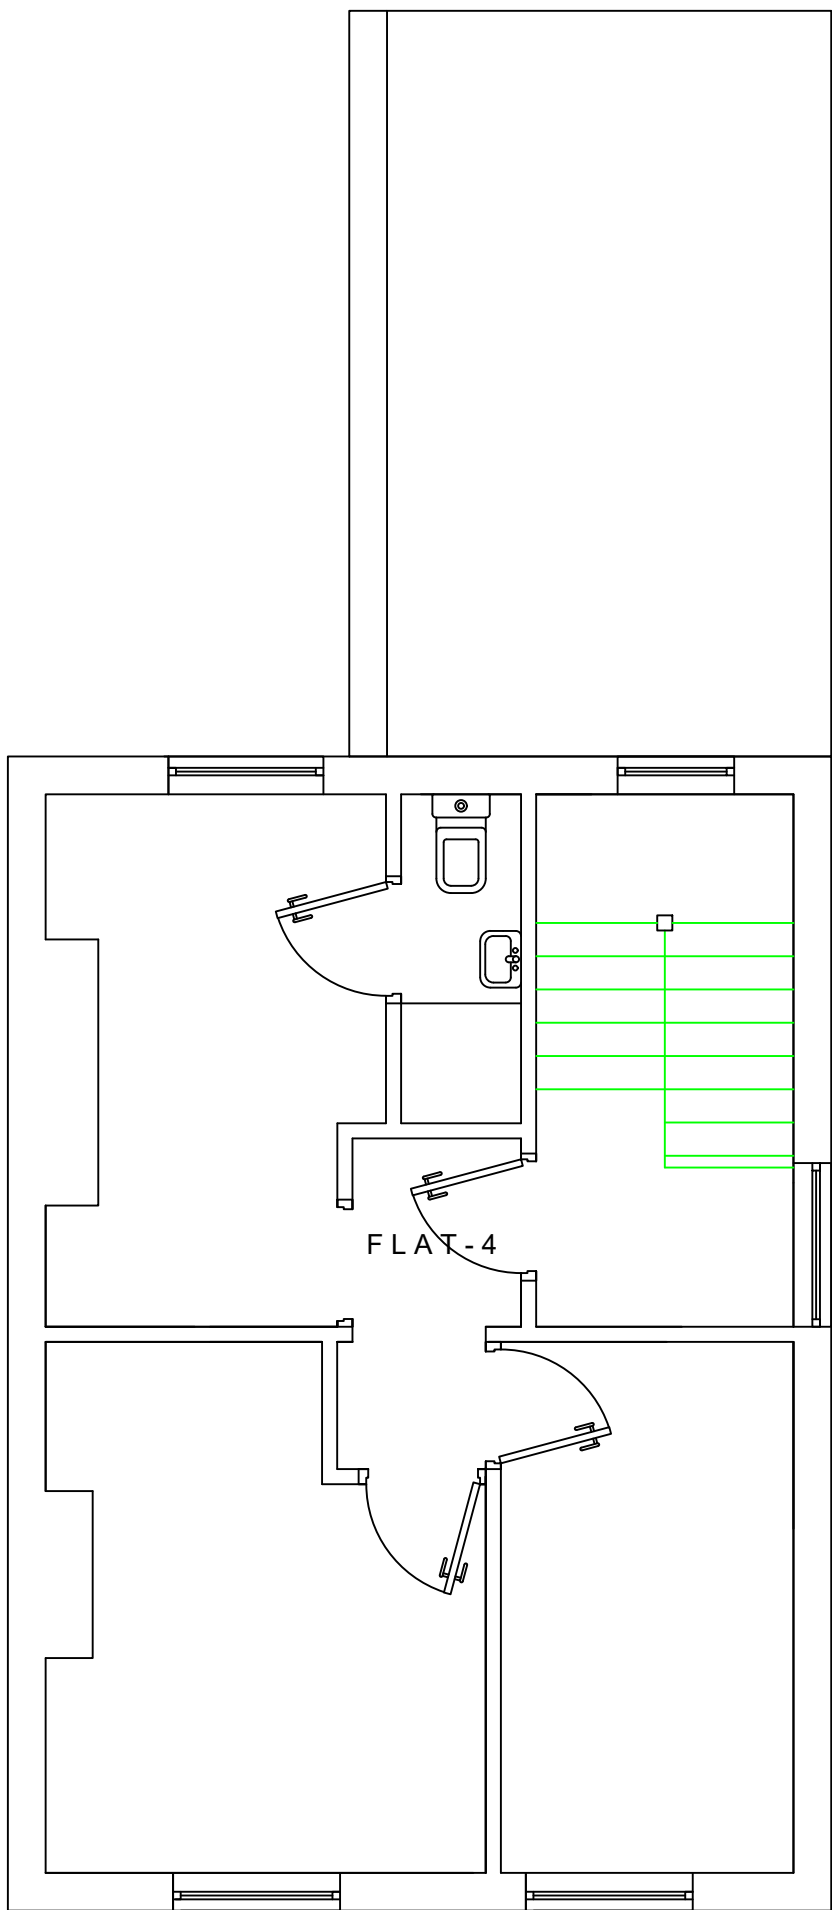

SECOND FLOOR PLAN

 

ROOF PLAN

Project			
Client			
89 St. Annes Road London N16 6NJ			
Drawing Title			
EXISTING PLANS			
Scale 1:50 @ A1 SDS	Drawn	Checked	Authorised
	MAY 2024	--	--
Drawing Number			Rev
MAY24_89SAR_01			-