
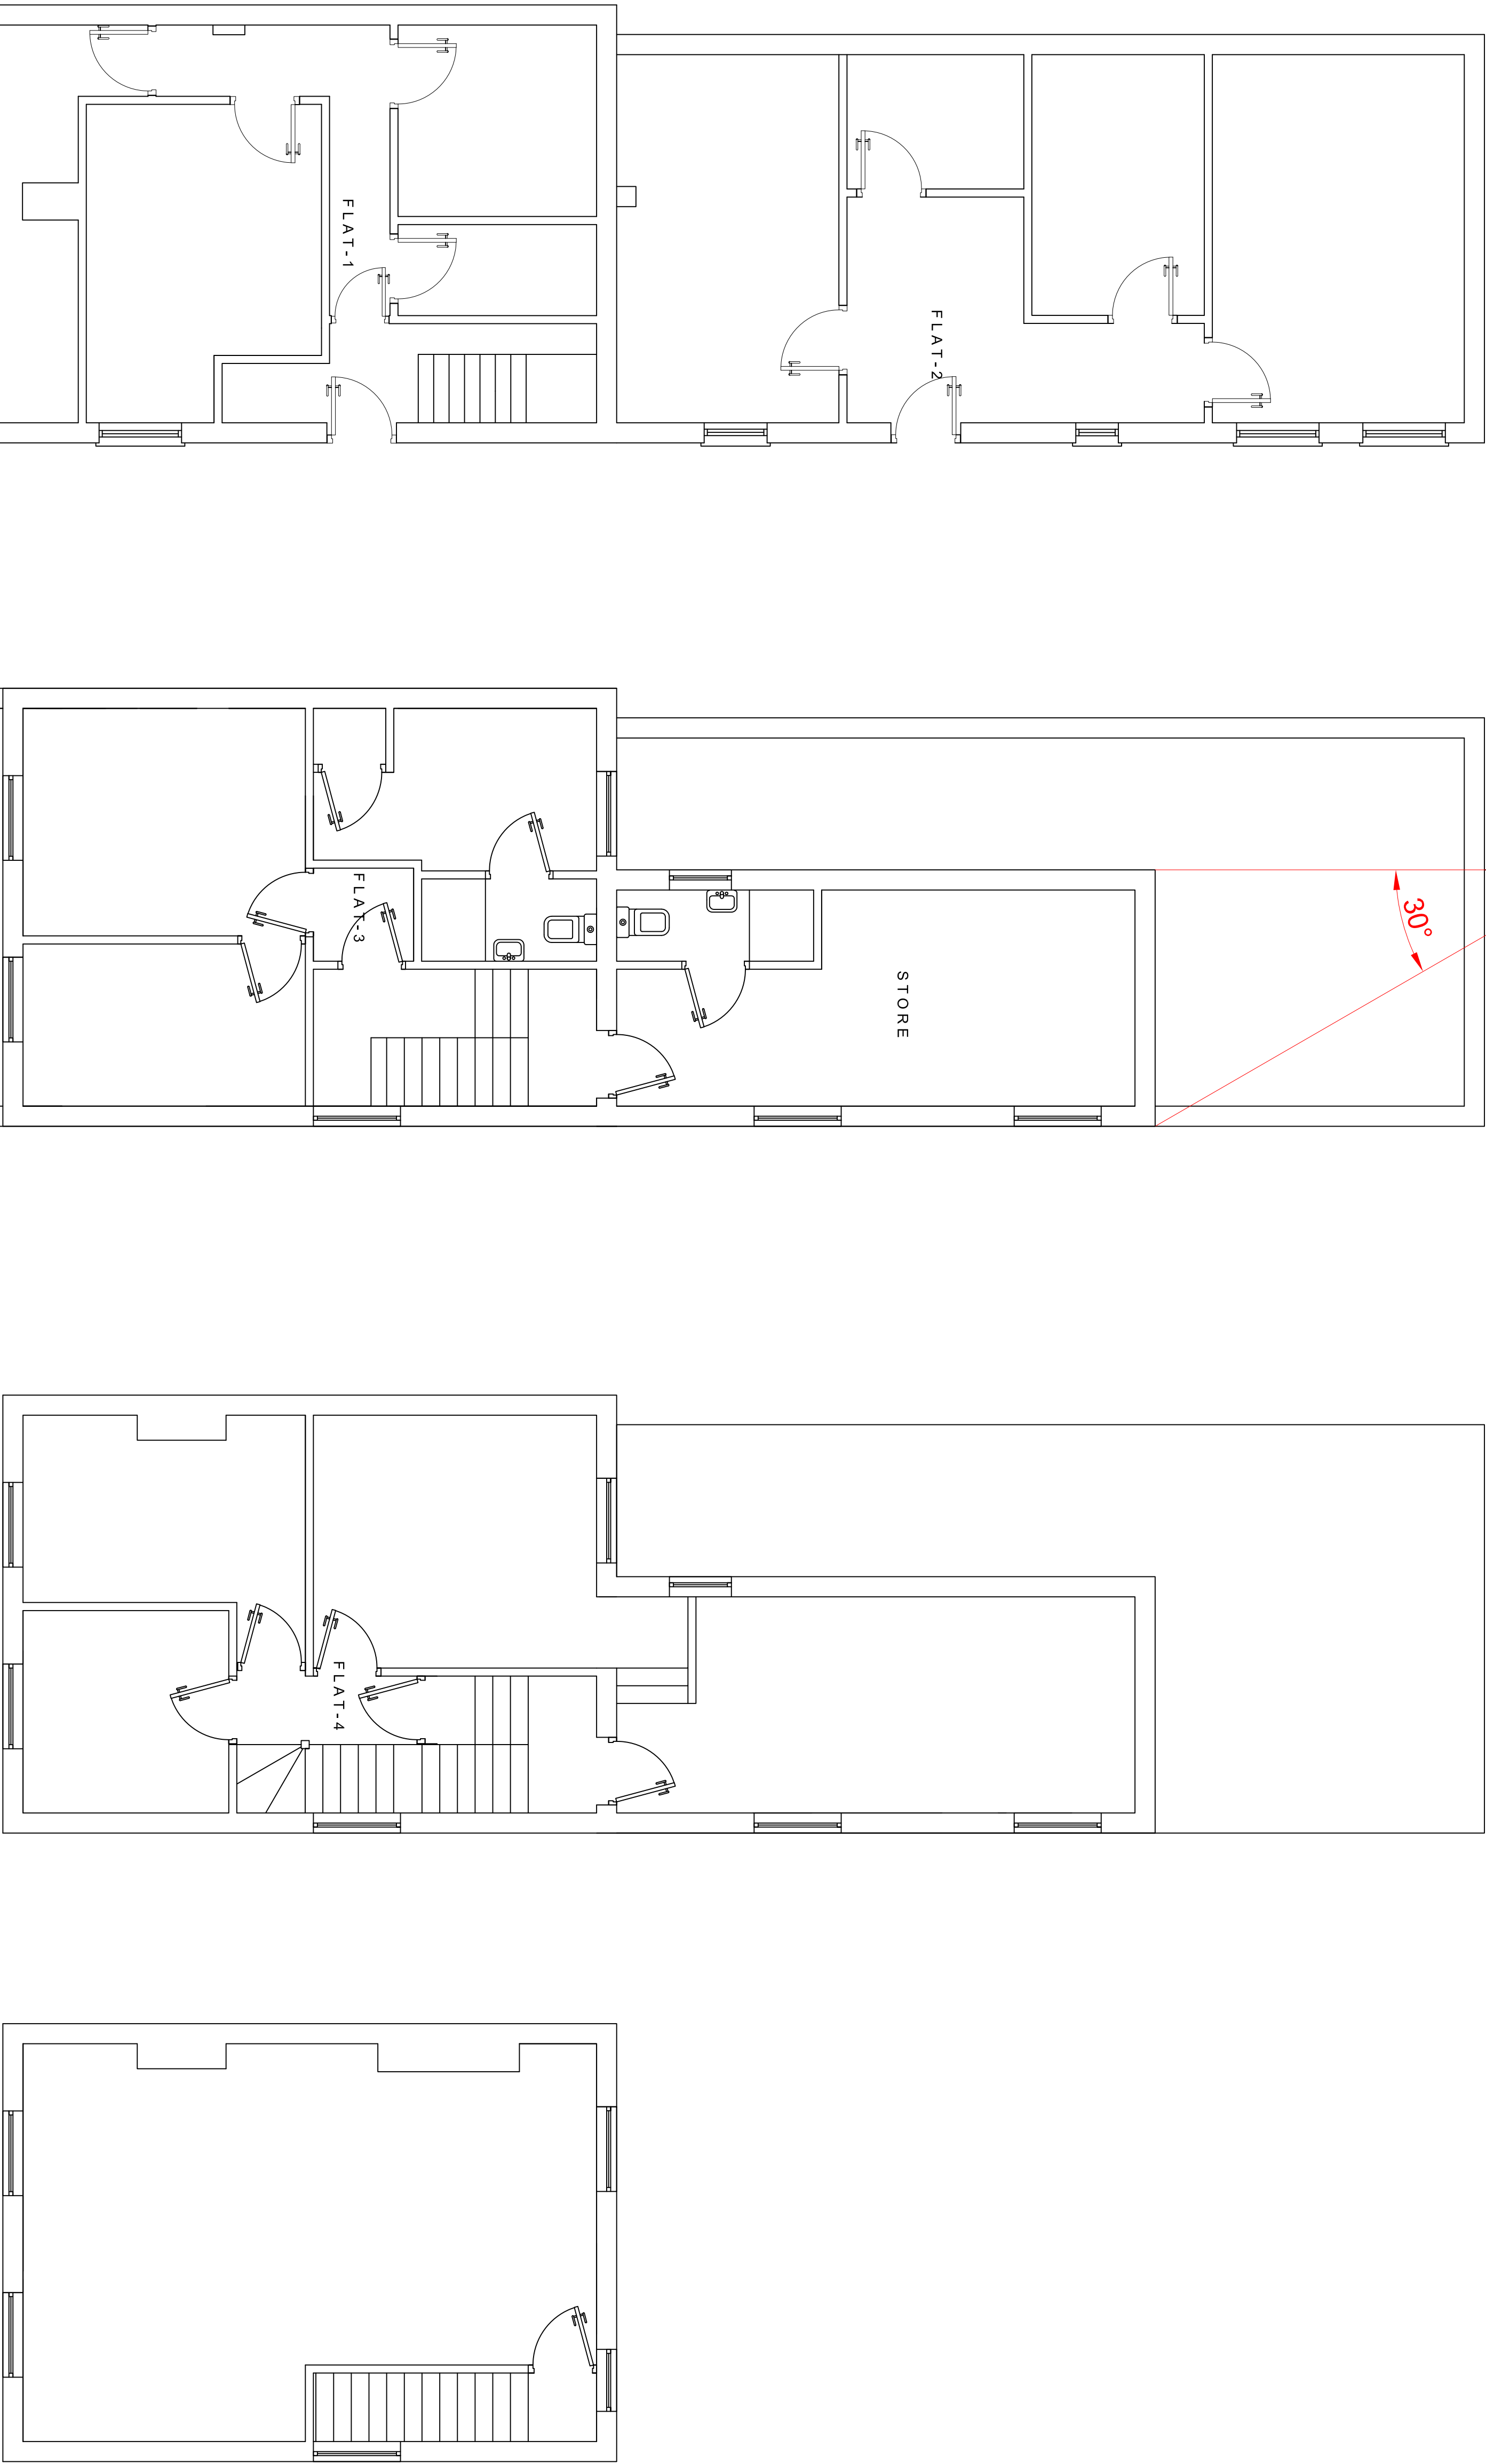


 

GROUND FLOOR PLAN

FIRST FLOOR PLAN

SECOND FLOOR PLAN

THIRD FLOOR PLANS

Project				
Alterations / conversion of existing building to form 4 self-contained flats				
Client				
89 St. Amies Road London N10 8NU				
Drawing Title				
PROPOSED PLANS				
Scale 1:50 @ A1 SPS	Drawn MAY 2024	Checked -	Authorised -	Rev -
Drawing Number MAY24_89SAR_03				