






01 Proposed Front Elevation
1:50 @ A1

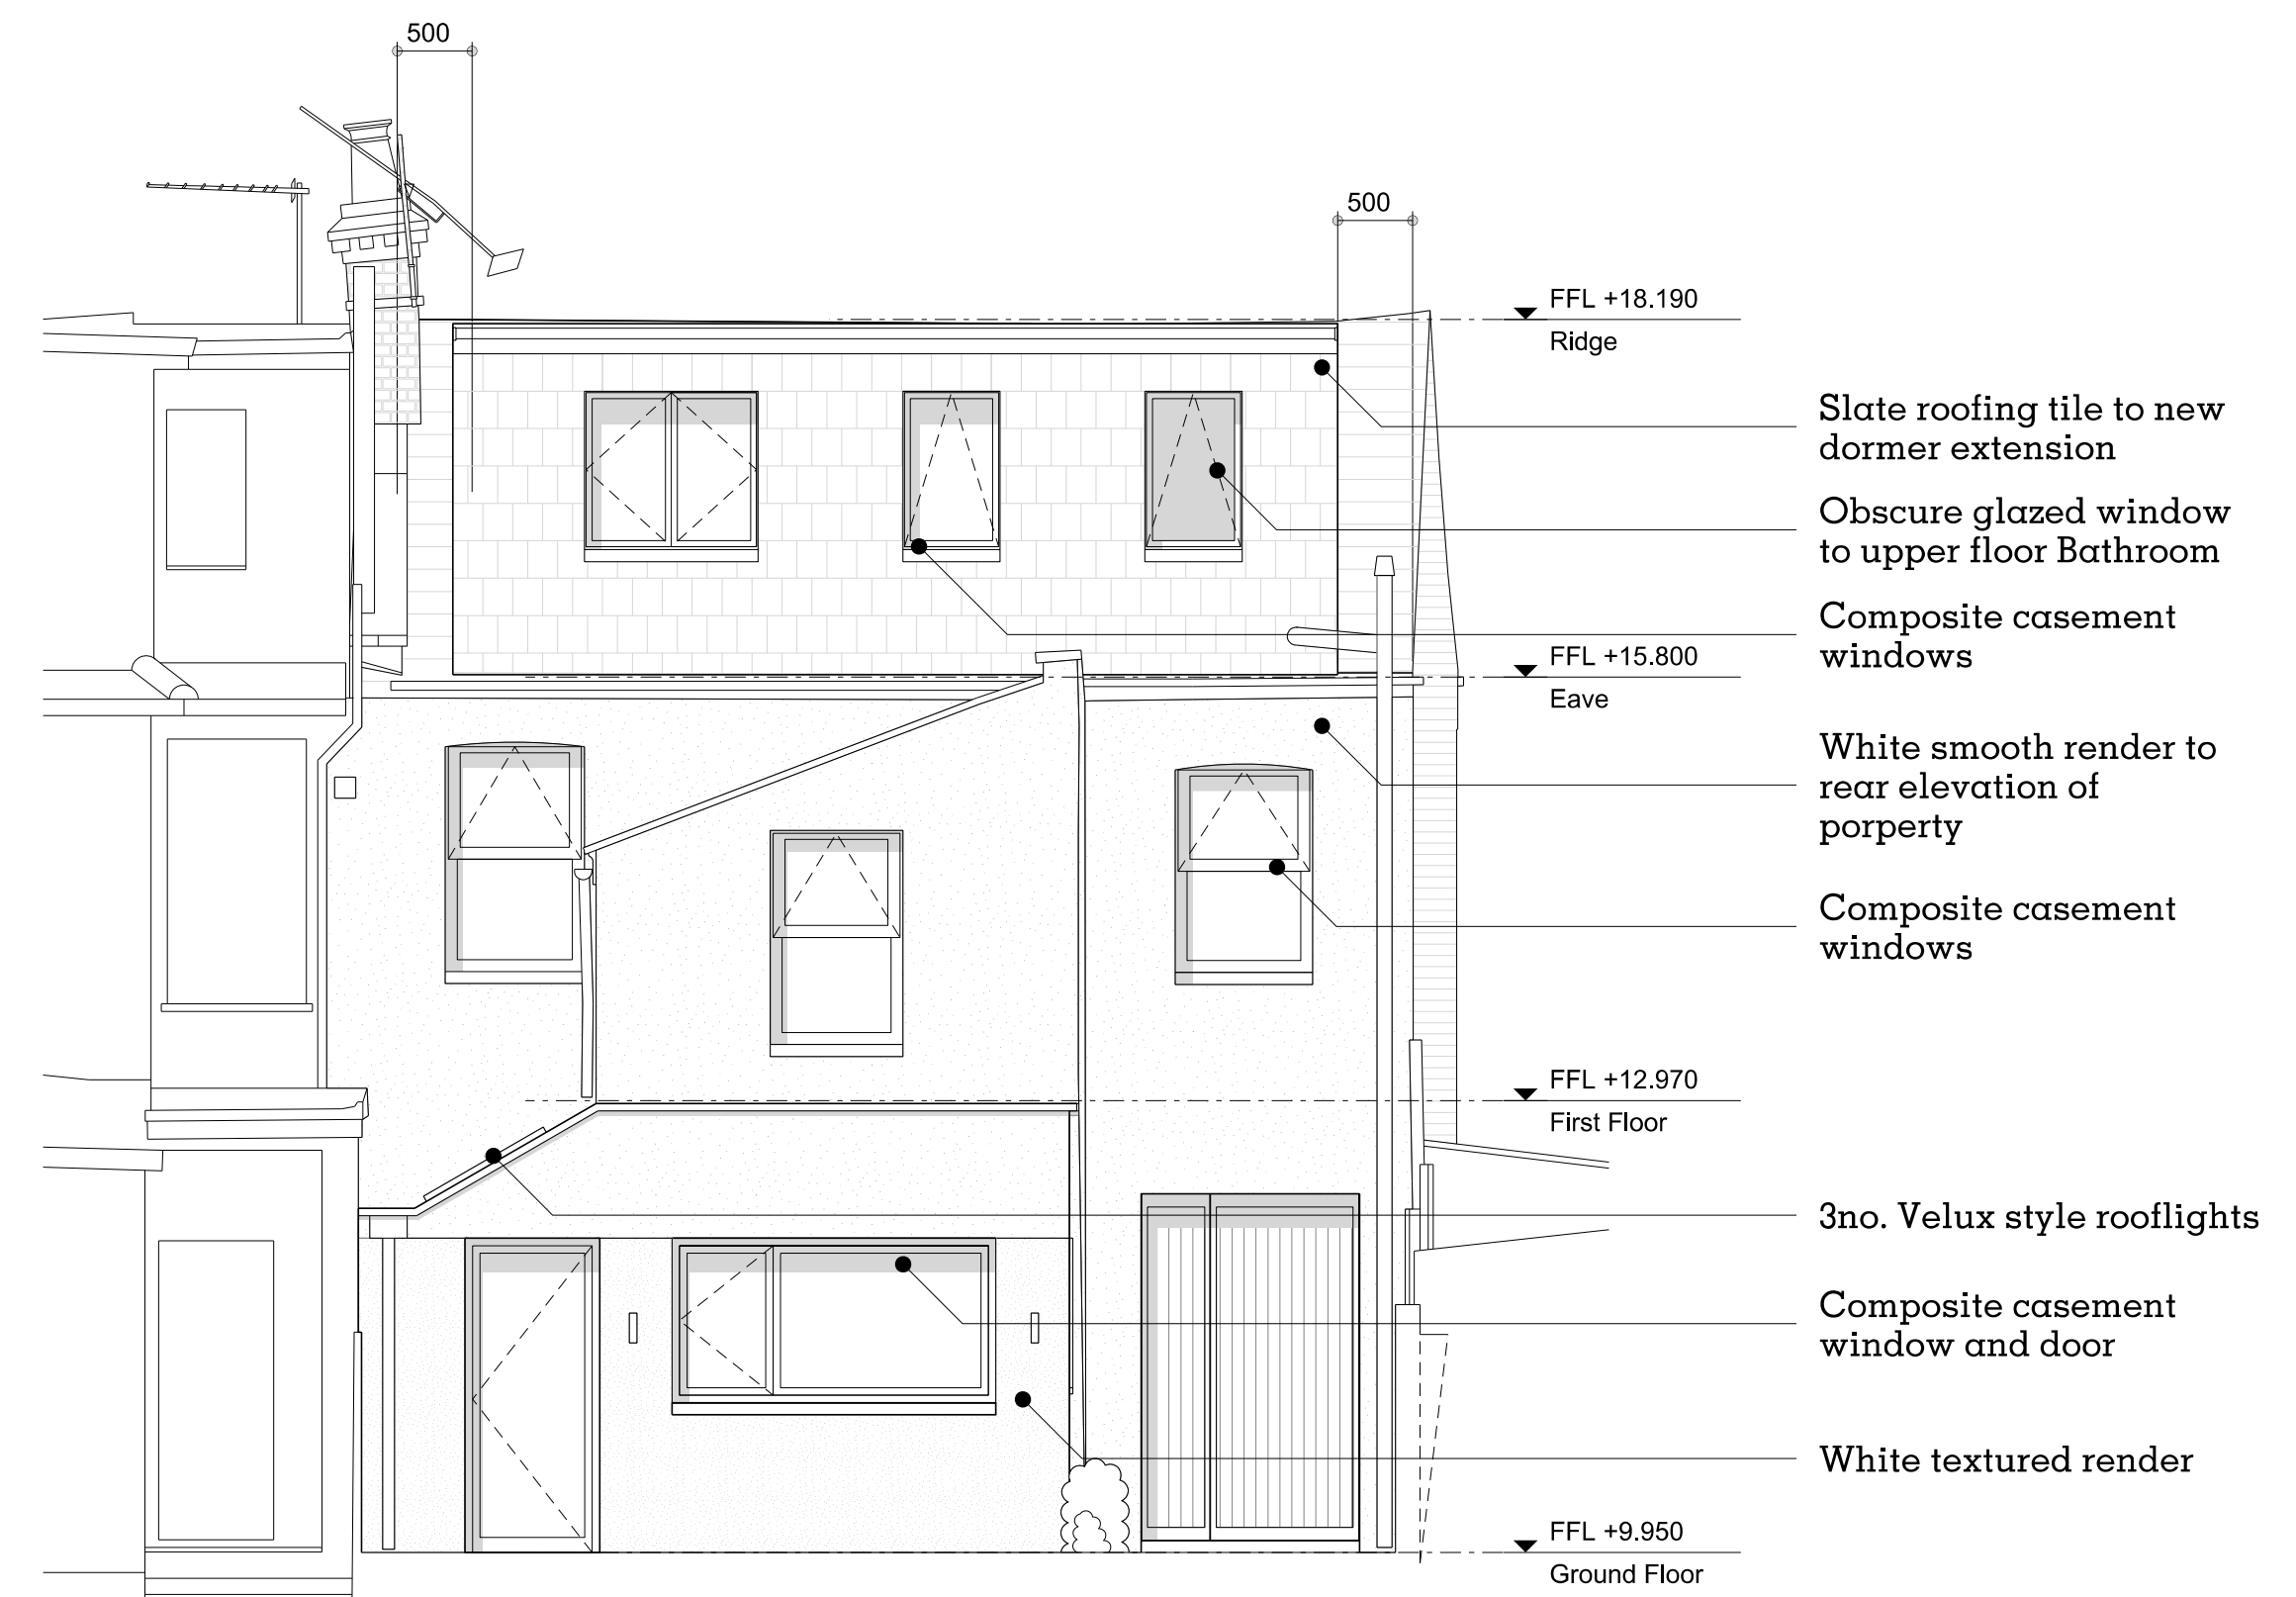

02 Proposed Rear Elevation
1:50 @ A1

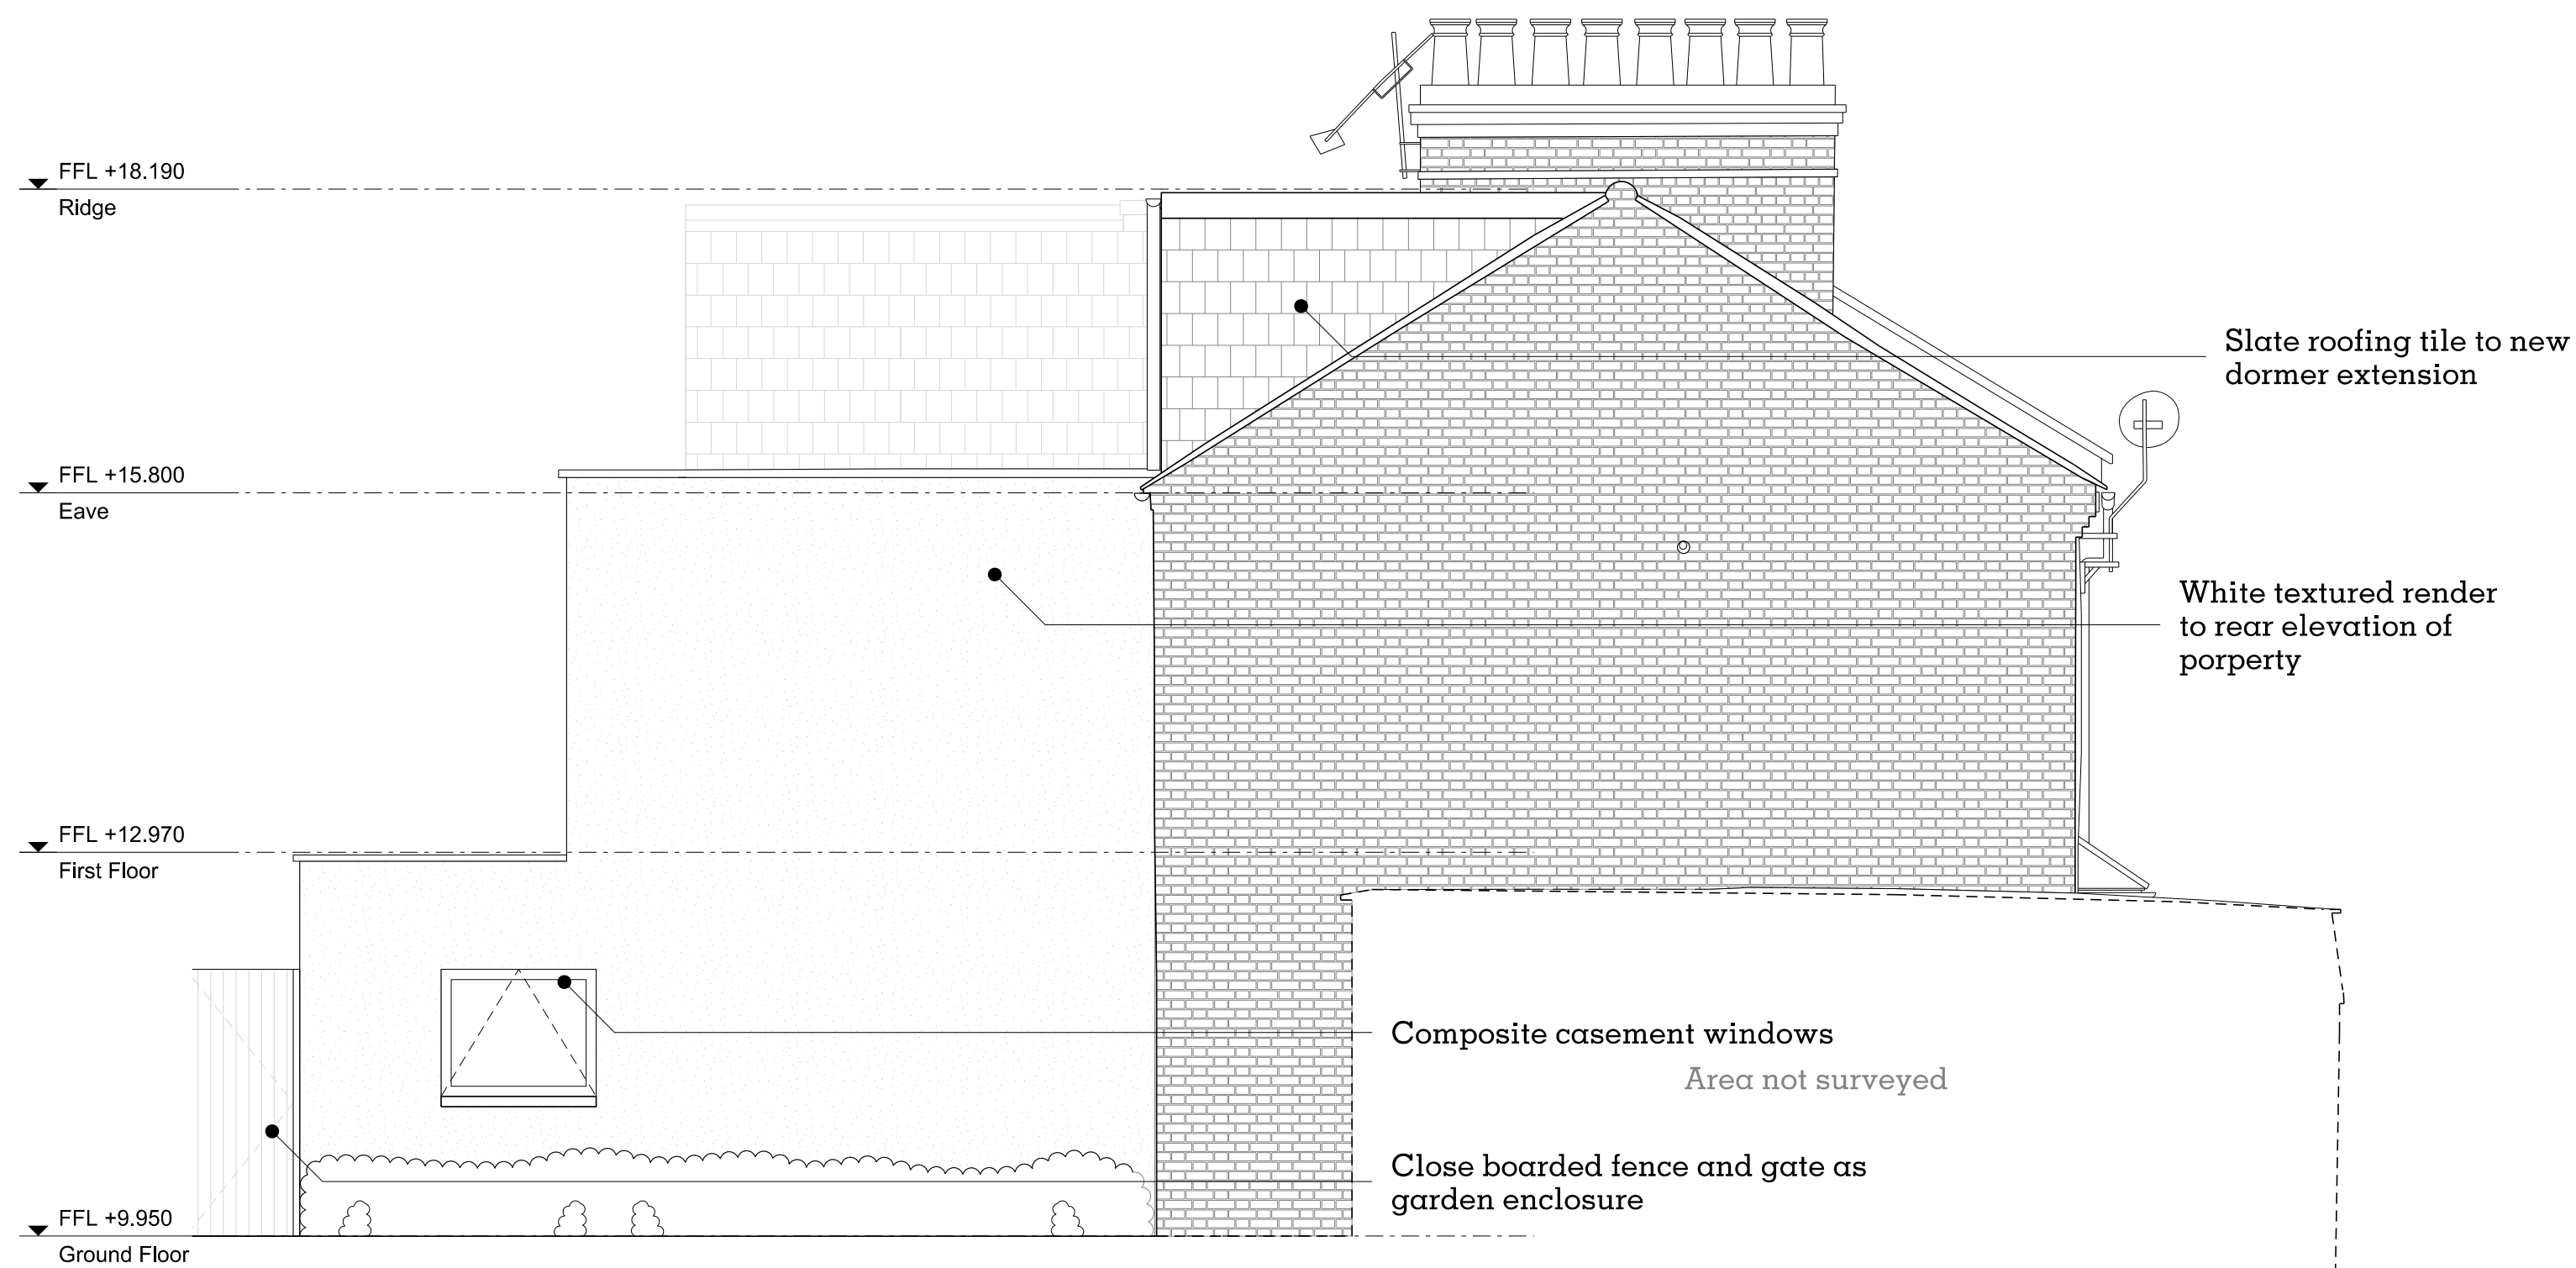

03 Proposed Side Elevation
1:50 @ A1

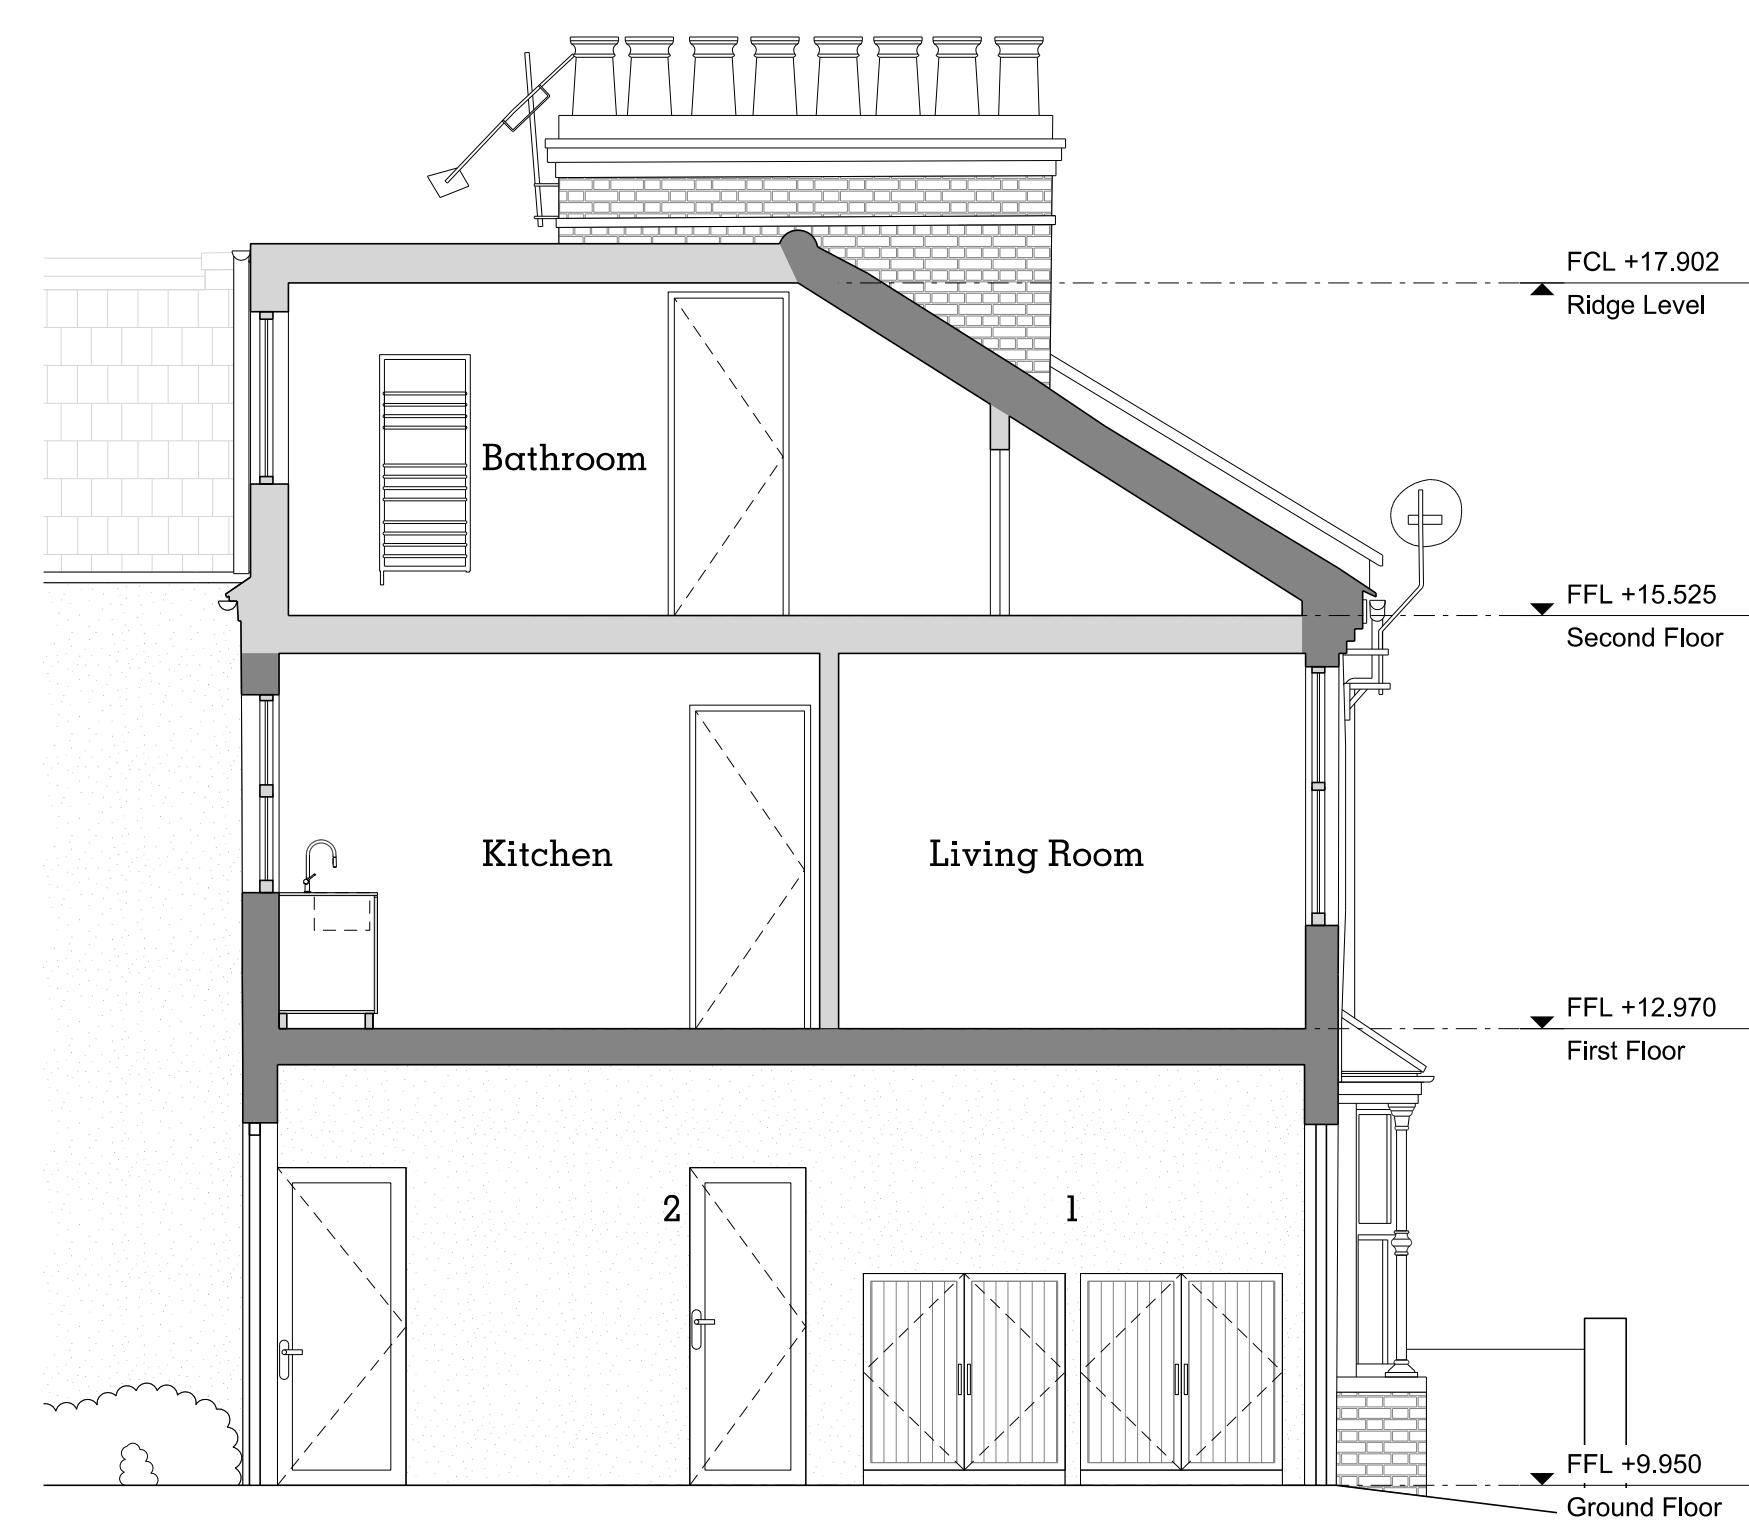

04 Proposed Side Elevation
1:50 @ A1

0 0.5m 1m 2m 5m

GENERAL PLANNING NOTES	
1. No dimensions to be scaled from this drawing.	
2. All errors, omissions or inconsistencies to be reported to the architect immediately.	
3. Use figured dimensions only. All dimensions to be checked on site prior to construction and/or fabrication.	

PLANNING

Project No. **2210**

Client **Atlas Property London Ltd**

Date **Dec '22**

Scale **1:100 @ A3 / 1:50 @ A1**

Project **18, Denmark Street, N17 0JL**

Drawing Title: **Proposed Elevations**

Drawing No. **2210_10_300** Rev. **/**

Drawn	Approved	Signed

Copyright © Hill Patru Architects.
No implied license exists. This drawing should not be used to calculate areas for the purposes of valuation. All dimensions to be checked on site by the contractor and such dimensions to be their responsibility.
Do not scale drawings
All work must comply with relevant British Standards and Building Regulations requirements. Drawing errors and omissions to be reported to the architect.