



| GENERAL PLANNING NOTES                                                                                         |  |
|---|--|
| 1. No dimensions to be scaled from this drawing.                                                               |  |
| 2. All errors, omissions or inconsistencies to be reported to the architect immediately.                       |  |
| 3. Use figured dimensions only. All dimensions to be checked on site prior to construction and/or fabrication. |  |

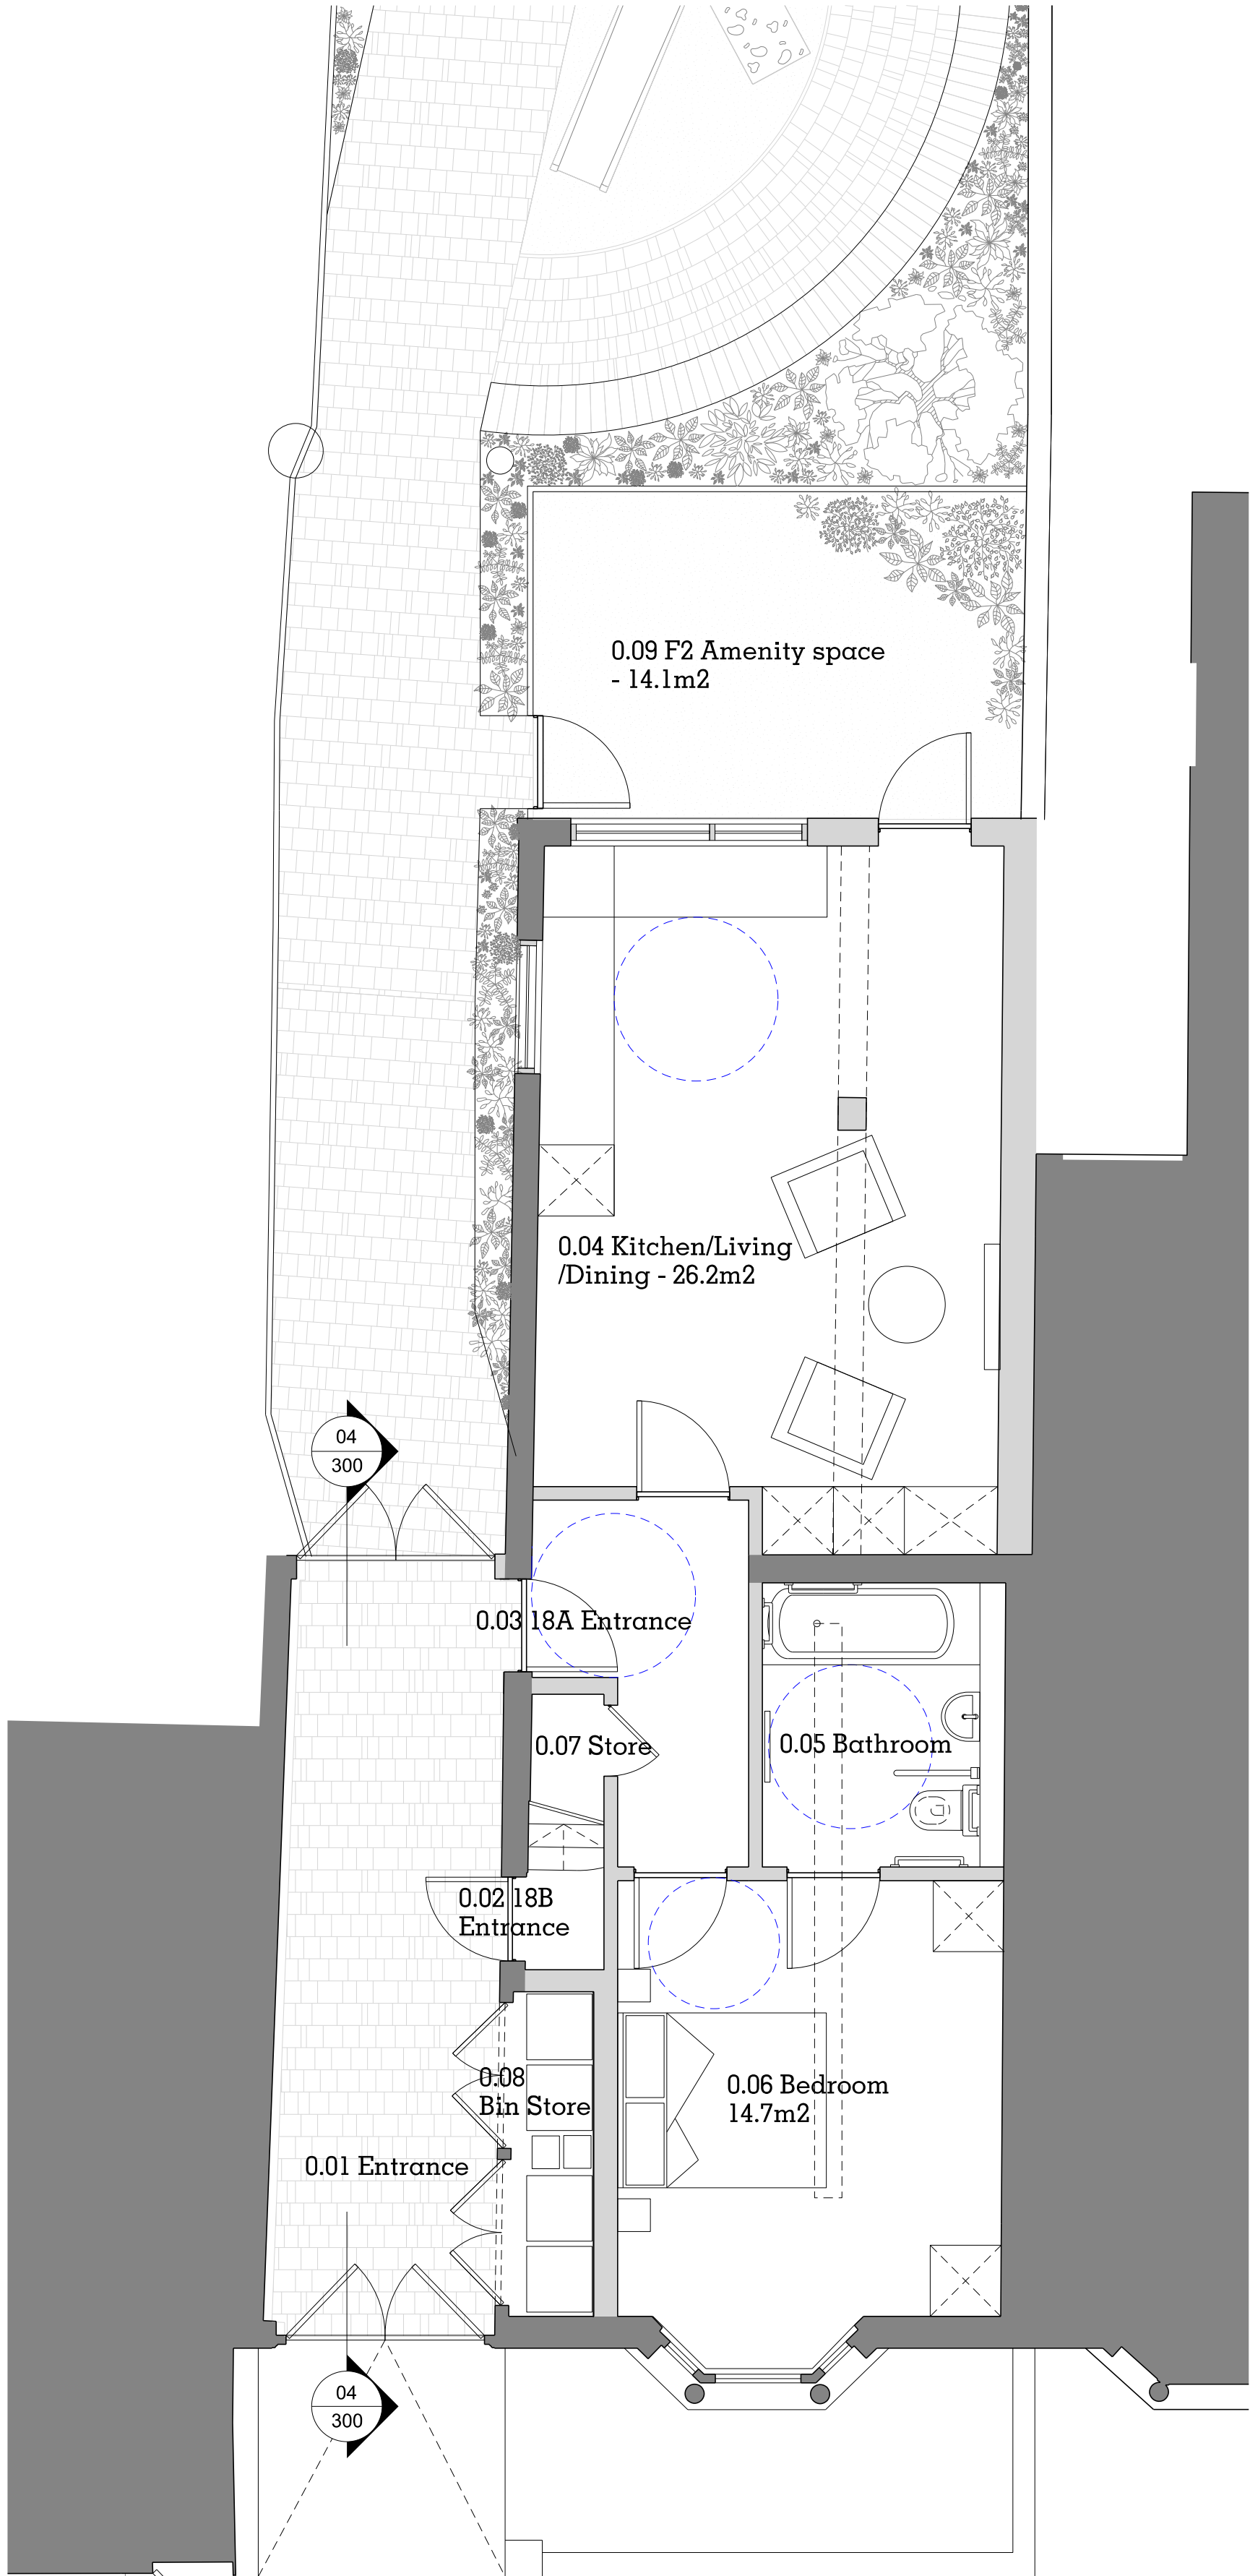

01 Proposed Ground Floor Plan  
1:50 @ A1

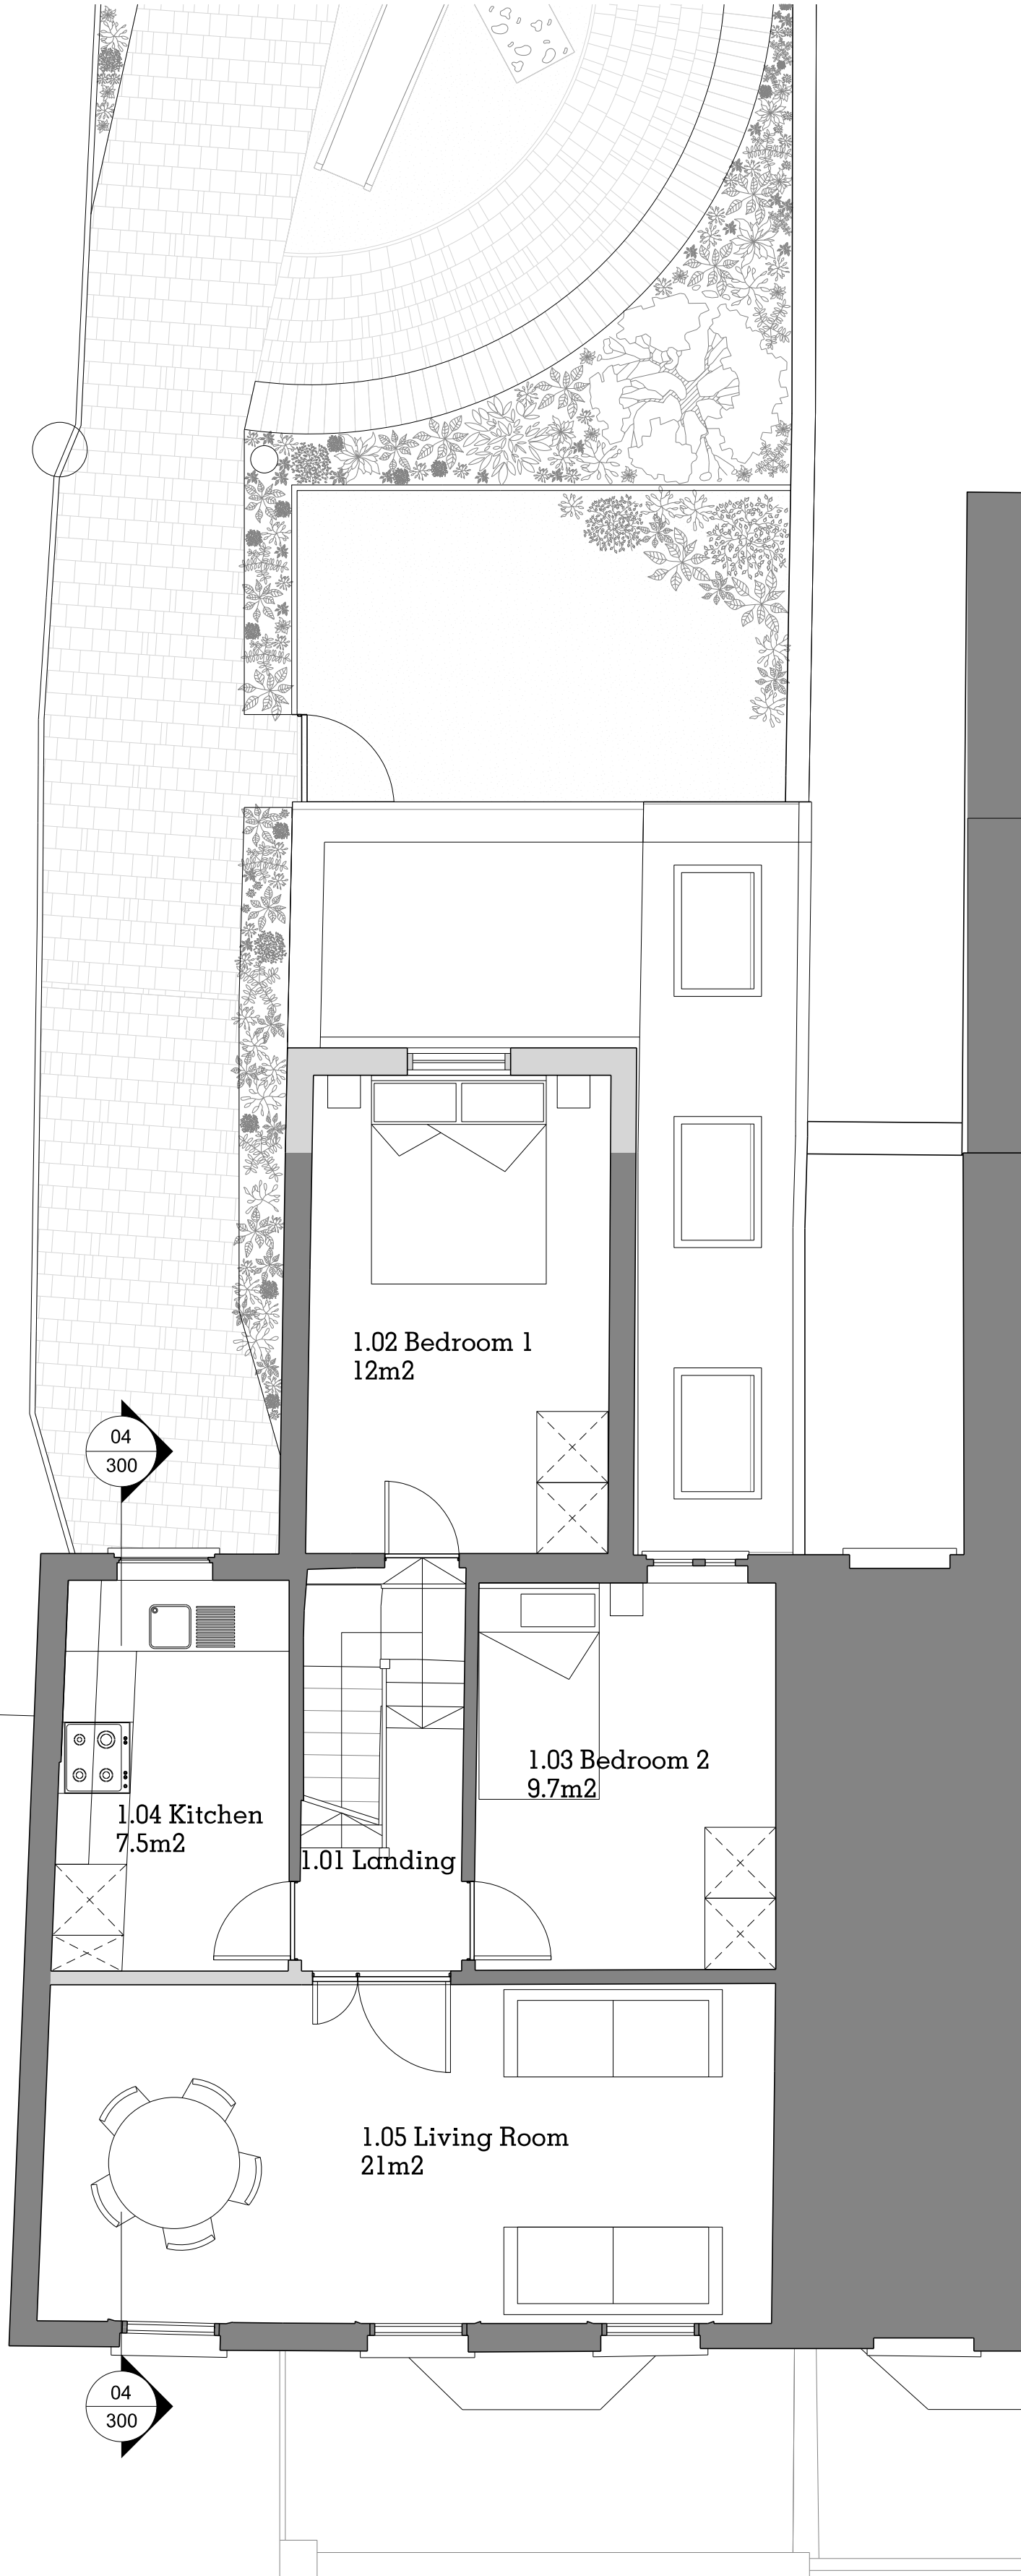

02 Proposed First Floor Plan  
1:50 @ A1

## PRELIMINARY

Project No. 2210

Client Atlas Property London Ltd

Date Dec '22

Scale 1:100 @ A3 / 1:50@A1

Project 18, Denmark Street, N17 0JL

Drawing Title: Proposed Ground and First Floor Plans

Drawing No. 2210\_10\_100 Rev. /

| Drawn | Approved | Signed |
|-------|----------|--------|
|       |          |        |

Copyright © Hill Patru Architects.  
No implied license exists. This drawing should not be used to calculate areas for the purposes of valuation. All dimensions to be checked on site by the contractor and such dimensions to be their responsibility.  
Do not scale drawings  
All work must comply with relevant British Standards and Building Regulations requirements. Drawing errors and omissions to be reported to the architect.