


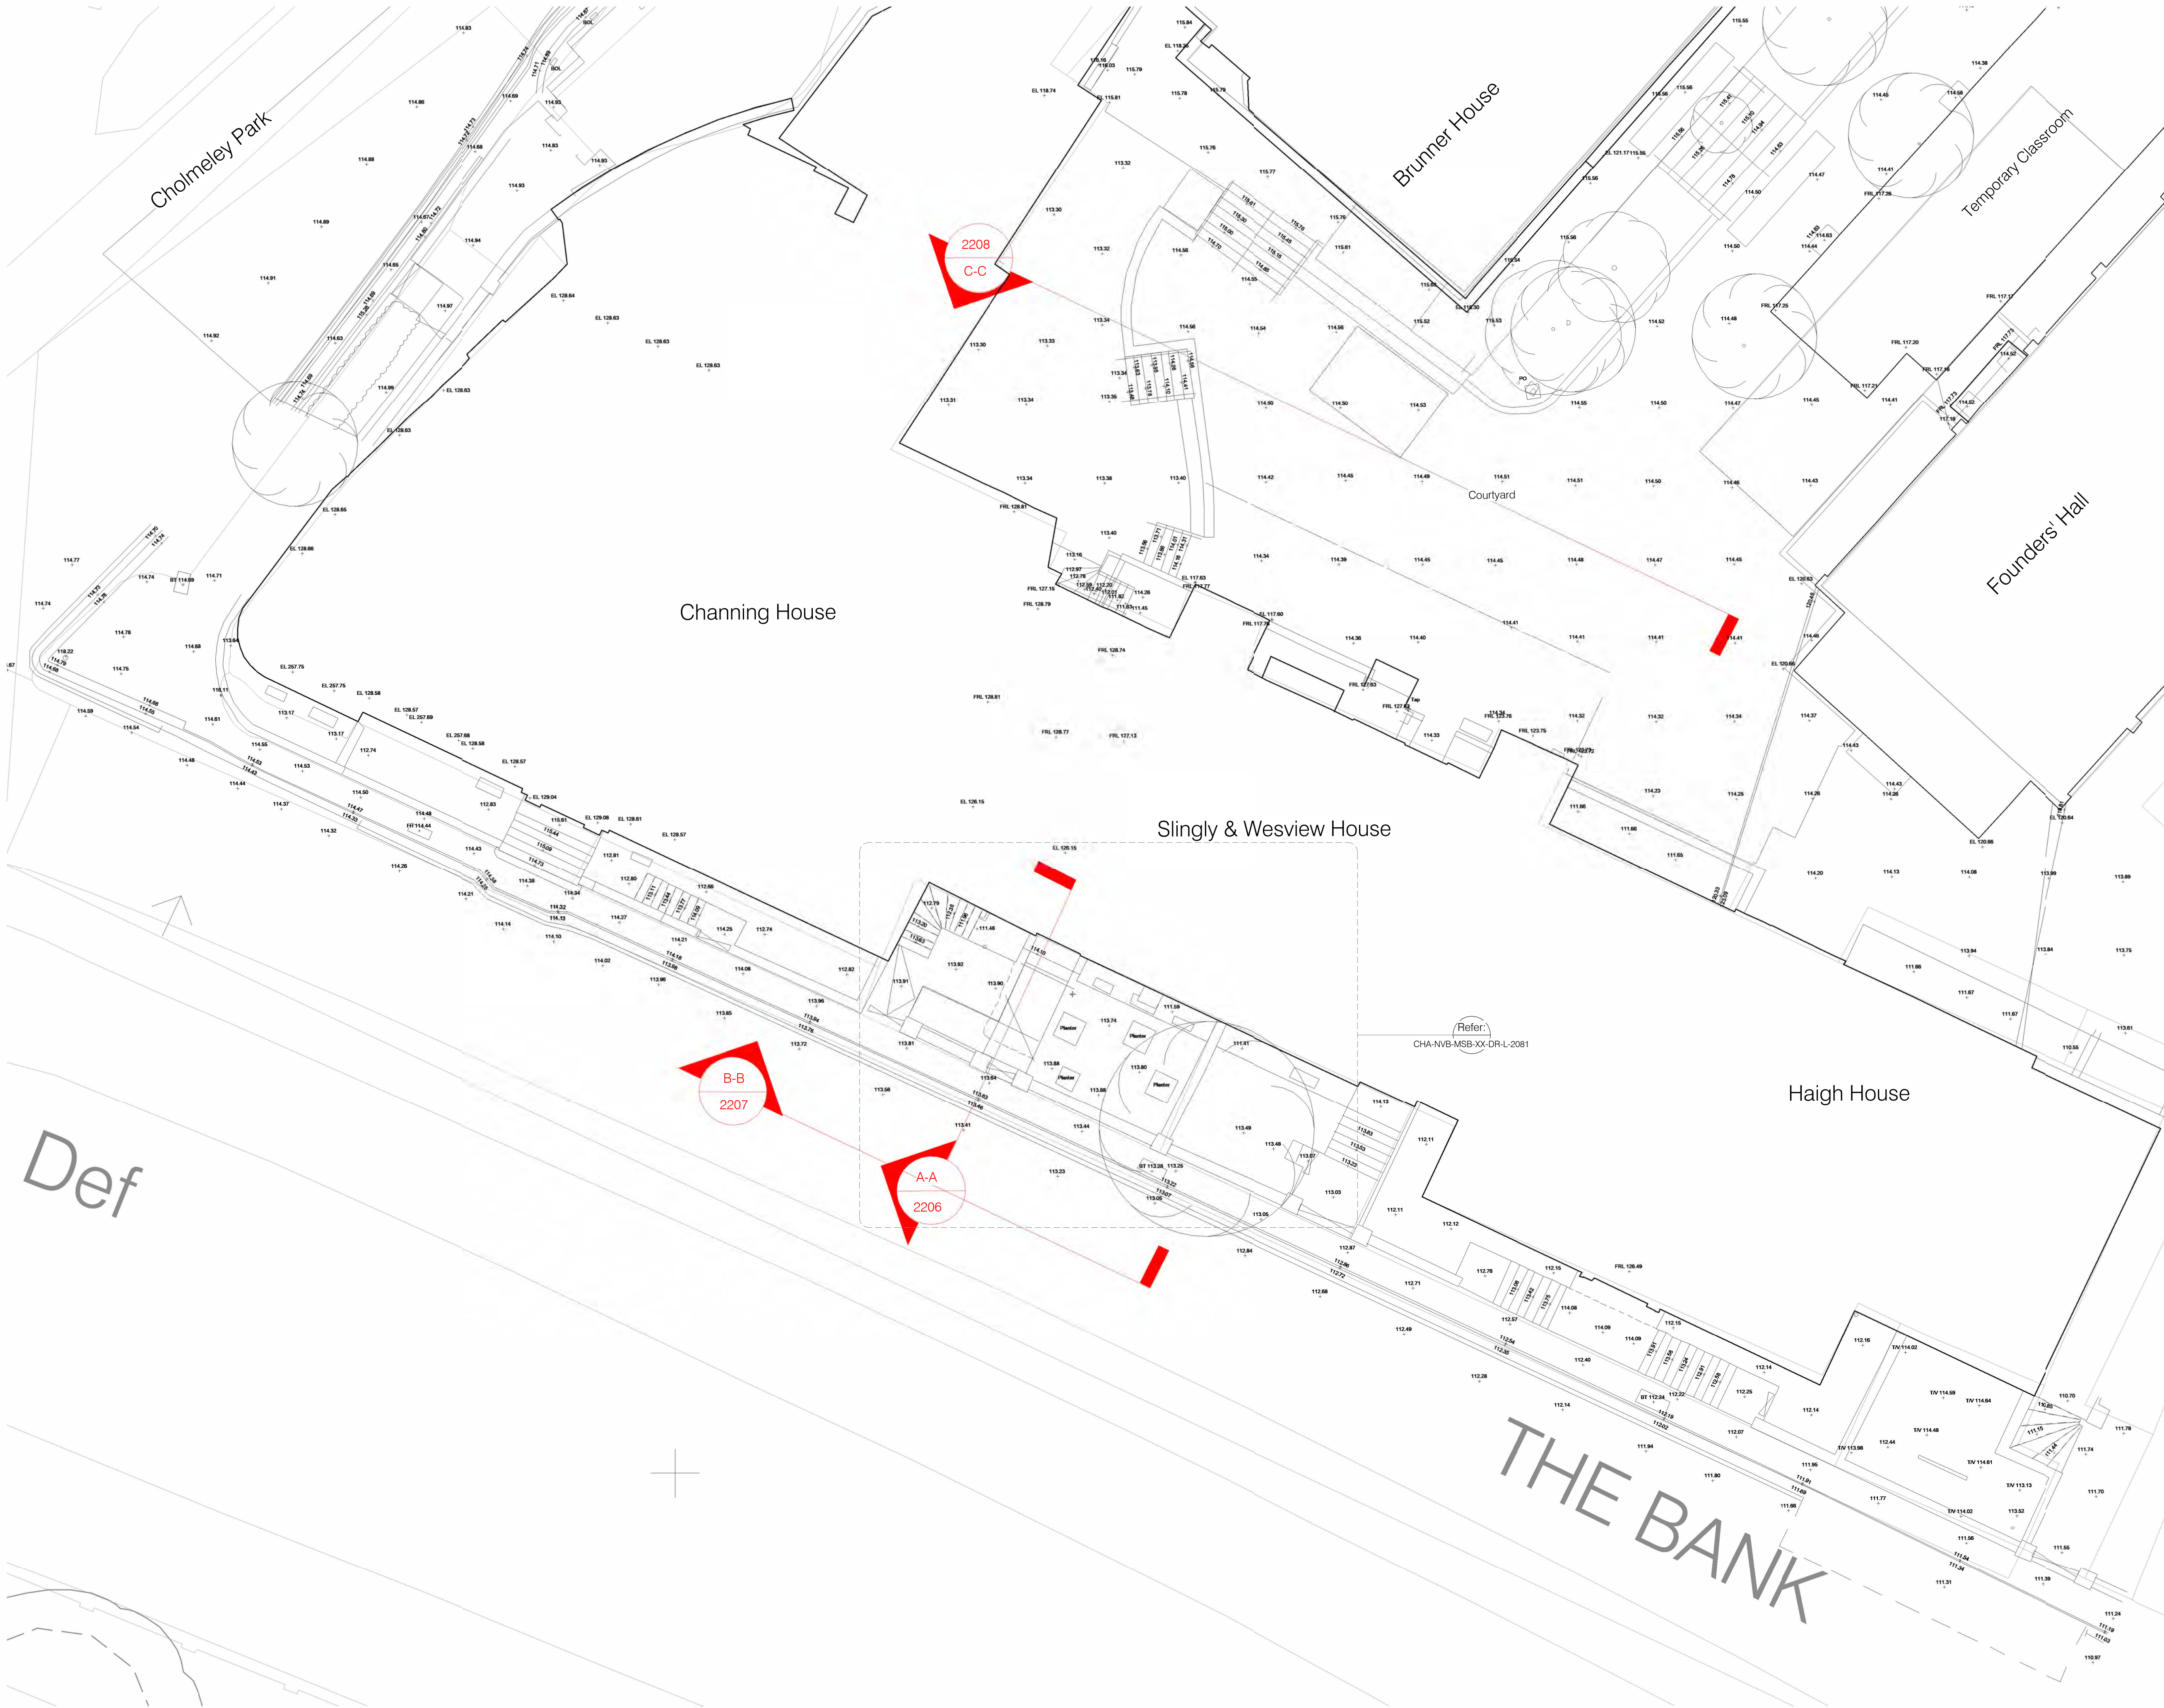

Copyright: Nugent Valls Brierley LTD.
Trading As: NVB Architects and NVB Landscape
Registered: In the UK (2471929)
Address: Rook Lane Chapel, Bath Street
Frome, Somerset, BA11 1DN
Contact: 01373 468 030
mailto:nvbarchitects.co.uk
Disclaimer: Responsibility will not be accepted for errors made in scaling
from this drawing. Figured dimensions only must be used
Scale: 1:100 @ A1 (1:200 @ A3)
1 2 3 4 5 6 7 8 9 10m

P01	Planning Issue	Date 27/02/2024	
Rev.	Description		
Client & Project			
Channing School			
Main School Building			
Document Title			
Existing Site Plan			
Project Stage	Purpose	Scale	
RIBA 3	PLANNING	1:100 @A1	
Document Reference		Revision	Status
CHA-NVB-MSB-XX-DR-L-2080		P01	S2