


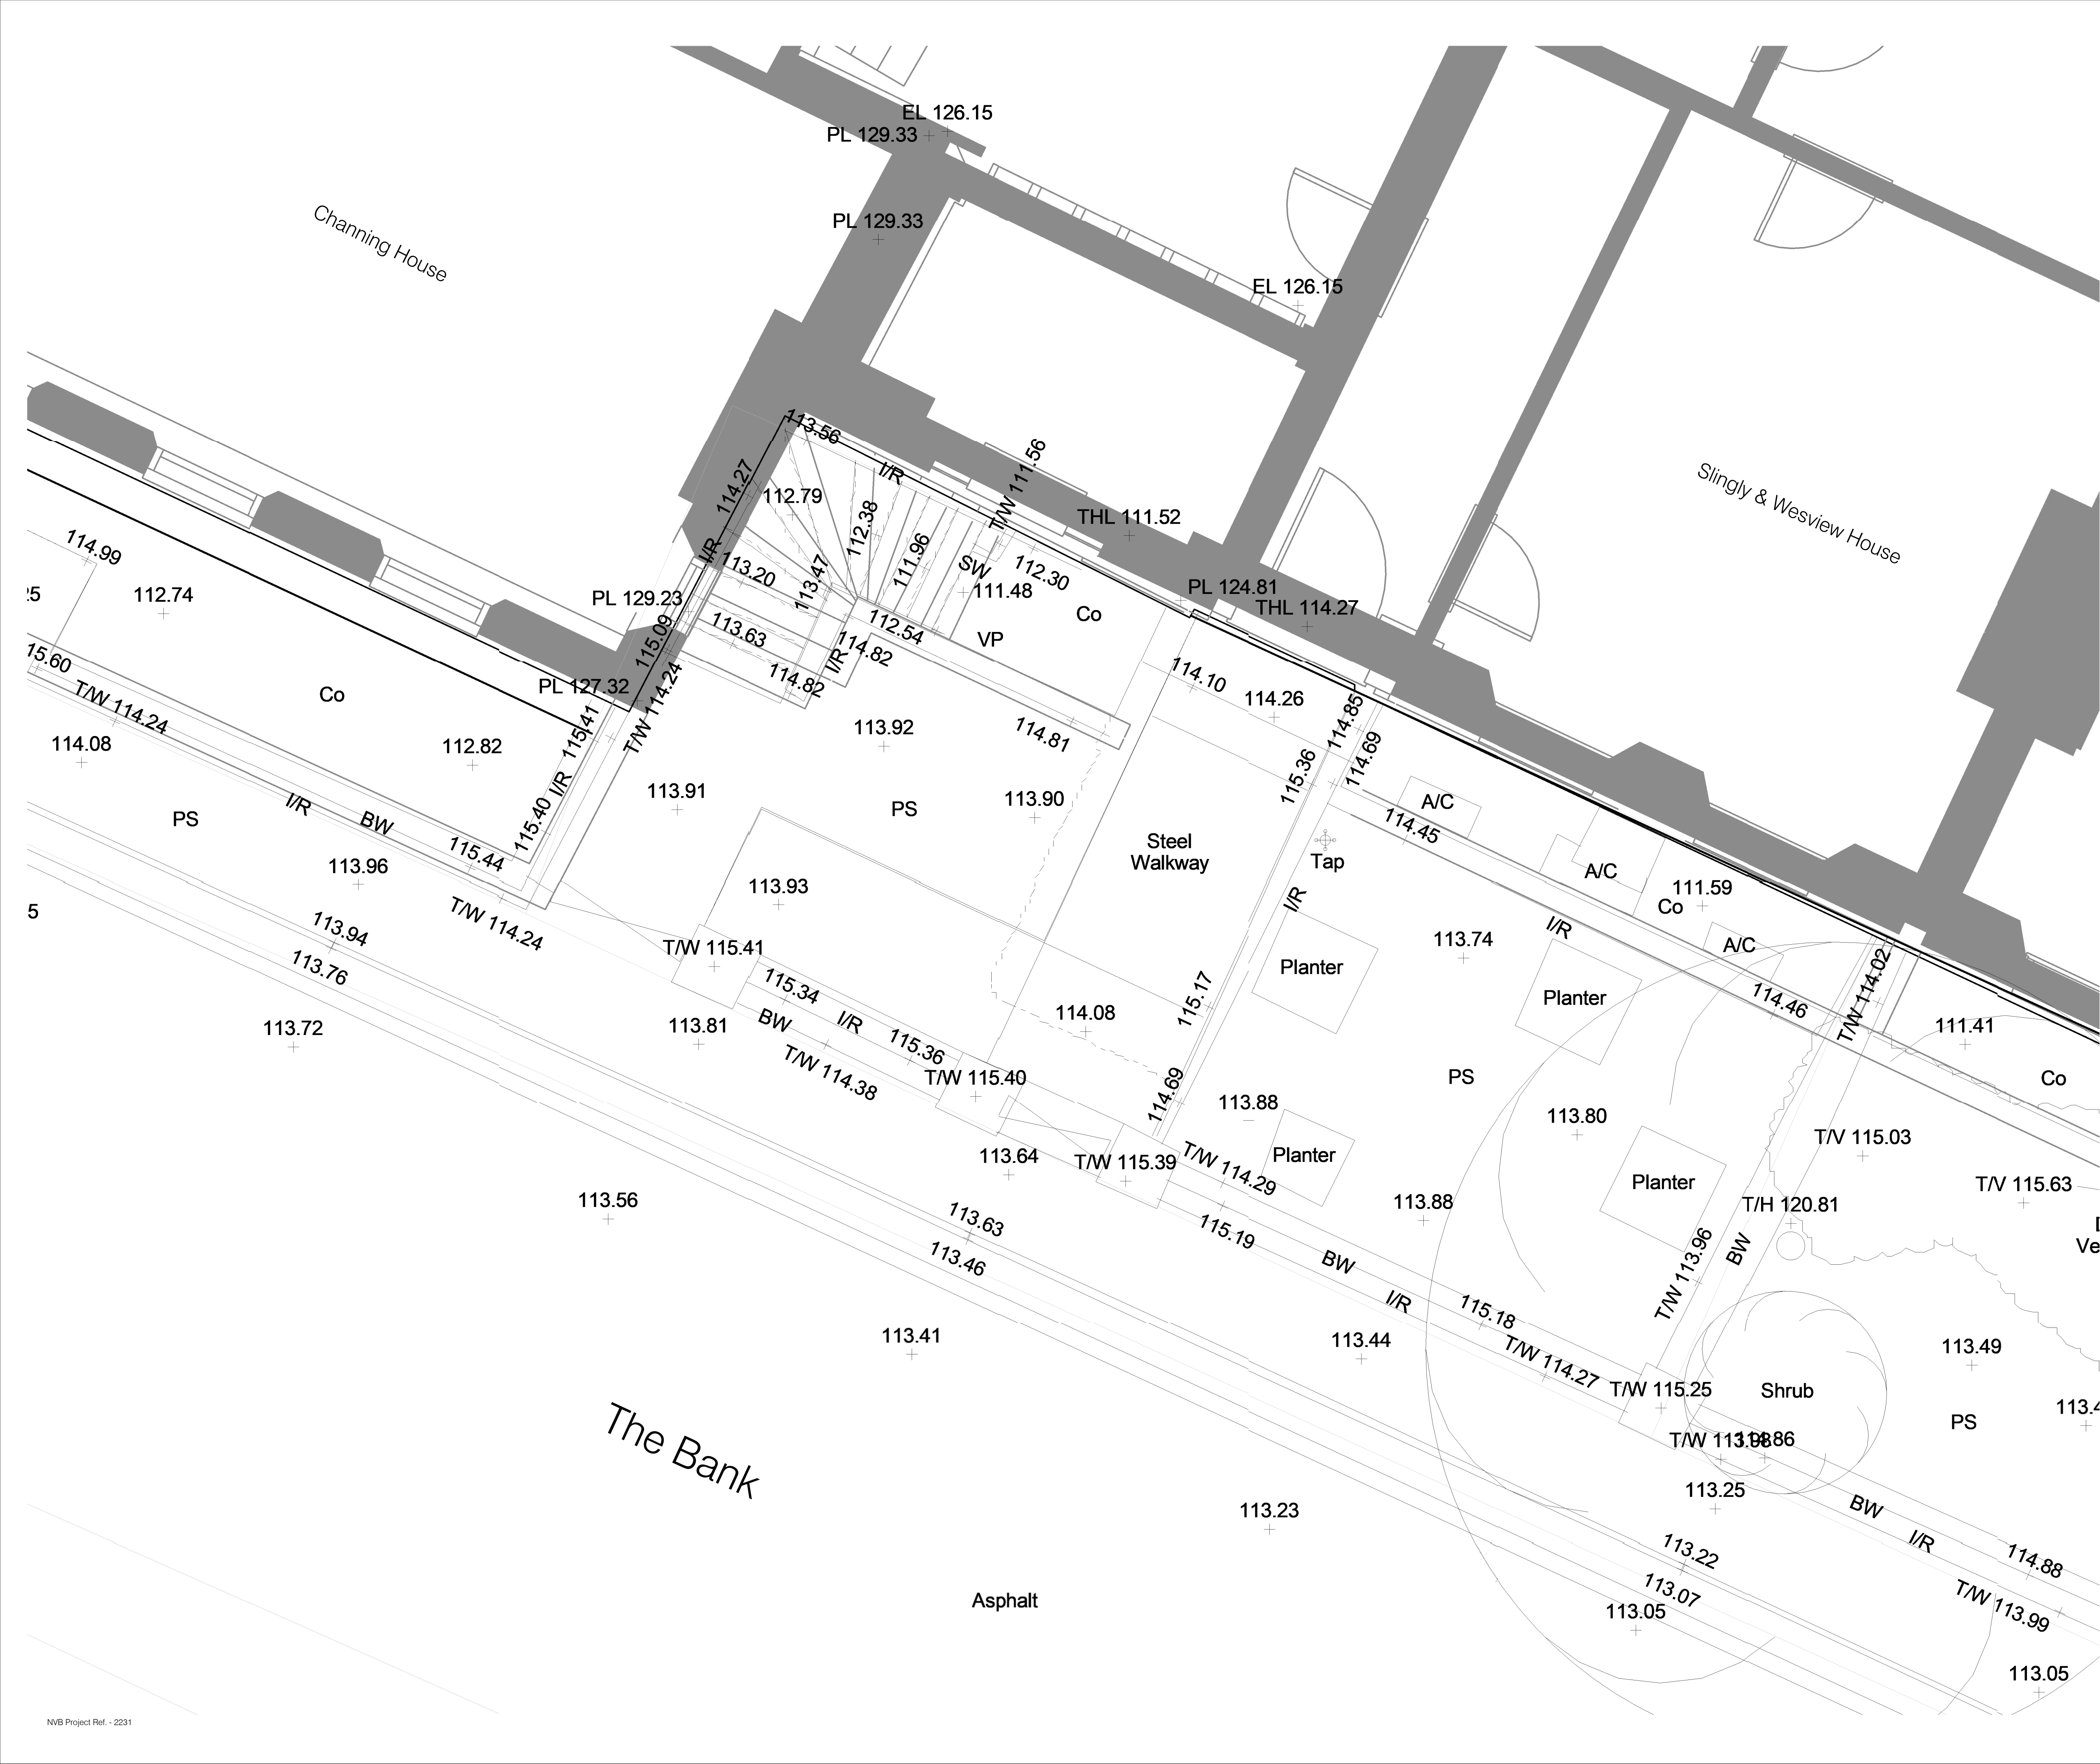

P01	Planning Issue	Date 23/02/2024
Rev.	Description	
Client & Project		
Channing School		
Main School Building		
Document Title		
Existing Site Plan - Visitor Entrance		
Project Stage Purpose		
RIBA 3	PLANNING	Scale 1:25 @A1
Document Reference		Revision Status
CHA-NVB-MSB-XX-DR-L-2081		P01 S2