





PRO FRONT ELEVATION

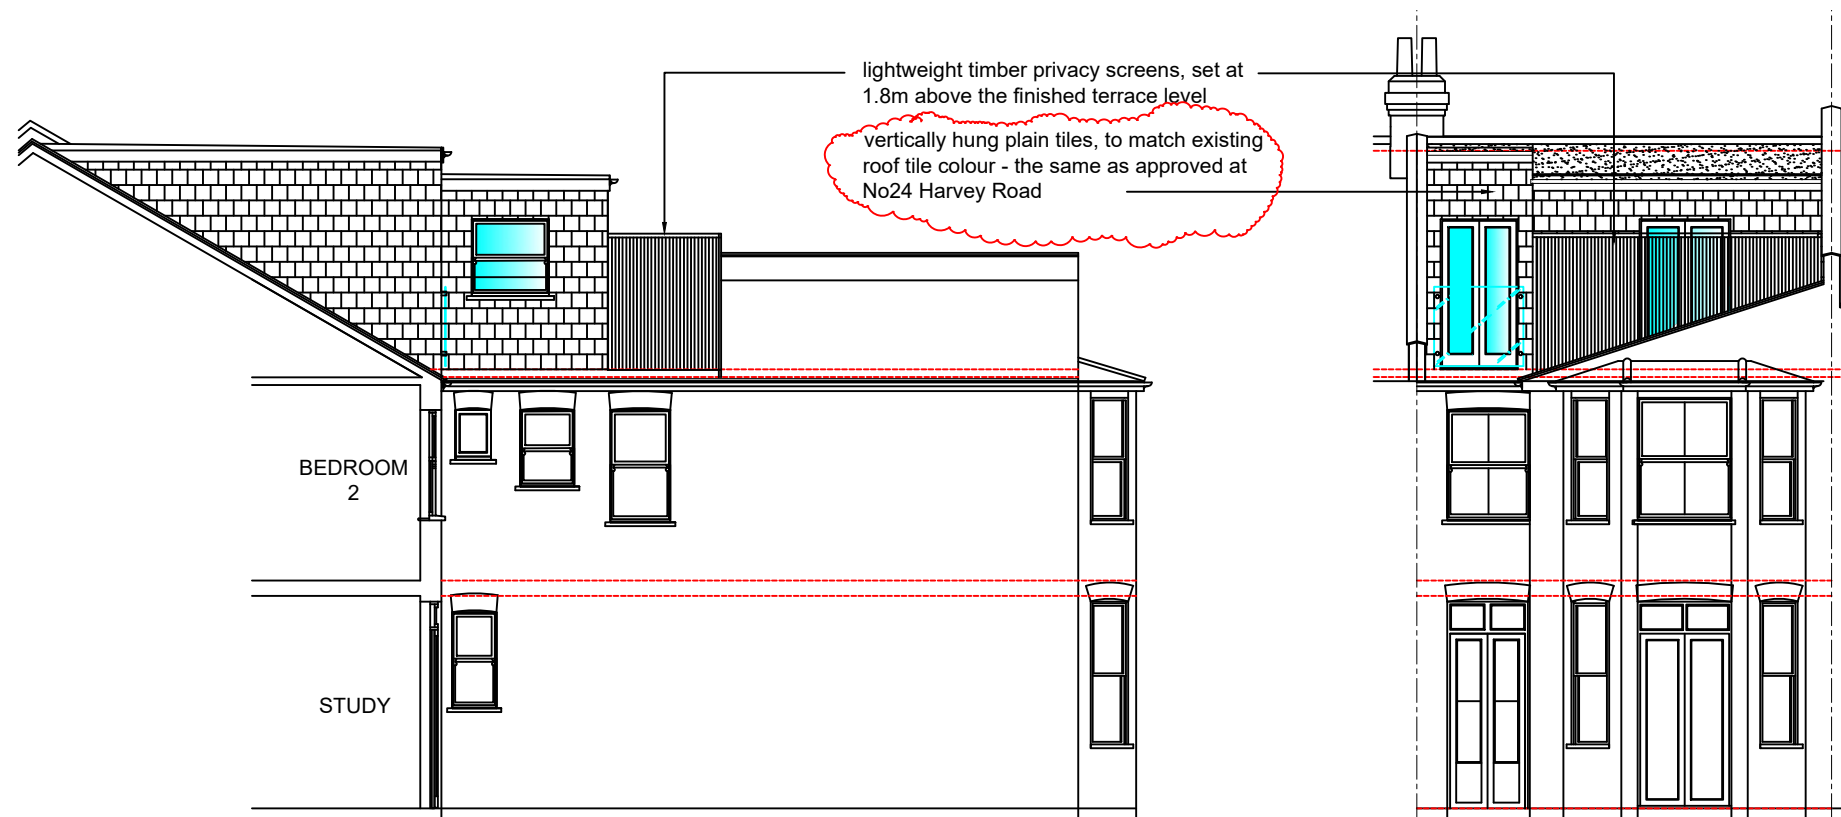


PRO SIDE ELEVATION




PRO REAR ELEVATION

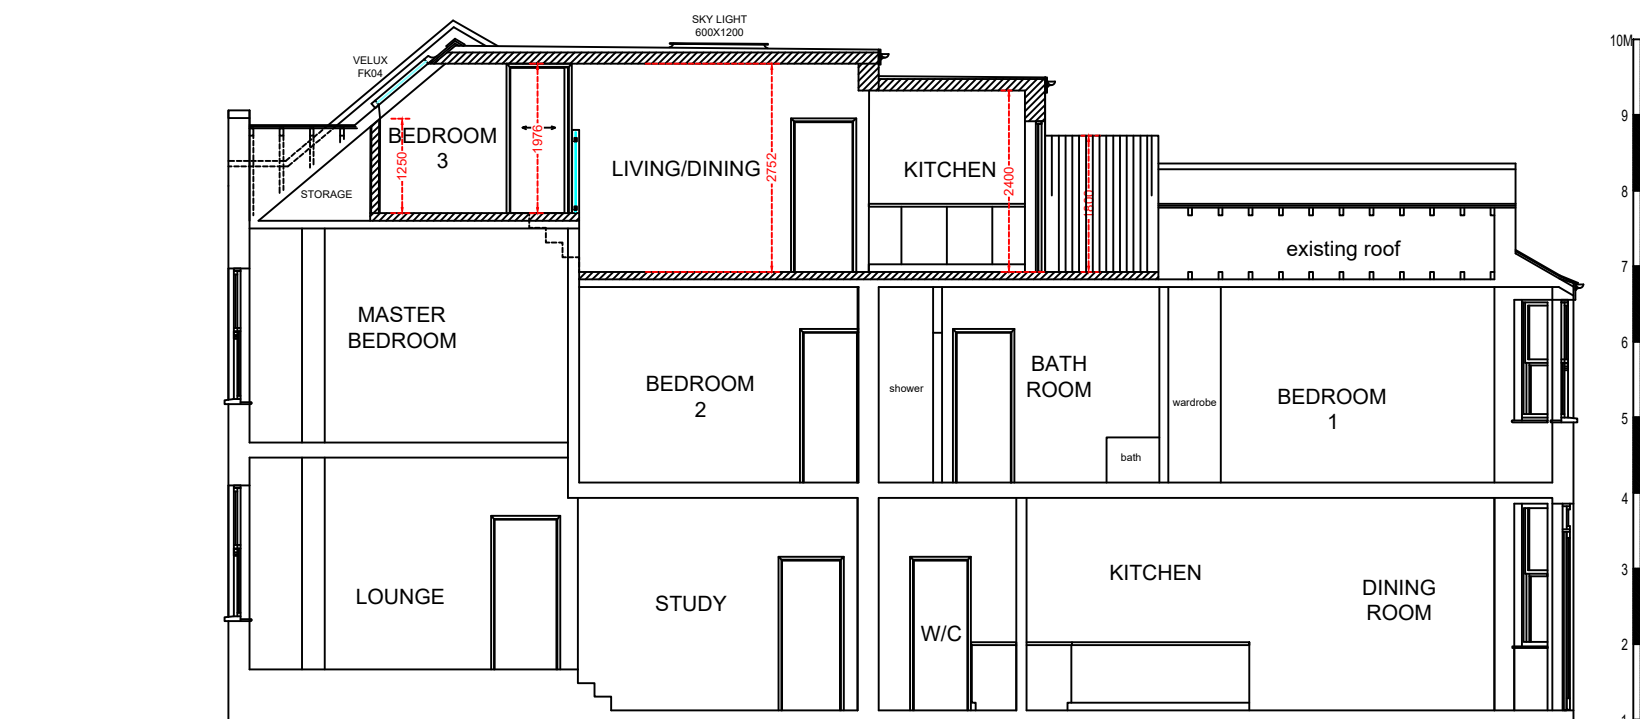


PRO SECTION VIEW A-A

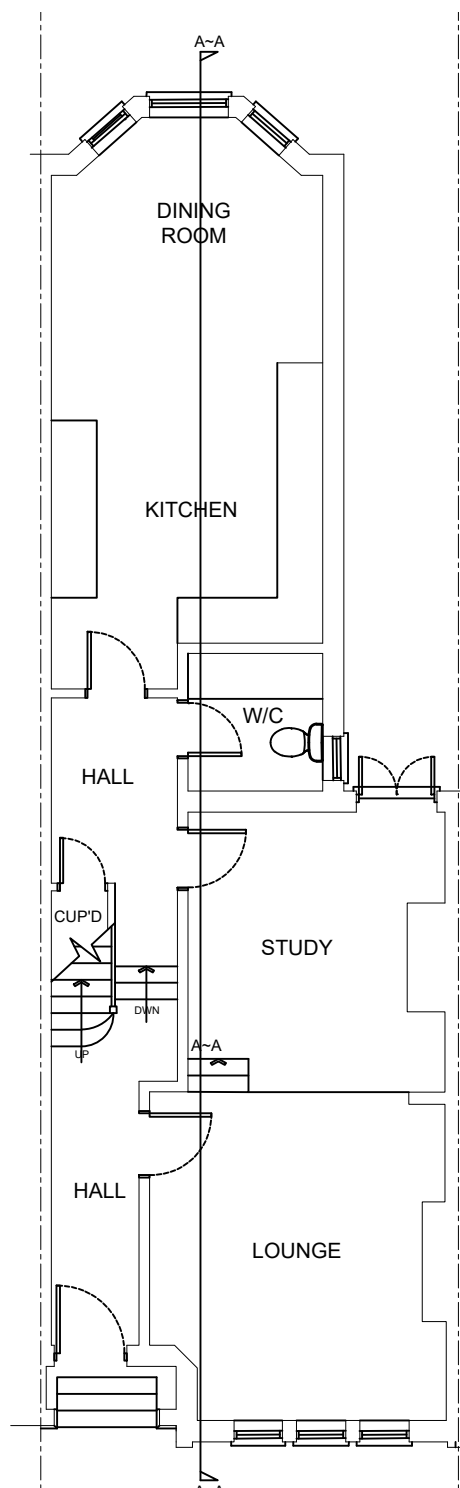


PRO GROUND FLOOR PLAN

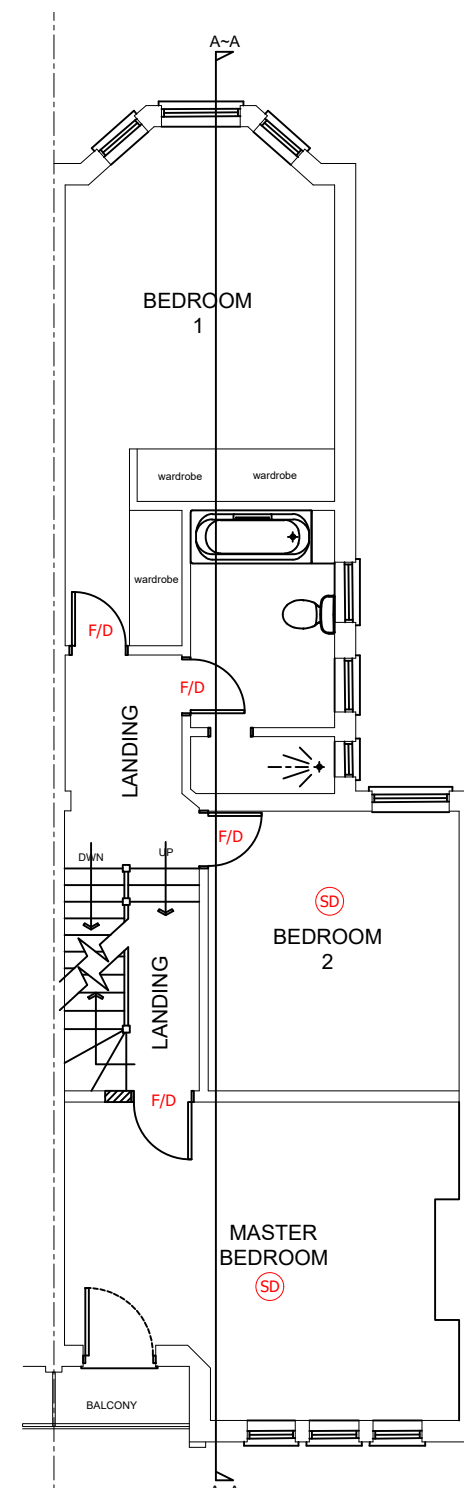

PRO FIRST FLOOR PLAN

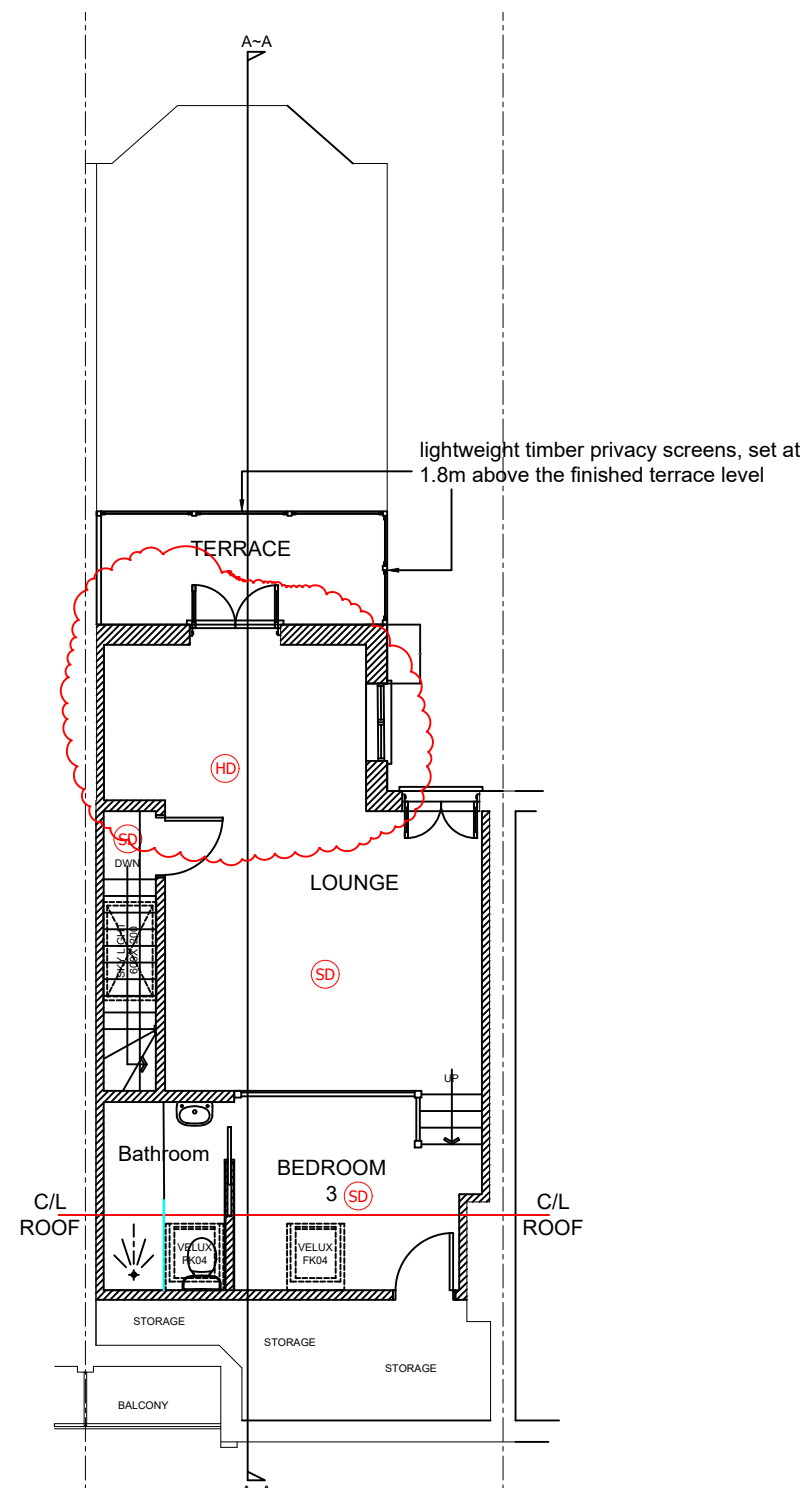

PRO LOFT FLOOR PLAN

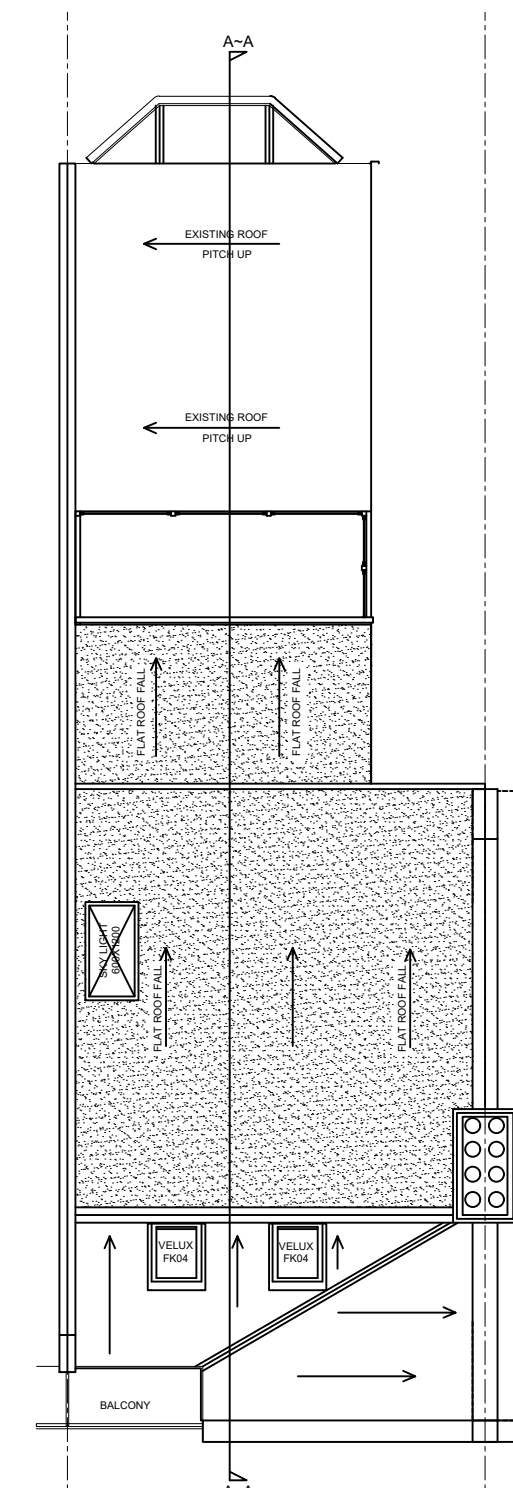

PRO ROOF PLAN

THIS DRAWING PRINTED ON A2 SIZE PAPER



Home Extension Designs

HOME PROENSION DESIGNS
HED HOUSE
60A BRIDGE ROAD EAST
WELWYN GARDEN CITY
HERTS AL7 1JU
tel : 01707 393971
e:info@hed.co.uk

Project: **34 HARVEY ROAD,**
HORNSEY, LONDON
N8 9PA

Drawing Title: **PLANS AND ELEVATIONS**
PROPOSED

Drawn By: GMF	Scale: 1:100	Date: March 2024
Dwg Status: PROPOSED	Checked:	
Drawing No: 5923-P01	Revision: B	



Abbey Partnership Ltd
1 Whaley Road
Potters Bar
EN6 2RA

www.abbeylofts.net
info@abbeylofts.net

Office: 0203 5810354

