




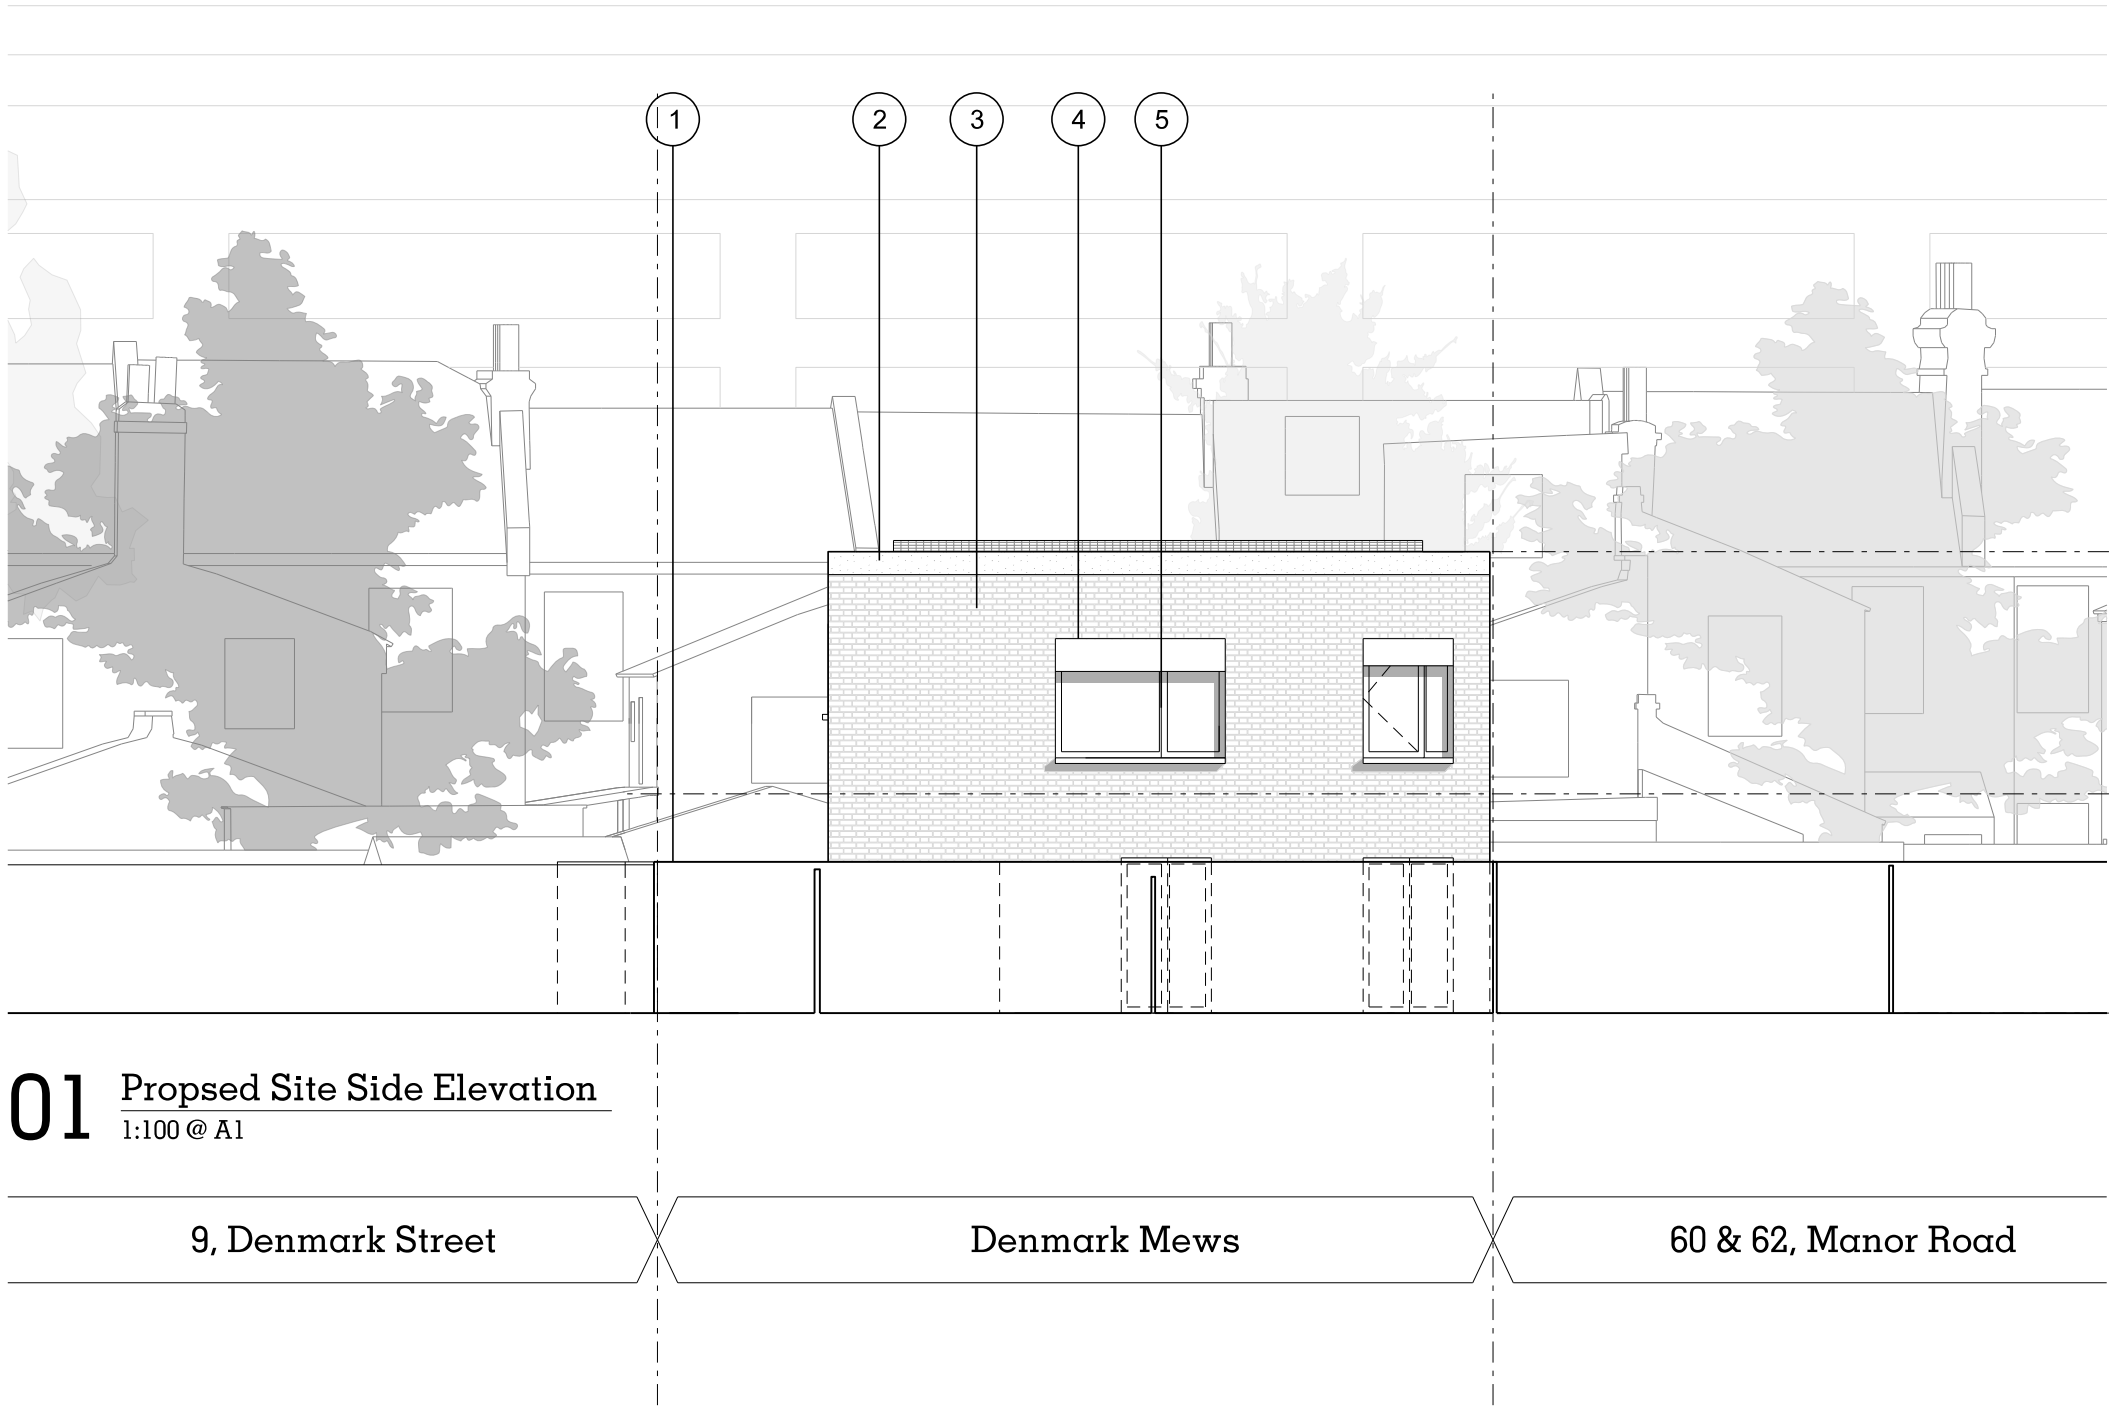


01 Propsed Site Side Elevation
1:100 @ A1

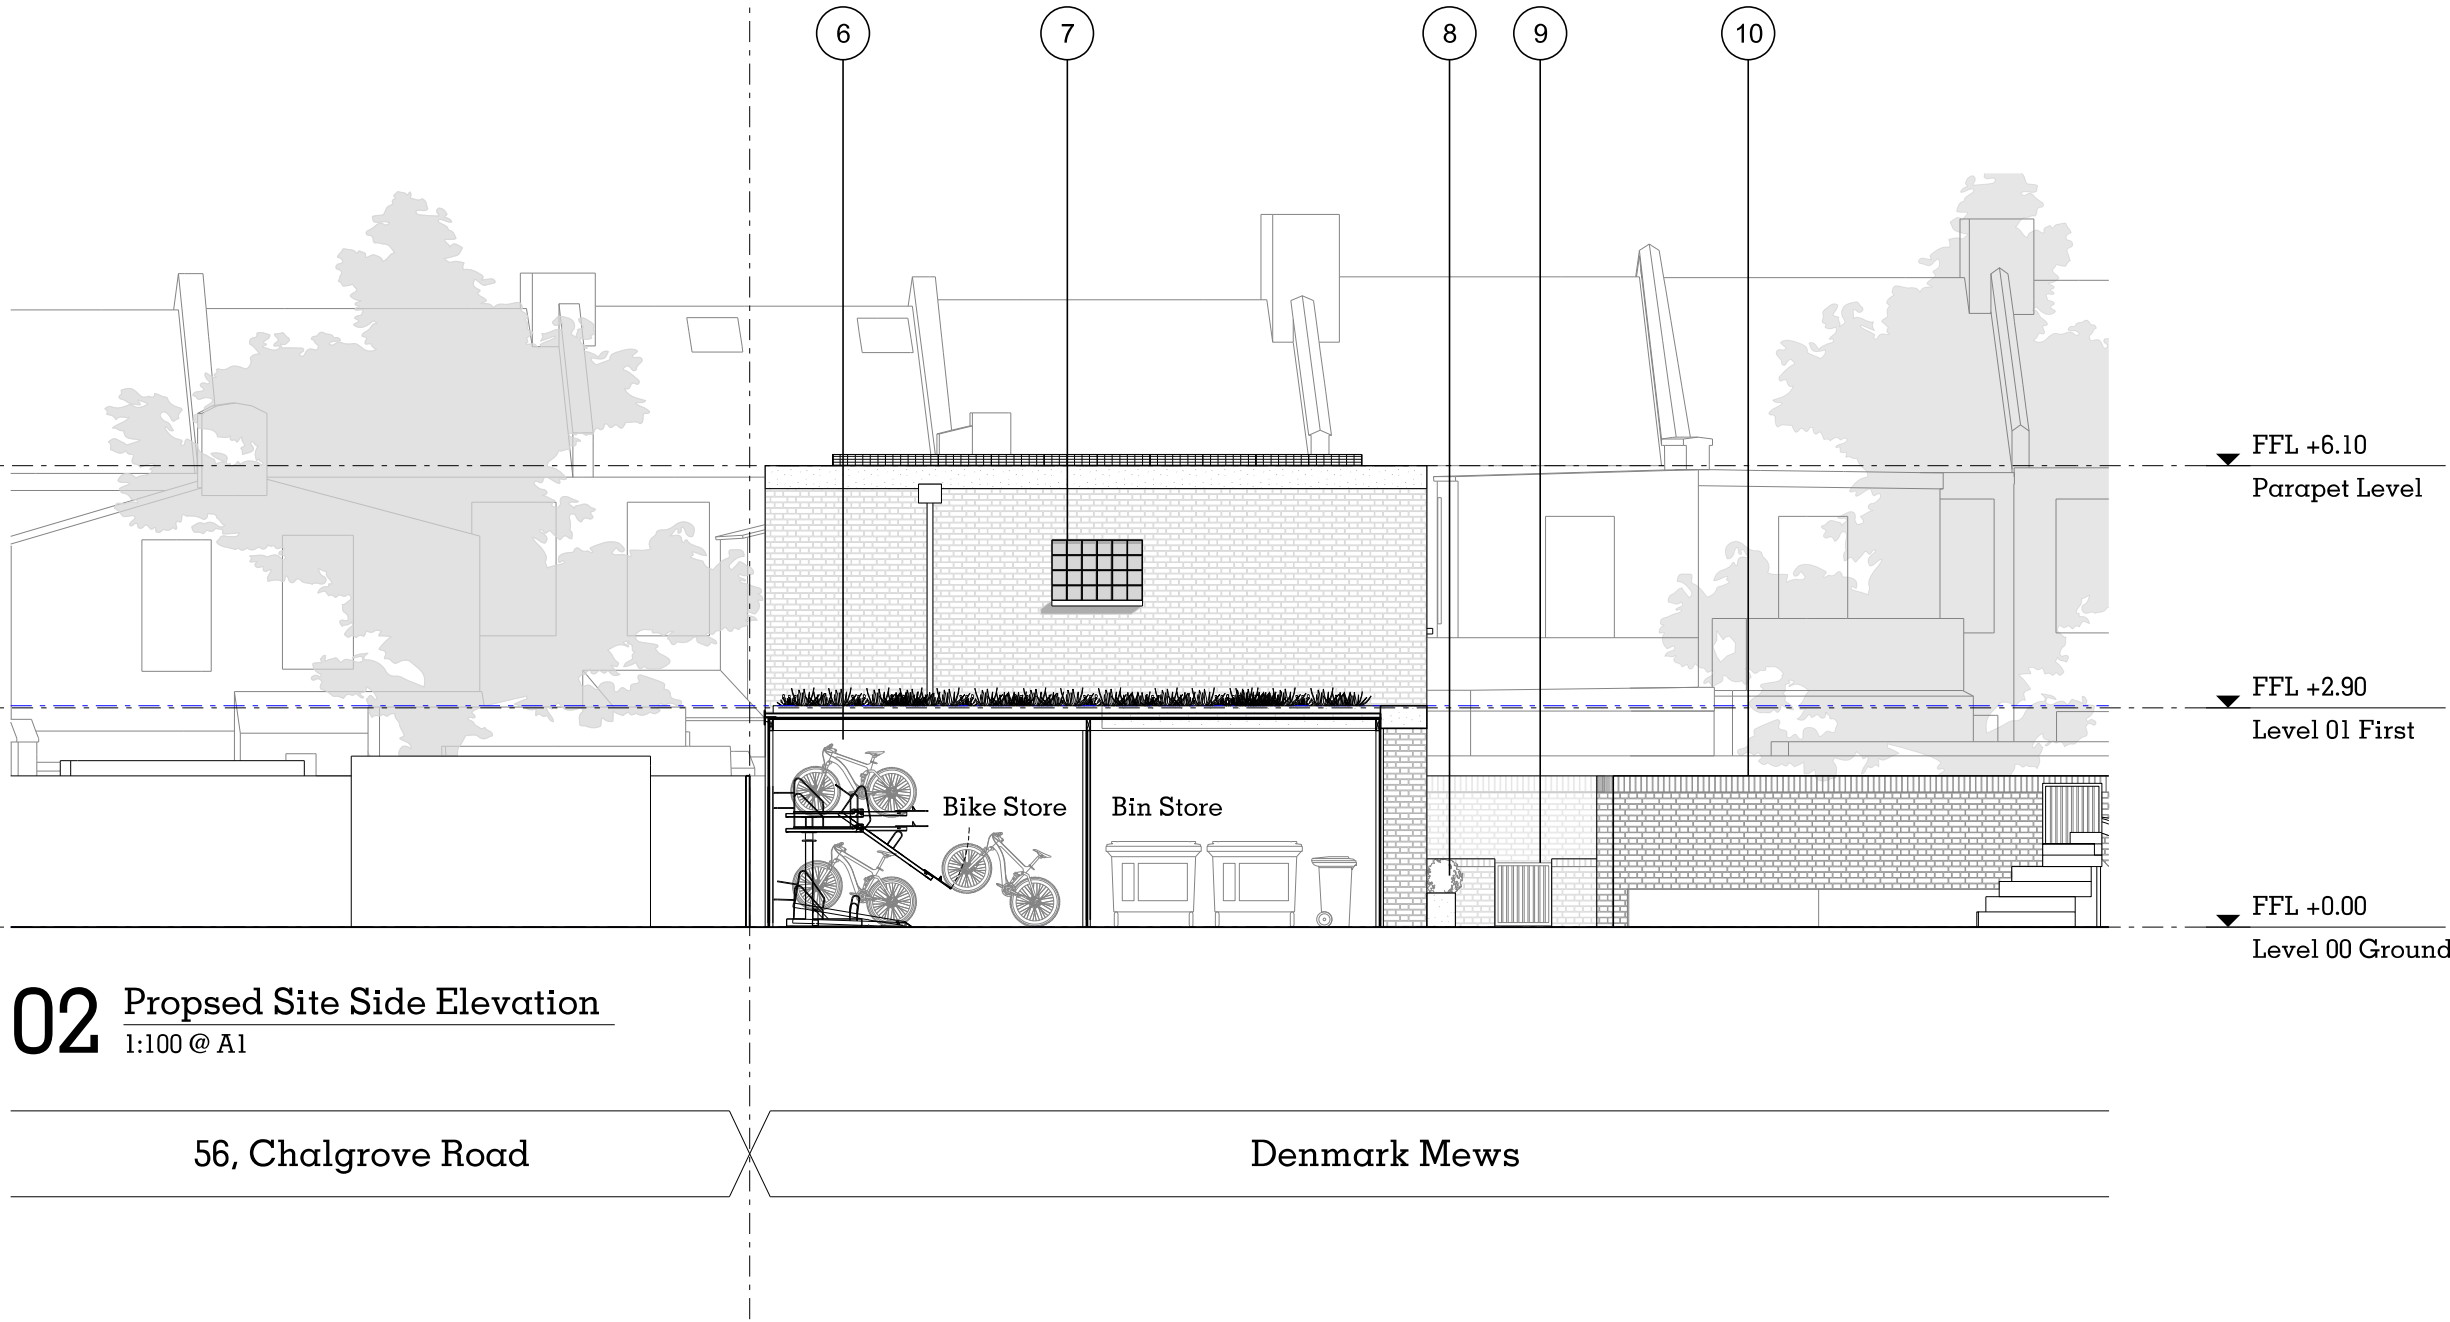

02 Propsed Site Side Elevation
1:100 @ A1

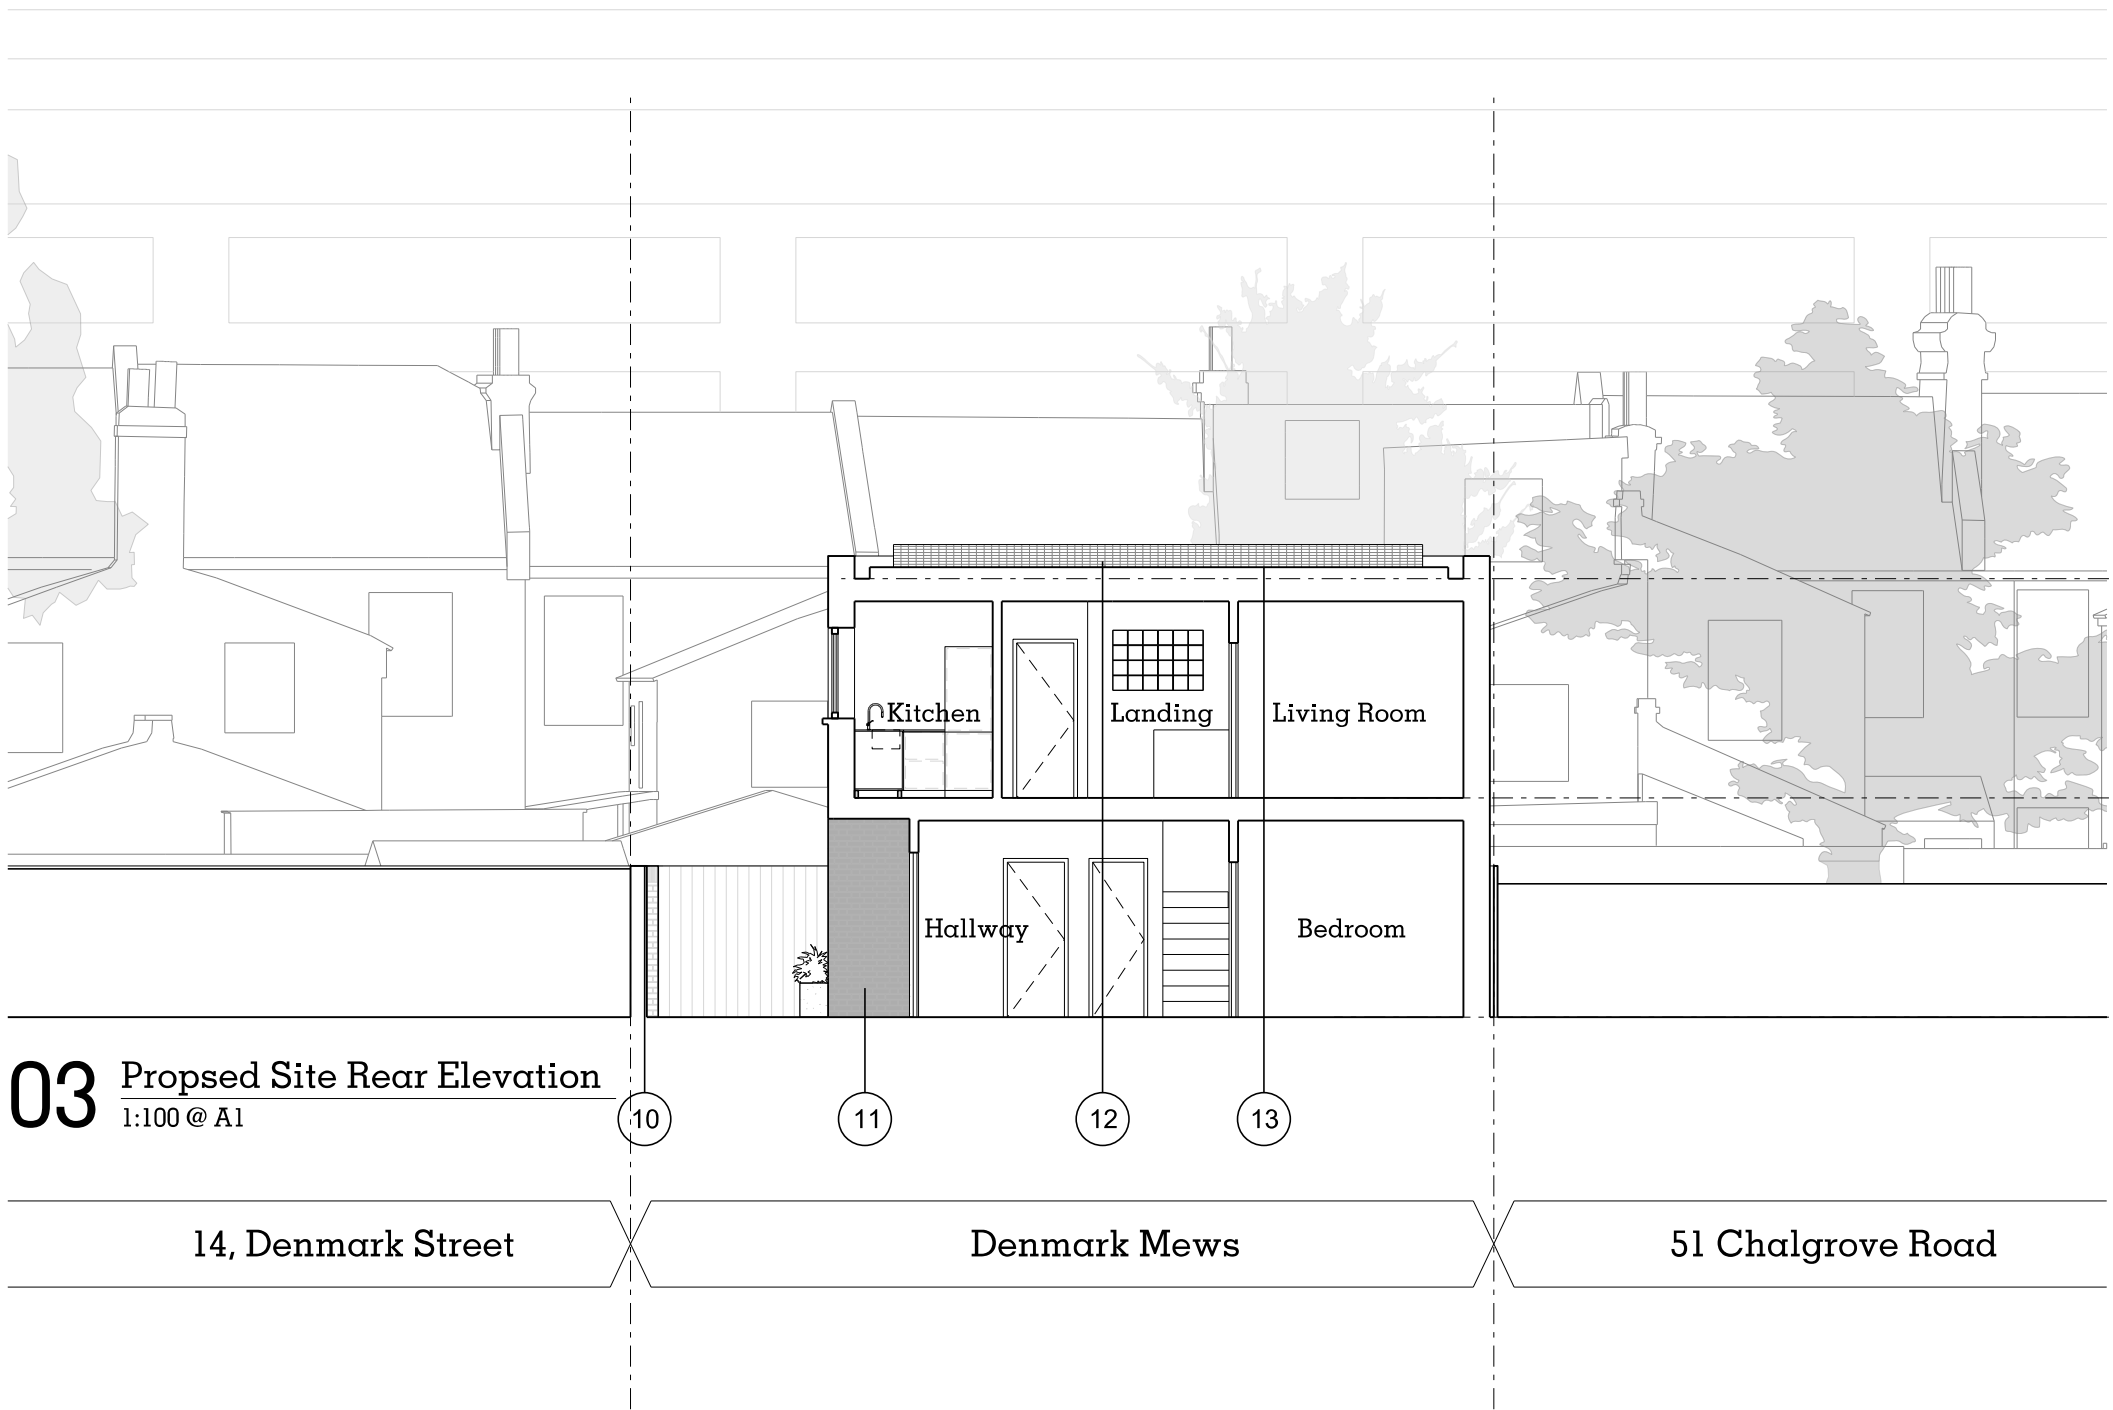

03 Propsed Site Rear Elevation
1:100 @ A1

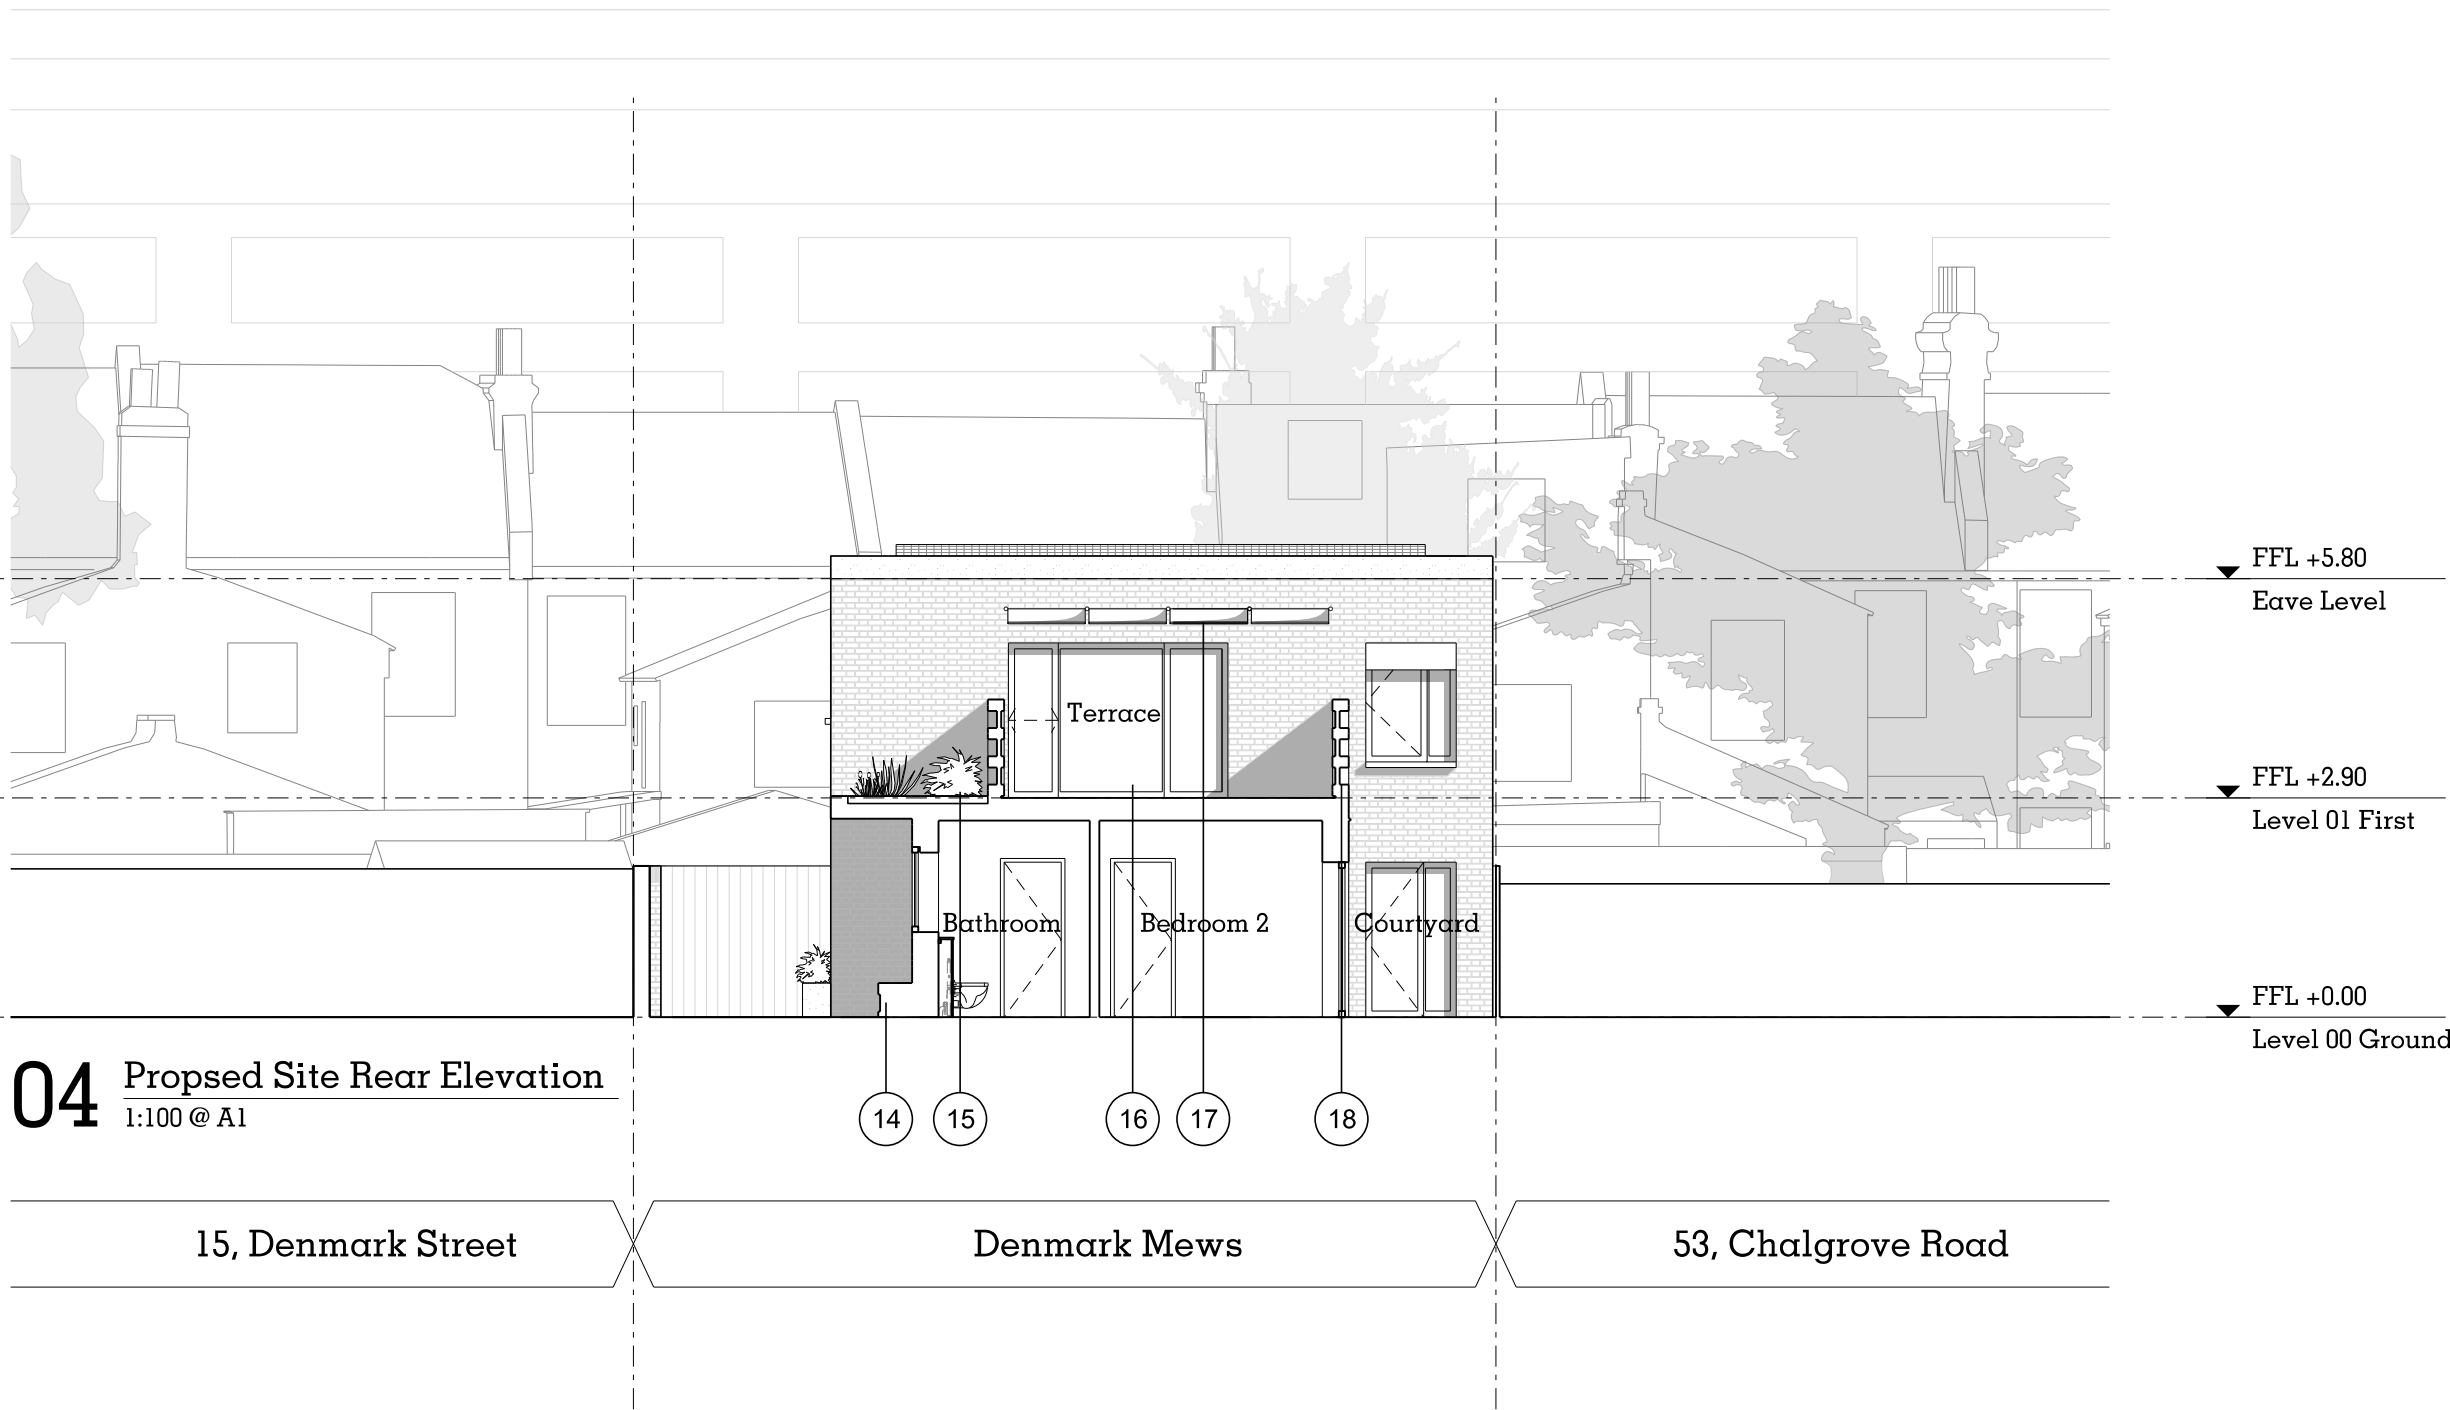

04 Propsed Site Rear Elevation
1:100 @ A1

GENERAL PLANNING NOTES

1. No dimensions to be scaled from this drawing.
2. All errors, omissions or inconsistencies to be reported to the architect immediately.
3. Use figured dimensions only. All dimensions to be checked on site prior to construction and/or fabrication.



Site map - NOT TO SCALE

- KEY
1. New boundary fence
 2. Rendered masonry parapet
 3. White lime wash brick
 4. External Blinds
 5. Composite casement windows
 6. Corrugated metal shelter for bikes and bins
 7. Glass block window
 8. Small allotment space
 9. Gated access to Unit 5
 10. New boundary masonry wall
 11. Red brick
 12. Photovoltaic panels
 13. Sedum Roof
 14. Bench
 15. Masonry canopy and green roof
 16. Composite casement doors
 17. Awning
 18. Textured brick terrace wall

PLANNING

Project No. 2210

Client Atlas Property London Ltd

Date Mar 23

Scale 1:200 @ A3 / 1:100@A1

Project 18, Denmark Street, N17 0JL

Drawing Title: Proposed Site Elevations & Sections

Drawing No. 2210_10_PL_21 Rev. C

Drawn Approved Signed

Copyright © Hill Patru Architects.
No implied license exists. This drawing should not be used to calculate areas for the purposes of valuation. All dimensions to be checked on site by the contractor and such dimensions to be their responsibility.
Do not scale drawings
All work must comply with relevant British Standards and Building Regulations requirements. Drawing errors and omissions to be reported to the architect.

HILL PATRU
Block D, Imperial Works
Peters Street,
London
NW1 3ED
T. 0781368441
info@hillpatru.co.uk
www.hillpatru.co.uk

RIBA
Architects Registration Board

0 1m 2m 4m 10m 20m