





01 Unit 1-4 Front Elevation extract
NTS

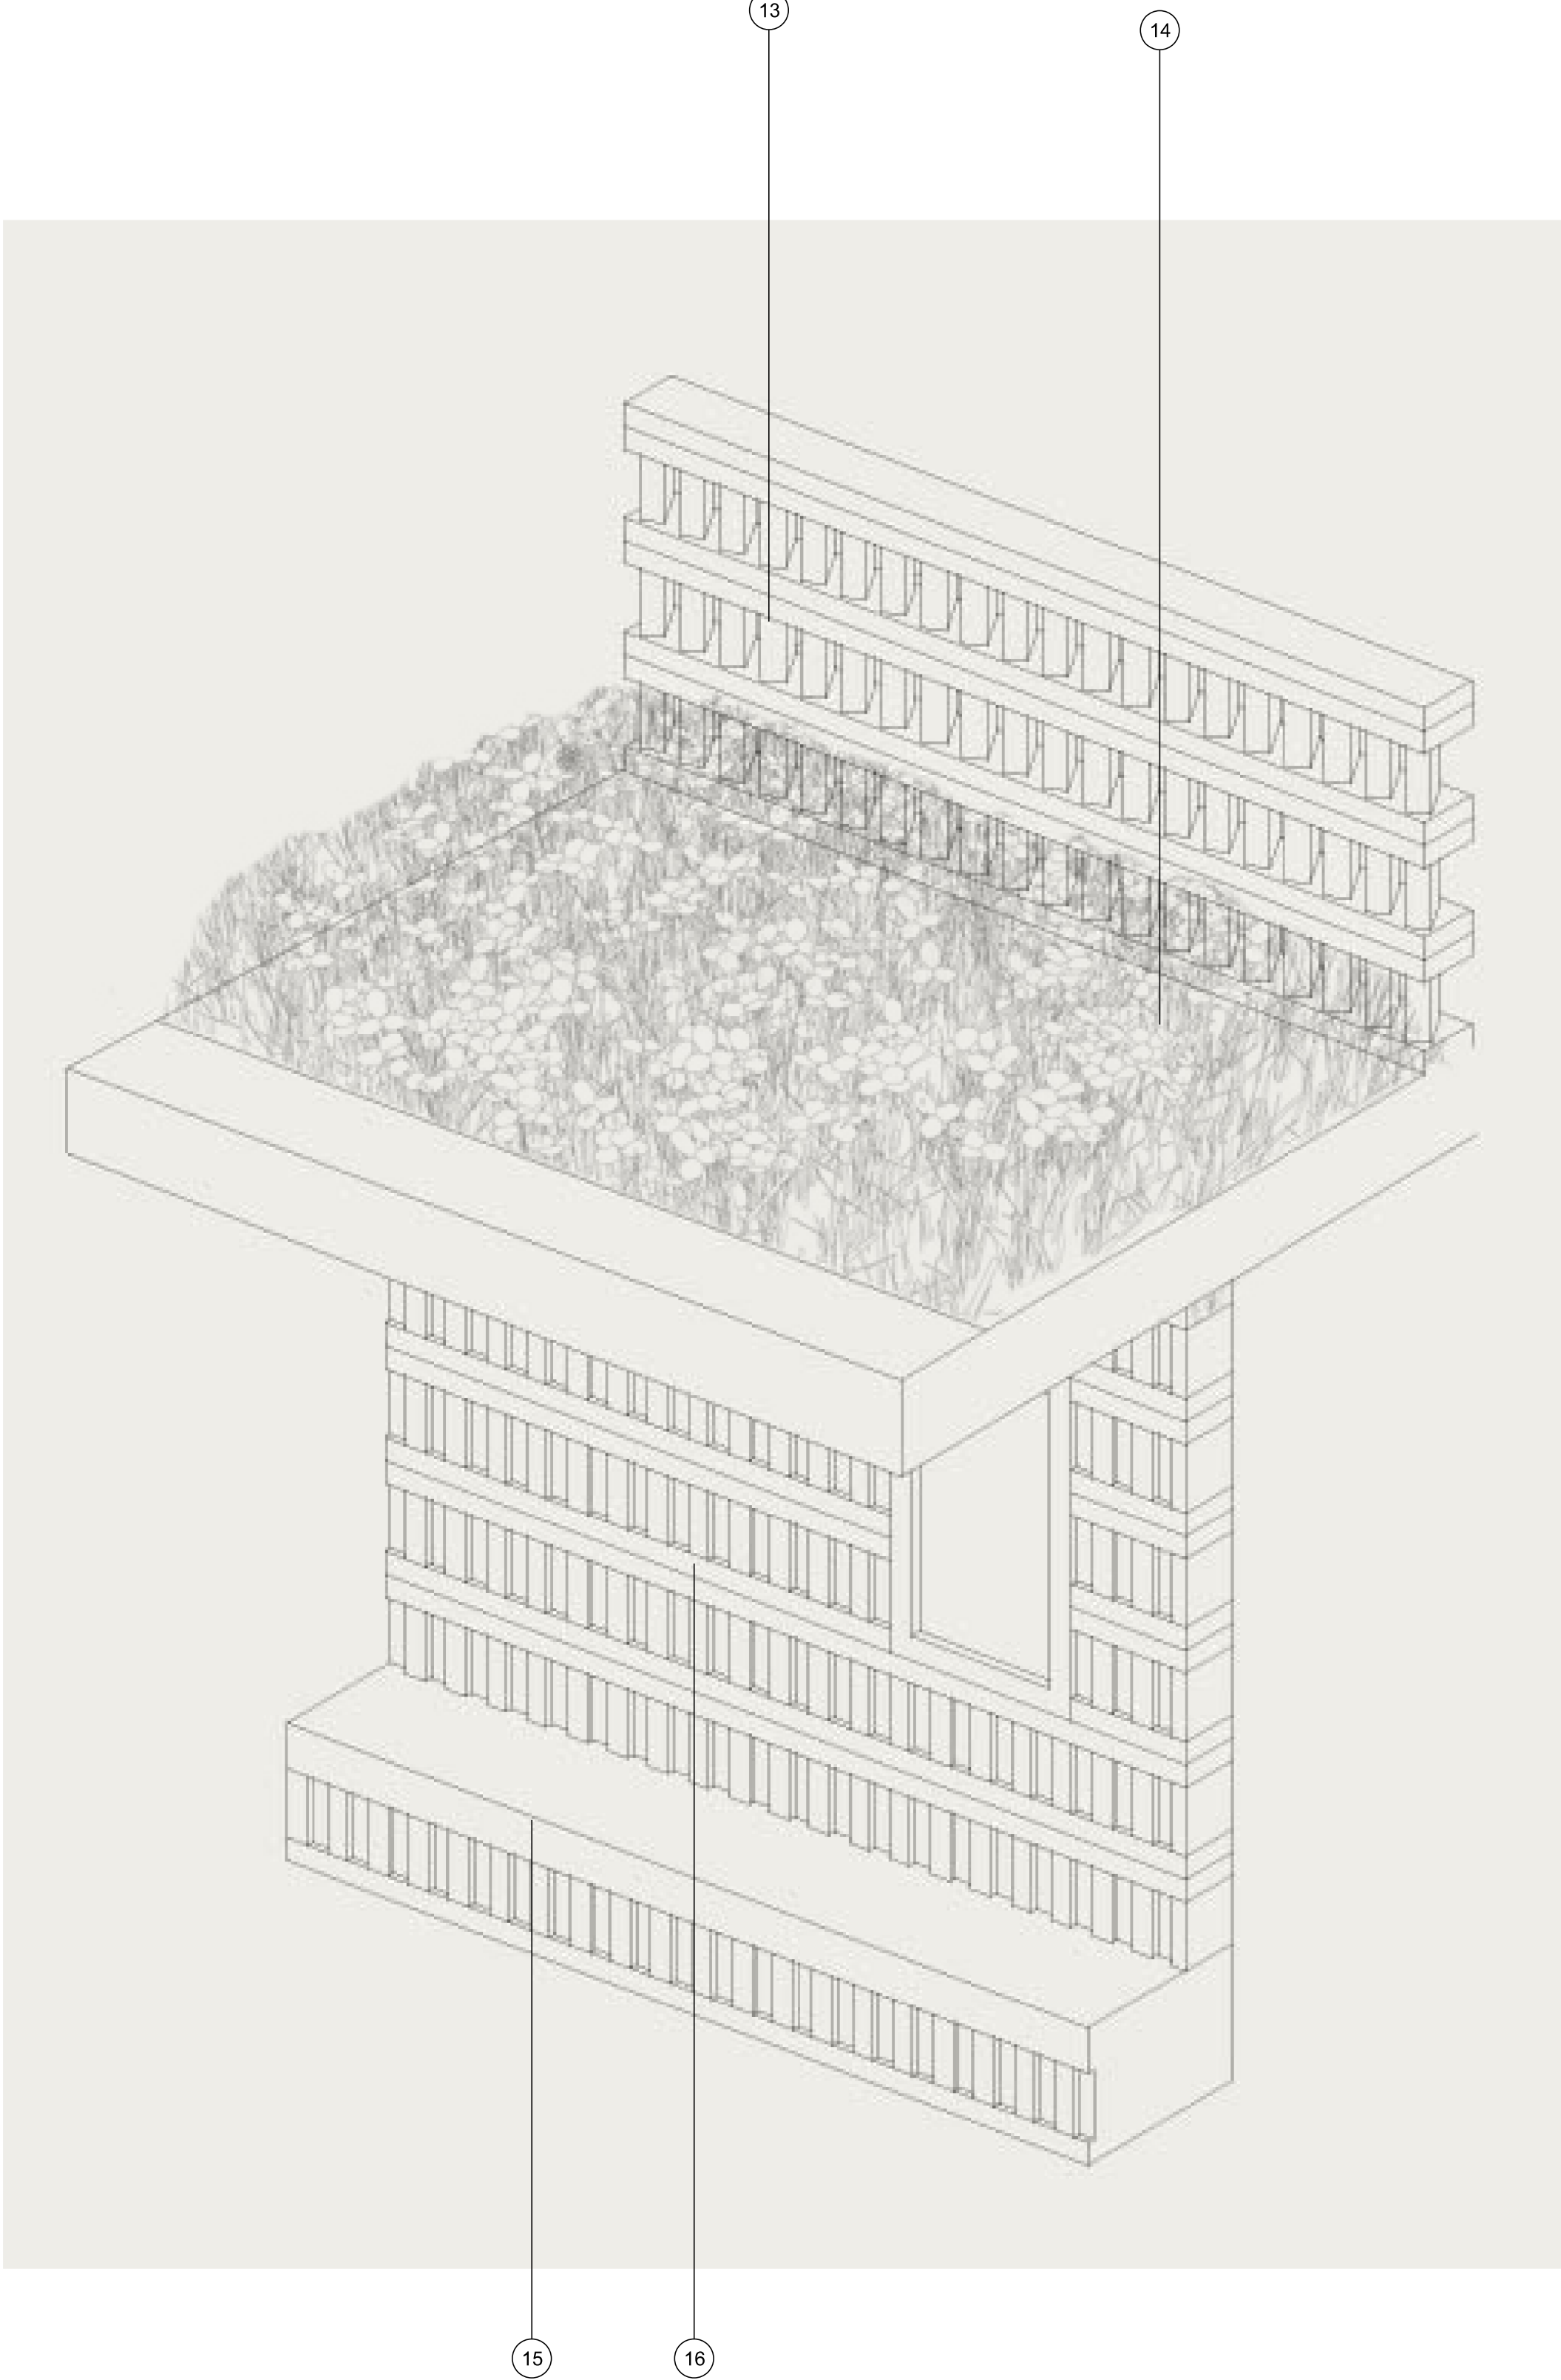

02 Unit 1-4 Terrace screen
NTS

GENERAL PLANNING NOTES	
1. No dimensions to be scaled from this drawing.	
2. All errors, omissions or inconsistencies to be reported to the architect immediately.	
3. Use figured dimensions only. All dimensions to be checked on site prior to construction and/or fabrication.	

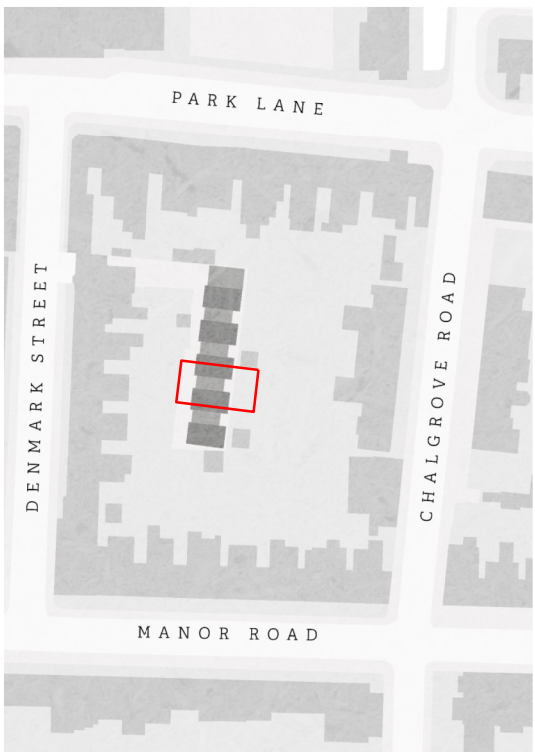

Site map - NOT TO SCALE

KEY	
1. Photovoltaic panels	
2. Obscure glazed kitchen window	
3. White lime wash brick	
4. Perforated brick terrace screen	
5. Masonry canopy	
6. Masonry parapet	
7. Private planting	
8. Entrance door with porthole window	
9. Entrance light	
10. National private space and bench seating area	
11. Red brick wall with matching mortar	
12. Composite aluminium / timber frame windows	
13. 45 degree hipped brickwork	
14. Green flat roof	
15. Bench seat	
16. Brickwork	
17. Awning	

PLANNING

Project No. 2210

Client Atlas Property London Ltd

Date Mar 23

Scale NOT TO SCALE

Project 18, Denmark Street, N17 0JL

Drawing Title: Unit 1-4 Front Elevation

Drawing No.	2210_10_24	Rev.	C
-------------	------------	------	---

Drawn	Approved	Signed
-------	----------	--------

Copyright © Hill Patru Architects.
No implied license exists. This drawing should not be used to calculate areas for the purposes of valuation. All dimensions to be checked on site by the contractor and such dimensions to be their responsibility.
Do not scale drawings
All work must comply with relevant British Standards and Building Regulations requirements. Drawing errors and omissions to be reported to the architect.

HILL PATRU
Block D, Imperial Works
Perren Street,
London
NW1 3EP
T: 07813668441
info@hillpatru.co.uk
www.hillpatru.co.uk

RIBA **ARB**
Architects Registration Board