






01 Existing Front Elevation
1:50 @ A1

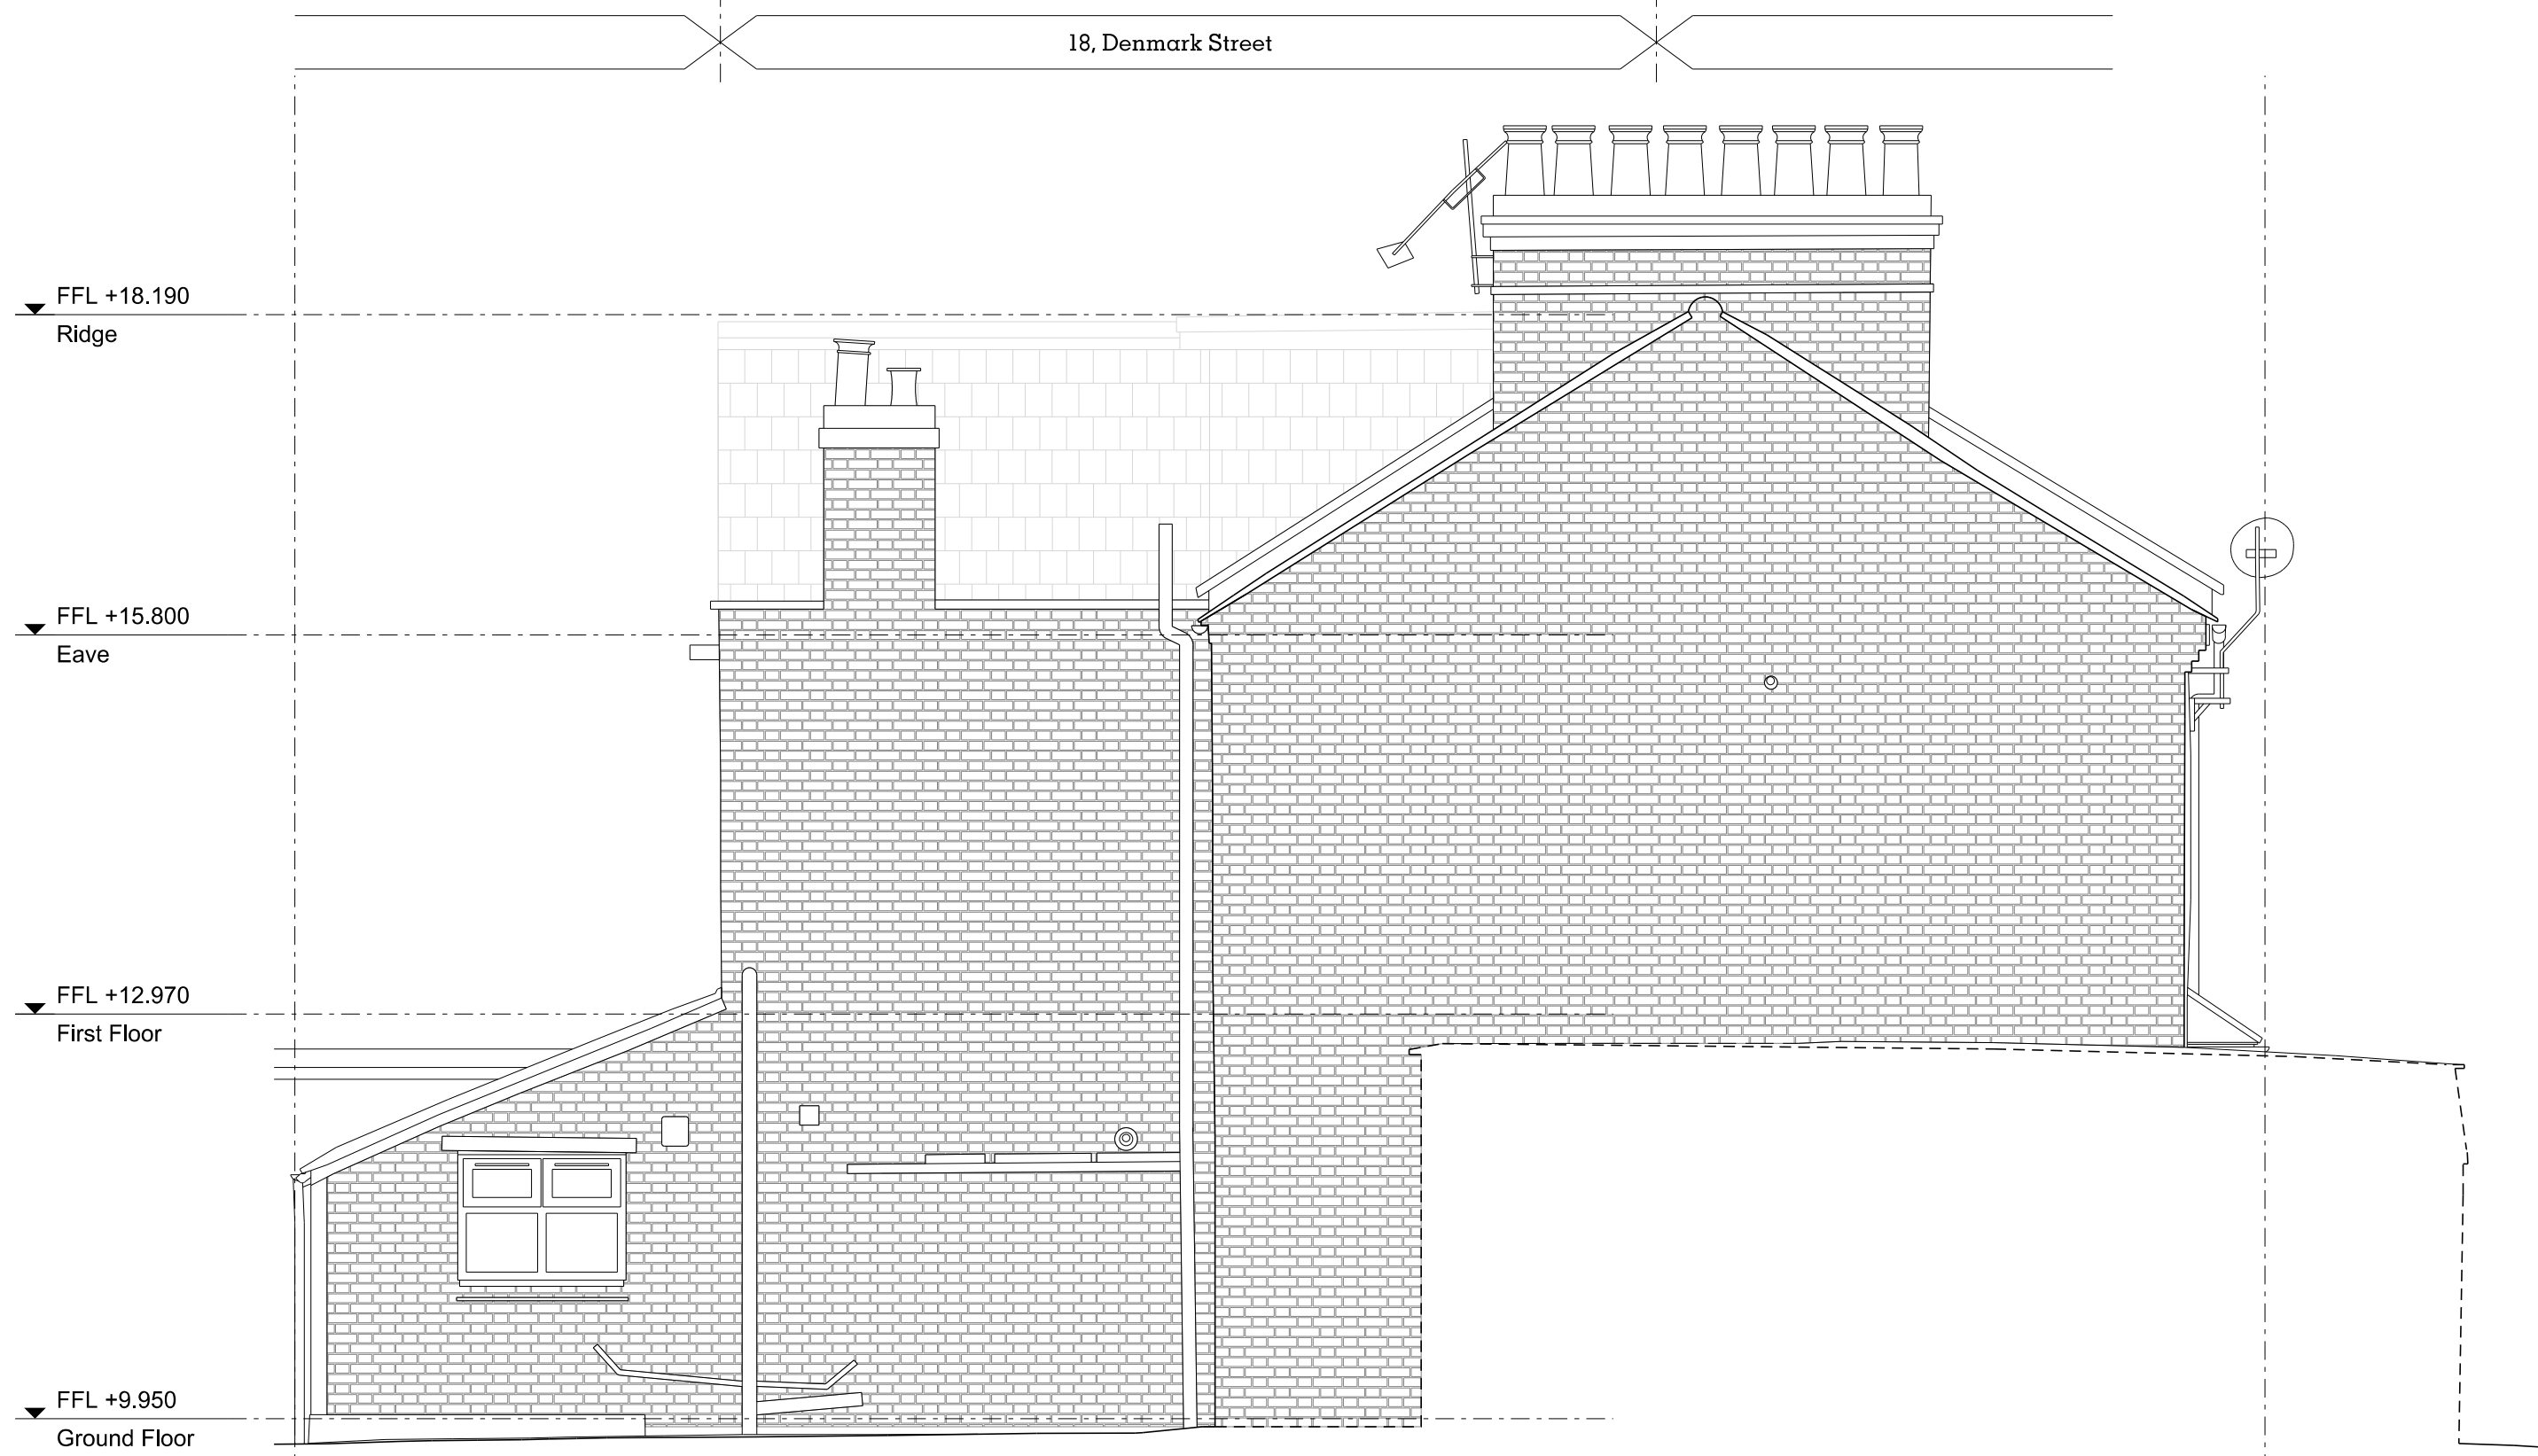

03 Existing Side Elevation
1:50 @ A1

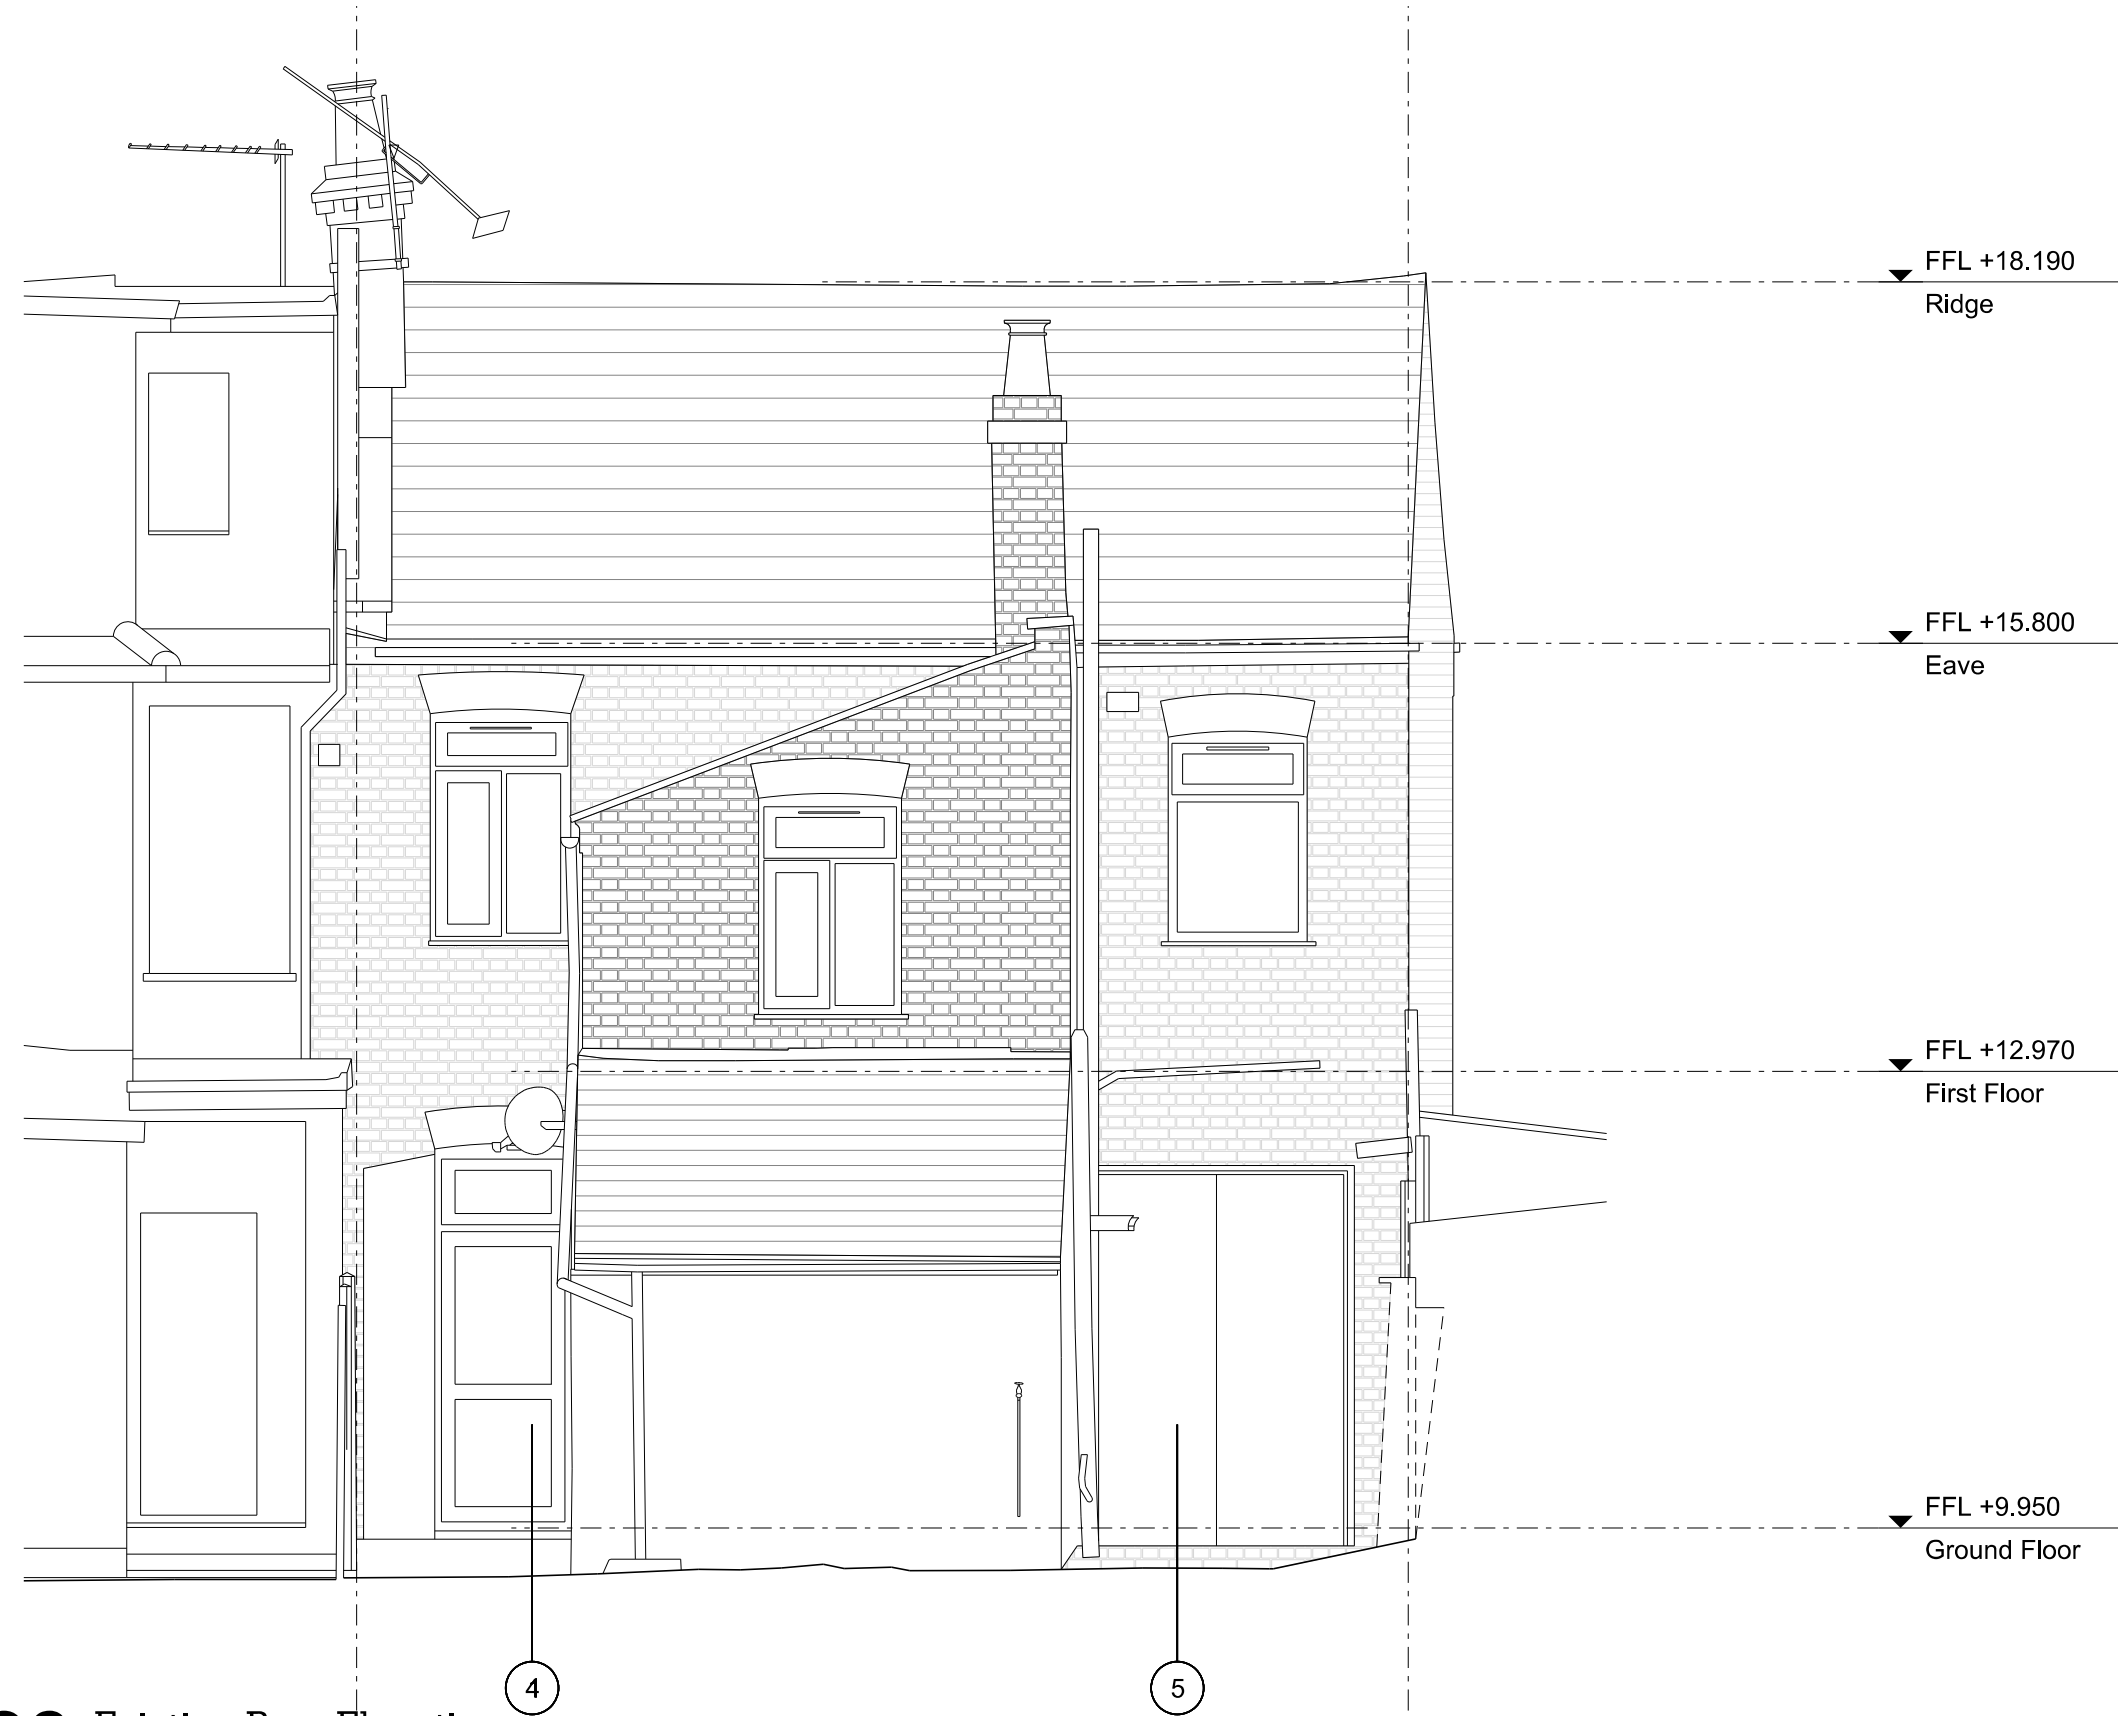

02 Existing Rear Elevation
1:50 @ A1

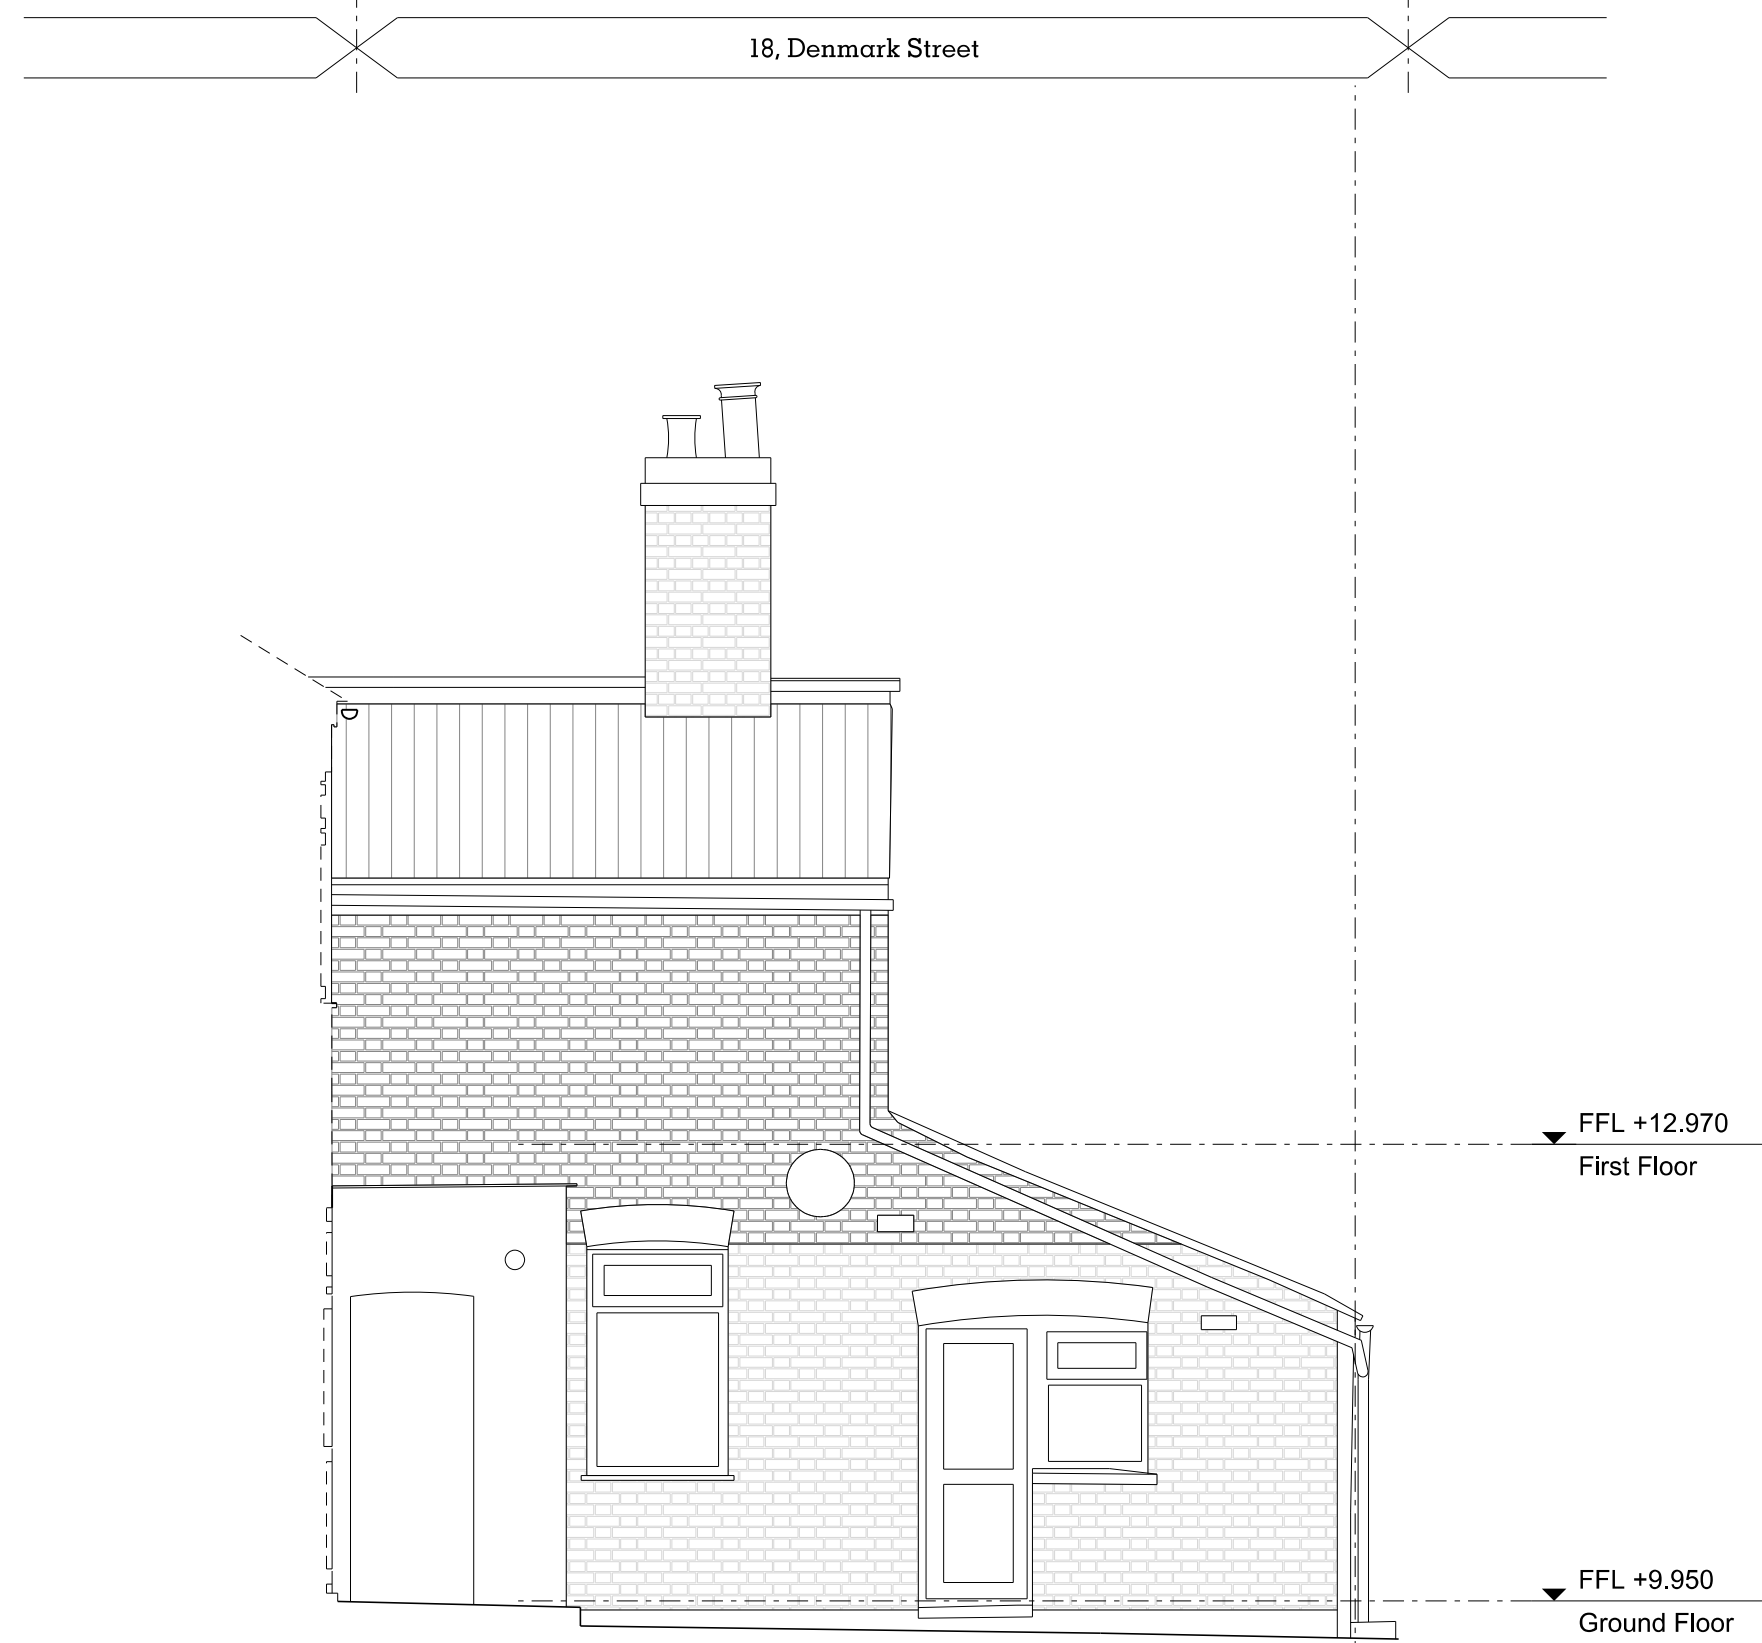

04 Existing Side Elevation
1:50 @ A1

GENERAL PLANNING NOTES

1. No dimensions to be scaled from this drawing.
2. All errors, omissions or inconsistencies to be reported to the architect immediately.
3. Use figured dimensions only. All dimensions to be checked on site prior to construction and/or fabrication.

KEY

1. Slate roof
2. Sash window
3. Side Entrance
4. Flat A rear entrance
5. Rear communal entrance

PLANNING

Project No. **2210**

Client **Atlas Property London Ltd**

Date **Dec '22**

Scale **1:100 @ A3 / 1:50@A1**

Project **18, Denmark Street, N17 0JL**

Drawing Title: **Existing Elevations**

Drawing No. **2210_01_300** Rev. **/**

Drawn **/** Approved **/** Signed **/**

Copyright © Hill Patru Architects.
No implied license exists. This drawing should not be used to calculate areas for the purposes of valuation. All dimensions to be checked on site by the contractor and such dimensions to be their responsibility.
Do not scale drawings
All work must comply with relevant British Standards and Building Regulations requirements. Drawing errors and omissions to be reported to the architect.

HILL PATRU
Block D, Imperial Works
Perren Street,
London
NW3 3ED
T. 07813686441
info@hillpatru.co.uk
www.hillpatru.co.uk

RIBA **ARB**
Architects Registration Board

0 0.5m 1m 2m 5m