



01 Proposed Site Front Elevation
1:100 @ A1

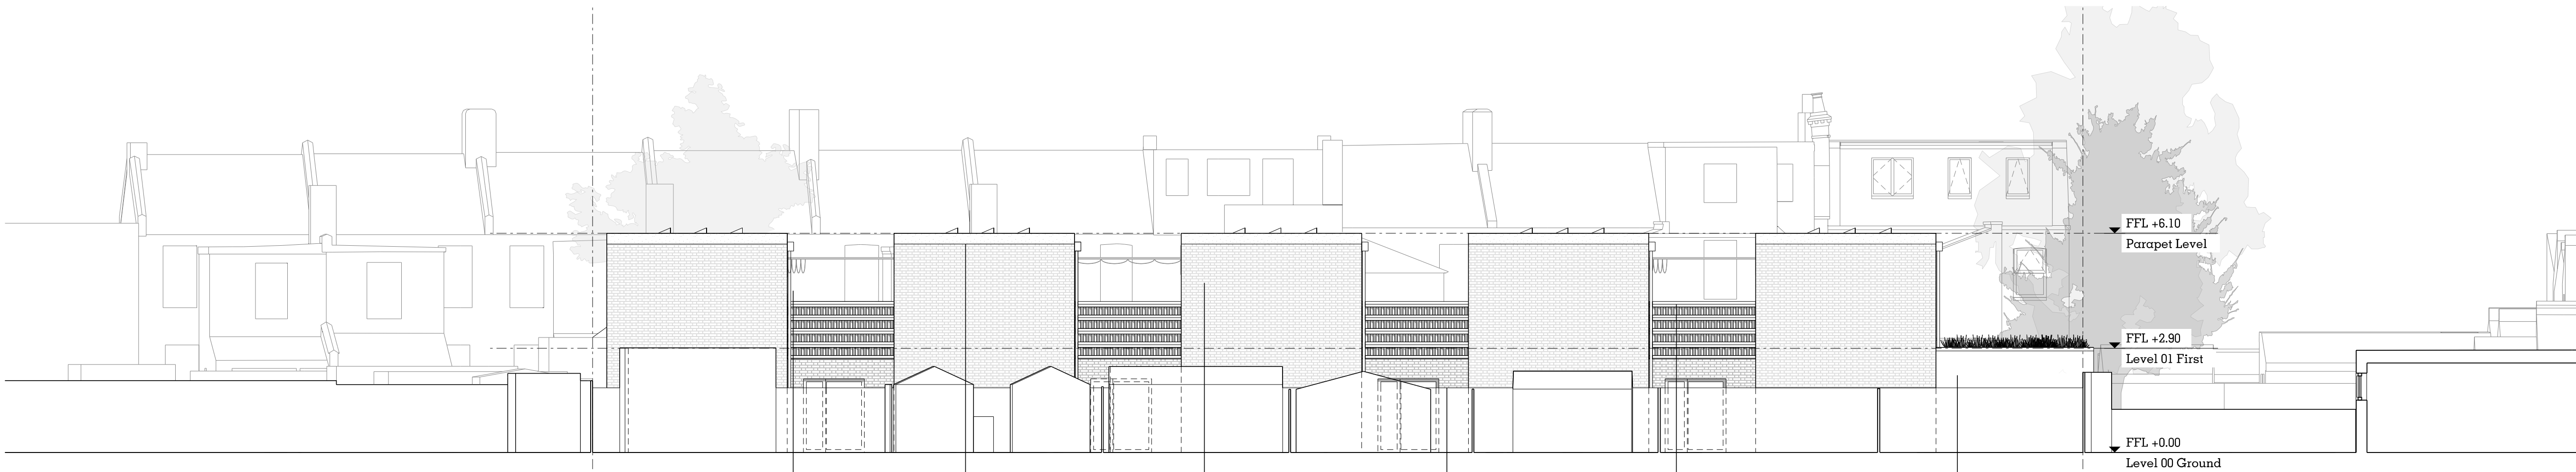

02 Proposed Site Rear Elevation
1:100 @ A1

GENERAL PLANNING NOTES

1. No dimensions to be scaled from this drawing.
2. All errors, omissions or inconsistencies to be reported to the architect immediately.
3. Use figured dimensions only. All dimensions to be checked on site prior to construction and/or fabrication.

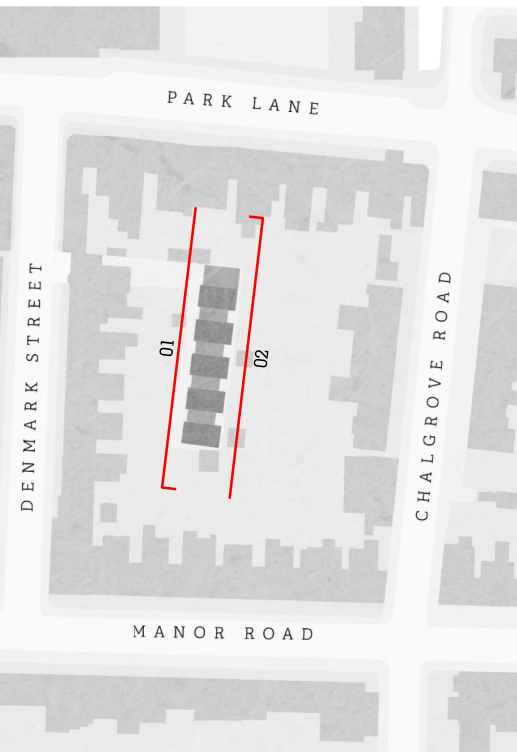

Site map - NOT TO SCALE

- KEY**
1. Bikes and bin store
 2. Rendered masonry parapet
 3. White lime wash brick
 4. Perforated brick terrace wall
 5. Masonry canopy and green roof
 6. Tilt and turn obscure glazed window
 7. Composite casement windows
 8. Small allotment space
 9. Composite casement doors
 10. Textured brick terrace wall
 11. Red brick
 12. Awning
 13. New boundary fence
 14. Decorative brick diamond

PLANNING

Project No. **2210**

Client **Atlas Property London Ltd**

Date **Mar 23**

Scale **1:200 @ A3 / 1:100@A1**

Project **18, Denmark Street, N17 0JL**

Drawing Title: **Proposed Site Elevations**

Drawing No. **2210_10_PL_20** Rev. **C**

Drawn	Approved	Signed
-------	----------	--------

Copyright © Hill Patru Architects.

No implied license exists. This drawing should not be used to calculate areas for the purposes of valuation. All dimensions to be checked on site by the contractor and such dimensions to be their responsibility.

Do not scale drawings

All work must comply with relevant British Standards and Building Regulations requirements. Drawing errors and omissions to be reported to the architect.

HILL PATRU

Block D, Imperial Works
Ferry Street,
London
NW5 3EP
T: 0781368441
info@hillpatru.co.uk
www.hillpatru.co.uk

RIBA **ARB**

Architects Registration Board

0 1m 2m 4m 10m 20m