




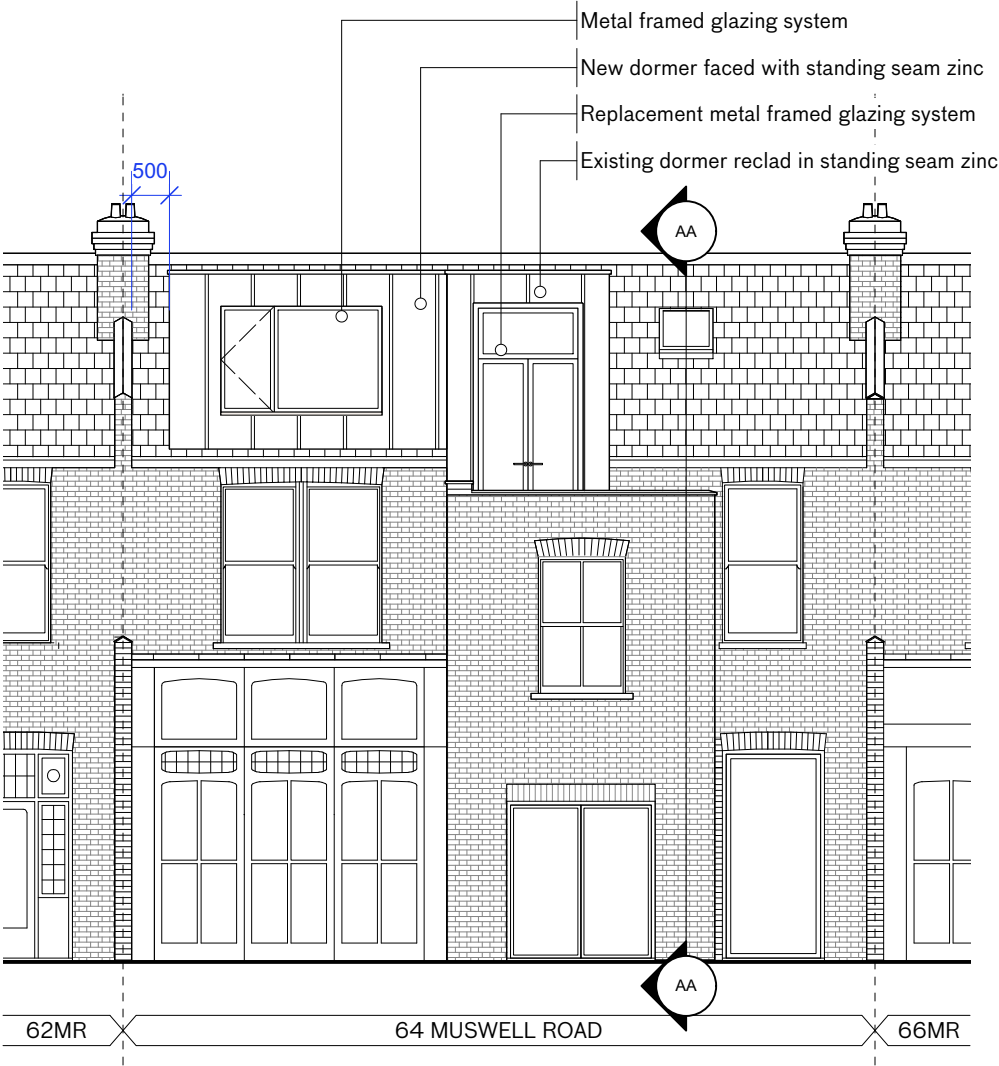


REAR ELEVATION

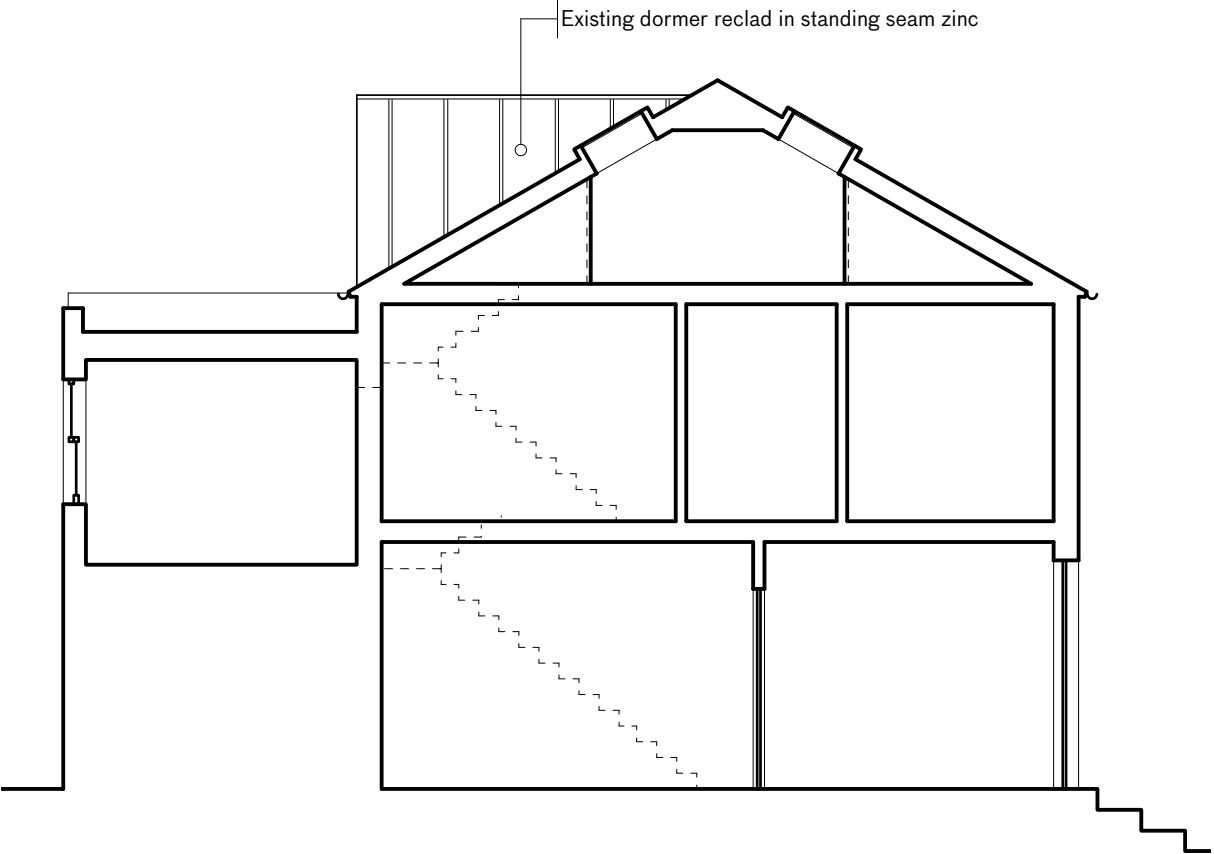

SECTION AA

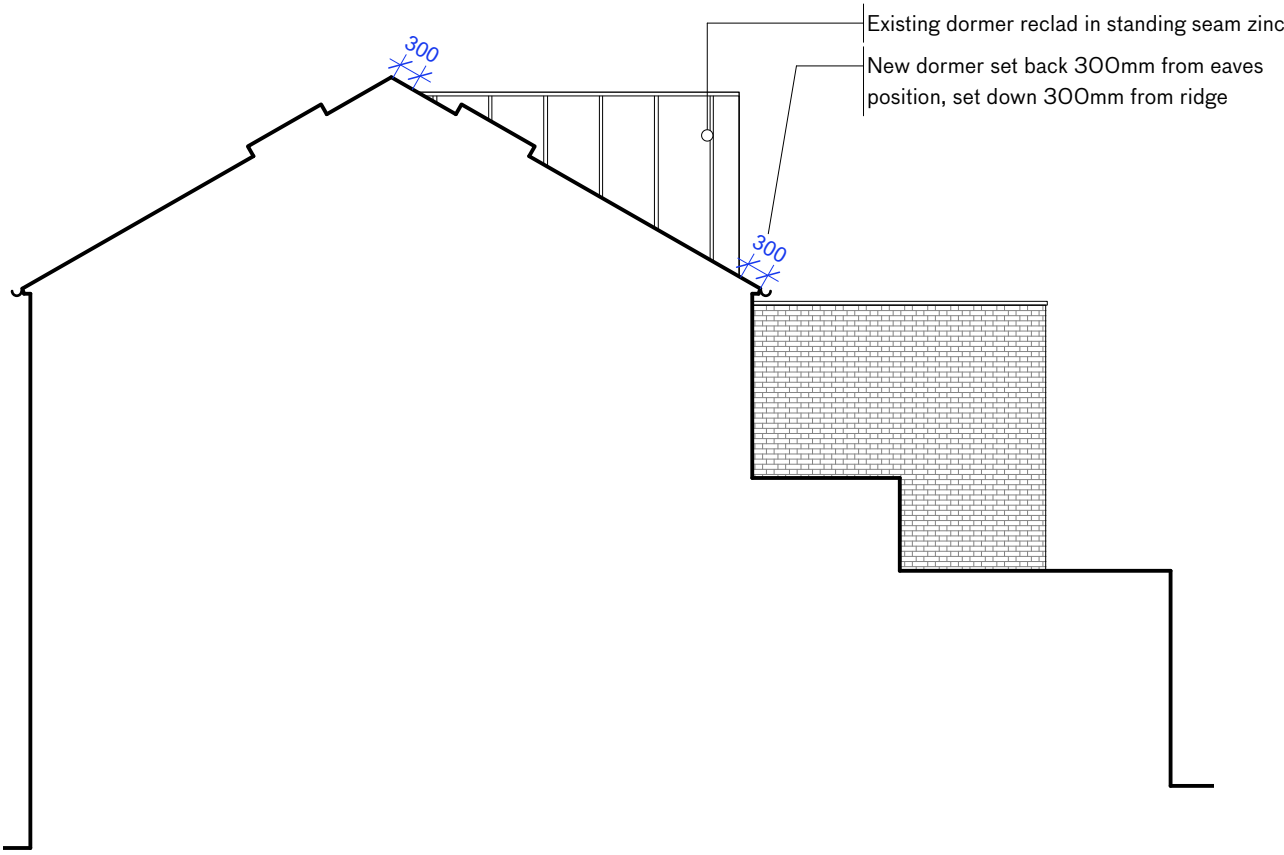

SOUTH WEST ELEVATION

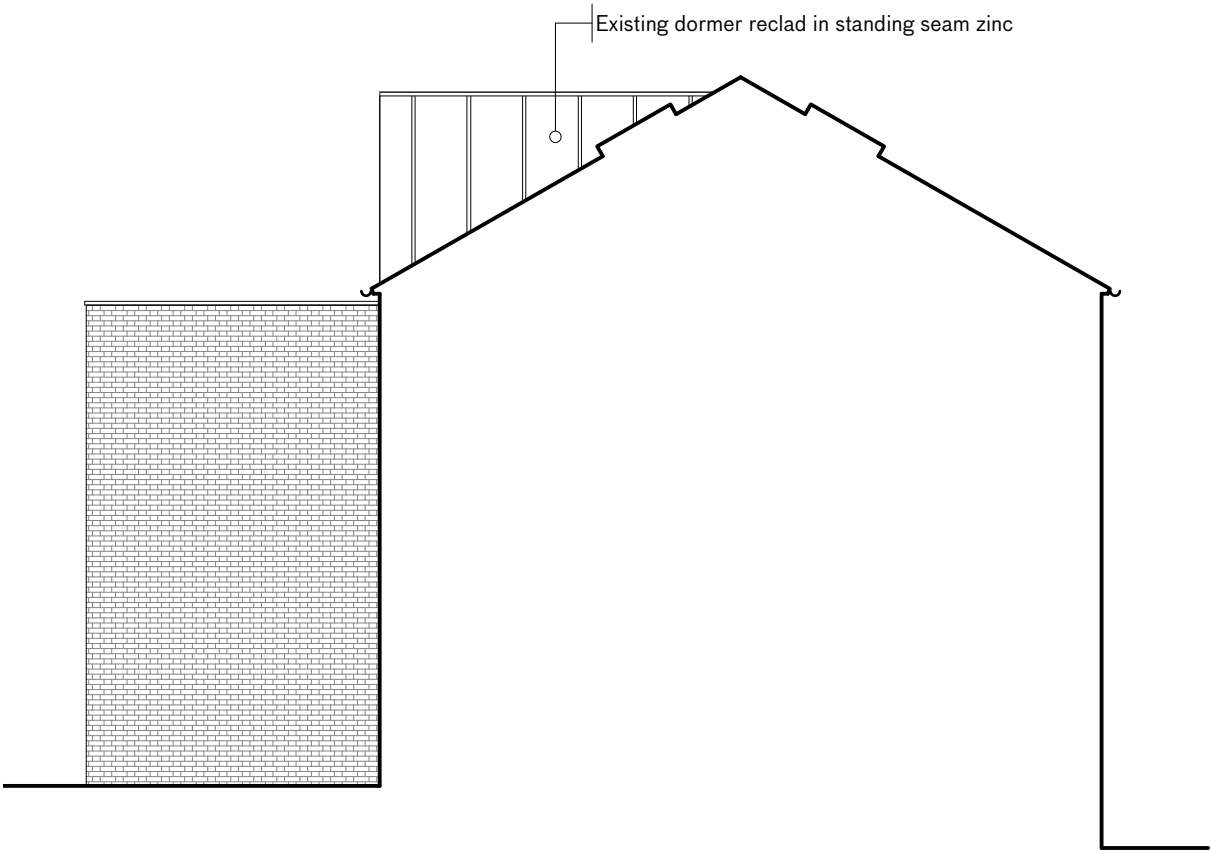

NORTH EAST ELEVATION

1 Do not scale this drawing. 2 For structural dimensions and details see Structural Engineers' drawings. 3 All dimensions to be checked on site prior to commencement of any works or preparation of any shop drawing. 4 All errors in co-ordinates, levels and dimensions, are to be reported to architects. 5 All temporary works to be responsibility of the contractor. 6 This drawing to be read in conjunction with all relevant Architect's drawings and specifications and with other Consultant's Information.

Rev	Date	Description
-----	------	-------------

Site Address 64 Muswell Road, London N10 2BE
Project Loft Dormer
Drawing Title Proposed Elevation
Drawing No. D3_120_Rev A
Status PLANNING
Date 04/03/2024 Revision A Scale 1:100

0 1 2 3 4 5 M

Owain Williams
Architects
RIBA Chartered Practice • 5 Blenheim St, London W1