


NOTE

To be read with NN Engineering
Consultants Ltd's drawings &
calculations

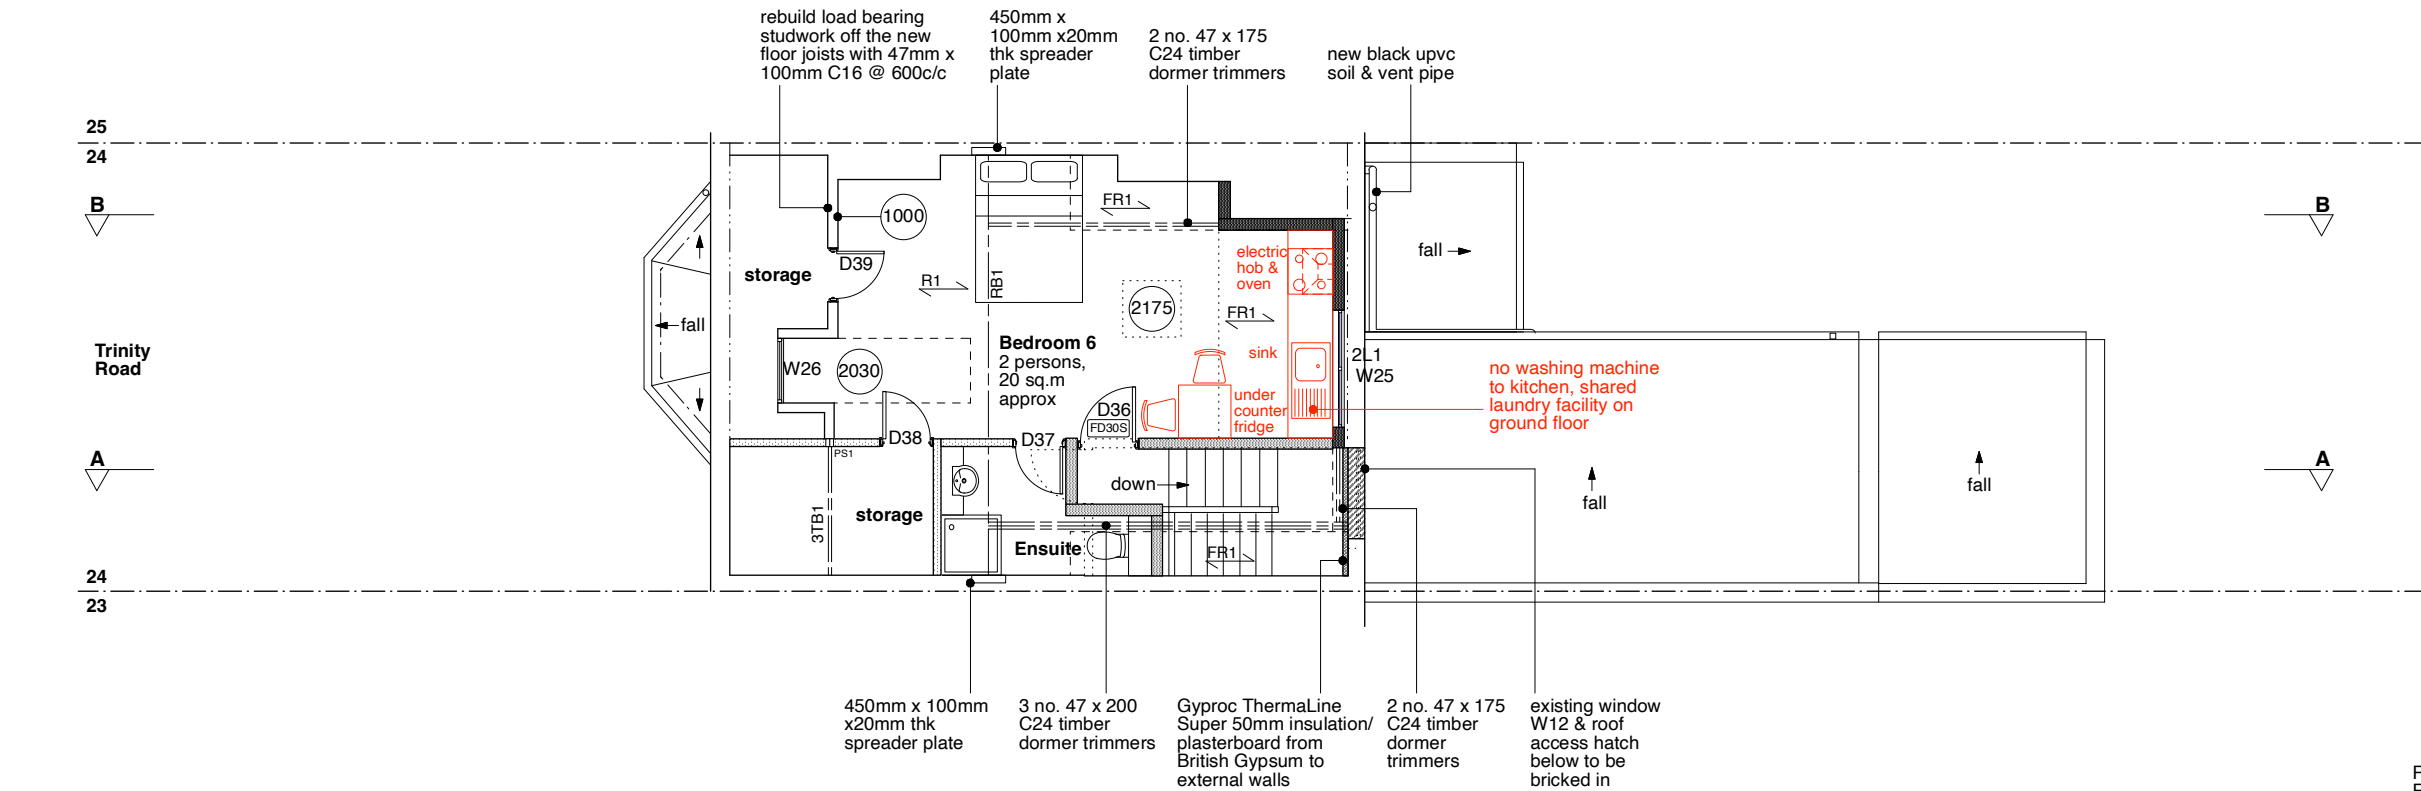

GLA Architecture and Design

Southgate Office Village, Block E,
286A Chase Road, London, N14 6HF
T 020 8886 5100 E g@glaad.co.uk

Revision: **B2**: 24.07.24: dk : Kitchen & dining table added.
Revision: **B1**: 13.04.21: dk : Soil & vent pipe added
Revision: **B-**: 09.02.21: it : Drawing status amended to 'B' for Building Control Submission
Revision:- **A2**: 07.10.20: dk : Window W25 amended.
Revision:- **A1**: 21.09.20: it : First Floor side window on boundary wall to be removed, windows number changed

Client ECCLESIASTICAL AND THEOLOGICAL SEMINARY OF THE ARCHDIOCESE OF THYATEIRA AND GREAT BRITAIN		
Main Contractor		
Project CONVERSION OF A HOUSE INTO A HOUSE OF MULTIPLE OCCUPANCY (HMO), DEMOLITION OF SINGLE STOREY REAR EXTENSIONS AND REBUILD, LOFT EXTENSION, REMOVAL OF CHIMNEY BREASTS, DAMP PROOFING AND EXTERIOR WORKS TO NO.24 TRINITY ROAD, LONDON N22 8LB		
Drawing Title PROPOSED LOFT FLOOR PLAN		
Scale 1:100 @ A3	Date June 2020	Drawn By DK
Project No. 2014	Drawing No. 11	Rev. B2
DO NOT SCALE THIS DRAWING. ALL DIMENSIONS TO BE CHECKED ON SITE		
DRAWING STATUS		
A SCHEME - Outline/Scheme drawings for proposals, budgets, etc.		
B DESIGN DEVELOPMENT - Evolving final design drawings for approvals, tenders, billing etc.		
C CONSTRUCTION - Fully developed drawings issued under instruction for construction.		
ONLY STATUS 'C' DRAWINGS TO BE USED FOR CONSTRUCTION PURPOSES		

KEY	
D01	- Door Number
W01	- Window Number
2985	- Ceiling Height
M/H	- Manhole
R1	- Double up or replace existing rafters with 47mm x 150mm C24 @ 400 c/c
FR1	- 47mm x 175mm C24 @ 350 c/c
3TB1	- 2No. 75mm x 150mm C24
PS1	- 2No. 47mm x 100mm C16
RB1	- 254mm x 146mm x 37mm UB
2L1	- 3 no. 47 x 15 C24 timbers



PROPOSED LOFT PLAN
scale 1:100

